


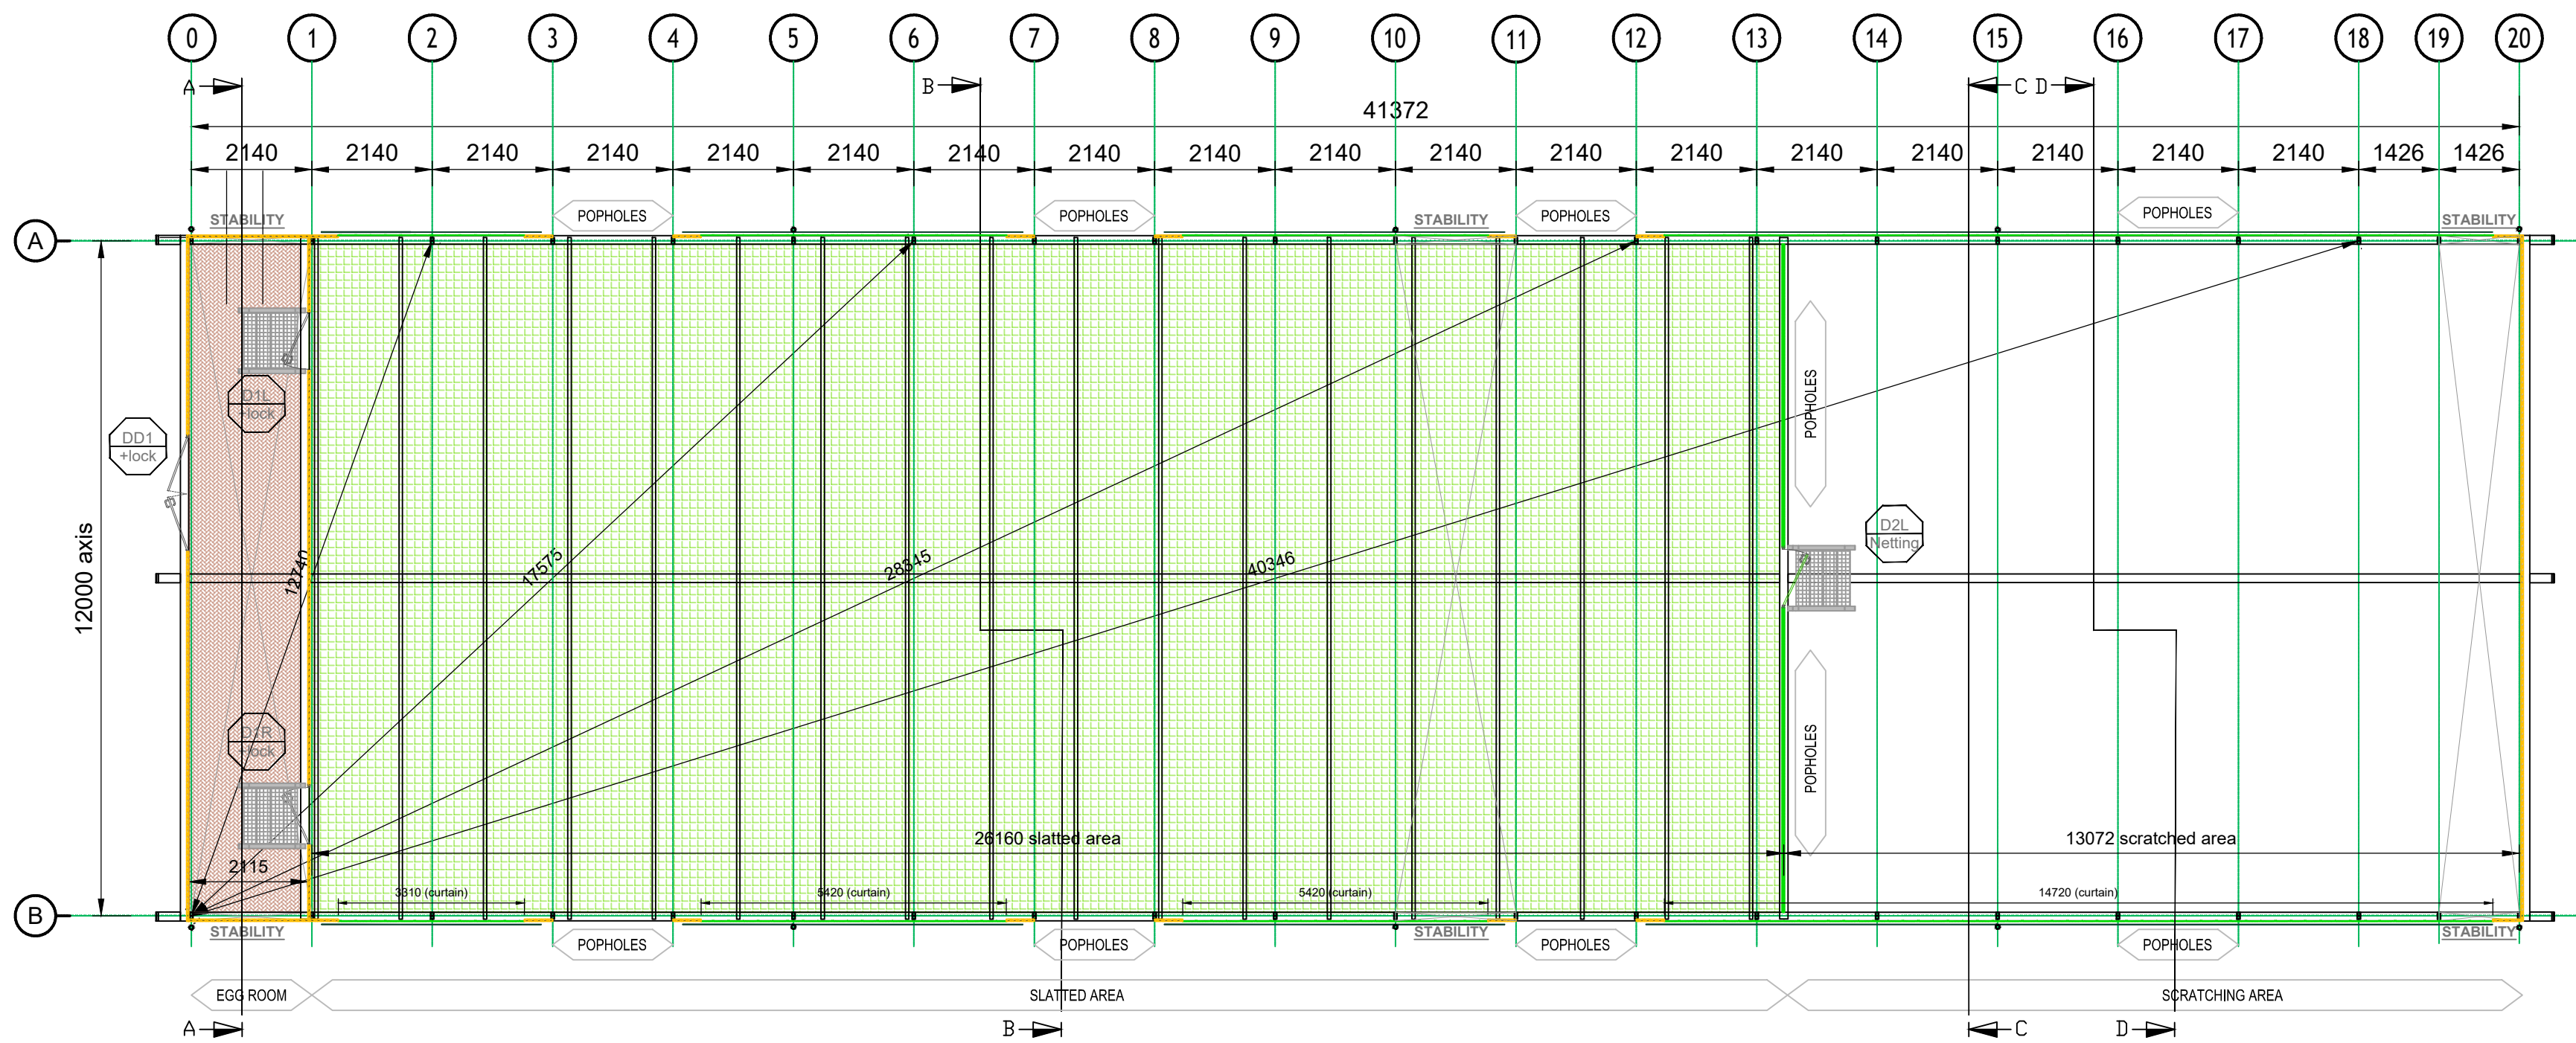


FLOOR PLAN
Scale 1:100


Material specifications	
Roofing :	PVC Tarpaulin (RAL 6020 - Dark Green)
Curtains :	PVC Tarpaulin (RAL 6020 - Dark Green)
Walls :	sandwich panels 40 mm PUR foam-RAL 7016/7016
Ceiling sheet :	Polycarbonate (white or black)
Roof insulation :	Glasswool 80 mm

Window & Doors	Qty
D1R. Single Door 1.0m (W) x 2m (H) DIN R	1
D1L. Single Door 1.0m (W) x 2m (H) DIN L	1
D2L. Wire mesh single door 1.0m (W) x 2m (H) DIN L	1
DD1. Double Door 2m (W) x 2m (H) DIN R	1


Openings	Qty
POPHOLES: 2m (L) x 0.45m (H) - (Sides)	8
POPHOLES: 3.5m (L) x 0.45m (H) - (Internal gable)	2
CURTAINS: 3.31m (L) x 0.85m (H)	2
CURTAINS: 5.42m (L) x 0.85m (H)	4
CURTAINS: 14.72m (L) x 0.85m (H)	2

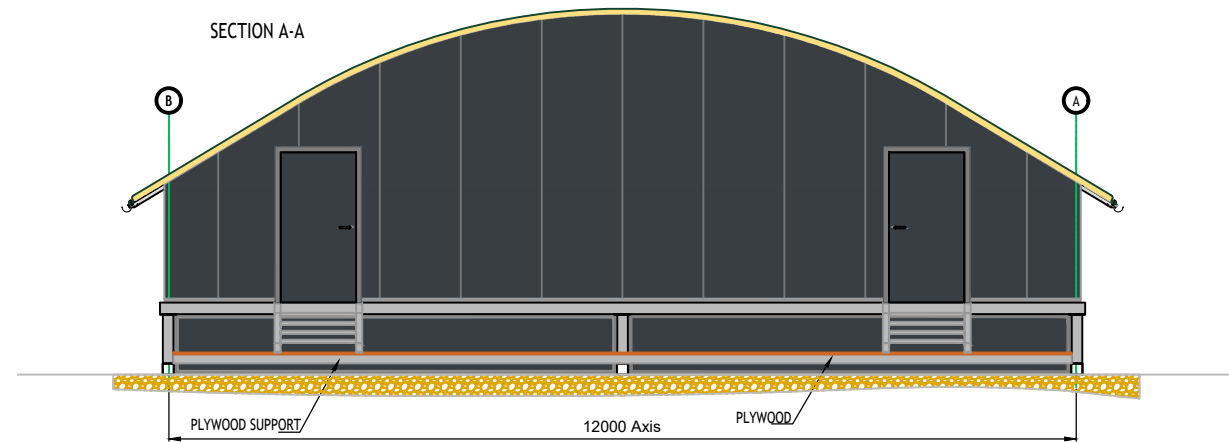


SECTION A-A
Scale 1:100

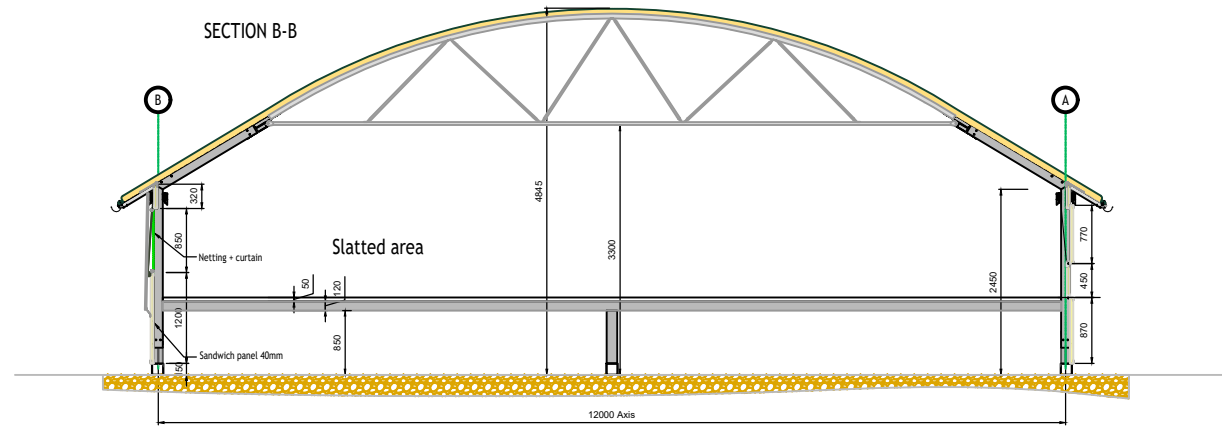


SECTION B-B
Scale 1:100

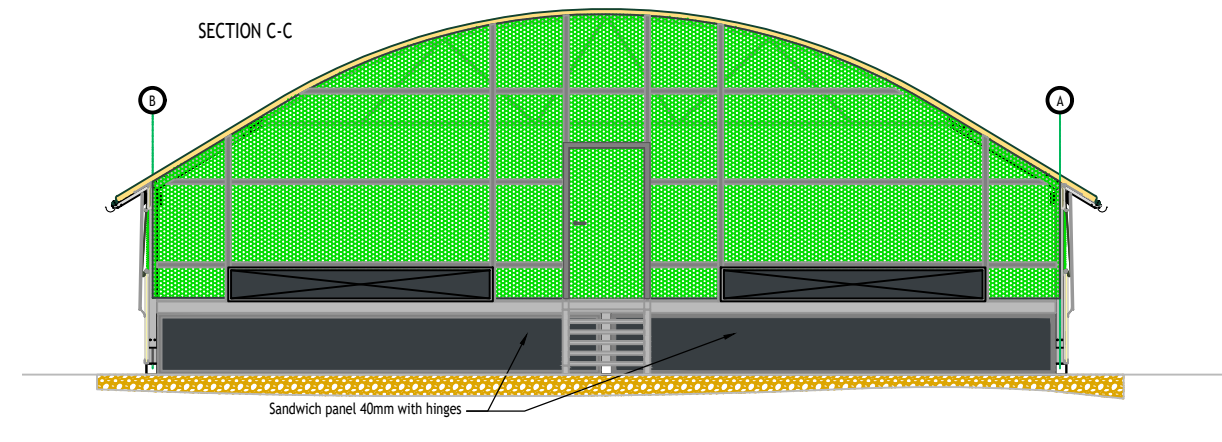


SECTION C-C
Scale 1:100

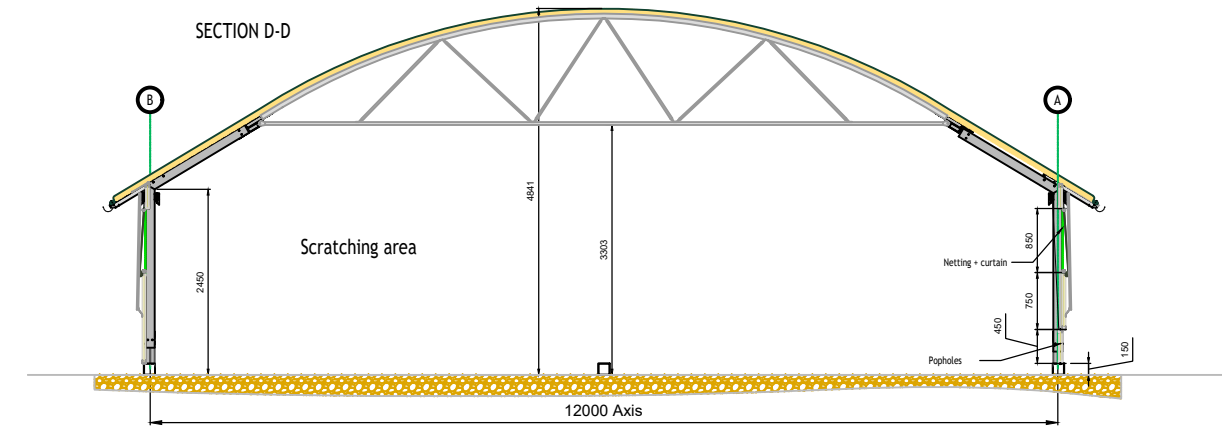

SECTION D-D
Scale 1:100

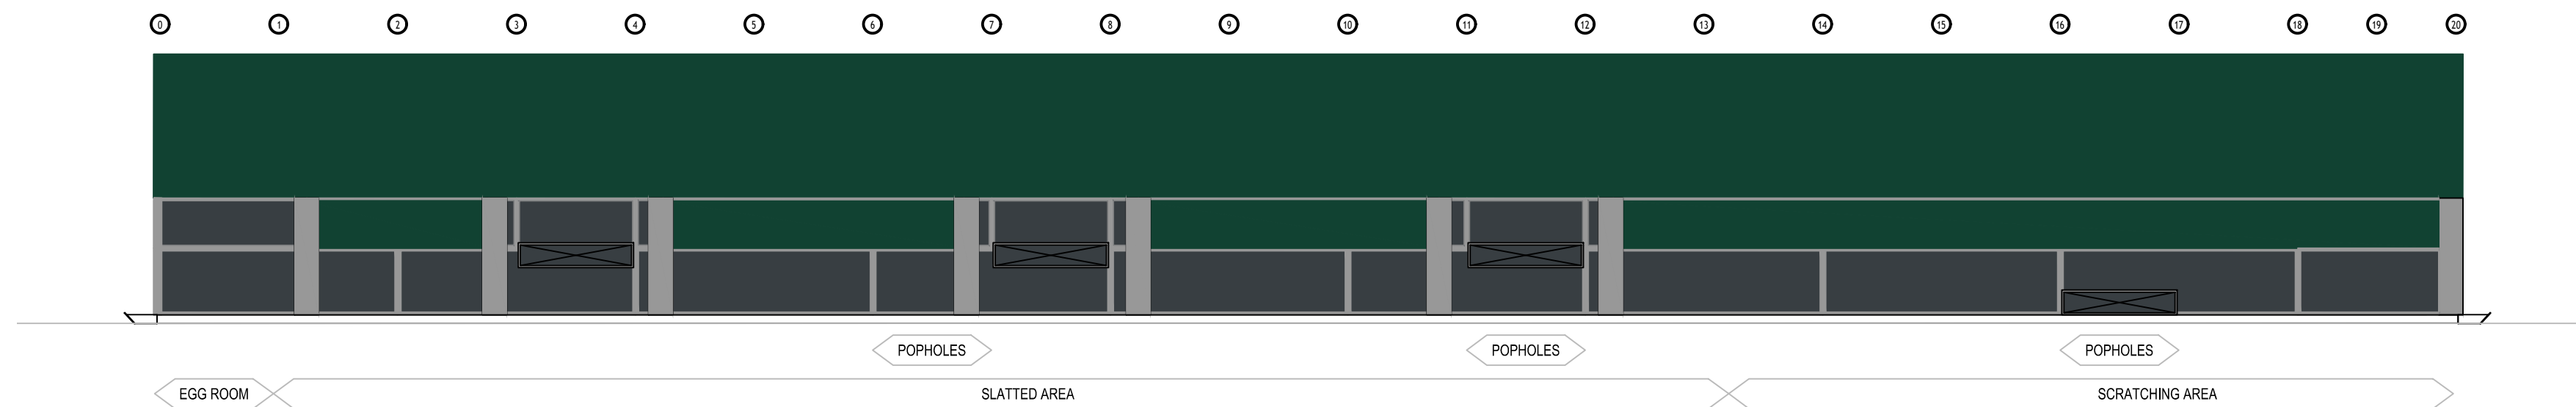


SIDE ELEVATION
Scale 1:100

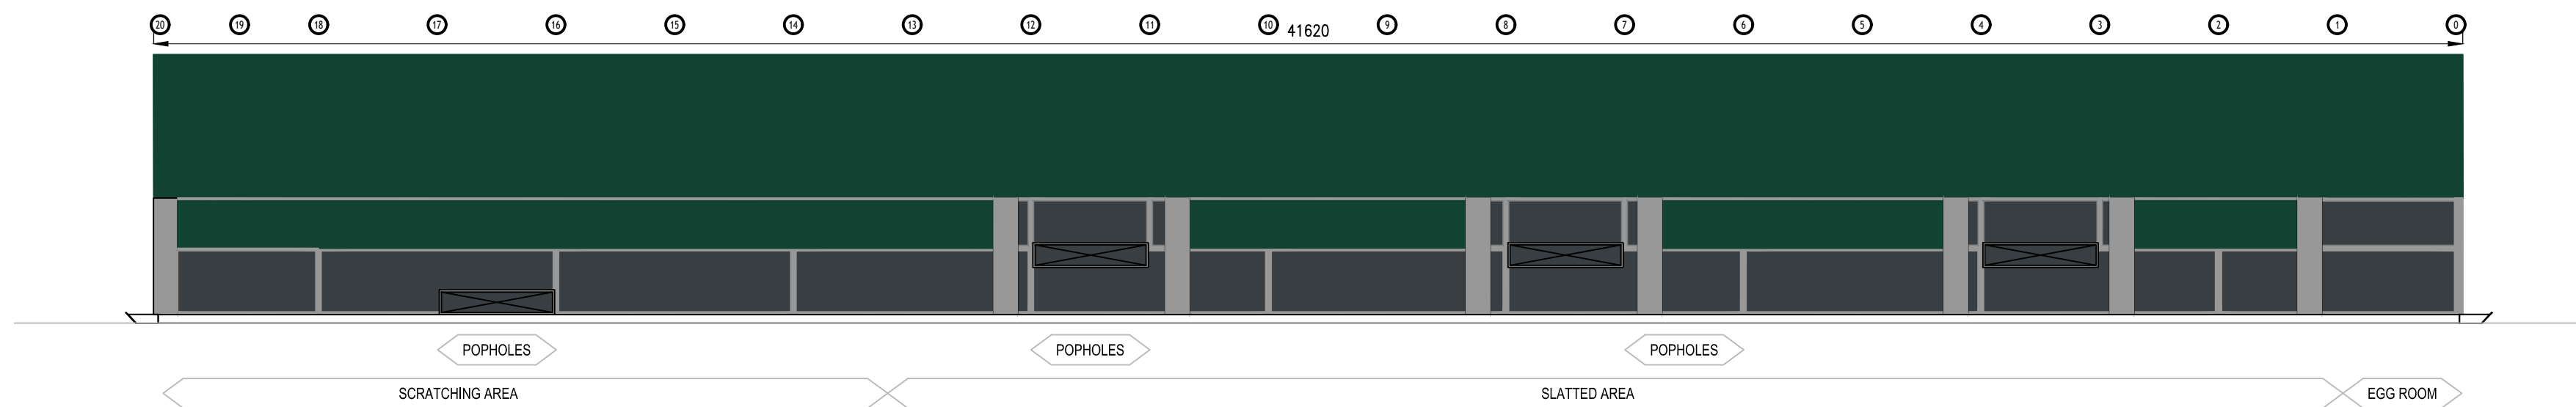


SIDE ELEVATION
Scale 1:100

NOTE:
Plan, sections and elevations drawn by others

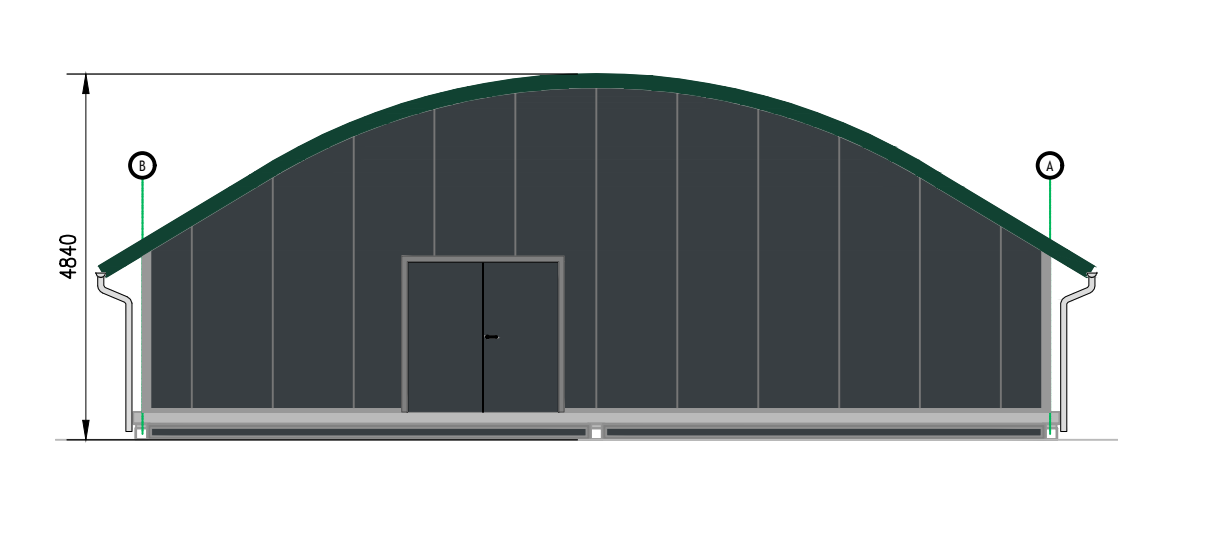


FRONT ELEVATION
Scale 1:100

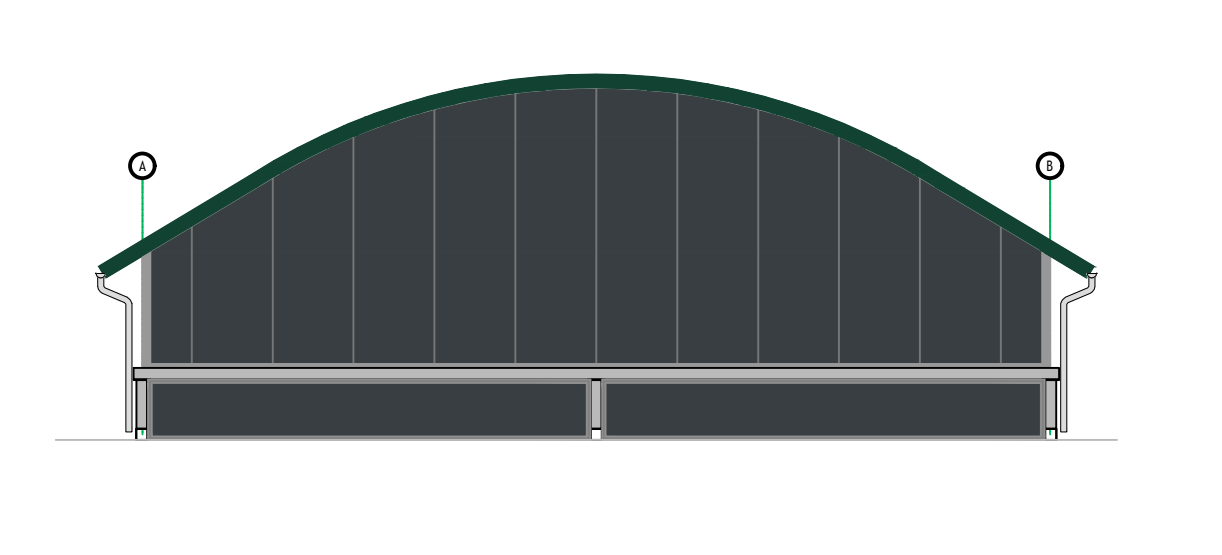

REAR ELEVATION
Scale 1:100

- NOTES:
1. Use written dimensions only. All dimensions to be checked on site and any discrepancies reported to ACORUS immediately. If in doubt ask.
 2. Where relevant, significant hazards have been identified on the drawing. Hazards which should be obvious to a competent contractor or unforeseeable have not been identified.
 3. This drawing is confidential and remains the exclusive property of ACORUS.
 4. Ordnance Survey Paper Map Copying Licence Number: 100039456.
 - © ACORUS Rural Property Services Ltd.

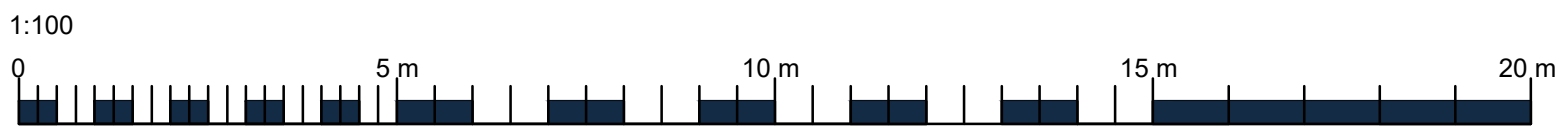

acorus
Planning. Design. Property.

acorus.co.uk

Rev	Date	Description	Dwn	Chk
Rev	Date	Amendment	Drawn	Checked
PROJECT				
Mr F Murray				
Elmdene Farm, Bedford Road,				
Ickleford, Hertfordshire SG5 3RS				
TITLE				
Temporary Agricultural Structure				
Option 1 Plan, Sections and Elevations				
SCALE				
AS SHOWN @A1				
DATE				
Mar '25				
DRAWN BY				
DL				
CHECKED BY				
DF				
JOB & DRAWING NO.				
JW/2390/0325 - 200_01				
REVISION				