


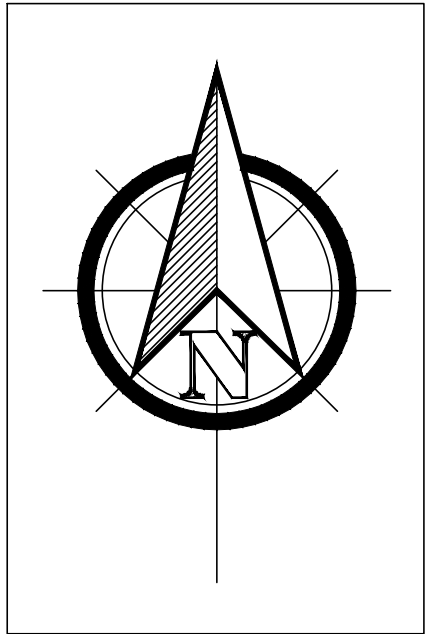

HARD LANDSCAPING KEY

- ENTRANCE ROAD - BLACK TARMAC
- ENTRANCE PATH - BLACK TARMAC
- SITE COMMUNAL PATH - OMEGA FLOW NATURAL
- SITE ROAD - OMEGA FLOW CHARCOAL (45 deg HERRINGBONE PATTERN)
- PARKING - OMEGA FLOW CHARCOAL (90 deg HERRINGBONE PATTERN). DEMARCATION WITH NATURAL OMEGA FLOW
- PRIVATE PAVING - BRETT CHAUCER JOINTLESS PAVING SLABS

GENERAL KEY

- SITE BOUNDARY
- 1.8M HIGH 215MM WIDE BRICK WALL
- LOW BRICK RETAINING WALL WITH CLOSED BOARDED FENCE OVER
- LOW BRICK RETAINING WALL
- GRAVEL BOARD WITH CLOSED BOARDED FENCE OVER
- CLOSED BOARDED FENCE
- 600mm HIGH PICKET FENCE
- HIGH POST & RAIL FENCE
- HIGH CLOSED BOARDED FENCE WITH 0.3m TRELLIS OVER
- PLOT NUMBER
- TIMBER GARDEN GATE
- PARKING SPACES 5m x 2.5m
- VEHICLE CHARGING POINT
- BIN STORAGE POINT
- BIN COLLECTION POINT
- ELECTRIC METER
- GAS METER
- BOILER LOCATION
- PRIMARY ENTRANCE
- SECONDARY ENTRANCE OR PERSONNEL DOOR TO GARAGE
- 6ft x 4ft APEX ROOF TIMBER GARDEN SHED

KEY CDMA RESIDUAL DESIGN RISKS	
Notes:	1) --
IN ACCORDANCE WITH THE CONSTRUCTION DESIGN MANAGEMENT REGULATIONS 2015, THE DOCUMENT ORIGINATOR HAS UNDERTAKEN A DESIGN RISK ASSESSMENT FOR THE ELEMENTS SHOWN ON THIS DOCUMENT. THE ABOVE ARE ONLY THE KEY RISKS THAT WERE IDENTIFIED.	

- Notes:
- Site verify all dimensions prior to construction
 - Report all discrepancies to the Drawing Originator immediately
 - This drawing is to be read in conjunction with all relevant documents and drawings



Essex Barn 24, Little Boyton Hall Farm, Boyton Cross, Chelmsford, CM1 4LN. Telephone 01277 355007

Suite 4, Newmarket House, Fordham Rd, Snailwell, Newmarket, CB8 7NB. Telephone 01638 663838

Client: TROY HOMES

Project: LODGE COURT
TURNPIKE LANE, ICKLEFORD
HITCHIN, SG5 3UZ

Drawing: SITE PLAN

Scale: 1:200 @ A1 Date: JUNE 2024

Drawn By: Checked By: Drawing No: Rev: JP DP TH152_A_S_XX_001 P7

THIS DRAWING IS A COPYRIGHT
All dimensions to be checked on site or in the workshop before work commences.
Only figured dimensions to be worked to. Any discrepancies to be reported to the drawing originator.

