



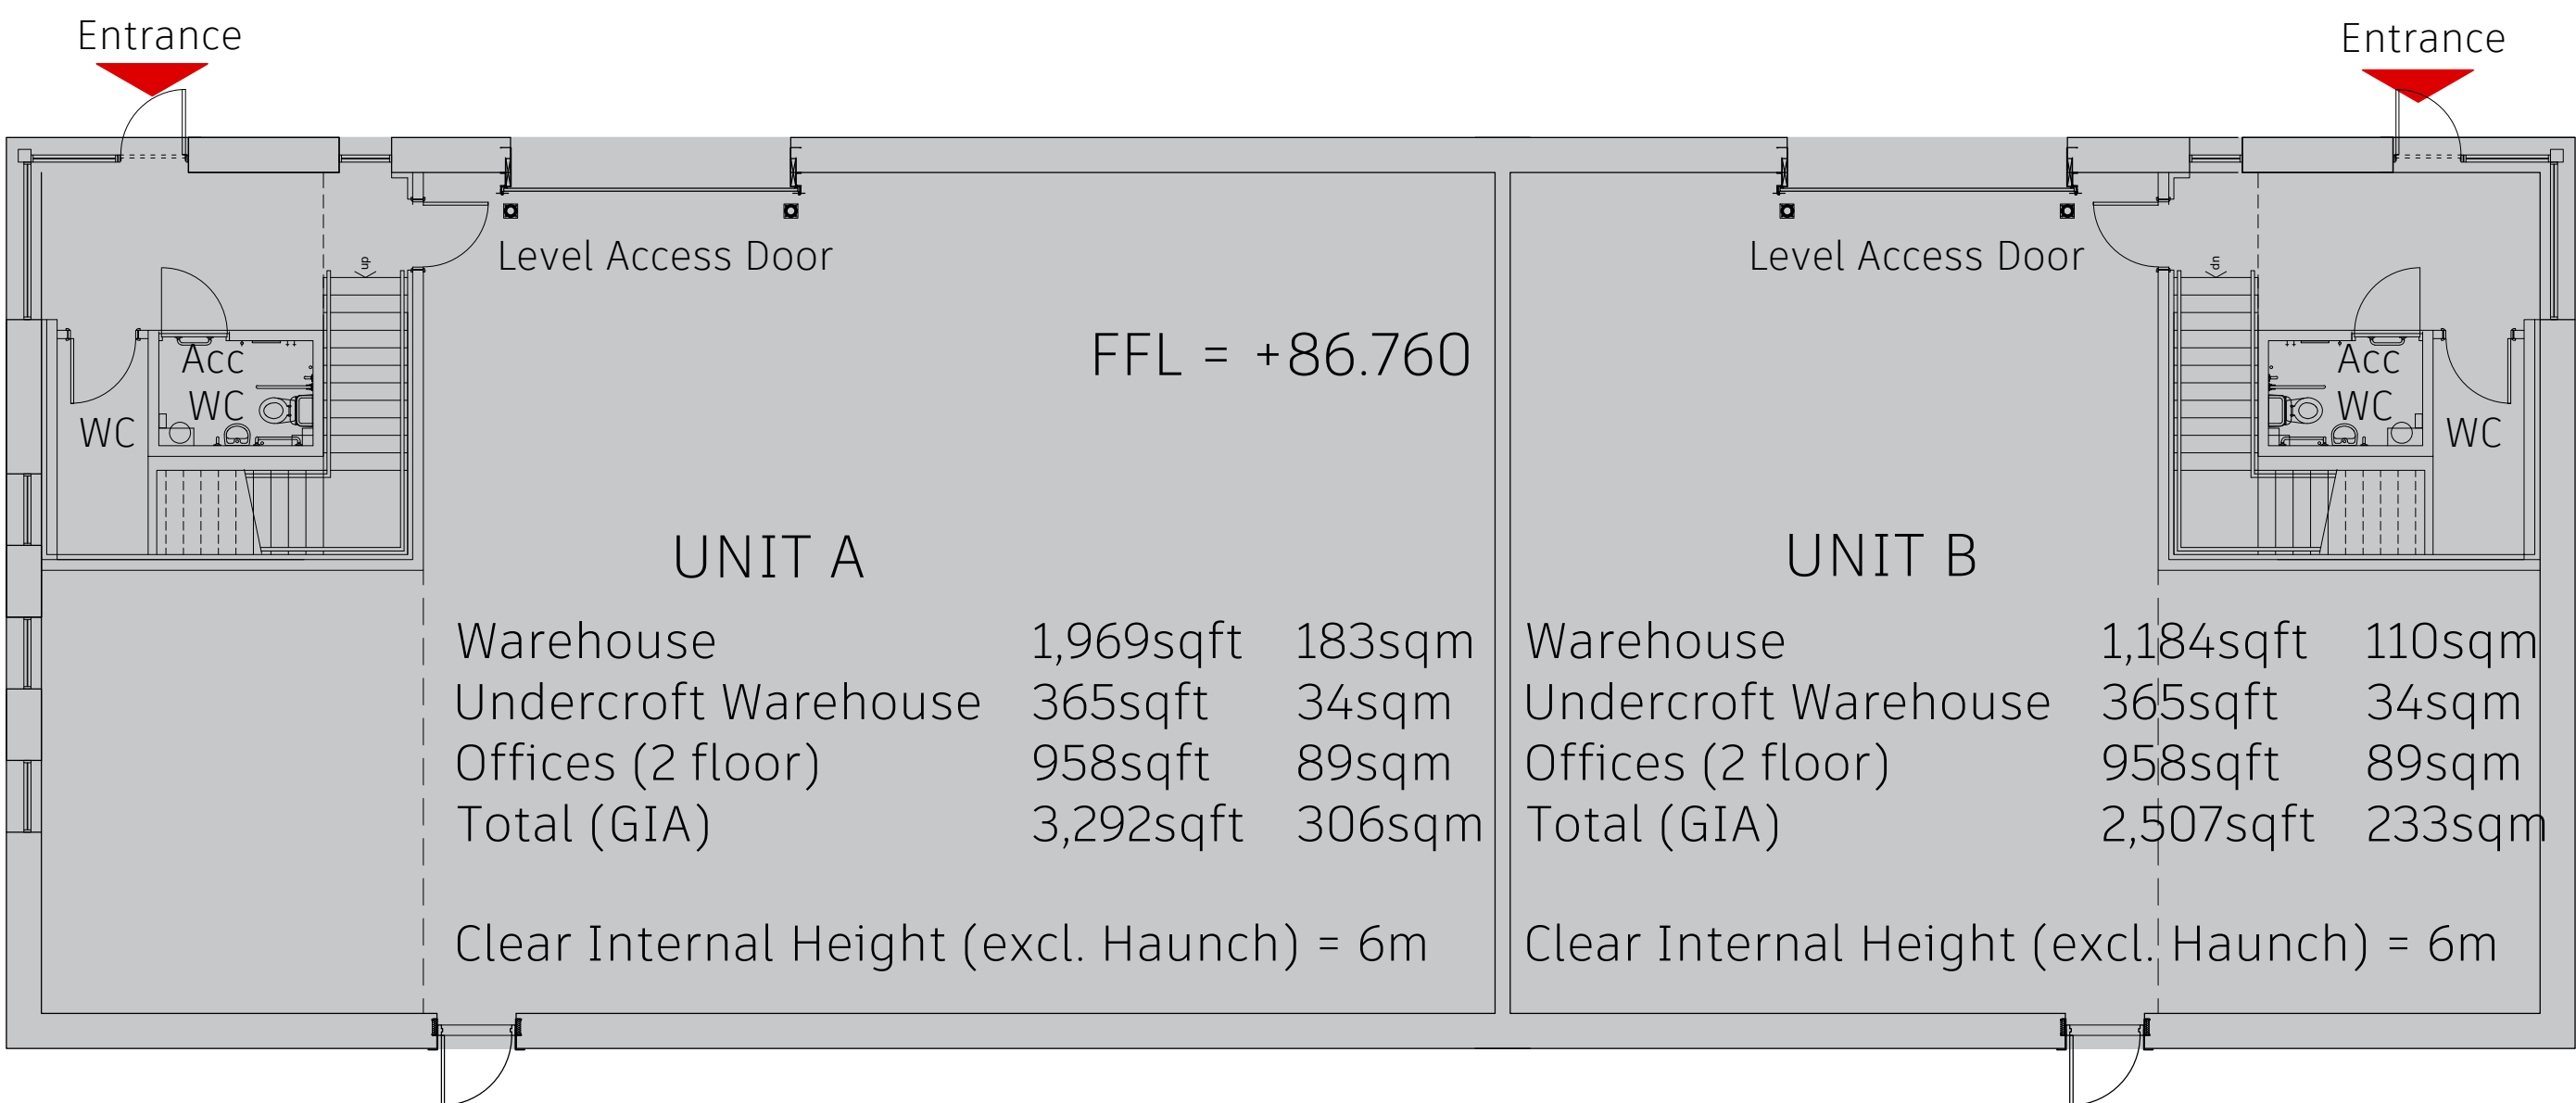


UNIT A & B - GROUND FLOOR PLAN




UNIT A & B - FIRST FLOOR PLAN

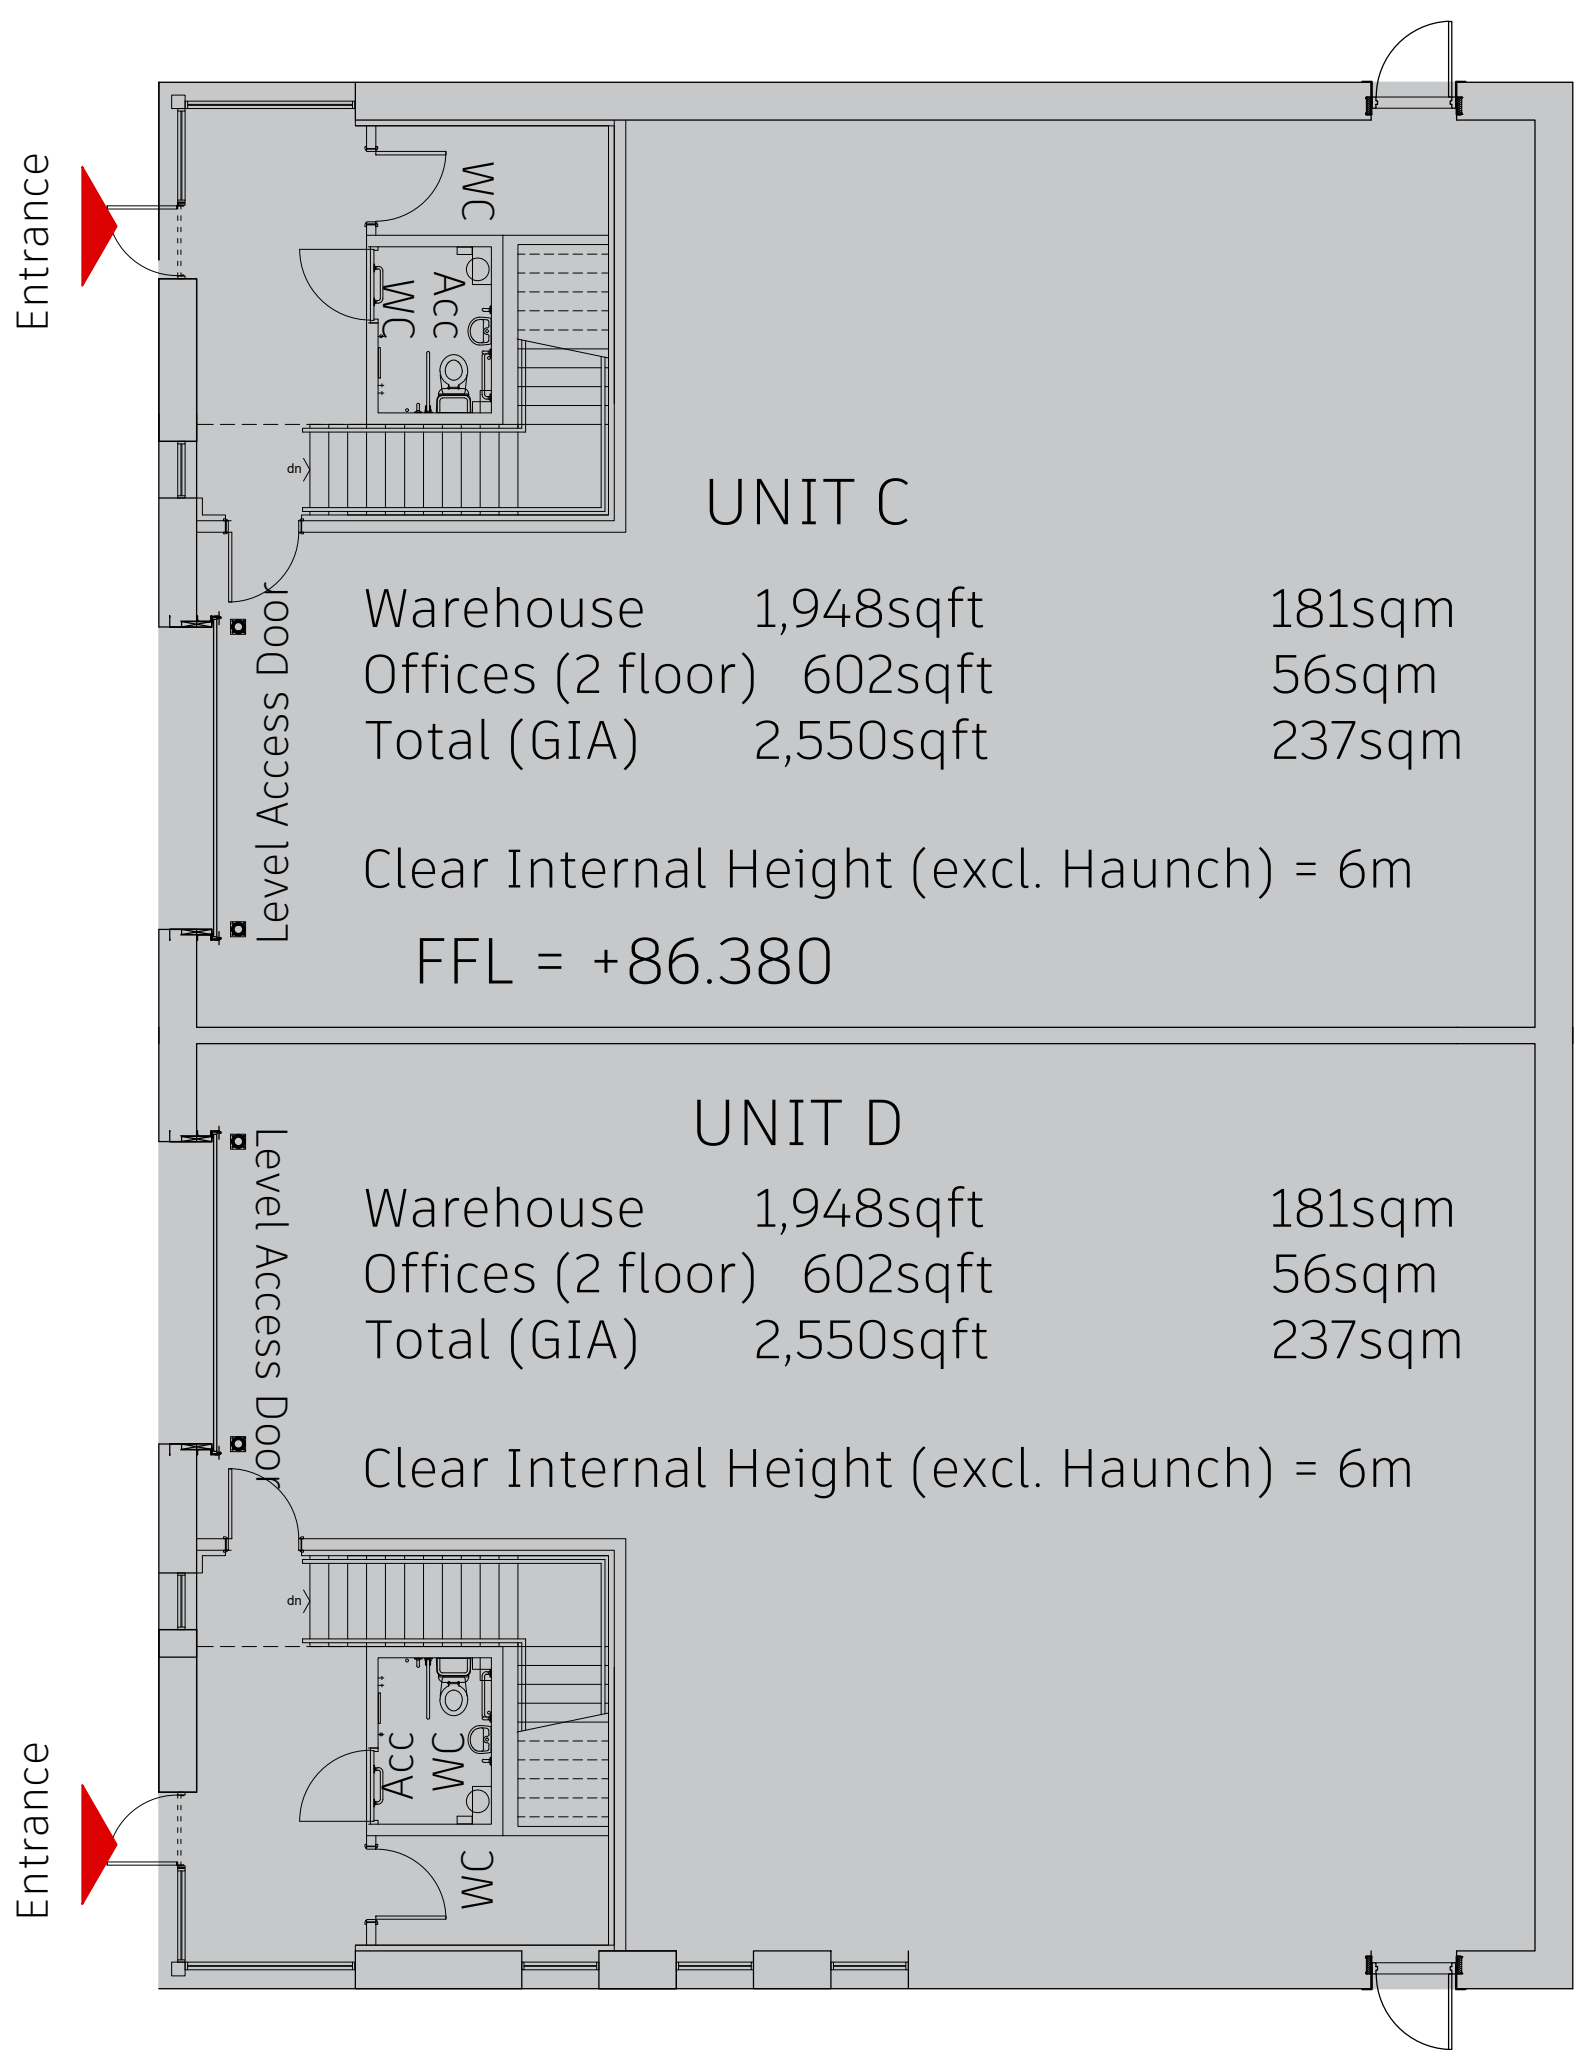

UNIT C & D - GROUND FLOOR PLAN

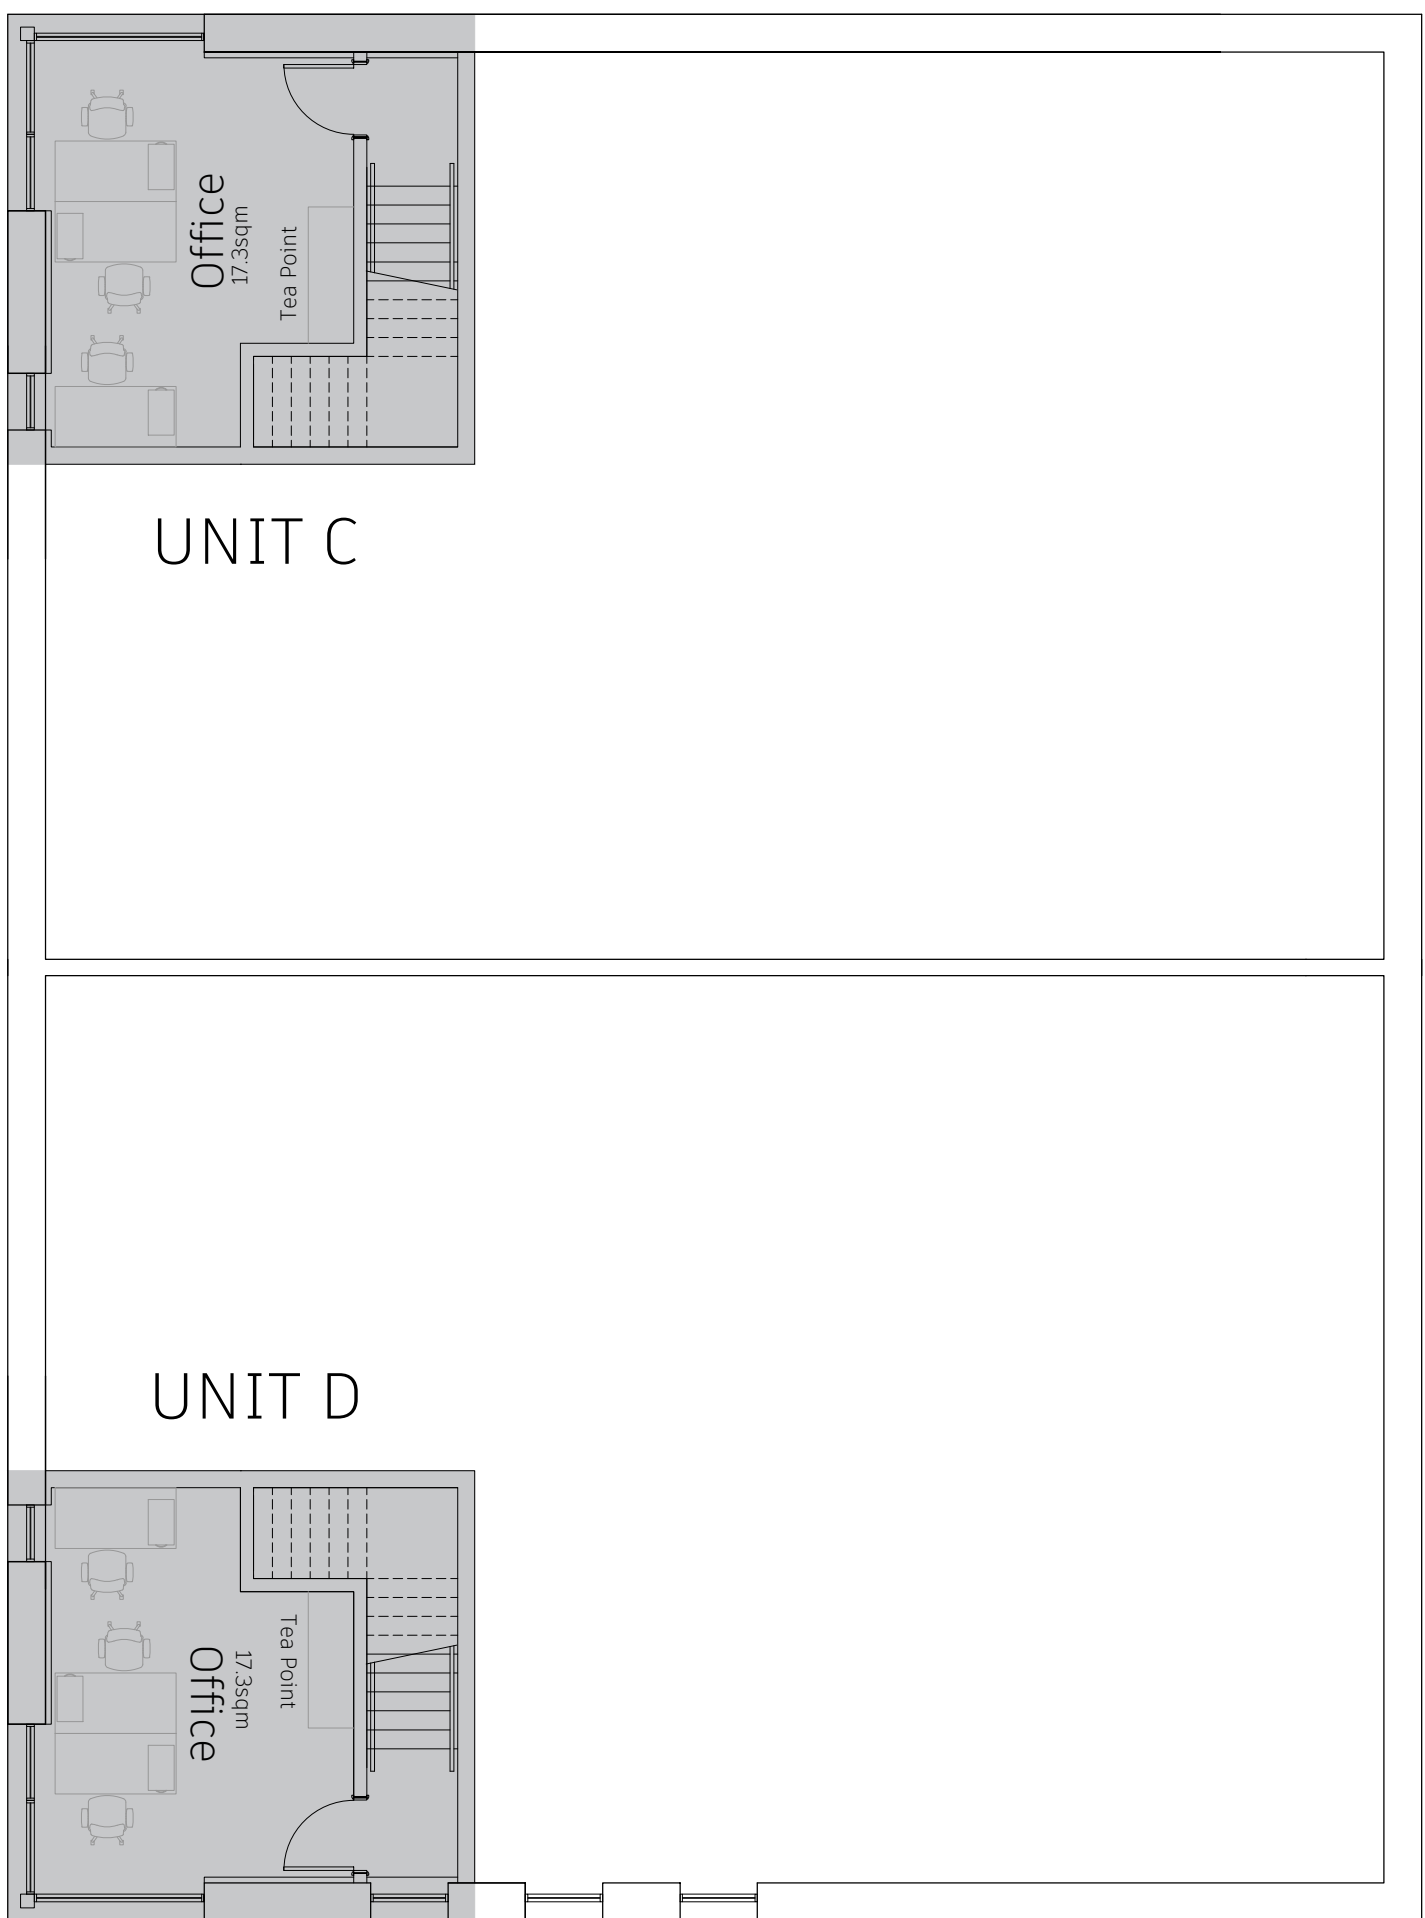

UNIT C & D - FIRST FLOOR PLAN

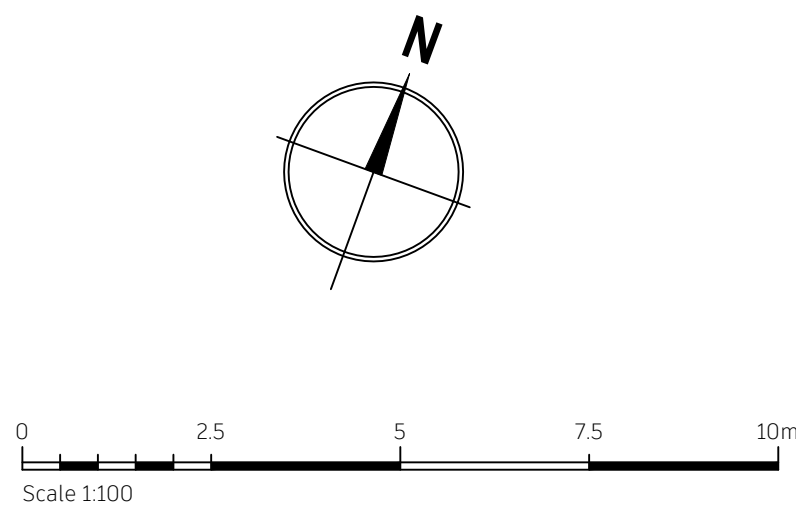

WAYMAN
ARCHITECTS

Proposed B2 Development
Pixmore Avenue,
ASHE

Proposed Plans

Issue Purpose: **PLANNING**

Drawn by: CW Checked by:

Scale @ A1: 1:100 Date: May 2024

CAD ref: 271 - 01 Dwg no: 271 - 010 P01 Rev:

P01: First issue for review. 15.11.24

Copyright reserved. Dimensions to be checked on site/Discrepancies to be reported before proceeding.