



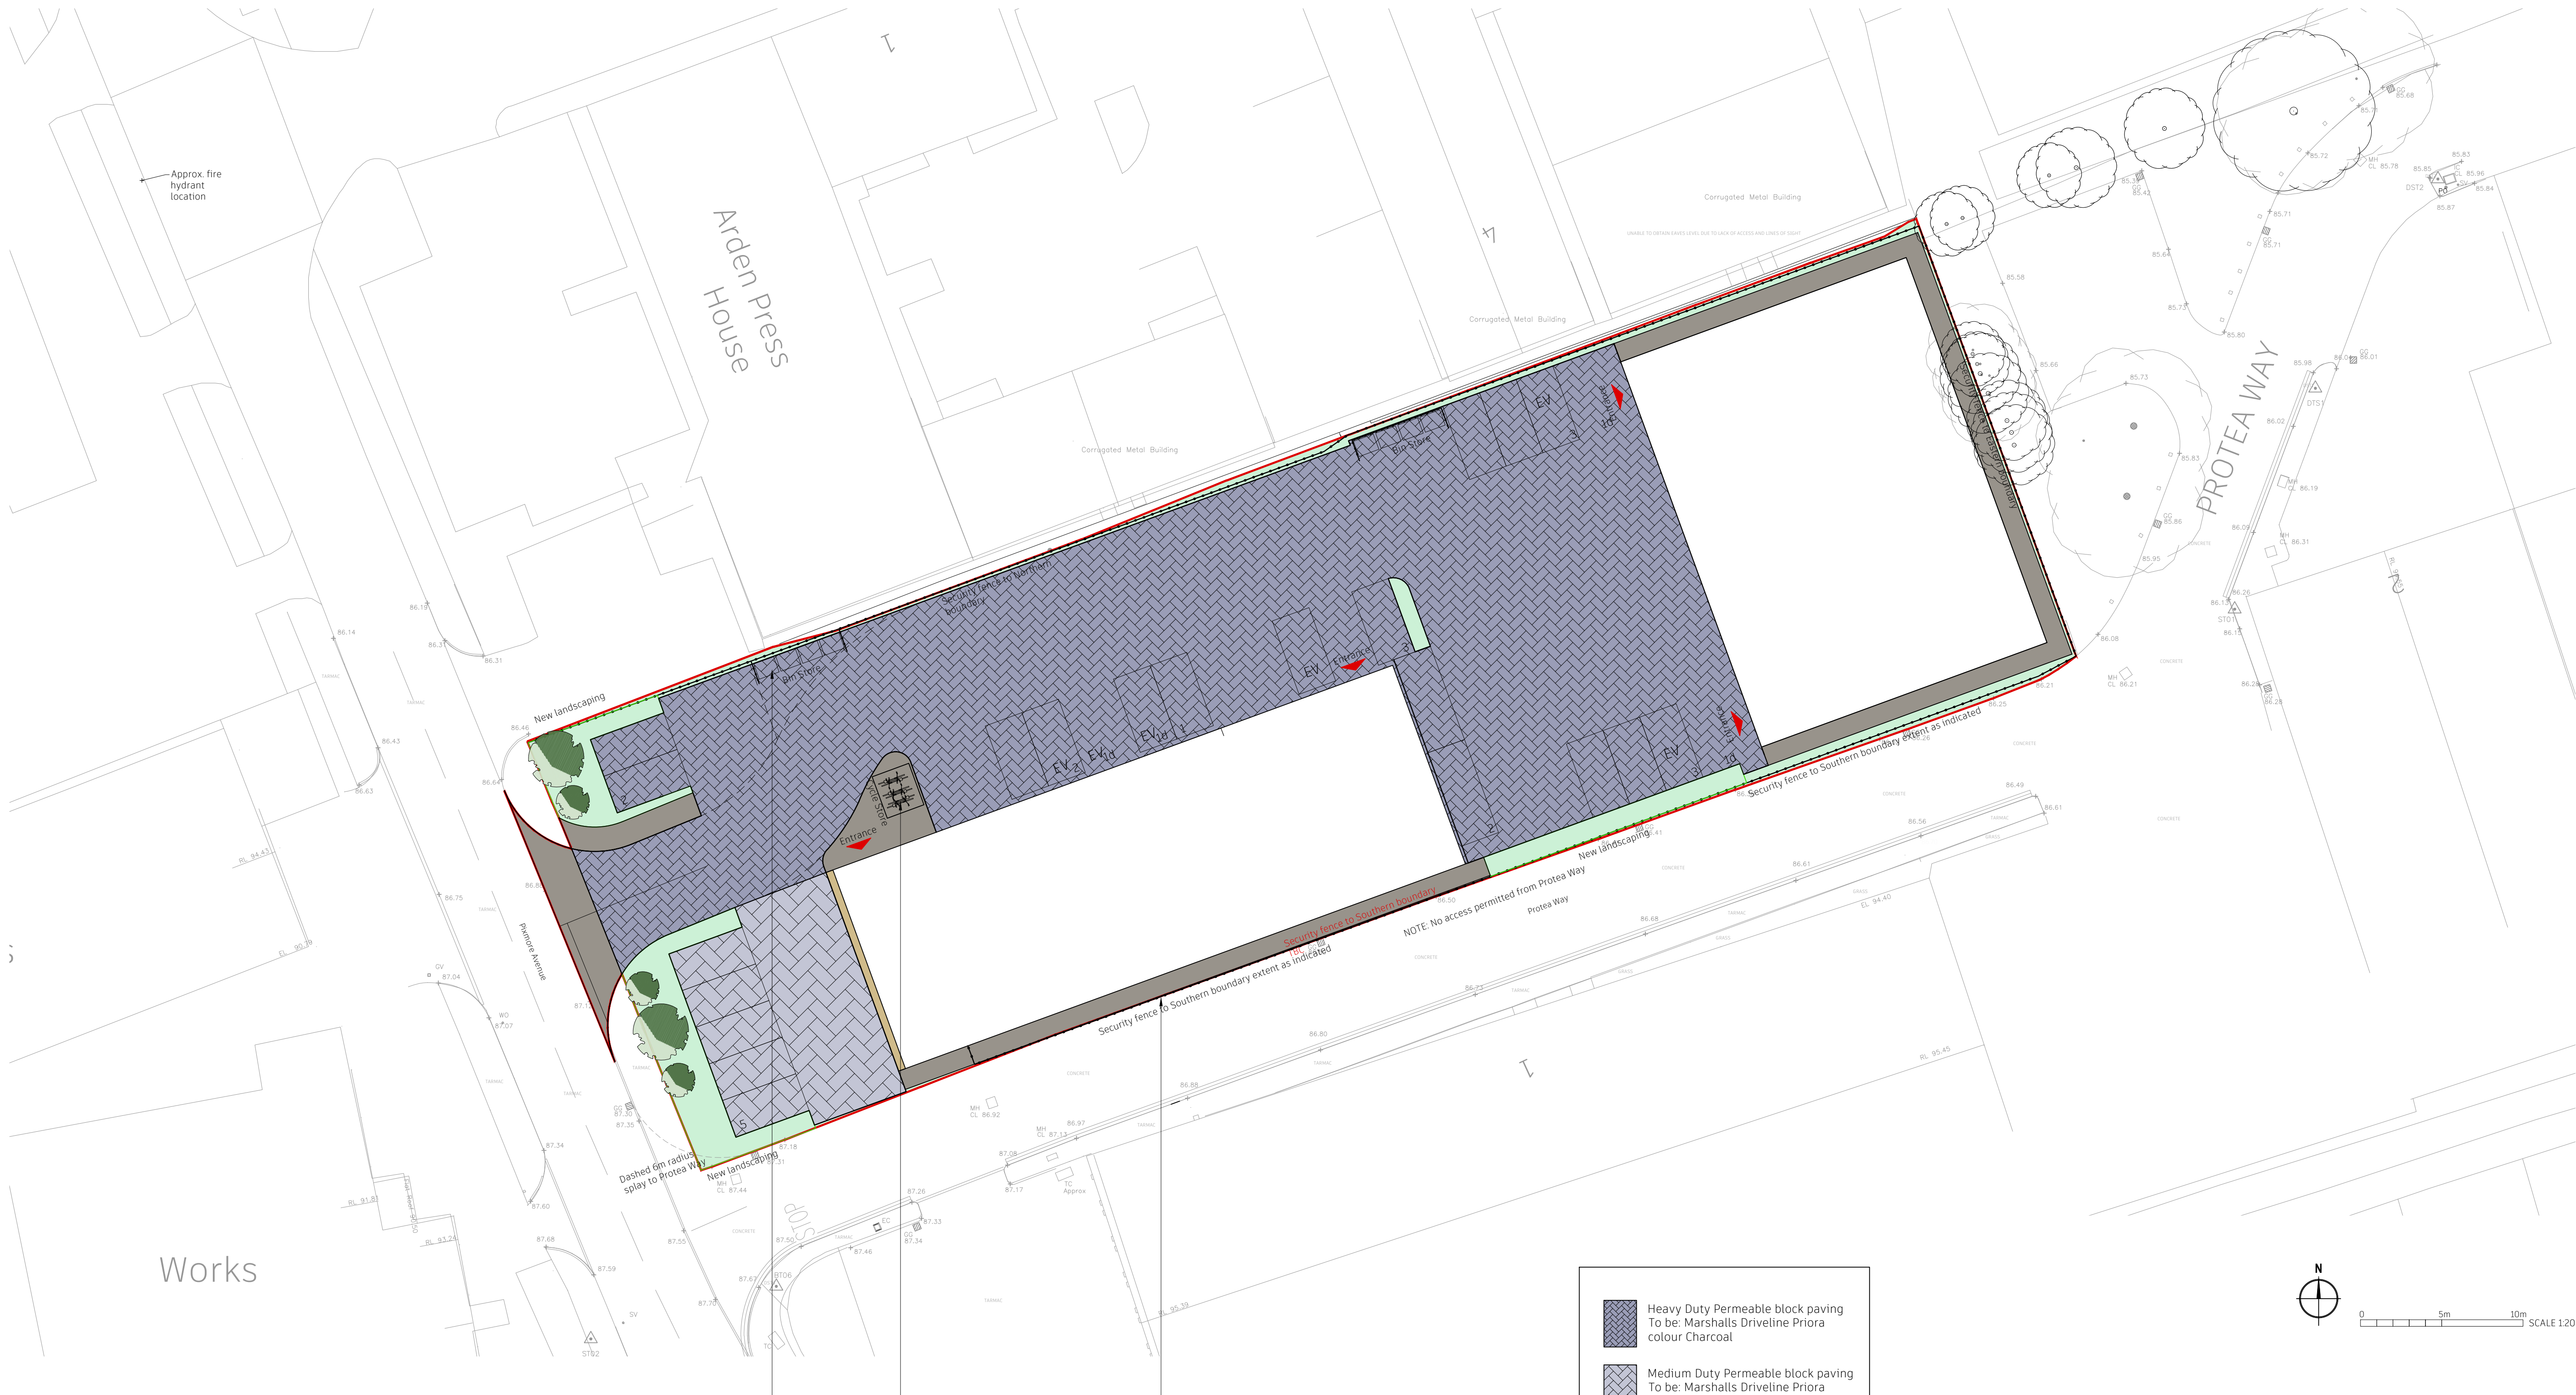

Works



EXAMPLE IMAGE FOR BIN STORE

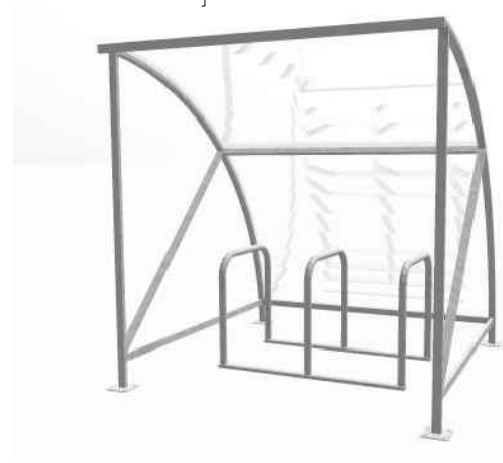

EXAMPLE IMAGE FOR PROPOSED CYCLE SHELTER



EXAMPLE IMAGE FOR PALLADIN FENCE TO BOUNDARY - TO BE 2m HIGH

- Heavy Duty Permeable block paving
To be: Marshalls Driveline Piora
colour Charcoal
- Medium Duty Permeable block paving
To be: Marshalls Driveline Piora
colour Charcoal
- Gravel strip
- Tarmacadam asphalt footpath
Colour to be dark grey / black
- Soft landscaping
To consist of native grass / wild
flower / shrubs / small trees



WAYMAN
ARCHITECTS

Proposed B2 Development
Pixmore Avenue,
ASHE

Site Plan Landscaping

Issue Purpose: **PLANNING**

Drawn by: CW Checked by:

Scale @ A1: 1:200 Date: Nov 2023

CAD ref: 271 - 01 Dwg no: 271 - 004 P02 Rev:

Copyright reserved. Dimensions to be checked on site/Discrepancies to be reported before proceeding

P02: Boundary updated
P01: First issue for review.

23.01.25
20.11.24

Rev: Date/Checked: