




CDM Regulations 2007 : Designers' Notes on Significant Residual Risks

- [illegible]




These notes relate solely to information shown on this drawing. Only significant risks which are considered to be unusual, or unlikely to be obvious to a competent contractor or other designer will be highlighted. This information may be subject to revision as the design develops.



Id	Revision	Date	Drn	Chkd
----	----------	------	-----	------

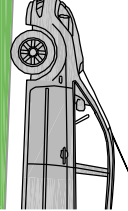


PROPOSED SIDE ELEVATION
OF GARAGE
L-02
SCALE -----1/100
05

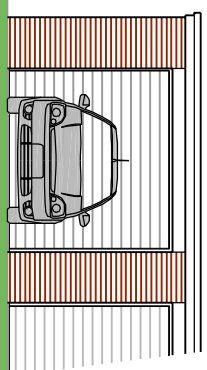


L-01 PROPOSED FRONT ELEVATION OF GARAGE
SCALE -----1/100
04

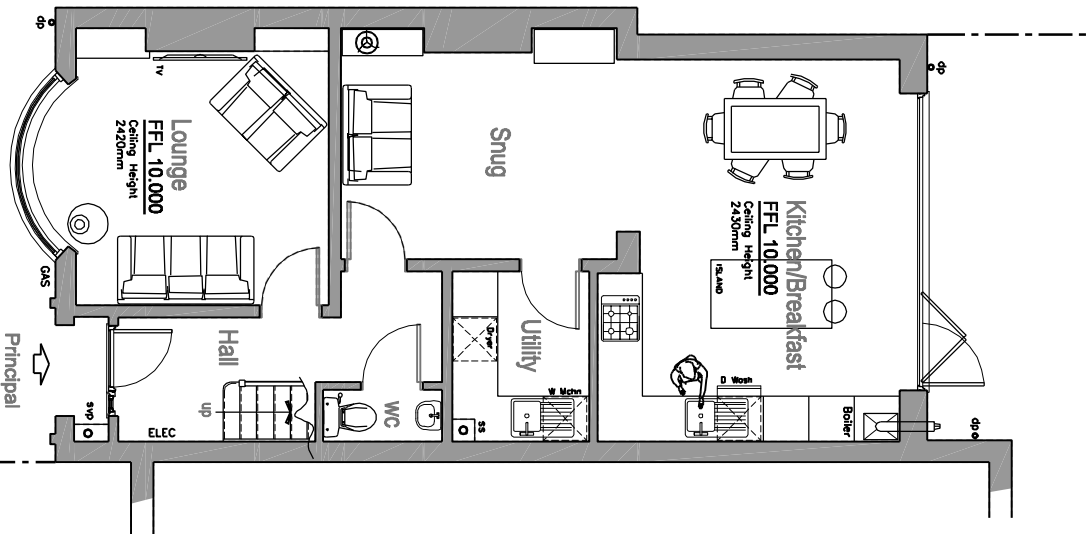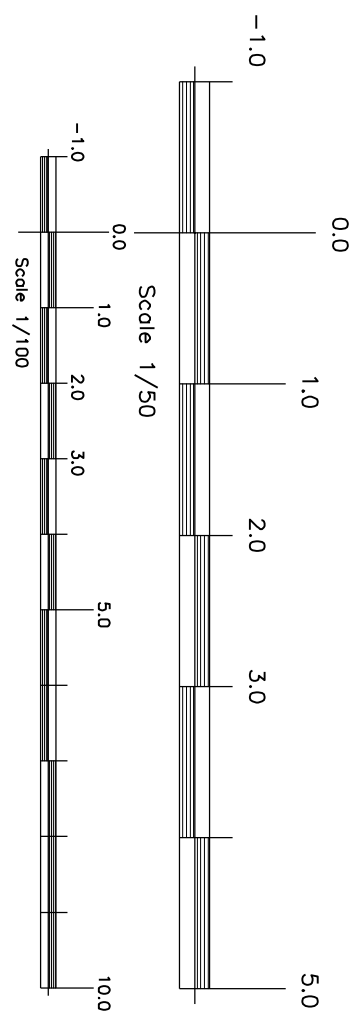

PROPOSED GROUND FLOOR
GENERAL ARRANGEMENT PLAN

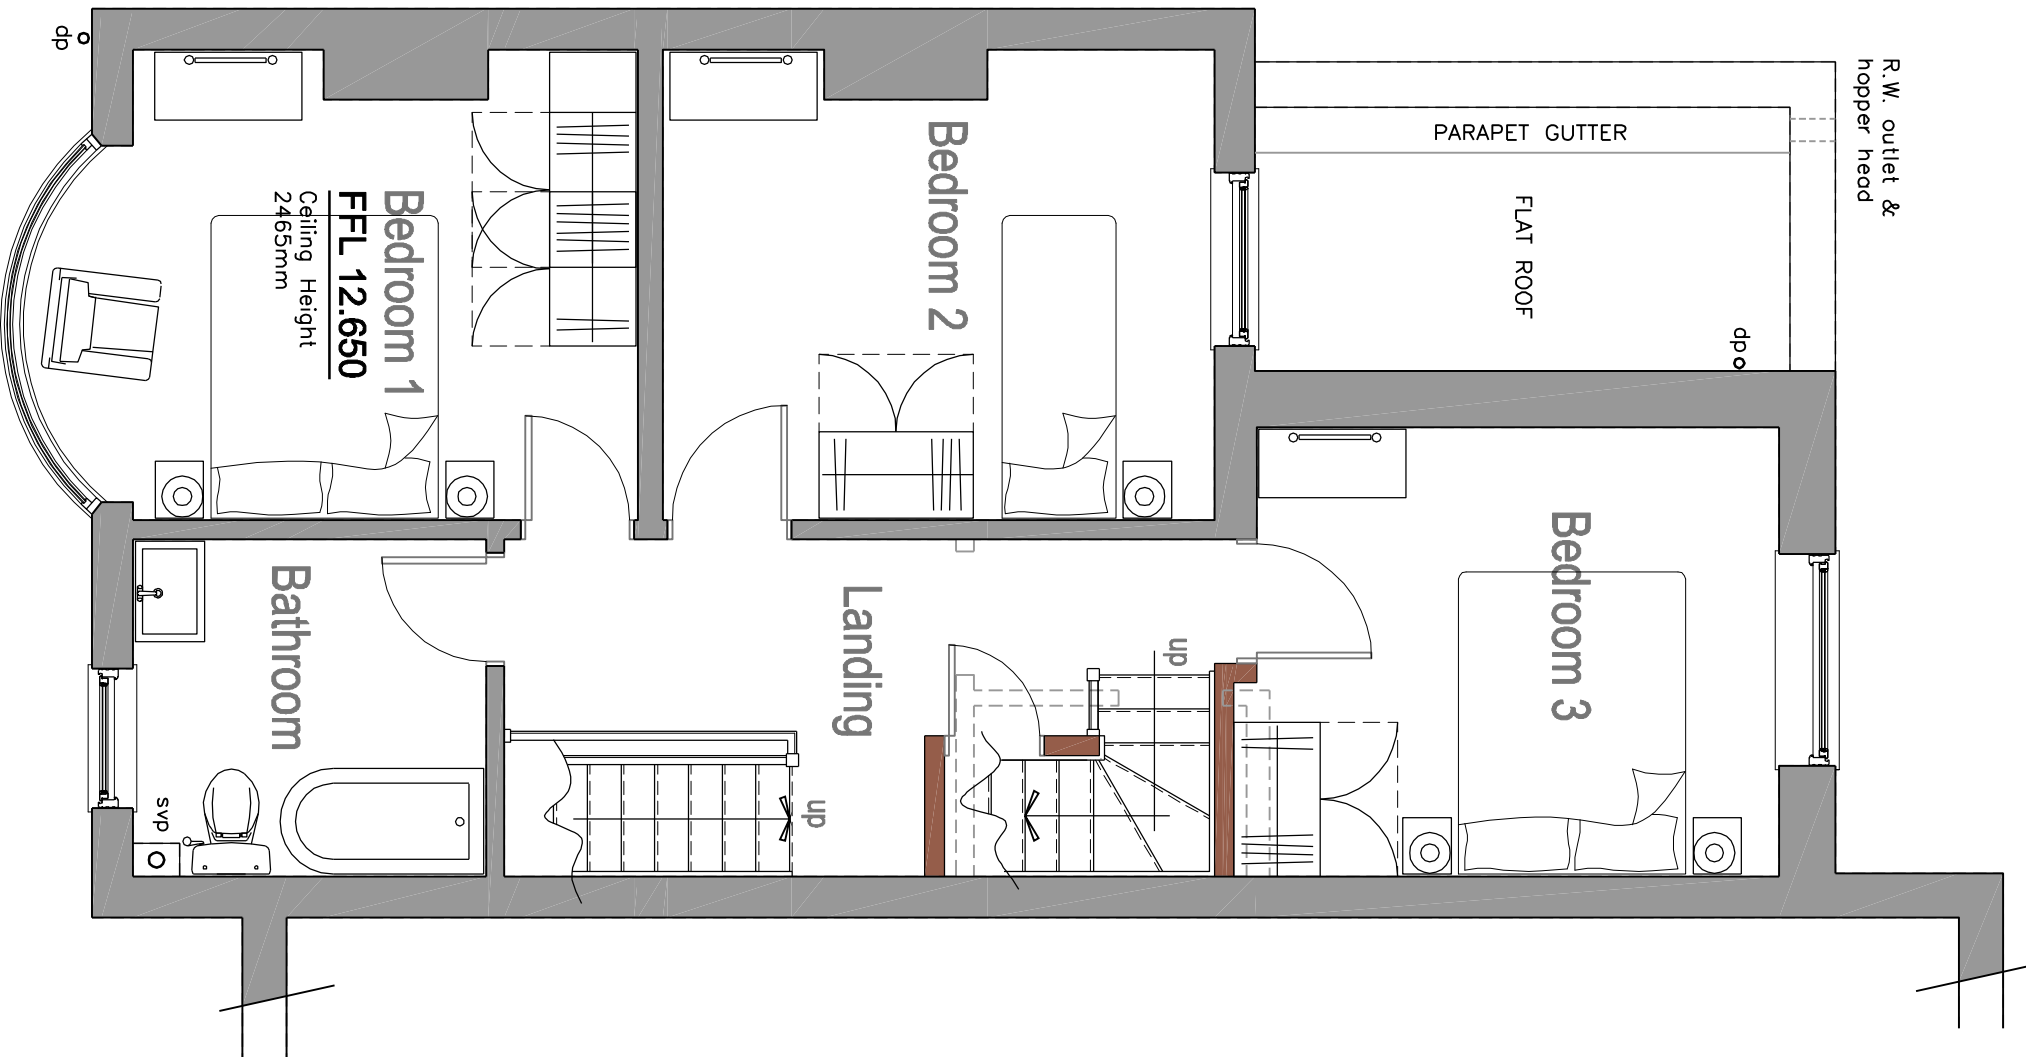

PROPOSED FIRST FLOOR GENERAL ARRANGEMENT PLAN

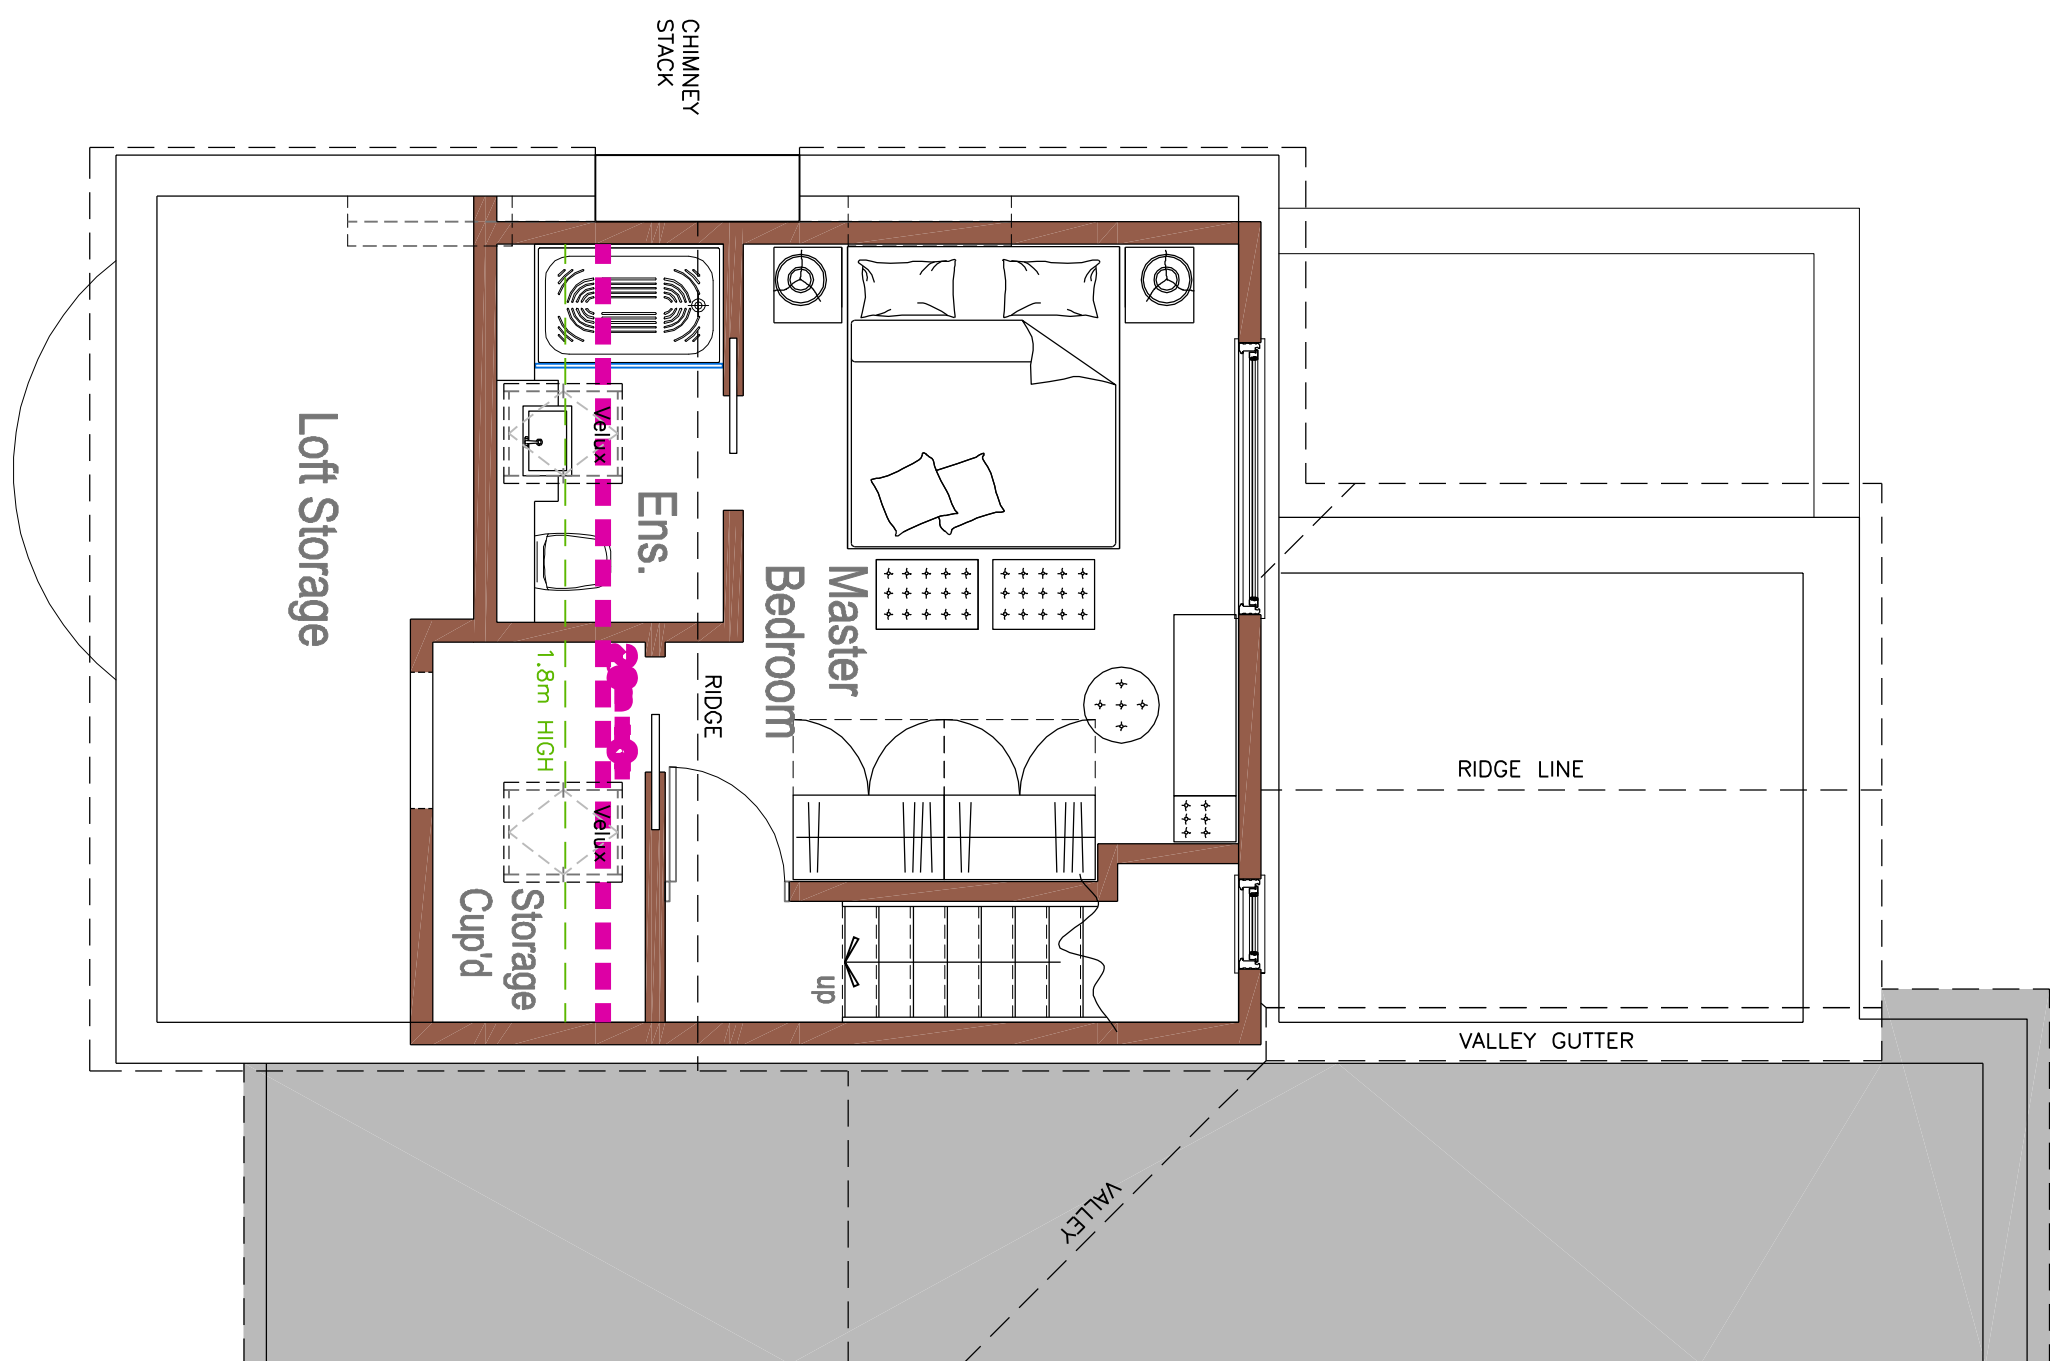

PROPOSED SECOND FLOOR GENERAL ARRANGEMENT PLAN

INIGO ARCHITECTURE LTD

Mr & Mrs Ferguson
Proposed Loft & Garage Conversion

65 Periwinkle Lane, Hitchin

Drawing Title: _____

Proposed Ground, First & Second Floor General Arrangement Plans & Elevations

HARTERD PRACTICE AND DEVELOPMENT CONSULTANTS
81 STATION ROAD LOWER STONDON BEDFORDSHIRE SG16 6JN
E mail: info@iningoarchitecture.co.uk