



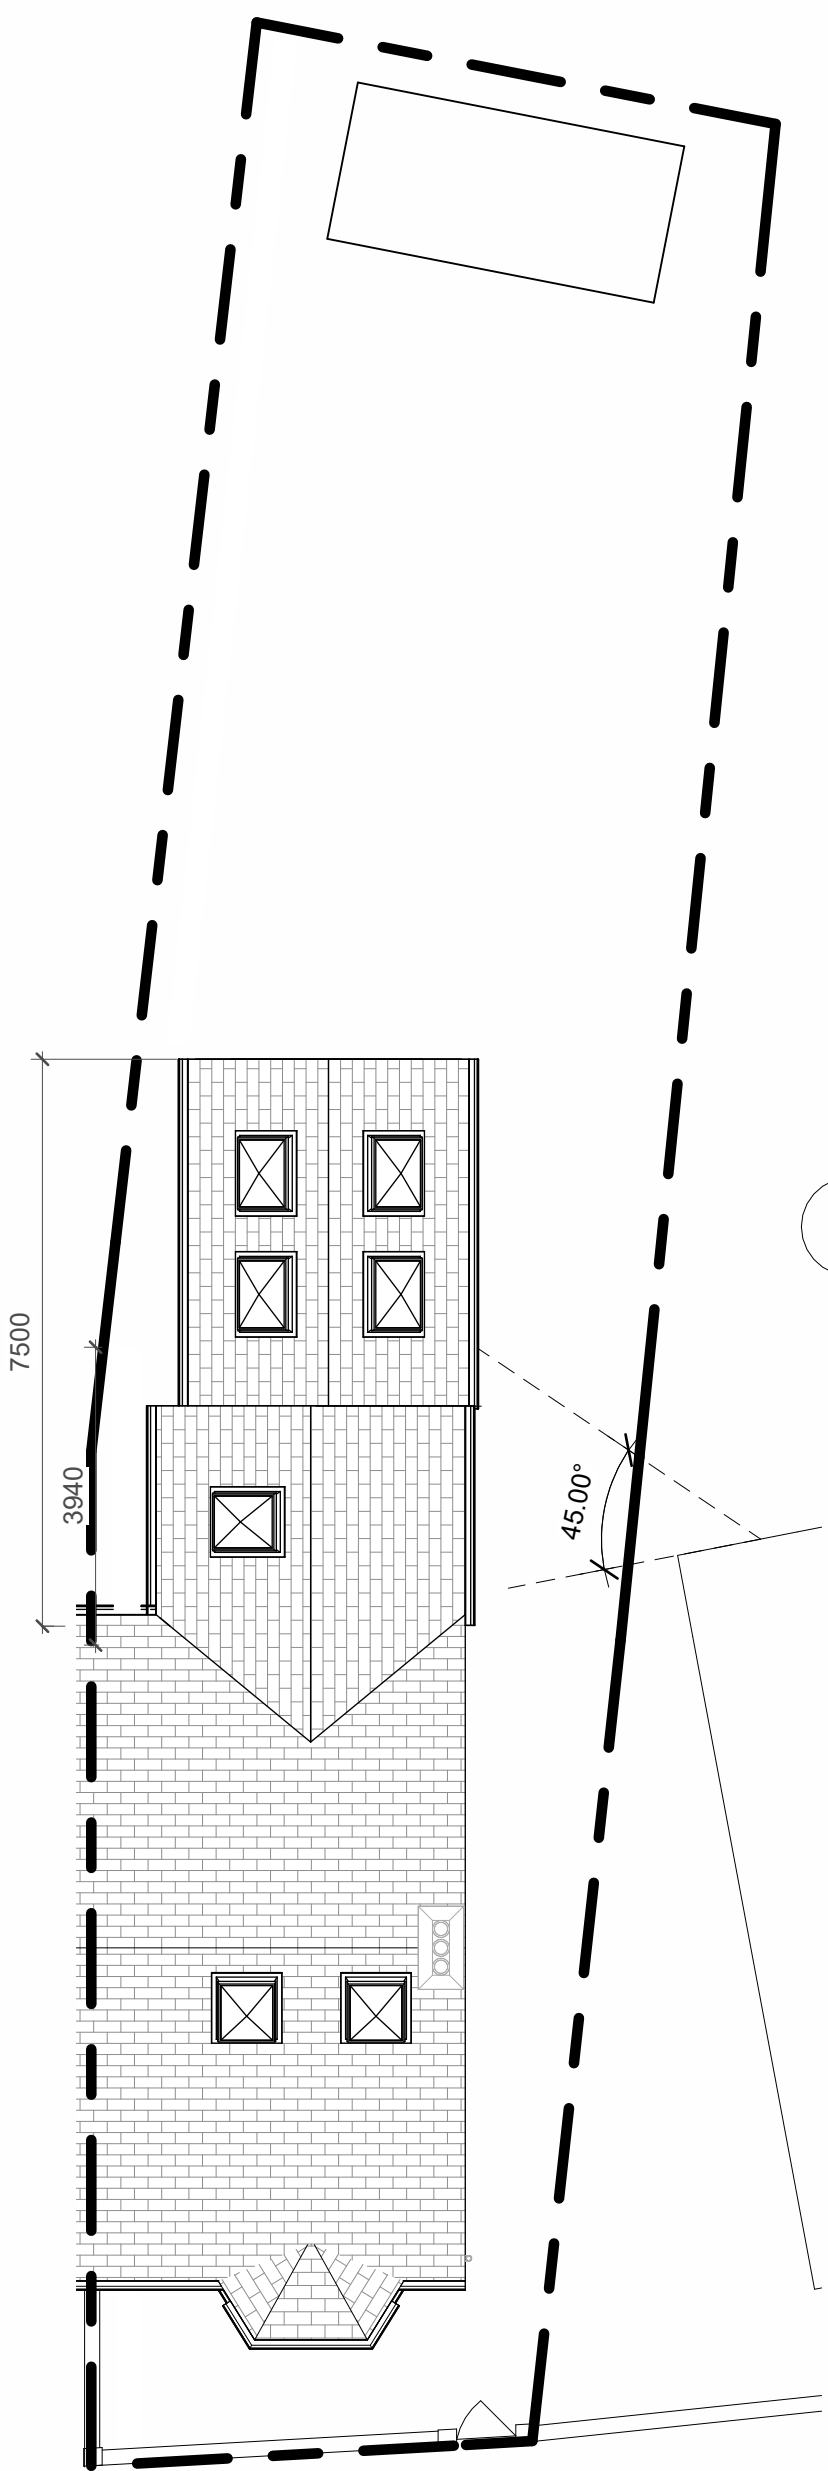

1 **Block Plan - As Proposed**
1 : 100

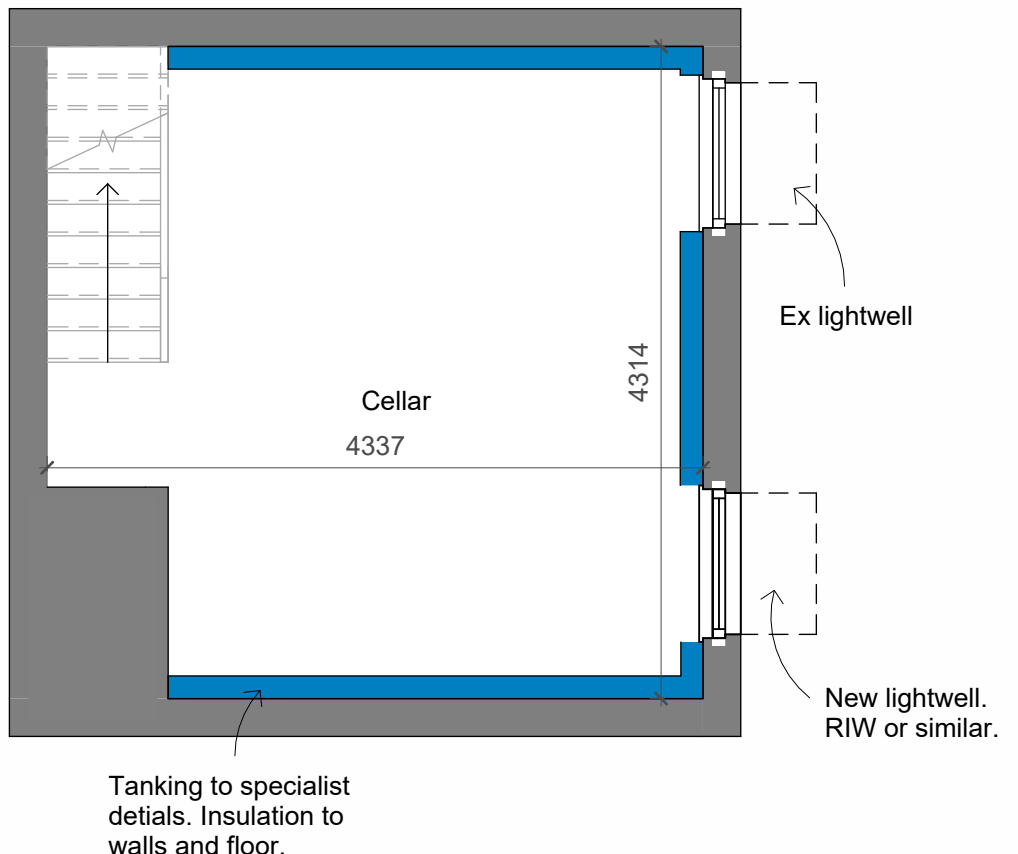

2 **Cellar - As Proposed**
1 : 50




6 **Front Elevation S - As Proposed**
1 : 100




7 **Rear Elevation N - As Proposed**
1 : 100




8 **Side Elevation W - As Proposed**
1 : 100

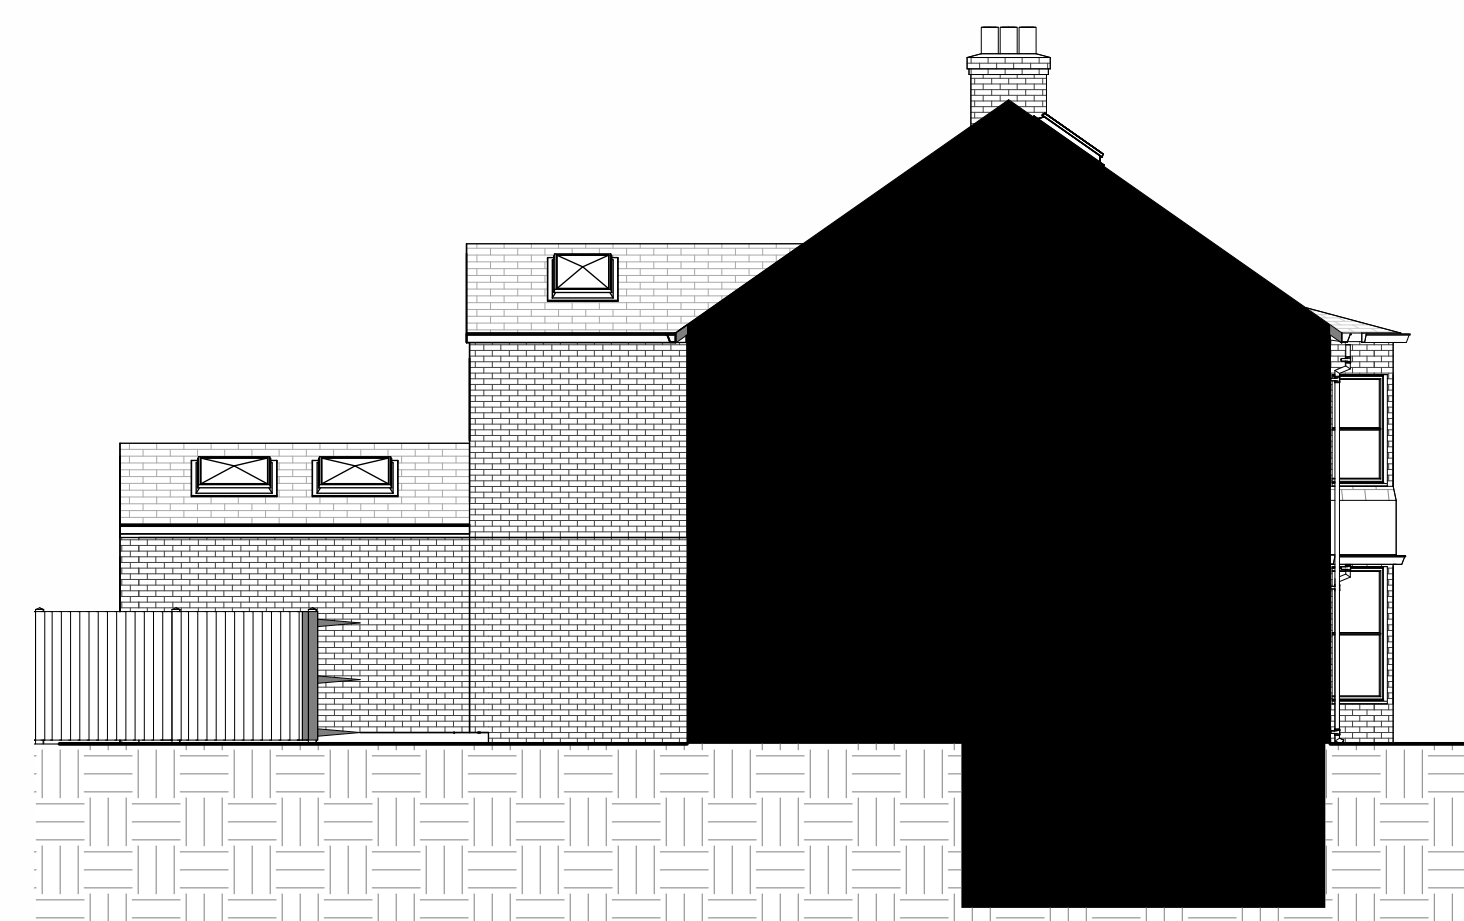

9 **Side Elevation E - As Proposed**
1 : 100

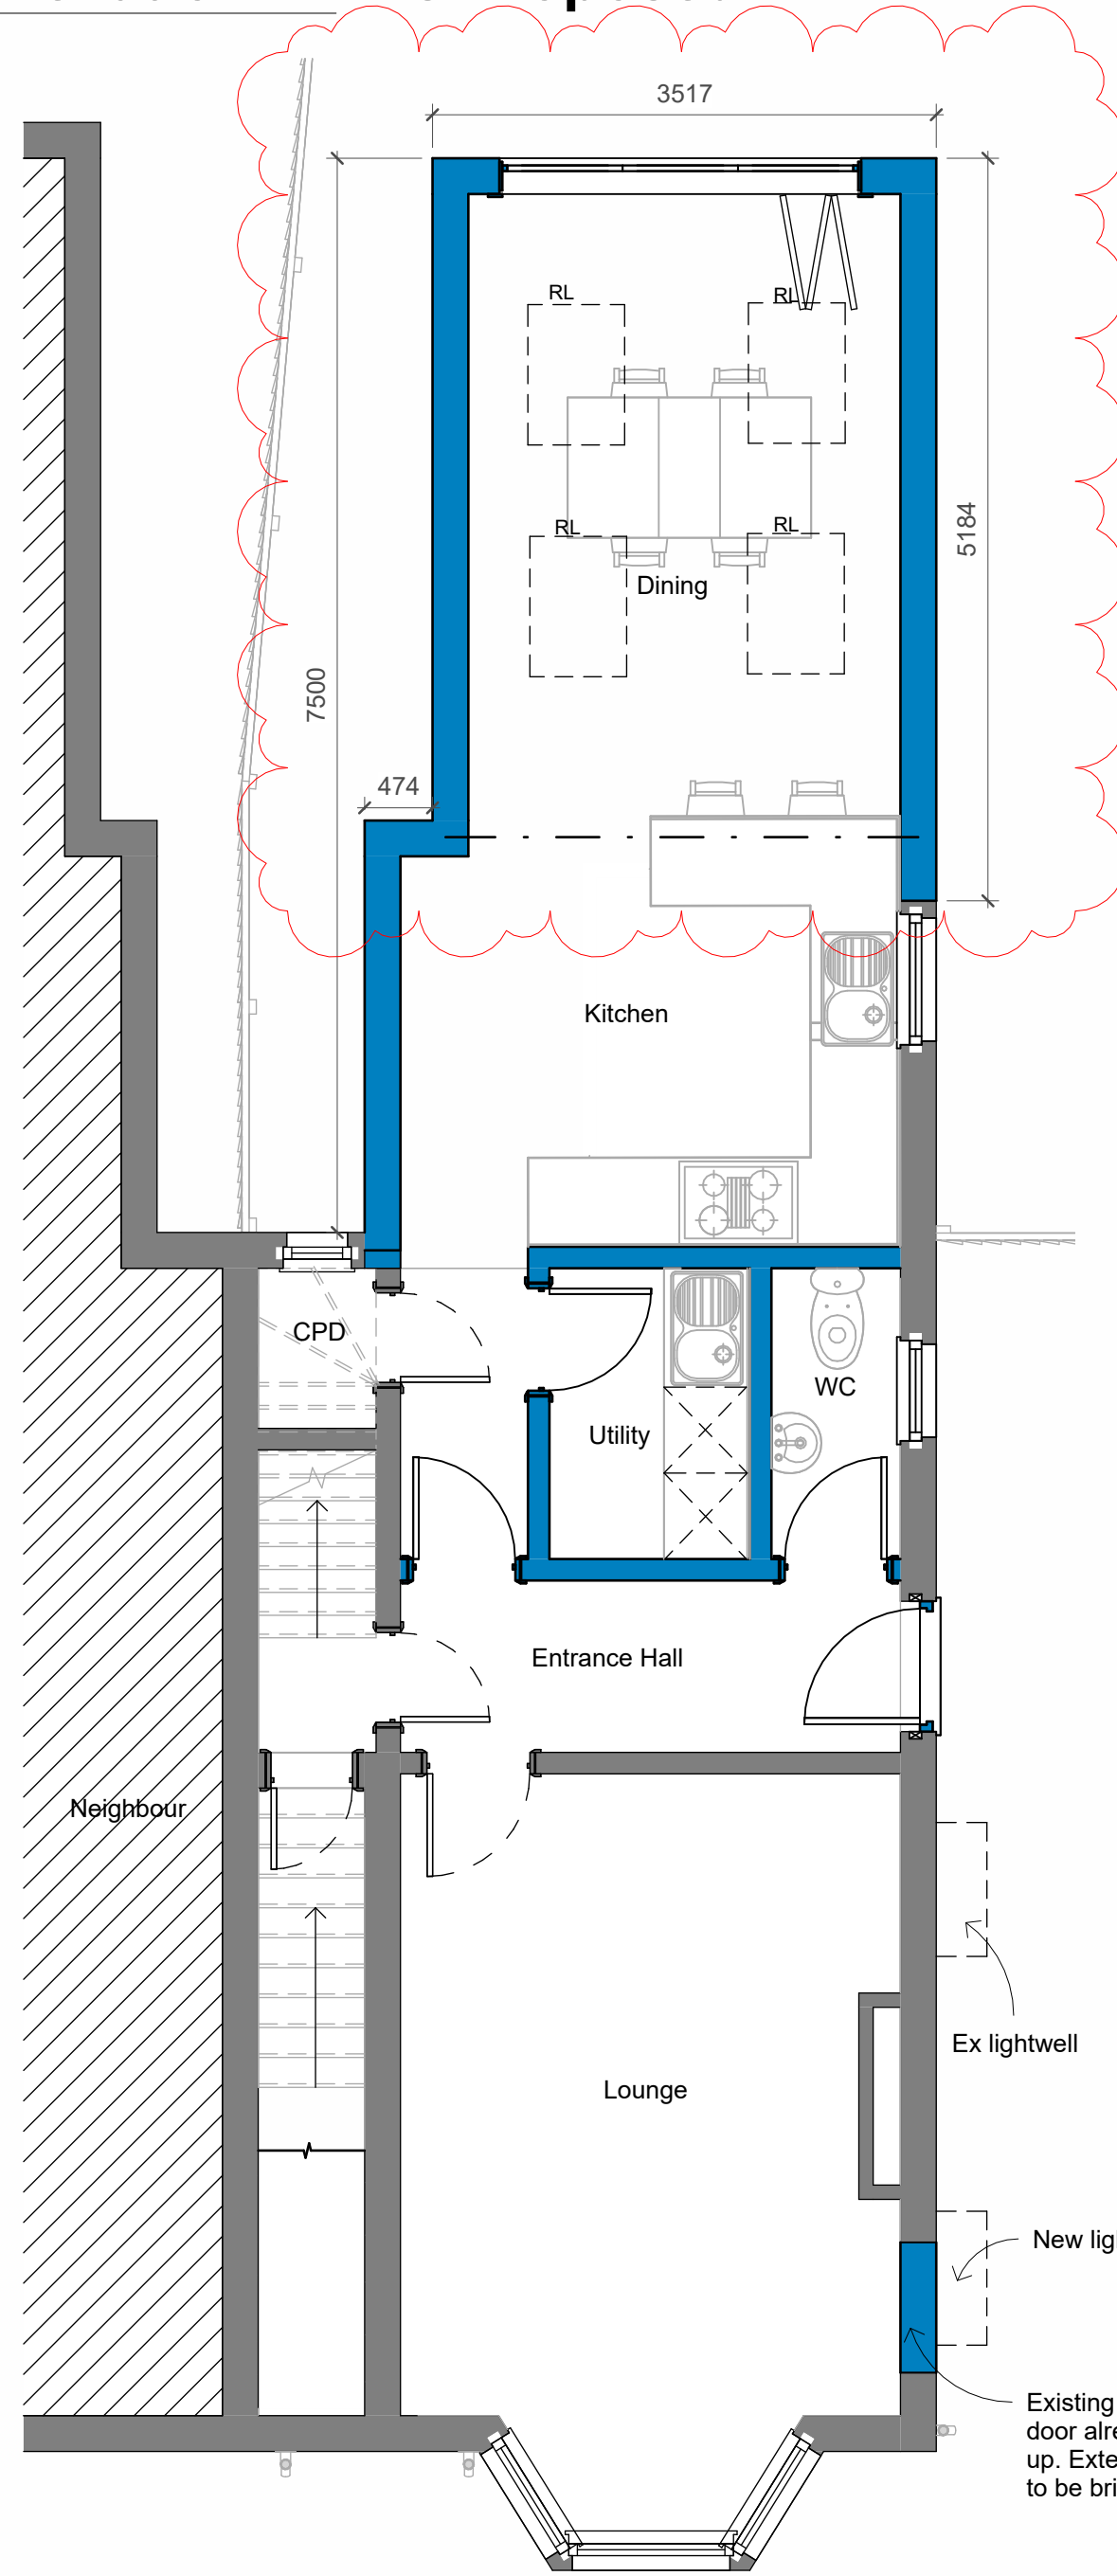

3 **Ground Floor - As Proposed**
1 : 50

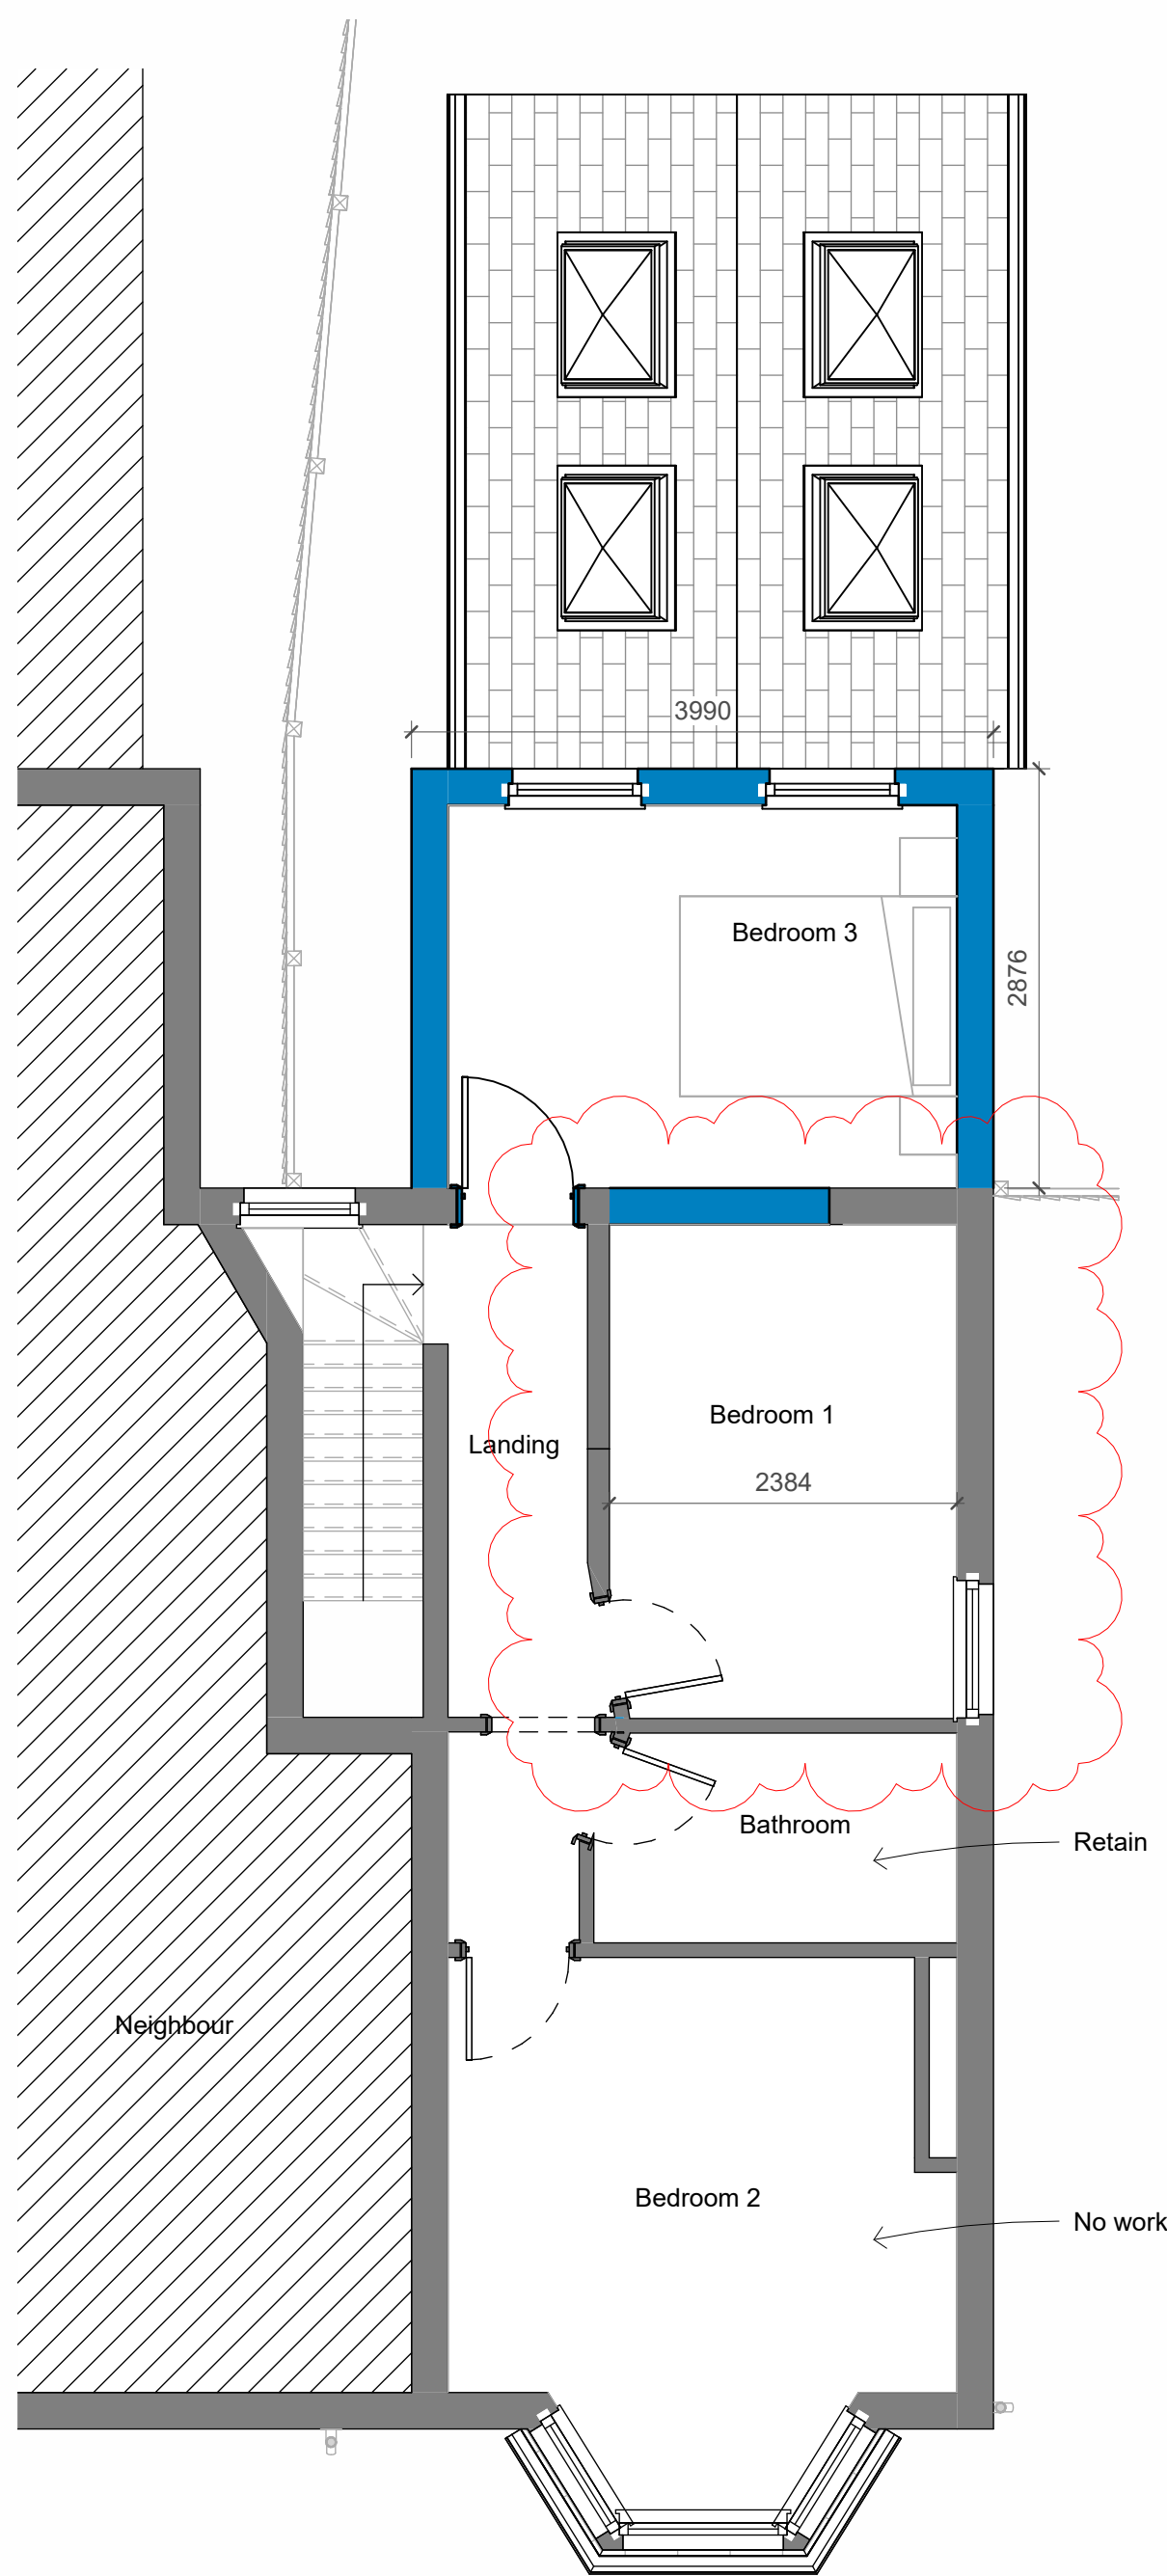

4 **First Floor - As Proposed**
1 : 50



MATERIALS

Roof
Slate tiled pitched roof - to match existing.

Walls
Red/Brown brick - to match existing.

Doors
White aluminium bi-fold doors.
Wooden front door.

Windows
UPVC double glazed windows - to match existing.

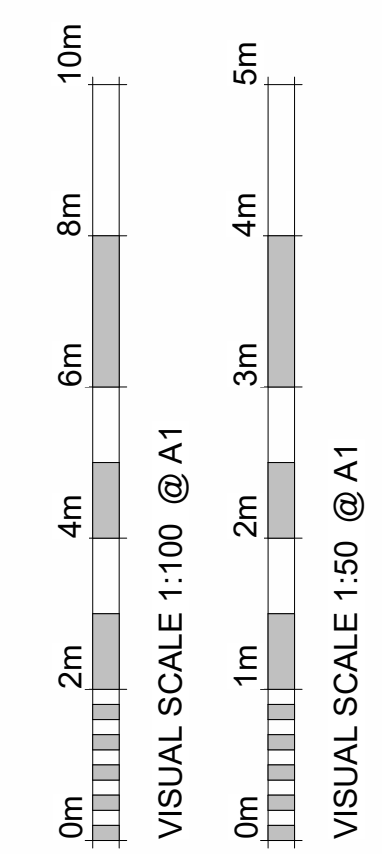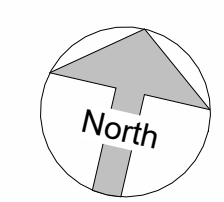

B	Layout Updated	26/01/2026	CC
A	Extension length revised	11/06/2024	NC
	Loft omitted		

Revision Number	Revision Description	Revision Date	Issued by
	Revision		

Planning

Status:
Dimensions, areas and levels where given are only approximate and subject to site survey.
All dimensions are to be checked on site. Figured dimensions only are to be taken from this drawing.
This drawing is to be read in conjunction with all relevant consultants and/or specialists drawings/documents and any discrepancies or variations are to be notified to the Architect before the affected work commences. This drawing is copyright and remains the property of the Architects.



telephone: 01462 453931
email: info@croearchitects.co.uk
web: www.croearchitects.co.uk

Project:
76A High Street
Kimpton
Hitchin
SG4 8QW

Client:
Mr & Mrs Jux

Drawing name:
As Proposed

Scale: As indicated	at A1	Drawing number	Revision
Date: 02 - 24		24011 - 010	
Drawn by: MU			