



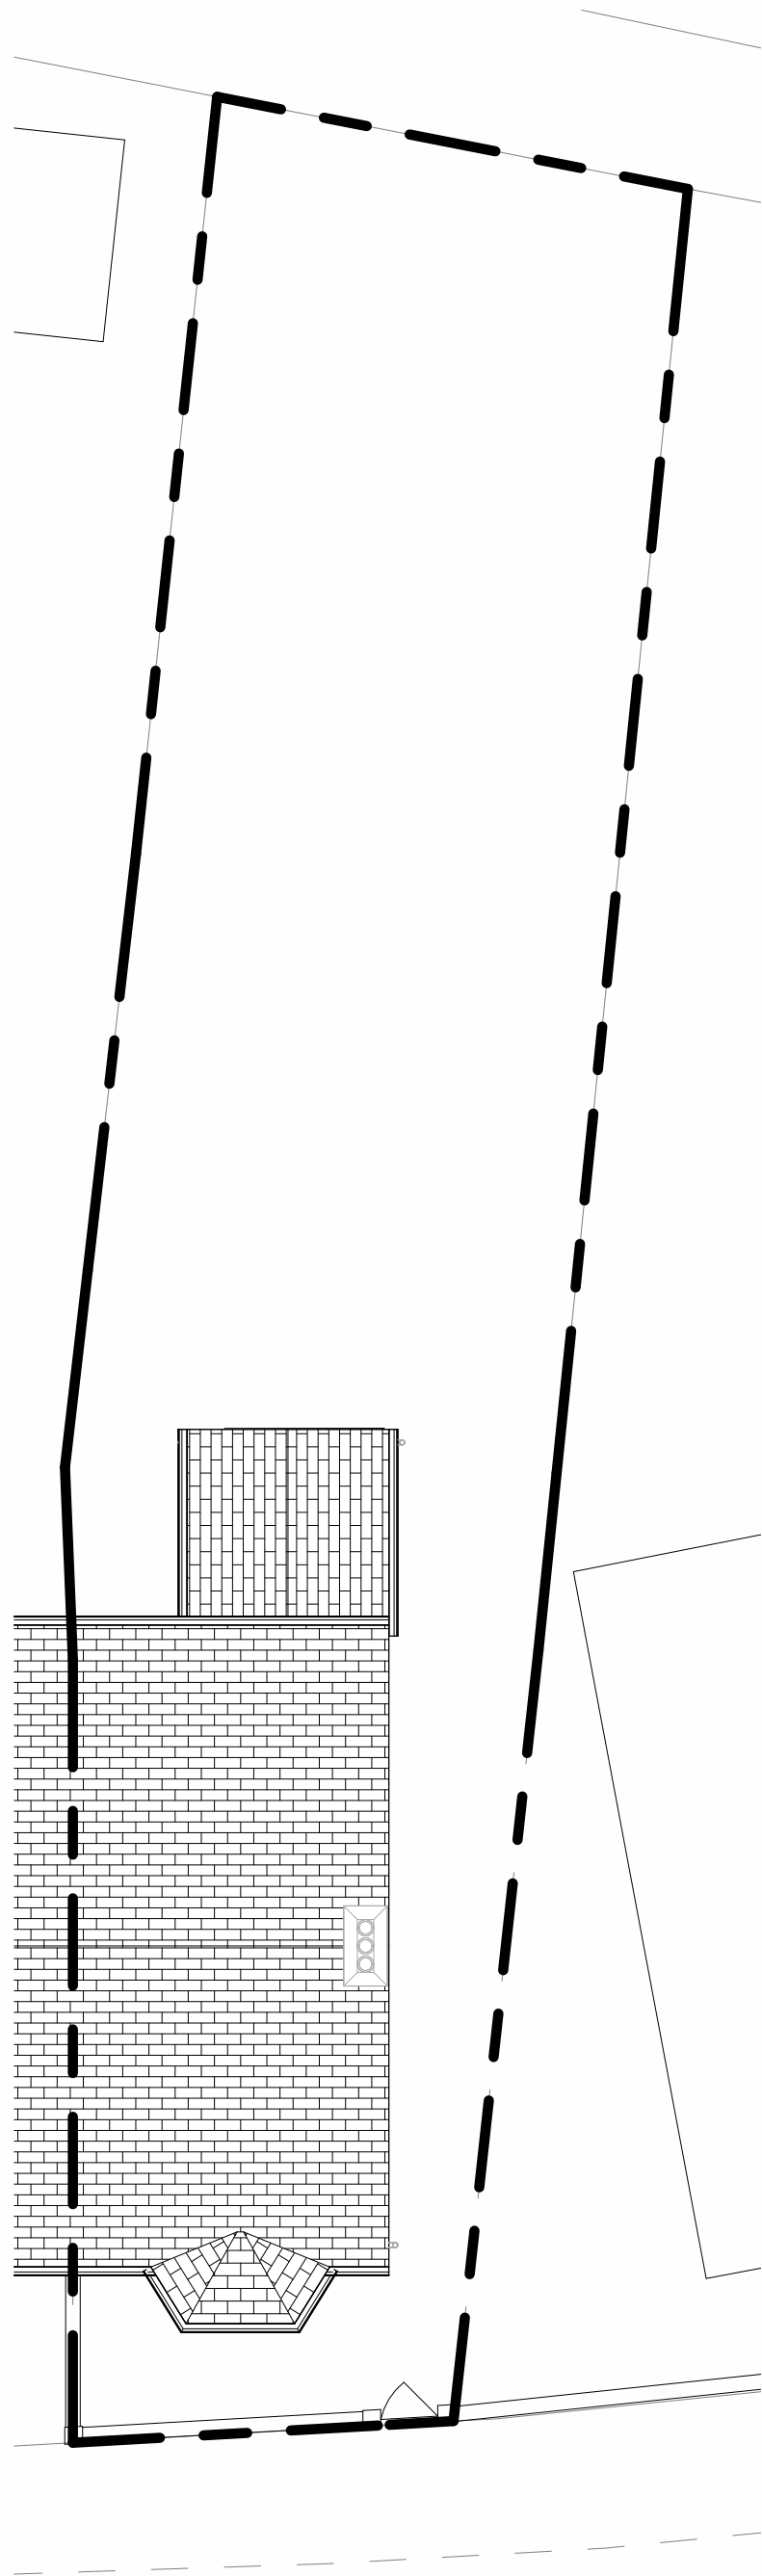


2 Block Plan - As Existing
1 : 100

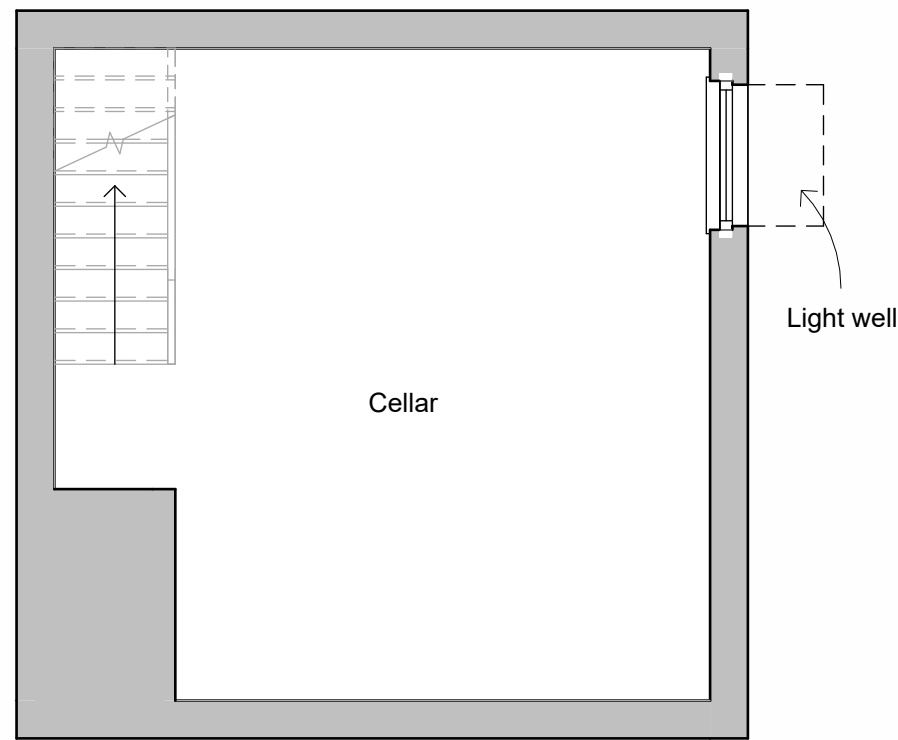

5 Cellar - As Existing
1 : 50




6 Front Elevation S - As Existing
1 : 100

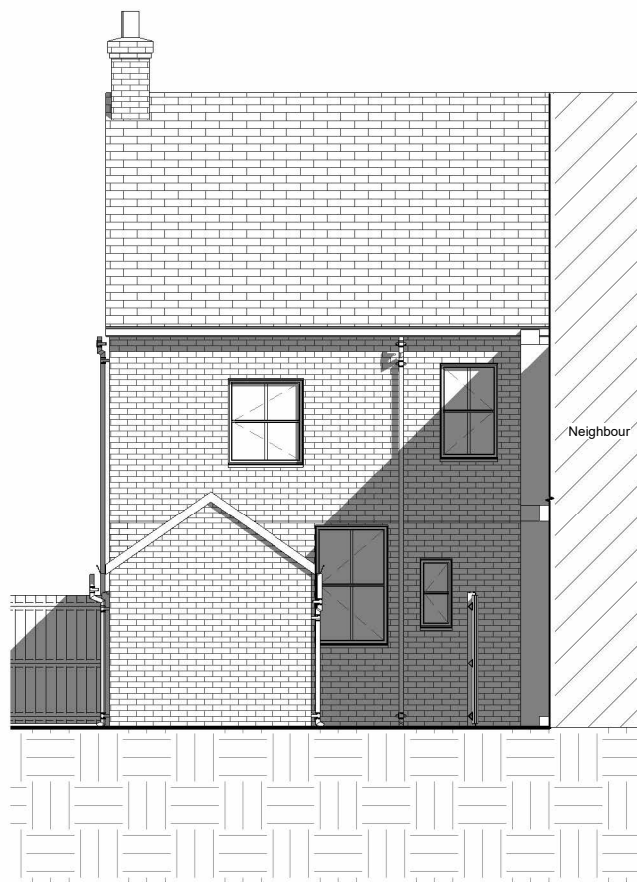


7 Rear Elevation N - As Existing
1 : 100




8 Side Elevation W - As Existing
1 : 100

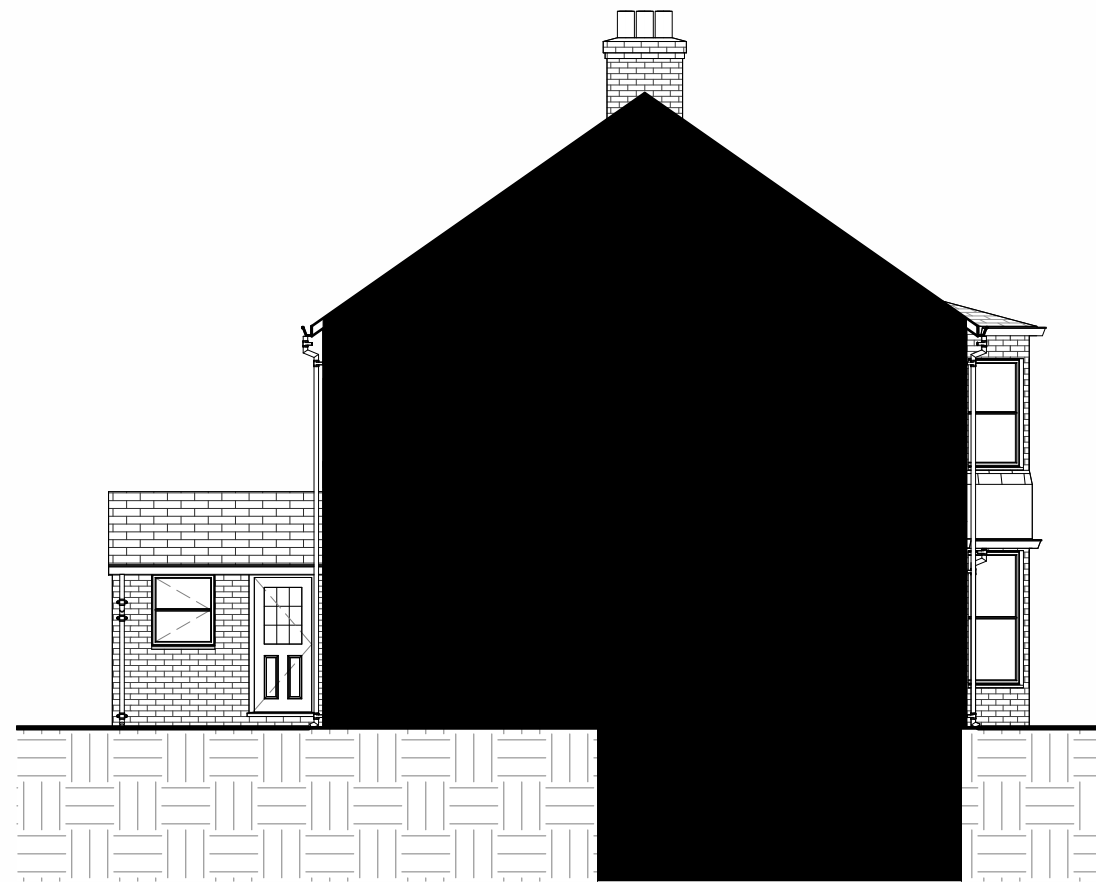


10 Side Elevation E - As Existing
1 : 100

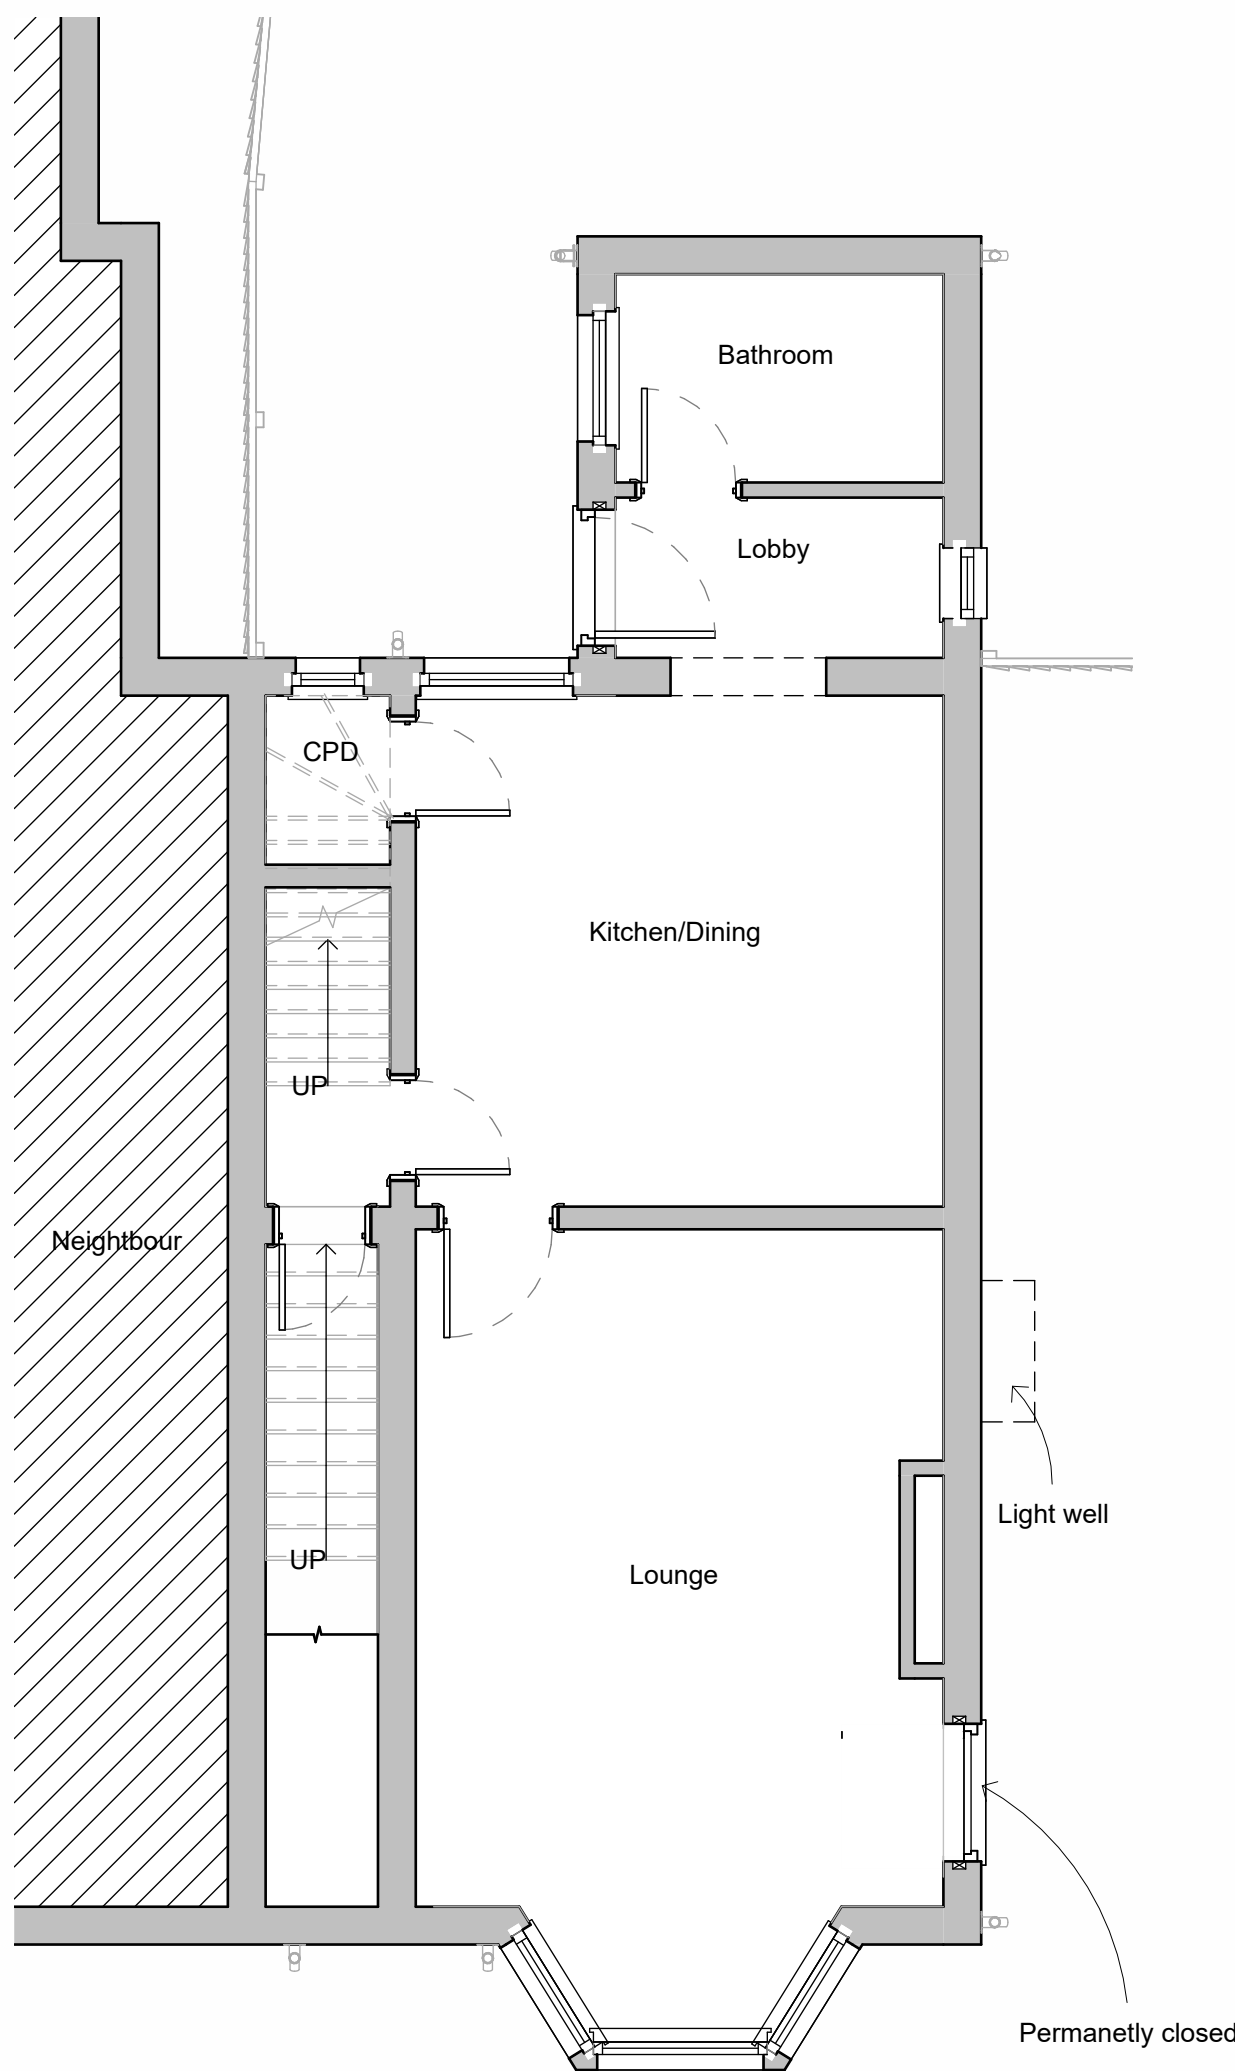



3 Ground Floor - As Existing
1 : 50

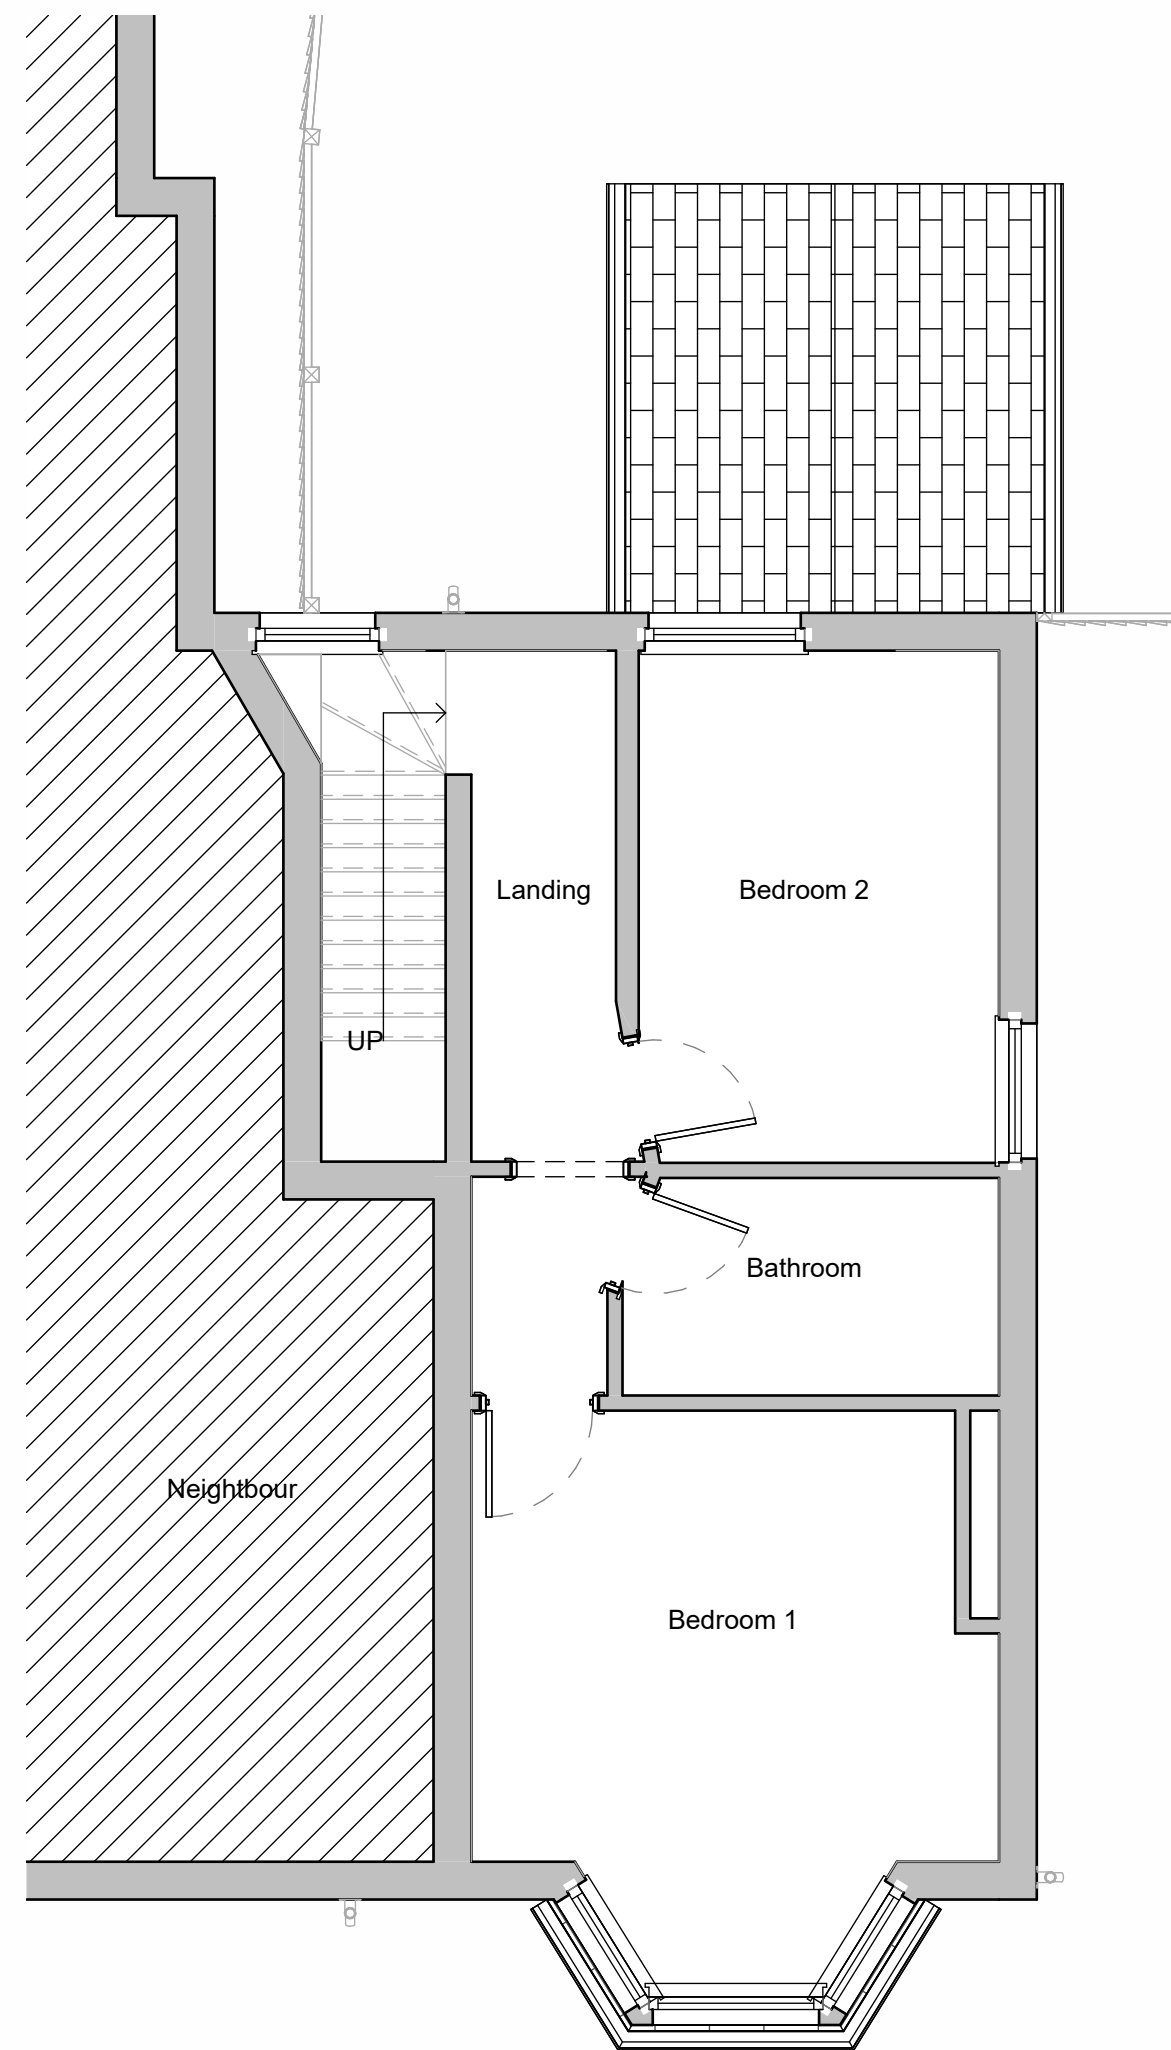

4 First Floor - As Existing
1 : 50

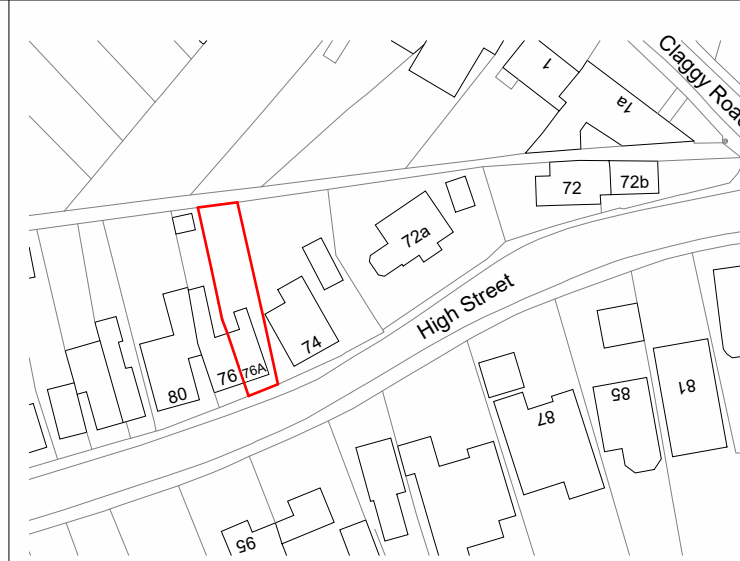

1 Location Plan
1 : 1250

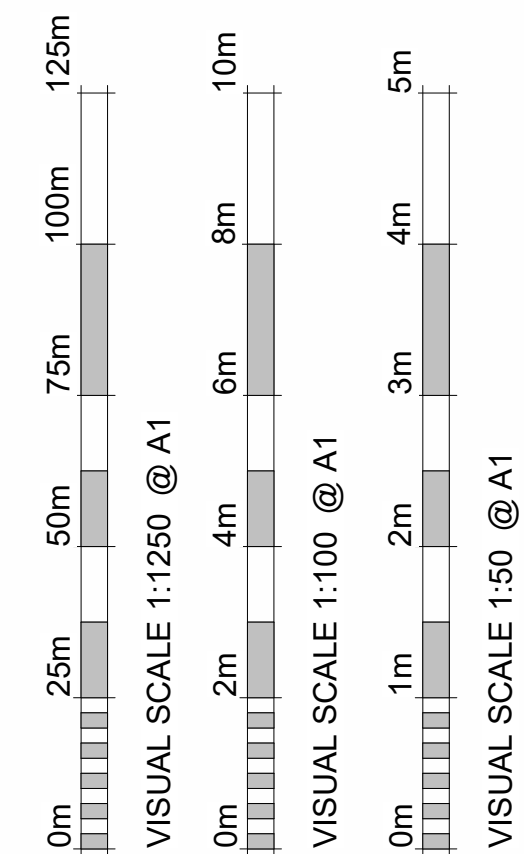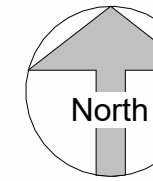

Revision Number	Revision Description	Revision Date	Issued by
	Revision		

Planning

Status:
Dimensions, areas and levels where given are only approximate and subject to site survey.
All dimensions are to be checked on site. Figured dimensions only are to be taken from this drawing.
This drawing is to be read in conjunction with all relevant consultants and/or specialists drawings/documents and any discrepancies or variations are to be notified to the Architect before the affected work commences. This drawing is copyright and remains the property of the Architects.



telephone: 01462 453931
email: info@croearchitects.co.uk
web: www.croearchitects.co.uk

Project:
76A High Street
Kimpton
Hitchin
SG4 8QW

Client:
Mr Jux

Drawing name:
As Existing

Scale: As indicated	at A1	Drawing number	Revision
Date: 02 - 24		24011 - 001	
Drawn by: MU			