


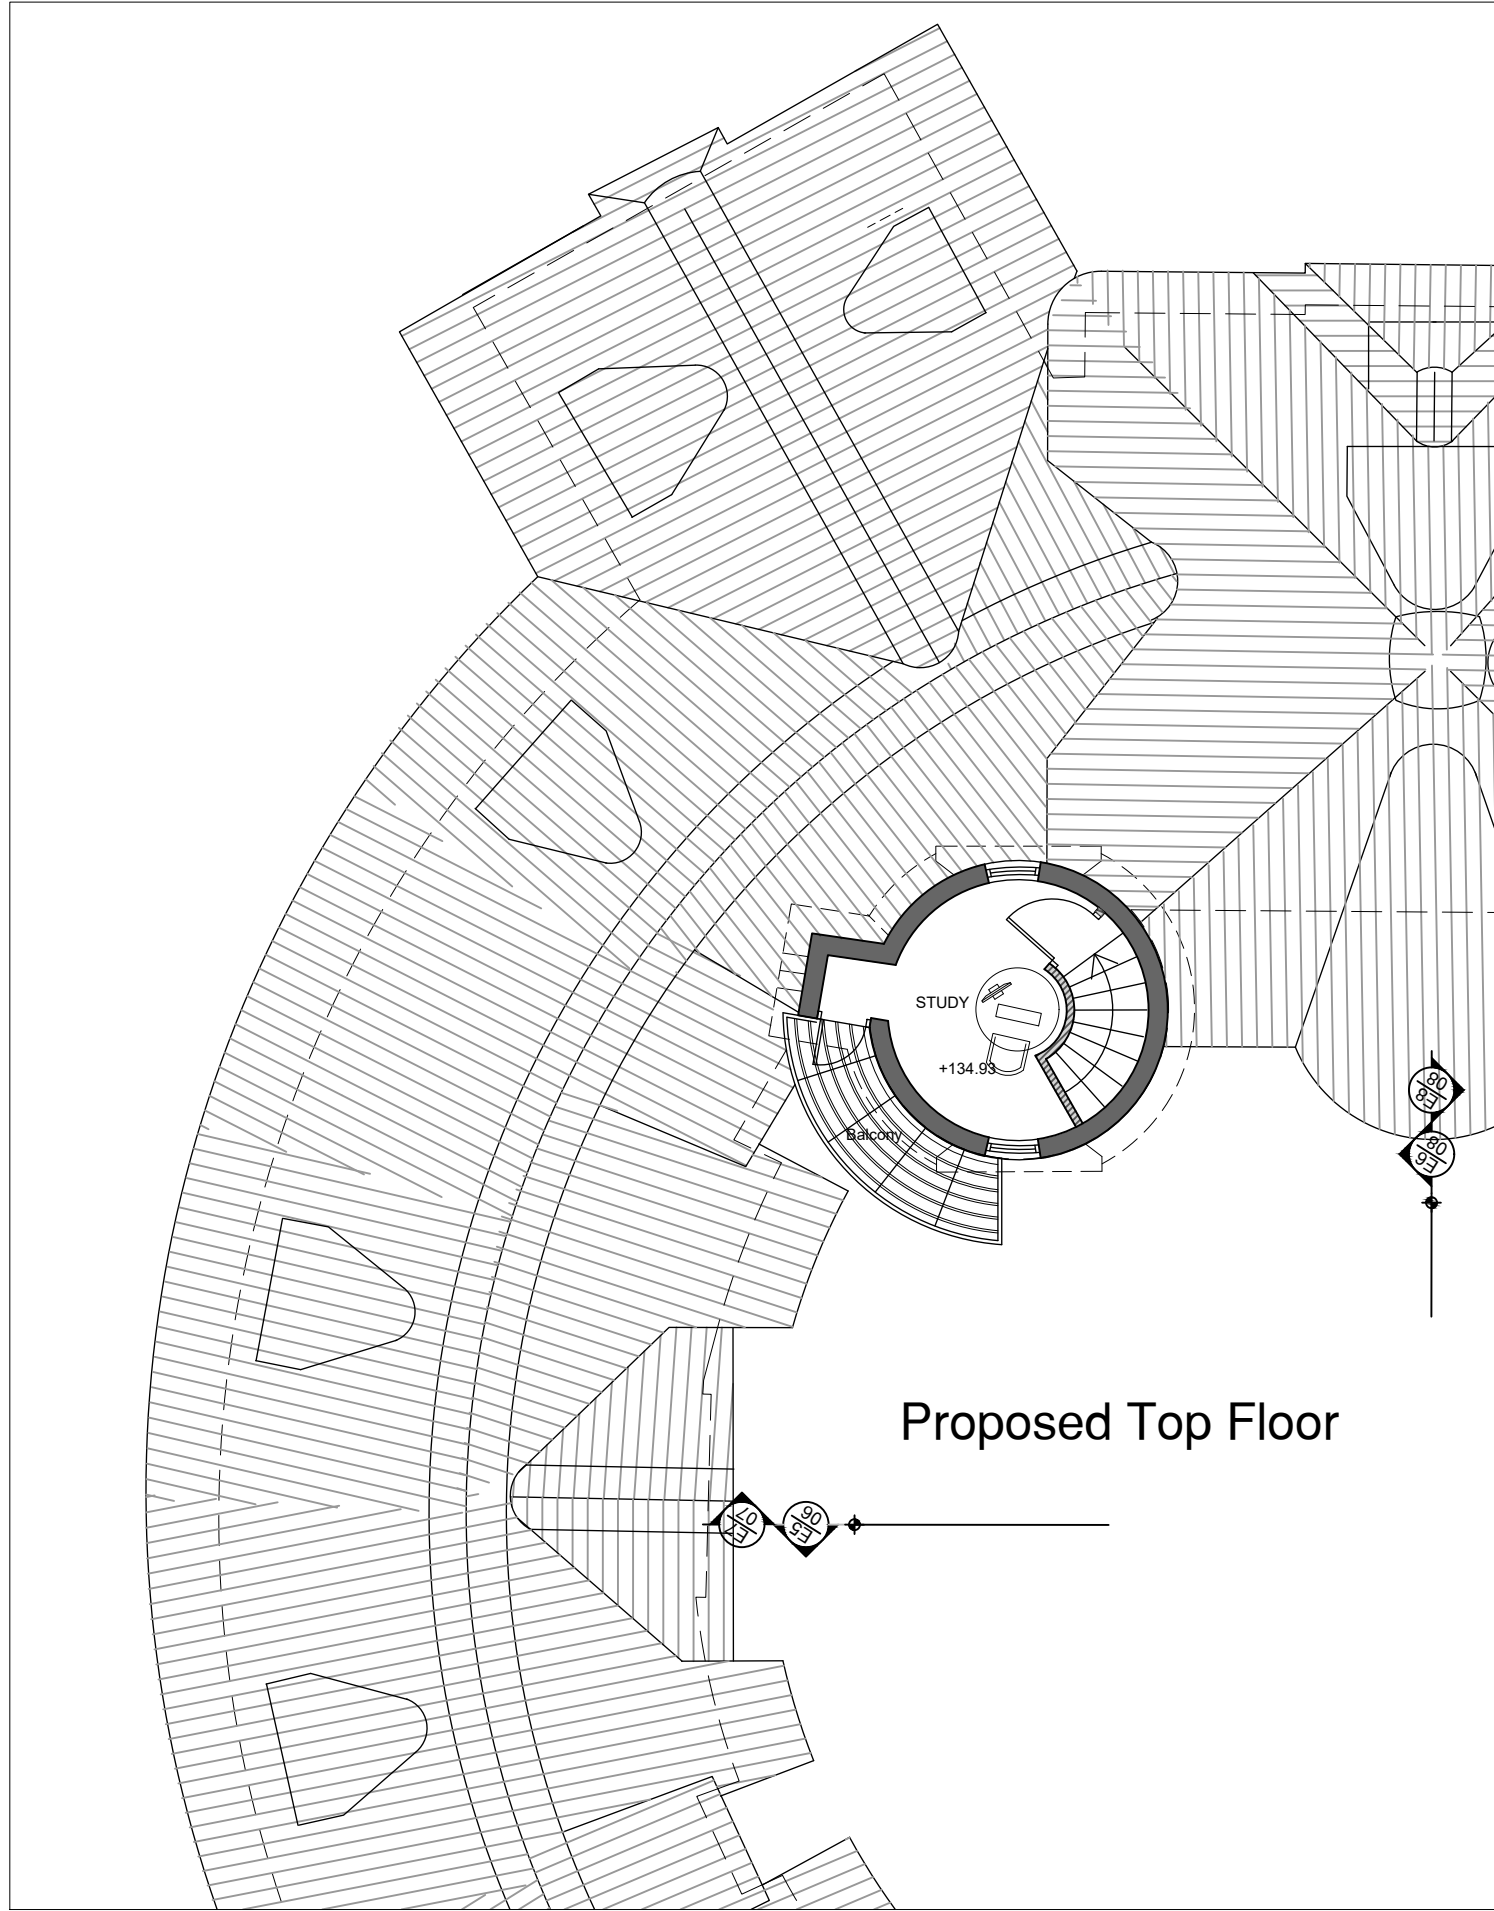


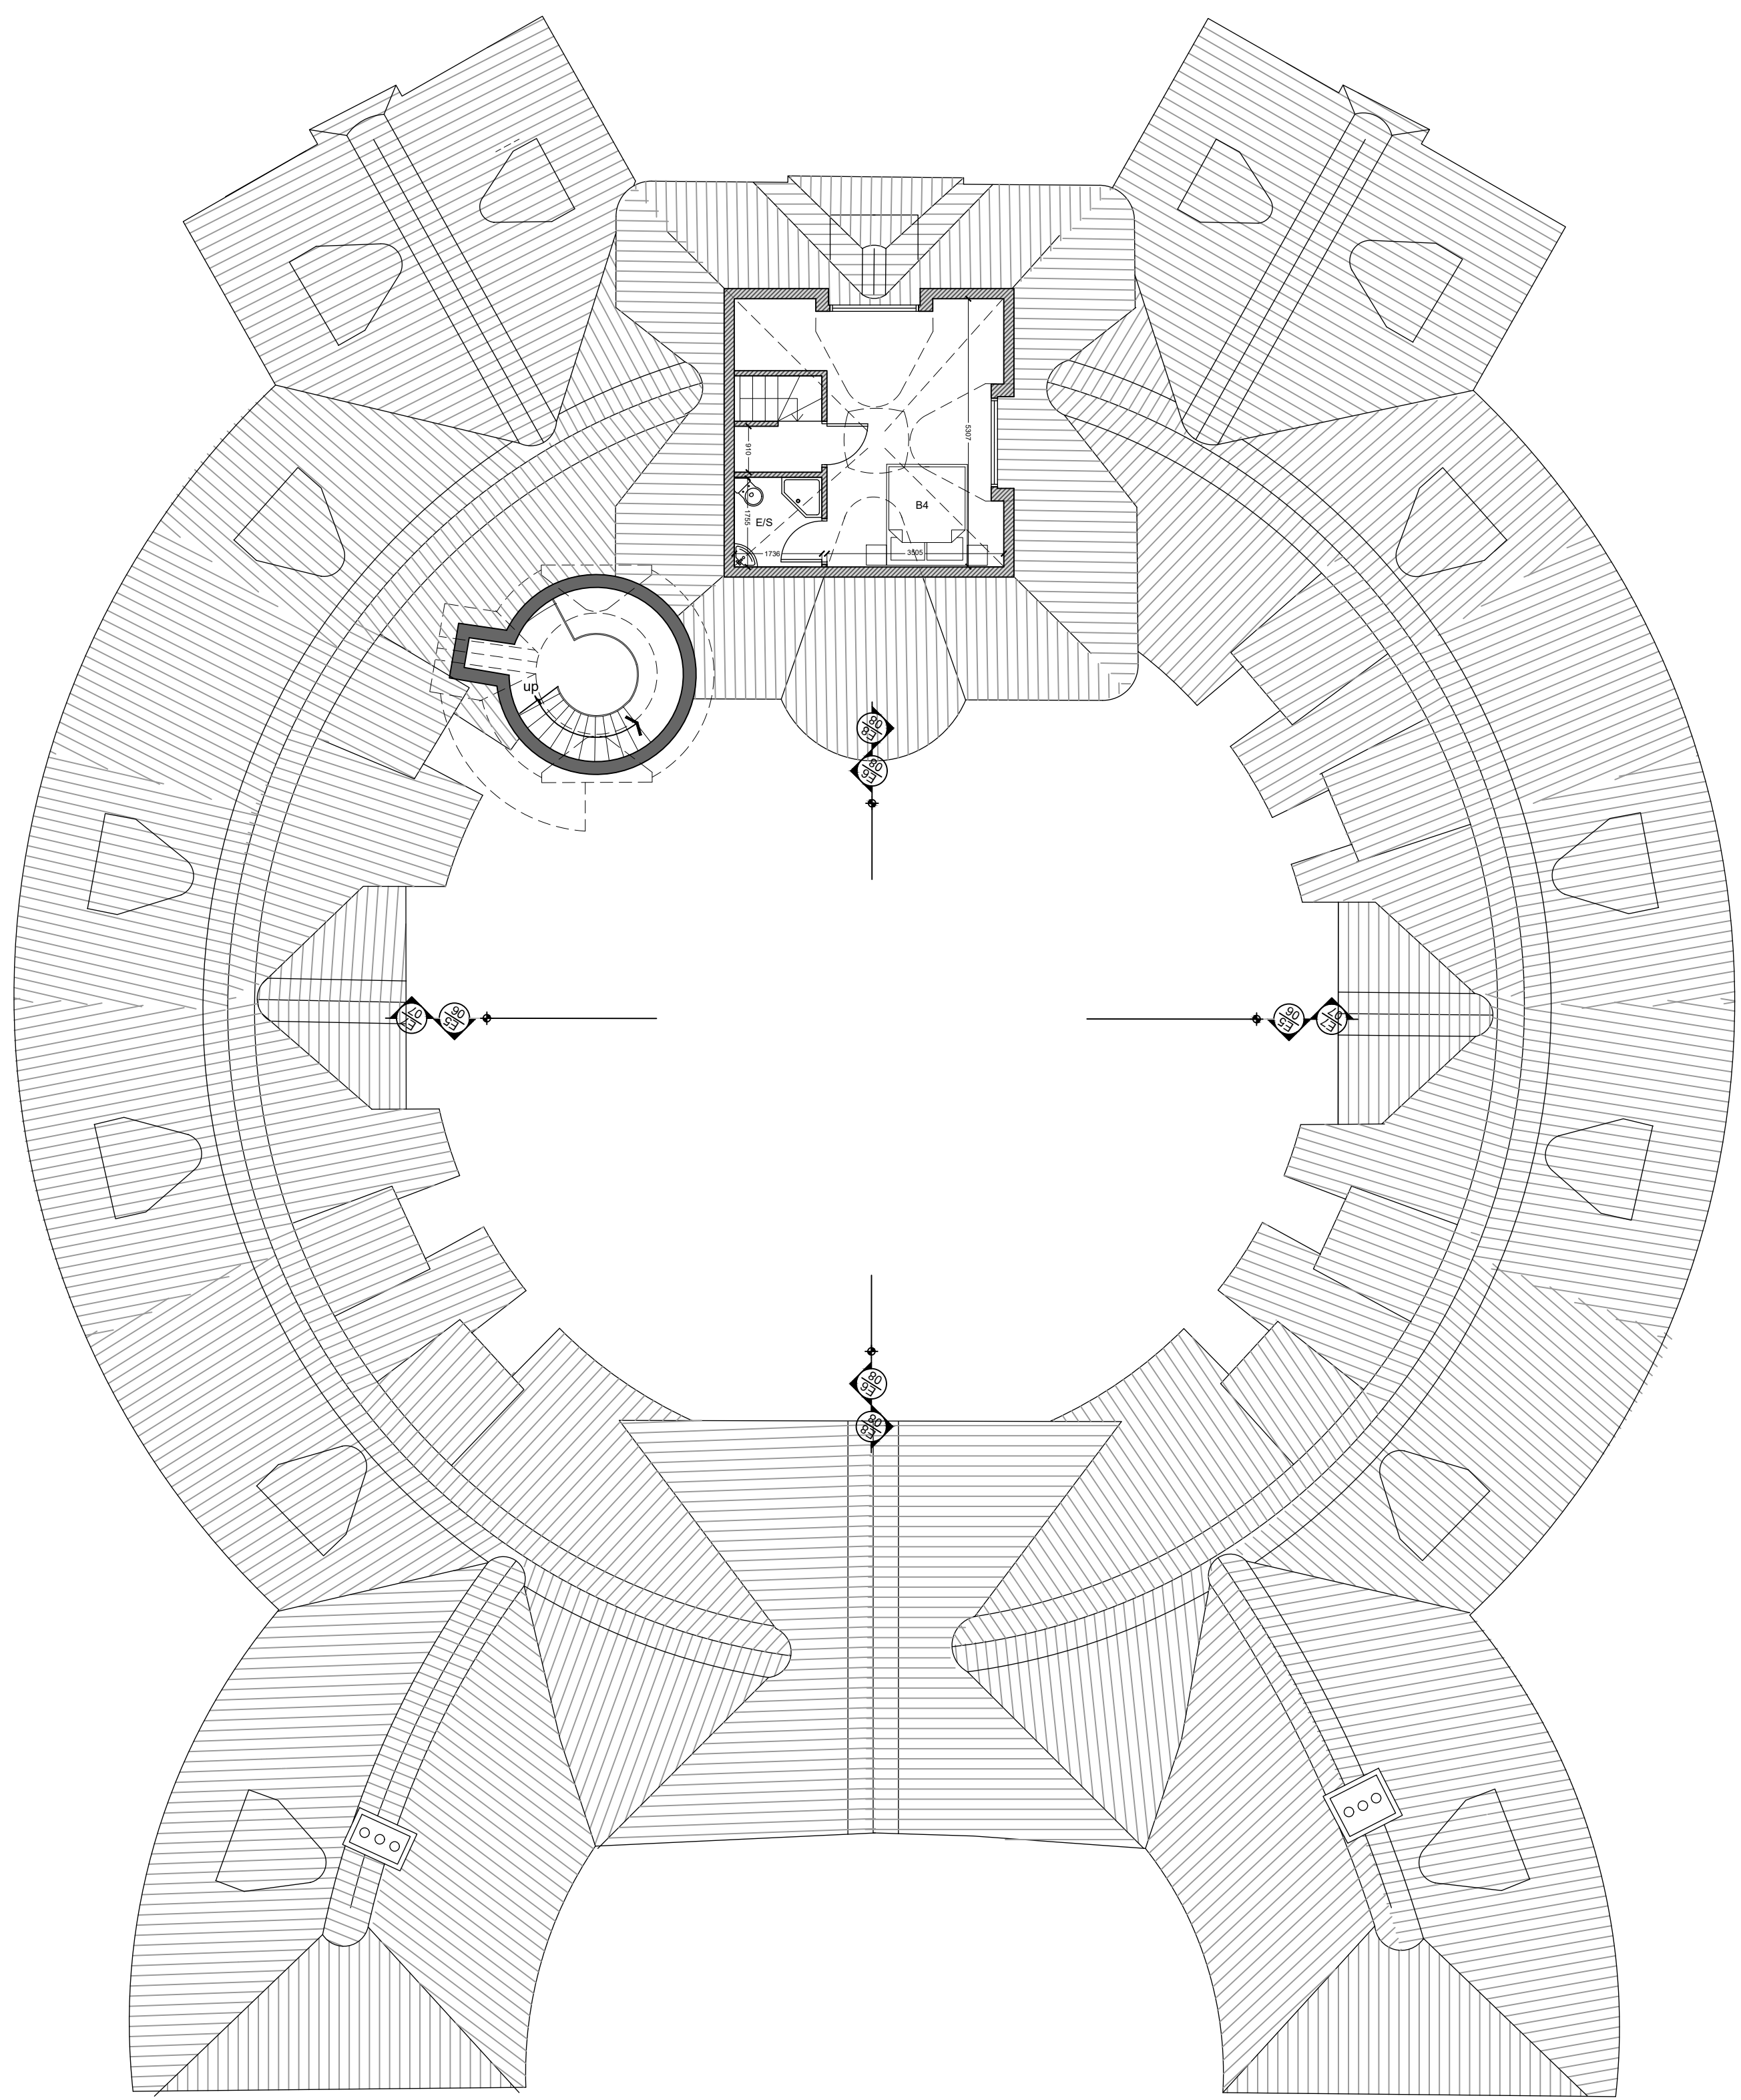

Proposed Top Floor

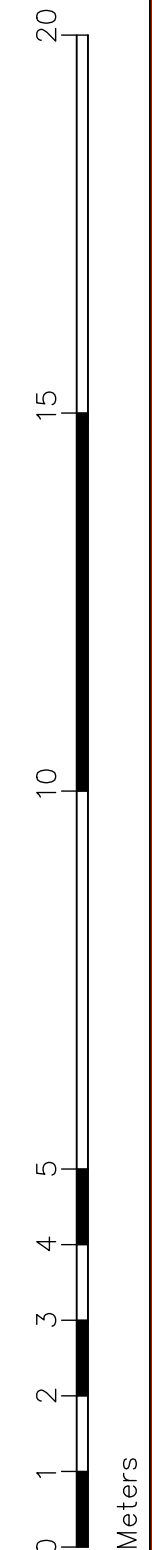

Proposed Second Floor Plan

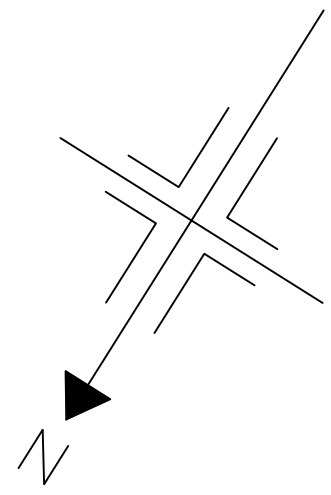

Rev B - JE - 29.04.2021 - Senior Conservation Officers comments incorporated into amendments. Rooflights replaced with eyebrow dormers.
Rev A - JE - 19.07.2019 - Turret stairs amended.

drawing stage			
PLANNING			
Briffa Phillips			
Architecture Design Planning Consultants Project Management			
19-21 Holywell Hill, St Albans Herts AL1 1EZ Tel. 01727 840567 Fax. 01727 731671 www.briffaphillips.com info@briffaphillips.com			
project title			
NODE COURT, DRIVERS END LANE, CODICOTE, HERTS, SG4 8TR			
drawing title			
PROPOSED SECOND FLOOR FLOOR PLAN (MAIN BUILDING)			
scale	job architect	drawn	checked
1:100@A1	MB	LF	MB
date	project no.	drawing no.	revision
07.09.18	1581	220	B