
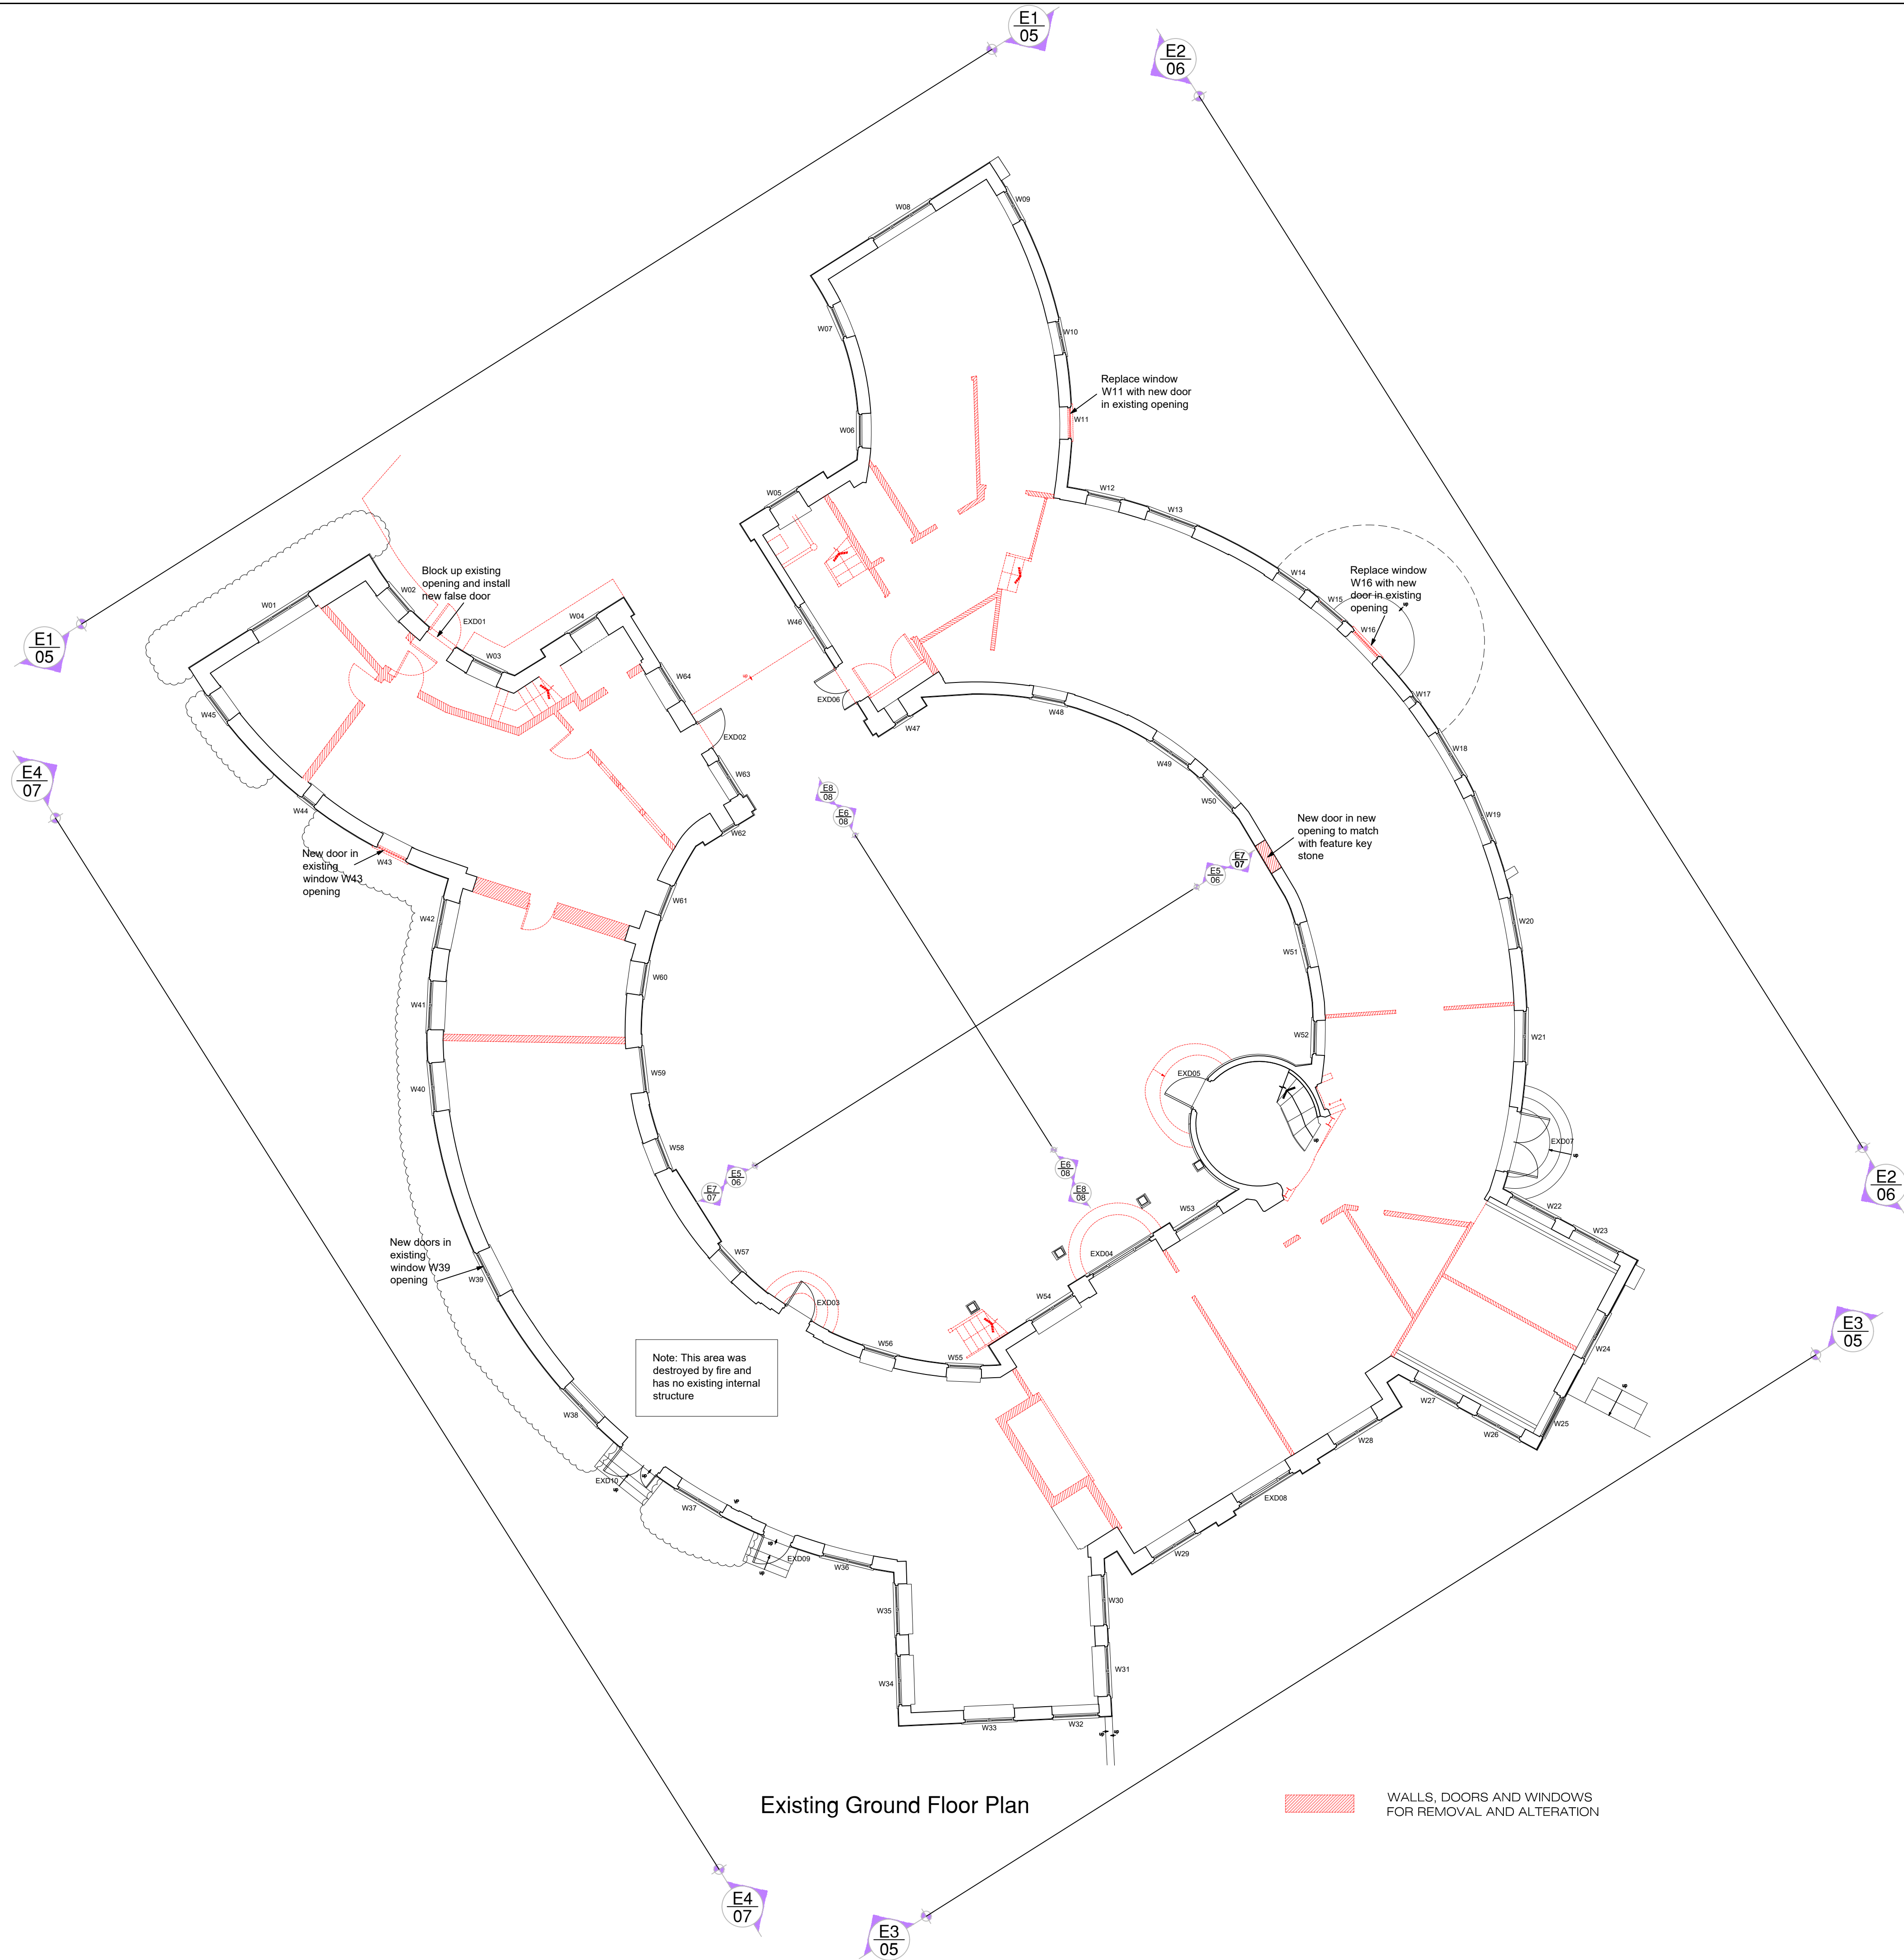


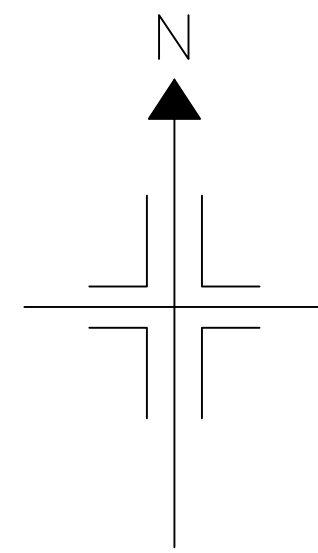

Existing Ground Floor Plan

WALLS, DOORS AND WINDOWS FOR REMOVAL AND ALTERATION

drawing stage			
PLANNING			
Briffa Phillips			
Architecture Design Planning Consultants Project Management			
18-21 Holywell Hill, St Albans Herts AL1 1EZ Tel. 01727 840567 Fax. 01727 731671 www.briffaphillips.com info@briffaphillips.com			
project title			
Node Court			
drawing title			
Ground Floor Removals Plan			
scale	job architect	drawn	checked
1:100 @A1	MB	JE	MB
date	project no.	drawing no.	revision
19/07/19	1581	234	