
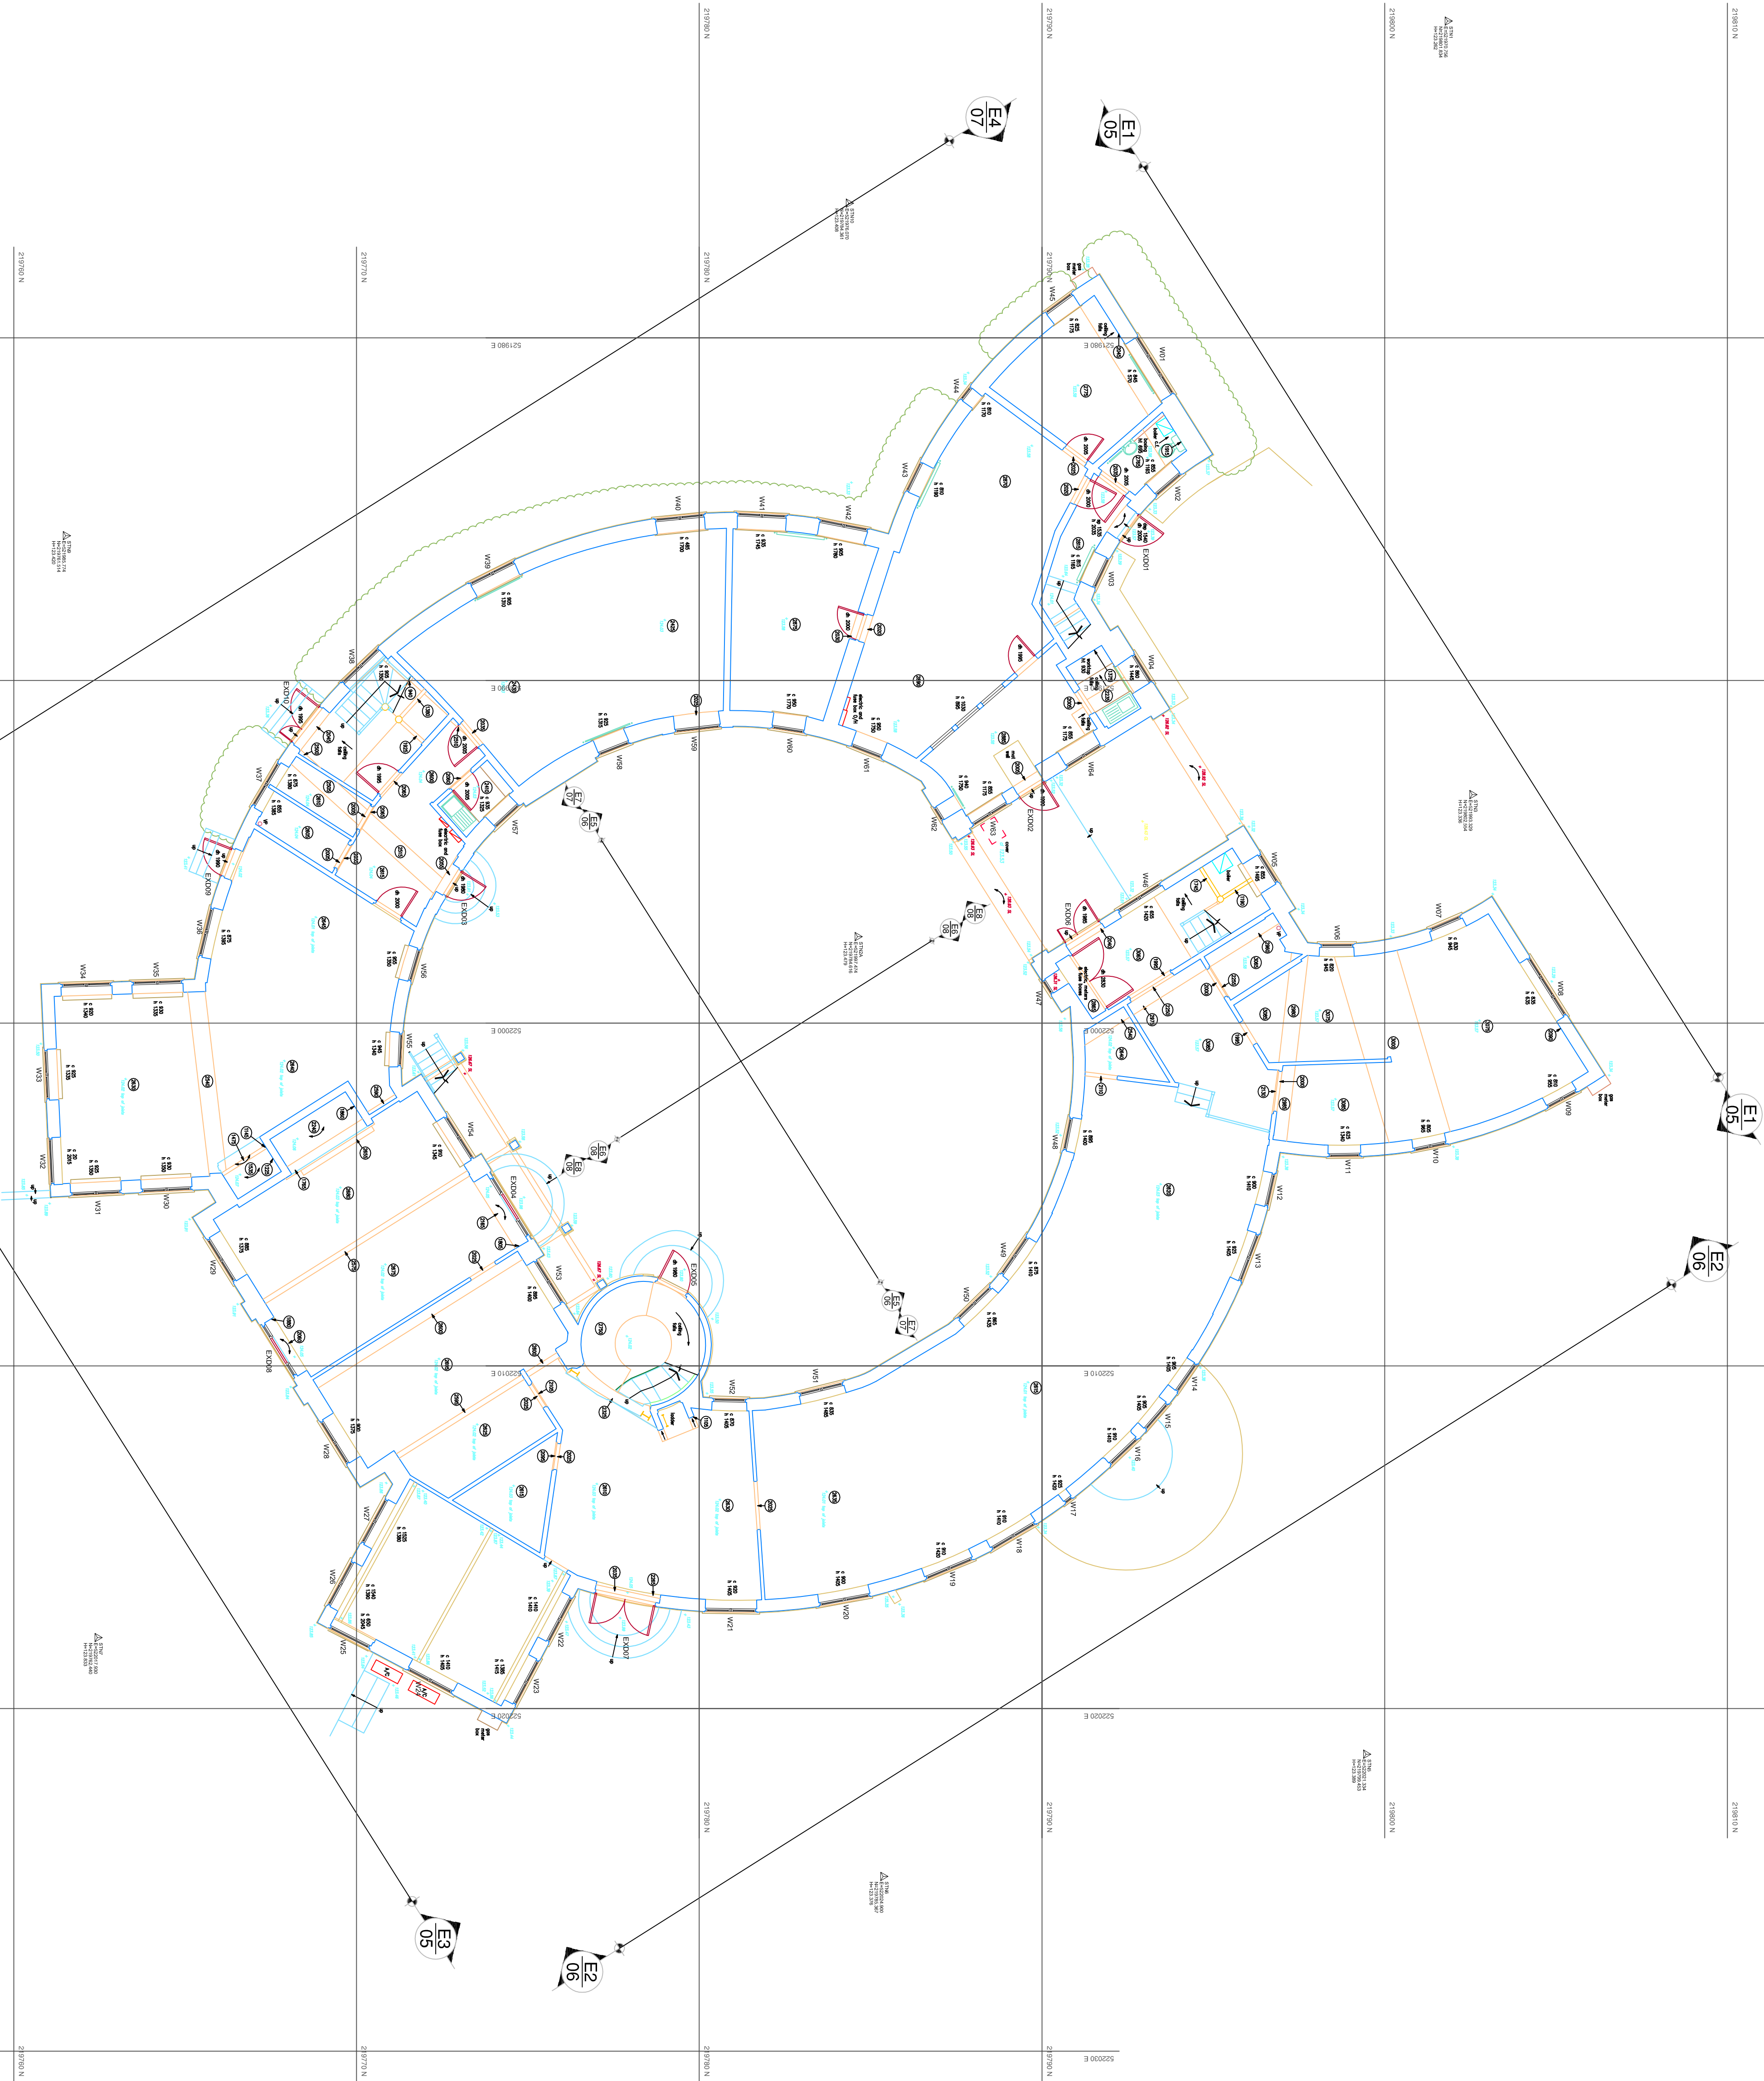
 


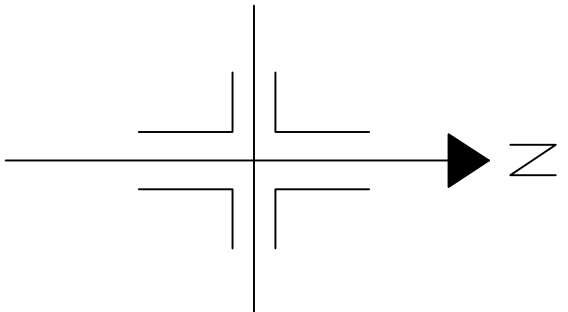

Drawing stage			
PRELIMINARY			
Briffa Phillips			
Architecture Design Planning Consultants Project Management			
15-21 High Wycombe Hill, St Albans			
Herts AL1 1JZ			
Tel: 01727 840567			
Fax: 01727 731671			
www.briffaphillips.com			
info@briffaphillips.com			
Project title			
CODICOTE, HERTS, SG4 8TR			
Drawing title			
EXISTING GROUND FLOOR FLOOR PLAN (MAIN BUILDING)			
Scale			
1:100@A1			
Date			
22.08.18			
Project no.			
1561			
Drawing no.			
102			
Revision			