



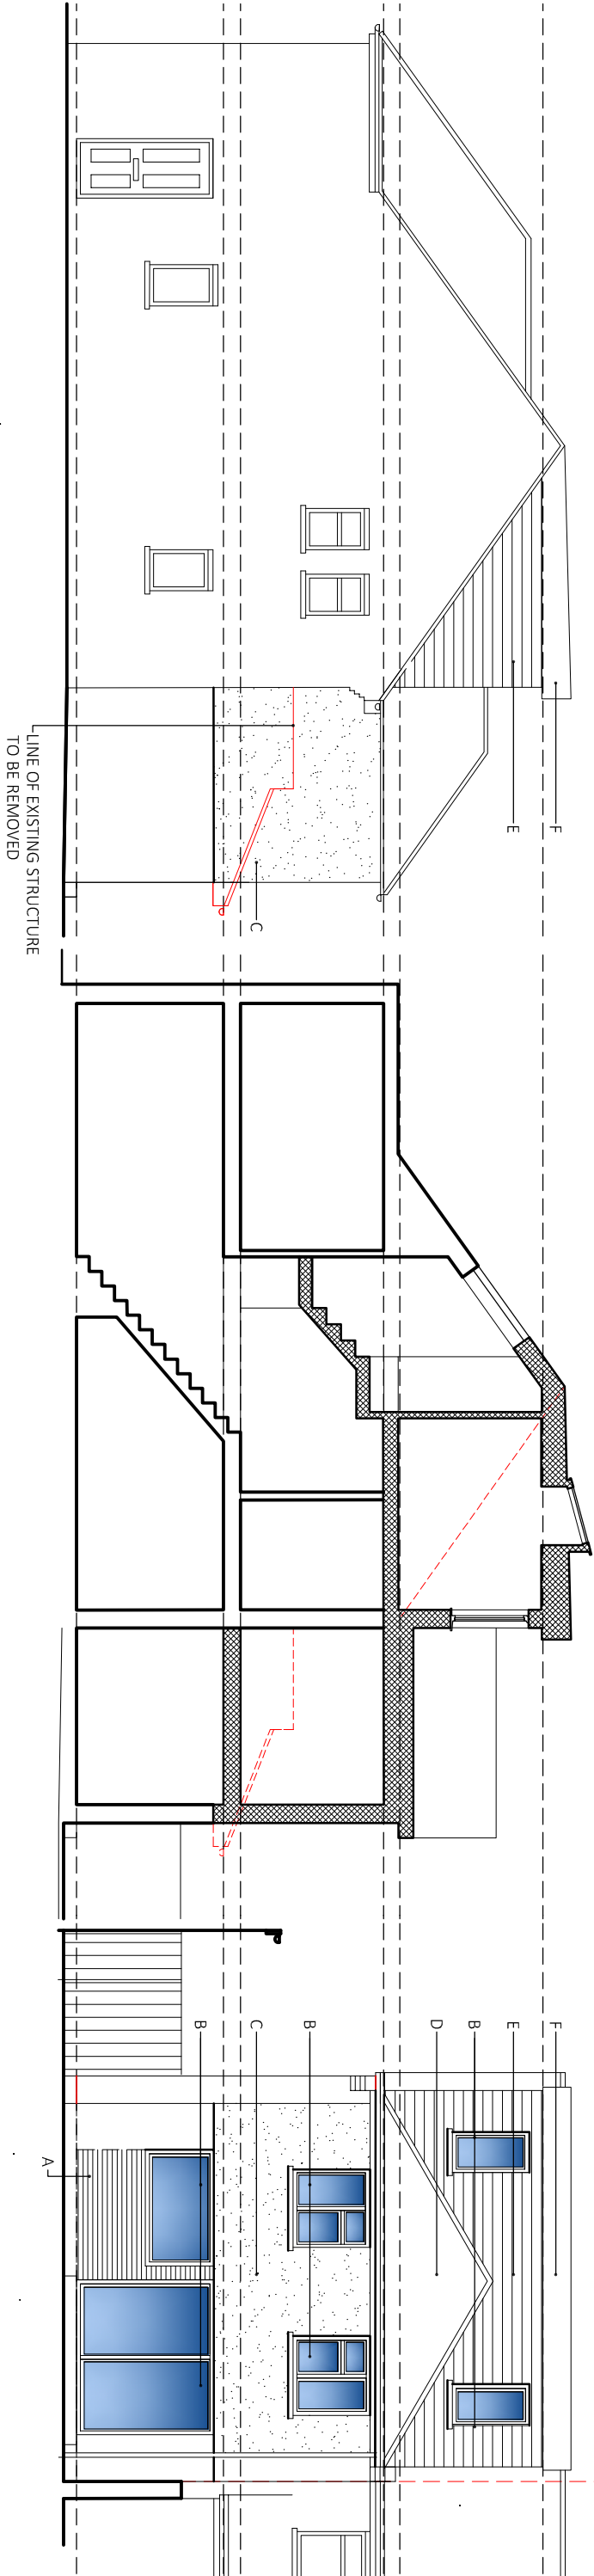

PROPOSED SIDE ELEVATION

PROPOSED SECTION

PROPOSED REAR ELEVATION

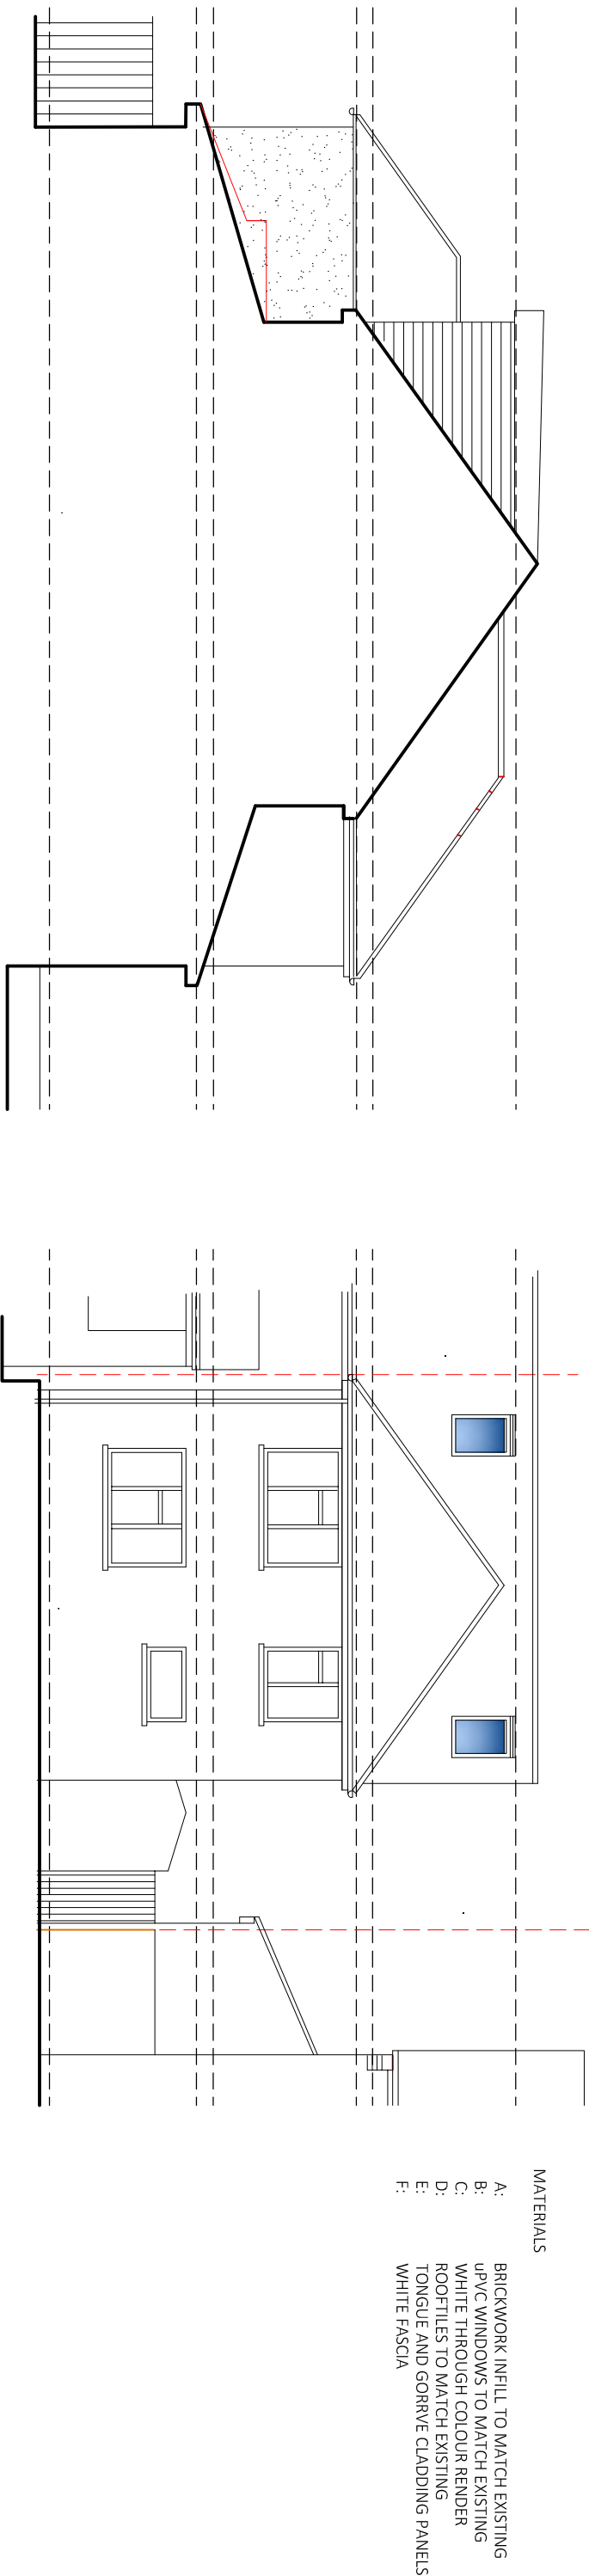

PROPOSED SIDE ELEVATION

PROPOSED FRONT ELEVATION

1:100@A3



Subject to detailed dimensional survey - Please note these drawings are based on existing drawings prepared by others.

Neil Gaskell Architects cannot be held responsible for any discrepancies and/or inaccuracy that may arise

SCHEME DESIGN SUBJECT TO
STRUCTURAL ENGINEER /SERVICES ENGINEER,
& PLANNERS COMMENT

FOR PLANNING

NEIL GASKELL
ARCHITECTS
BALDOCK - HERTFORDSHIRE
INFO@GASKELLARCHITECTS.CO.UK

Date	NOV24	Project	PROPOSED REAR EXTENSION AND MANSARD ROOF
Scale	1:100@A3	Address	20 BYRD WALK BALDOCK
Rev		Client	K. MATTHEWS
		Drawing Number	PROPOSED ELEVATIONS BGV-210