




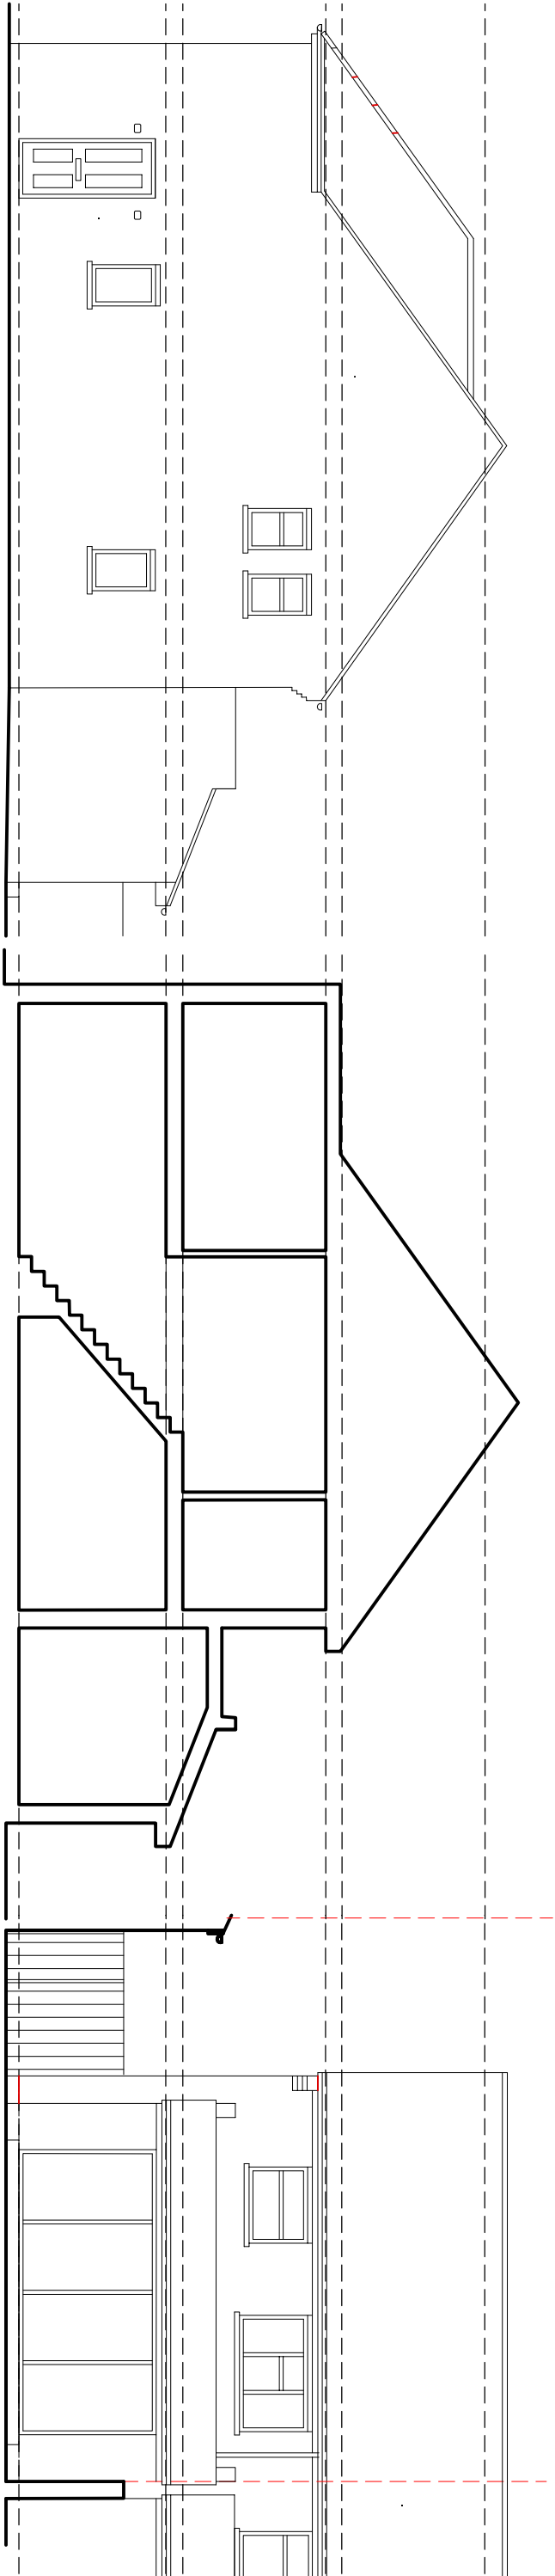


EXISTING SIDE ELEVATION

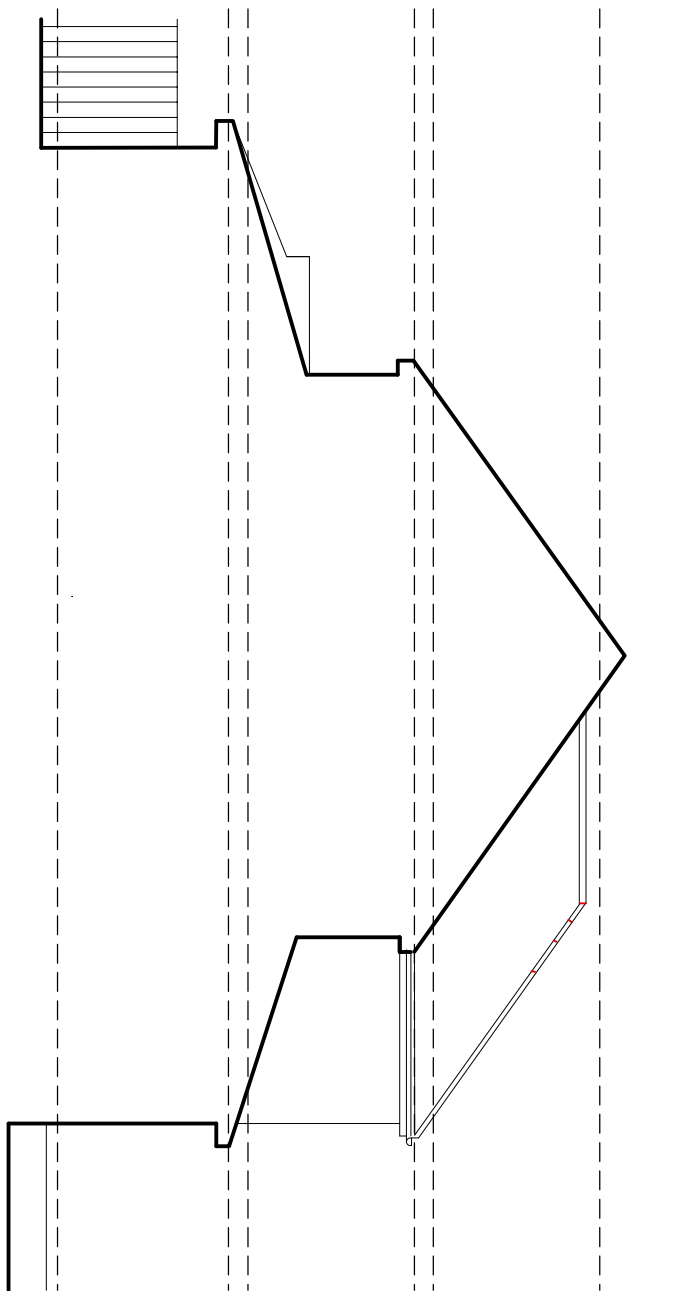


EXISTING SECTION

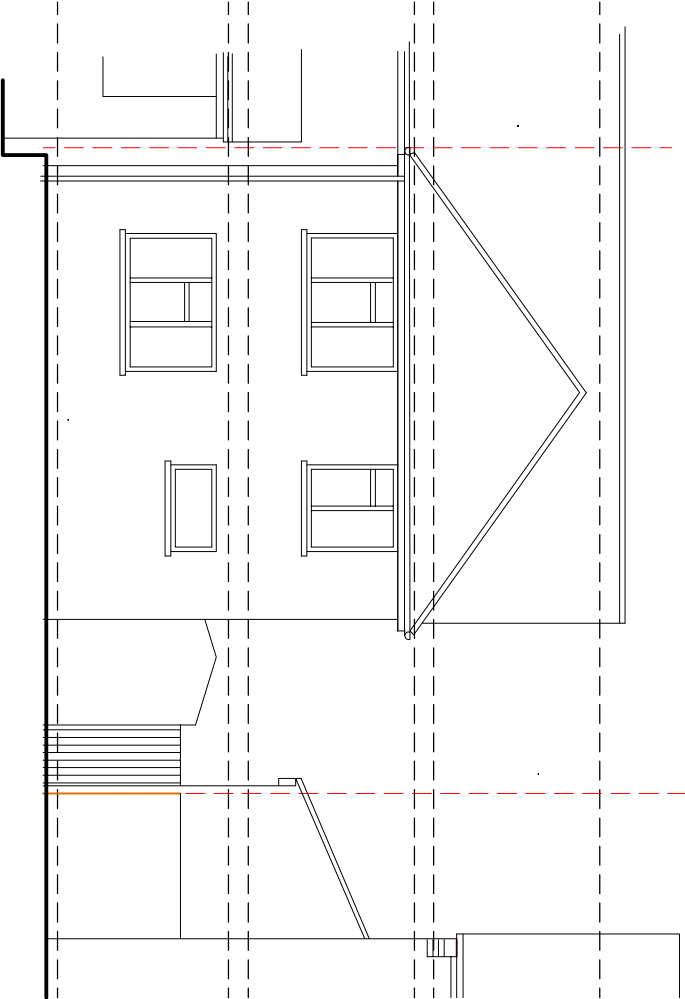


EXISTING REAR ELEVATION

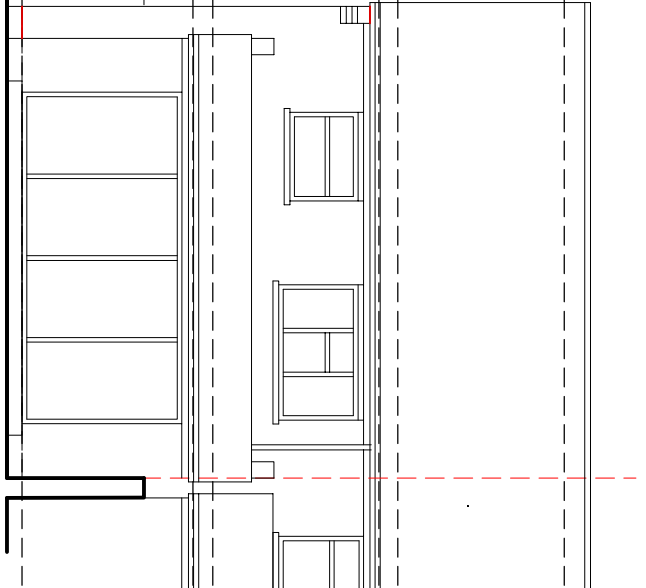

EXISTING SIDE ELEVATION

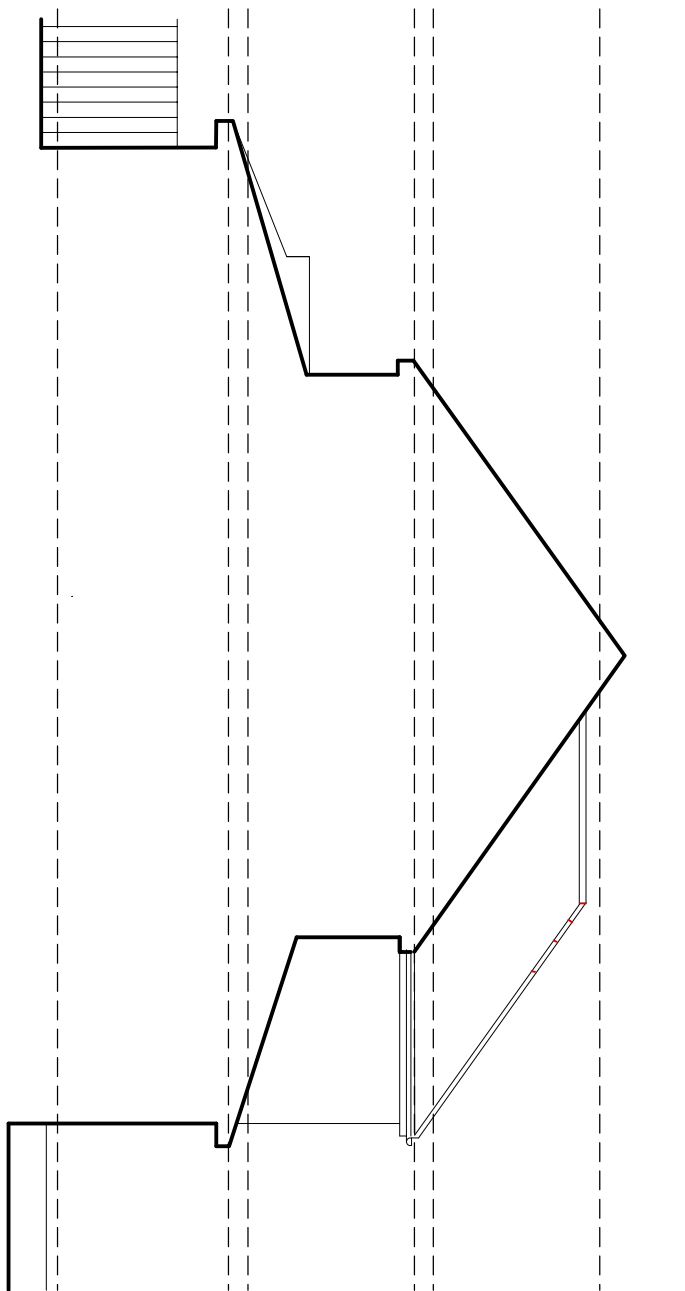

EXISTING FRONT ELEVATION

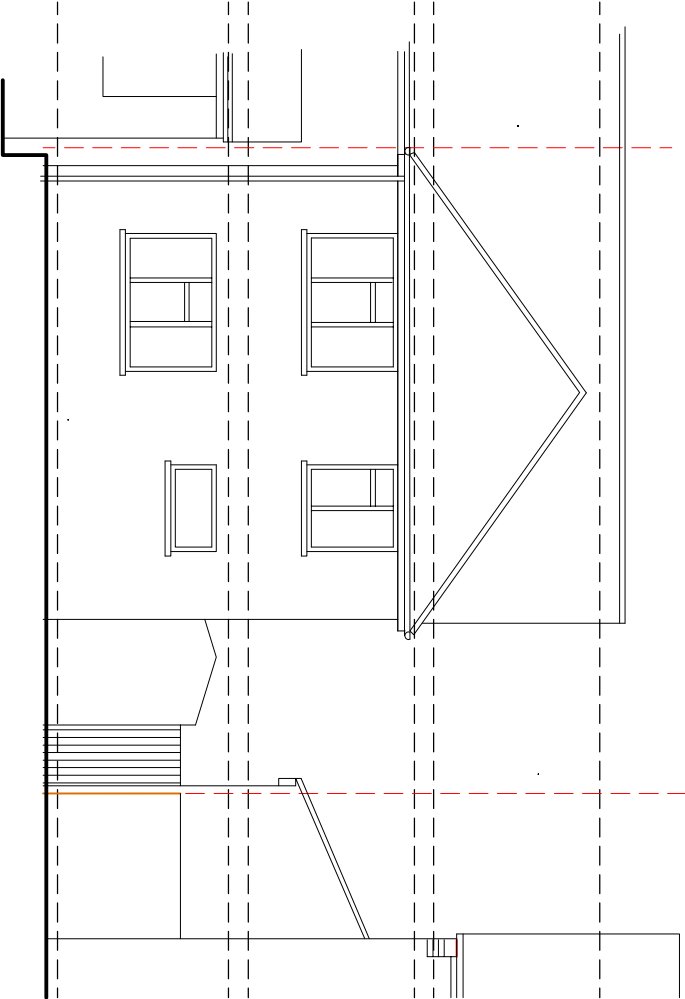

1:100@A3



Subject to detailed dimensional survey - Please note these drawings are based on existing drawings prepared by others.

Neil Gaskell Architects cannot be held responsible for any discrepancies and/or inaccuracy that may arise

SCHEME DESIGN SUBJECT TO
STRUCTURAL ENGINEER /SERVICES ENGINEER,
& PLANNERS COMMENT

FOR PLANNING

NEIL GASKELL
ARCHITECTS
BALDOCK - HERTFORDSHIRE
INFO@GASKELLARCHITECTS.CO.UK

Date	NOV24	Project	PROPOSED REAR EXTENSION AND MANSARD ROOF
Scale	1:100@A3	Address	20 BYRD WALK BALDOCK
Rev	.	Client	K. MATTHEWS
		Drawing	EXISTING ELEVATIONS
		Drawing Number	BGV-110

This drawing is not to be scaled. Use figured dimensions only. All dimensions are to be checked on site and any discrepancies, errors or omissions are to be reported to the architect prior to commencement of works.

© 2024 NEIL GASKELL ARCHITECTS

ALL RIGHTS RESERVED