




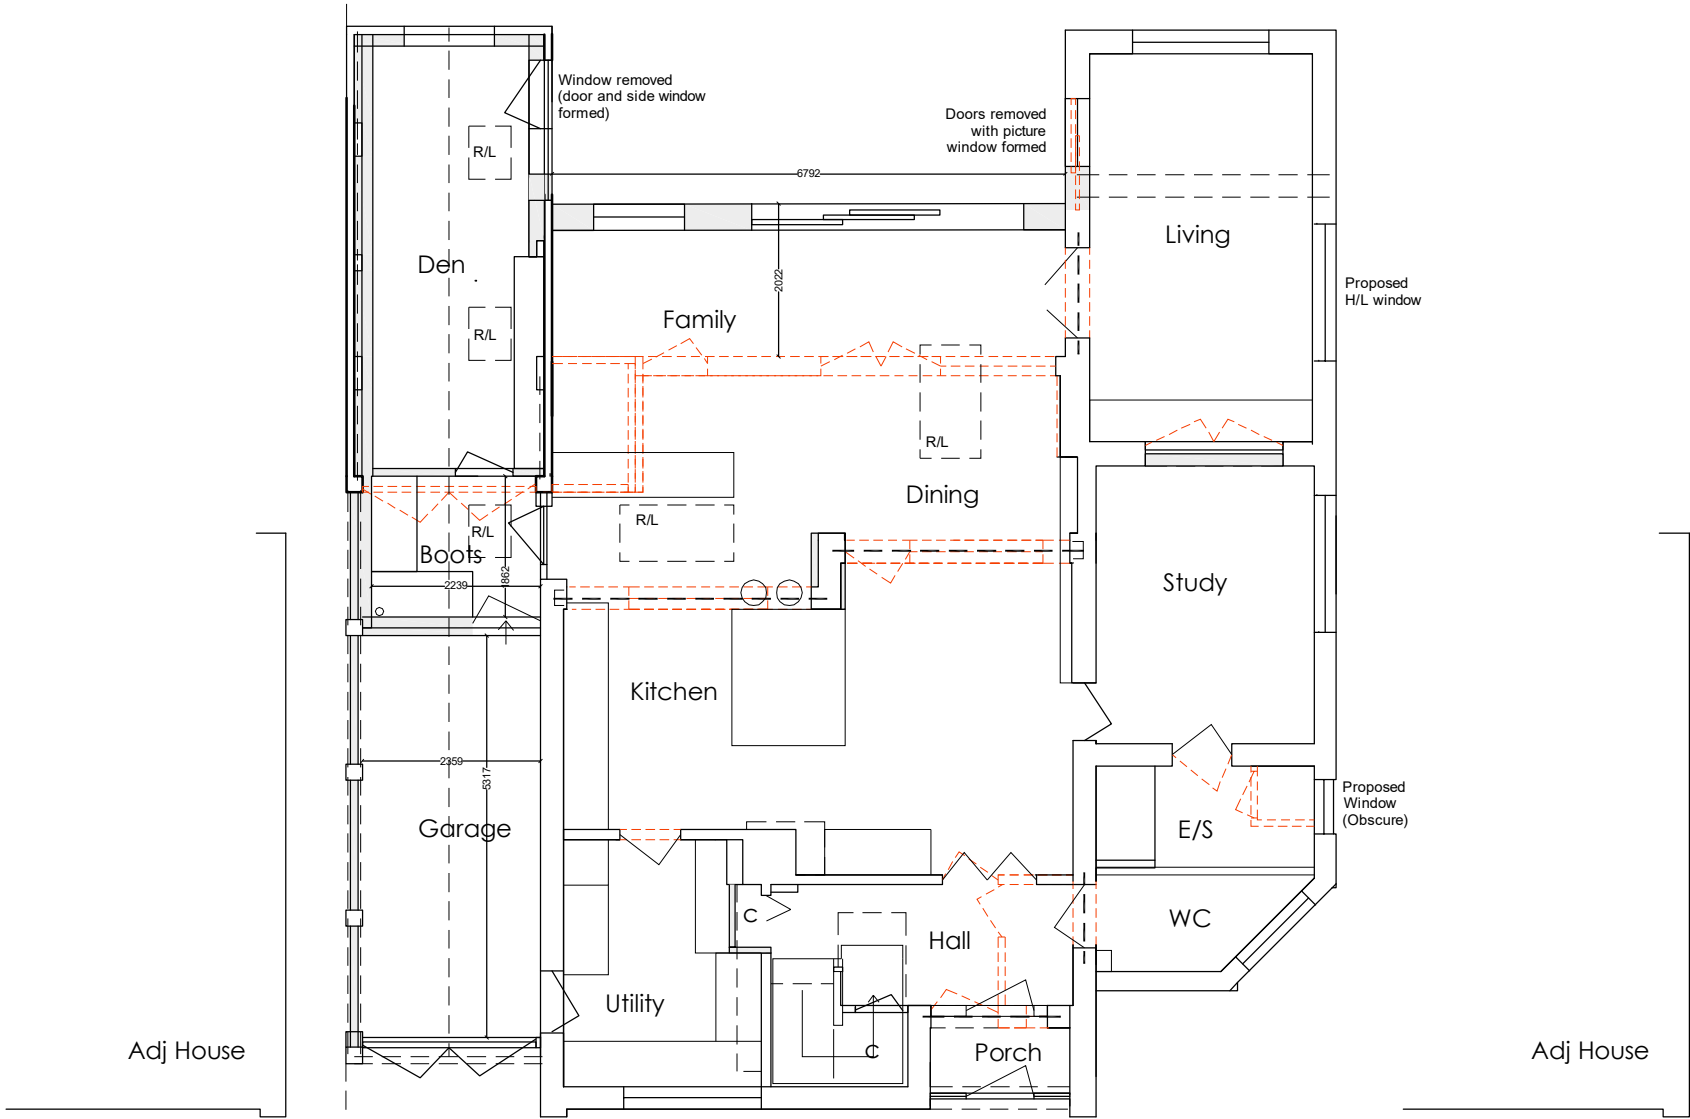


Proposed Ground Floor Plan (1:100)

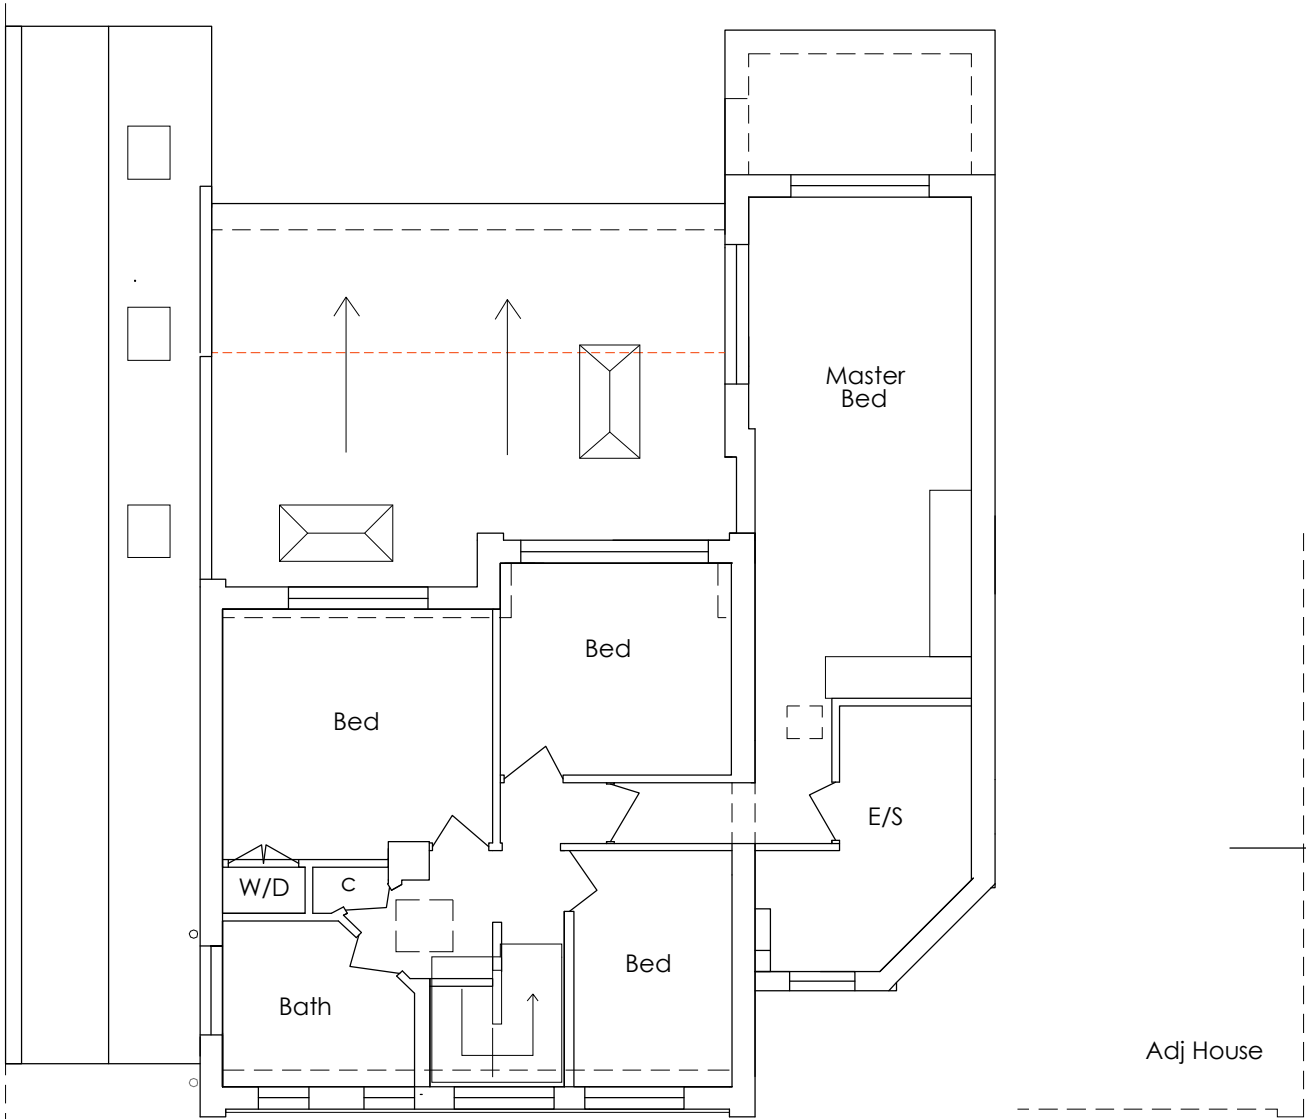


Proposed First Floor Plan (1:100)

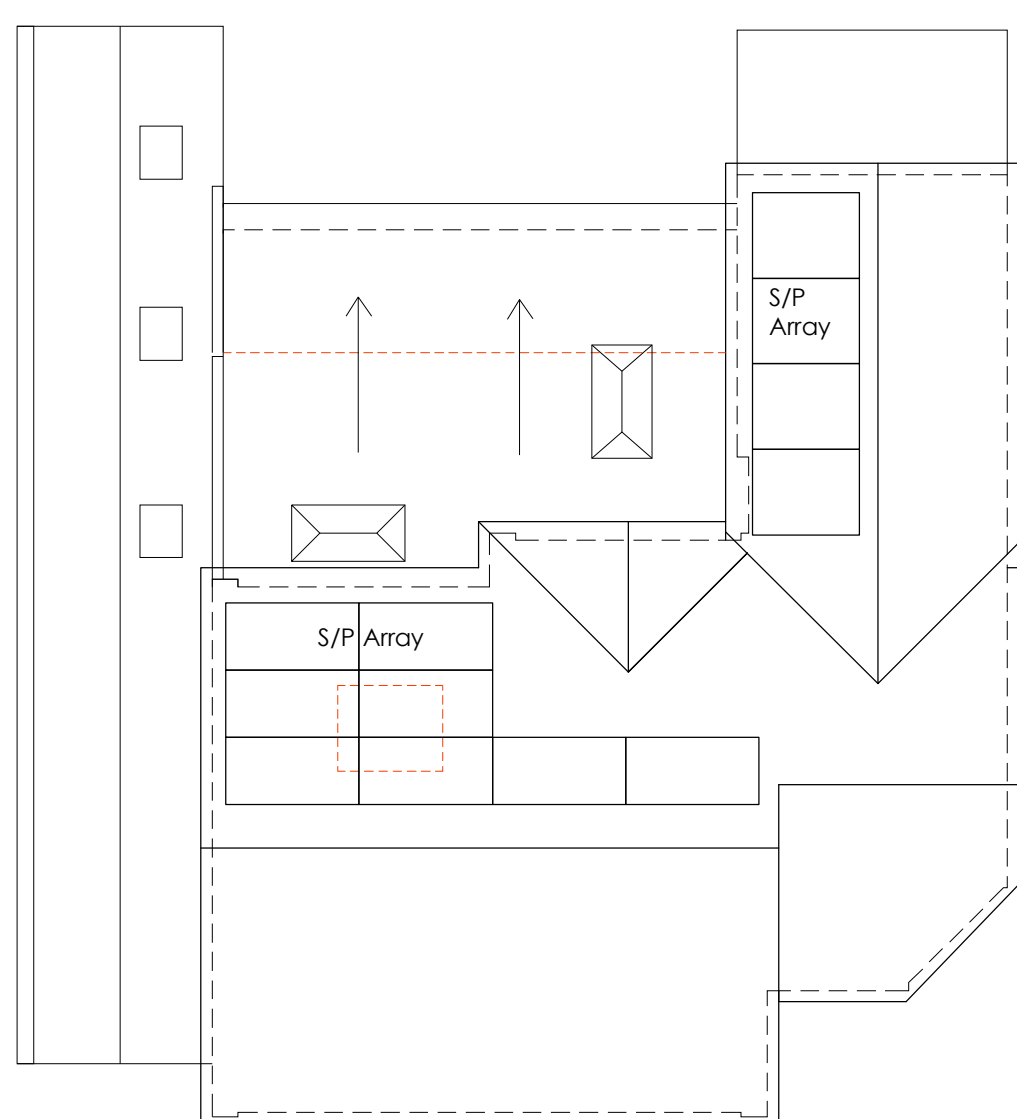


Proposed Roof Layout Plan (1:100)

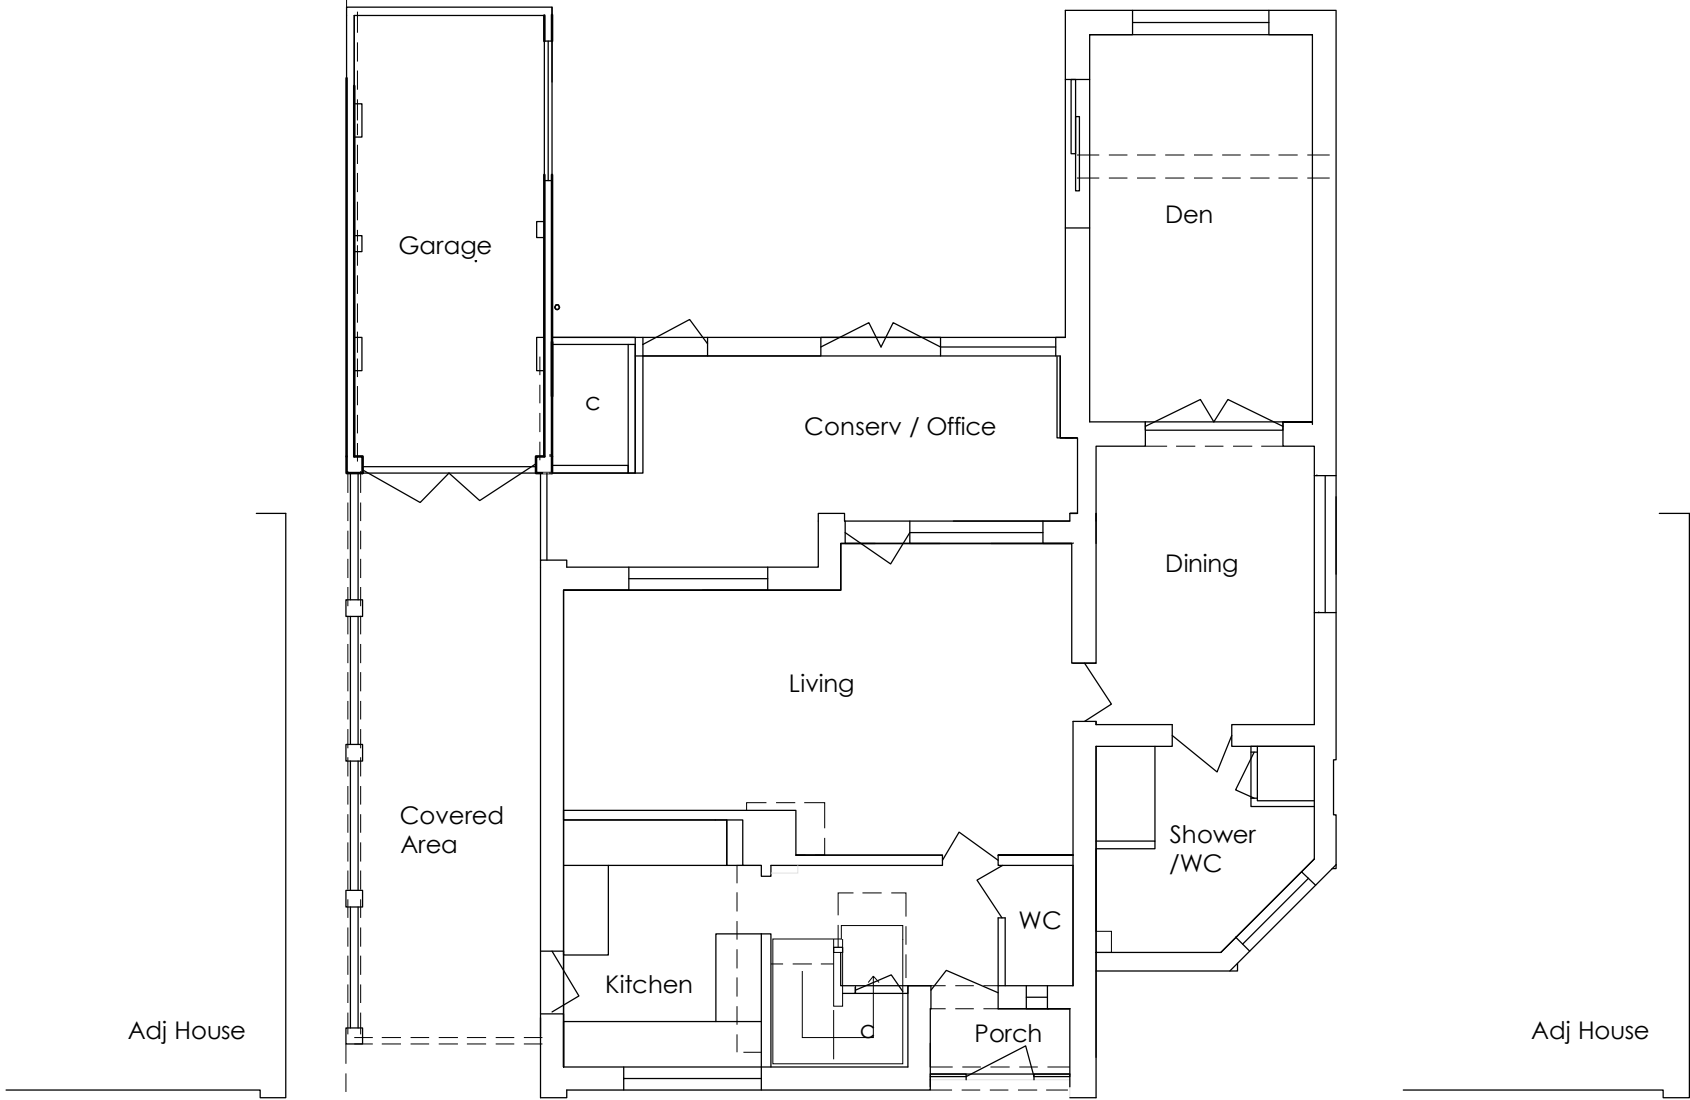

Existing Ground Floor Plan (1:100)


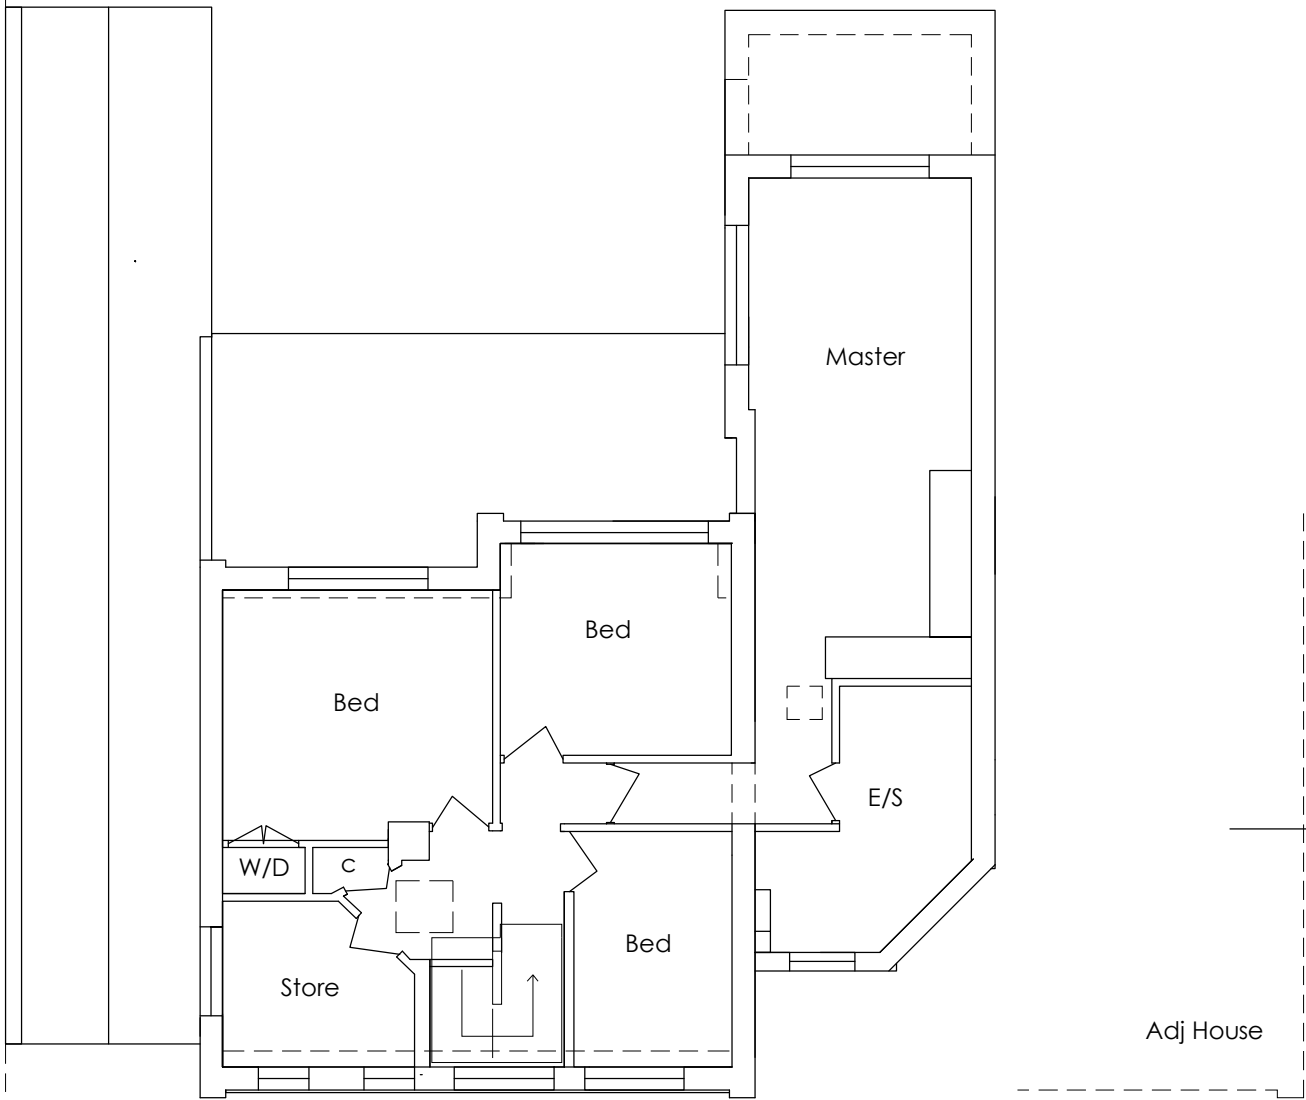


Existing First Floor Plan (1:100)

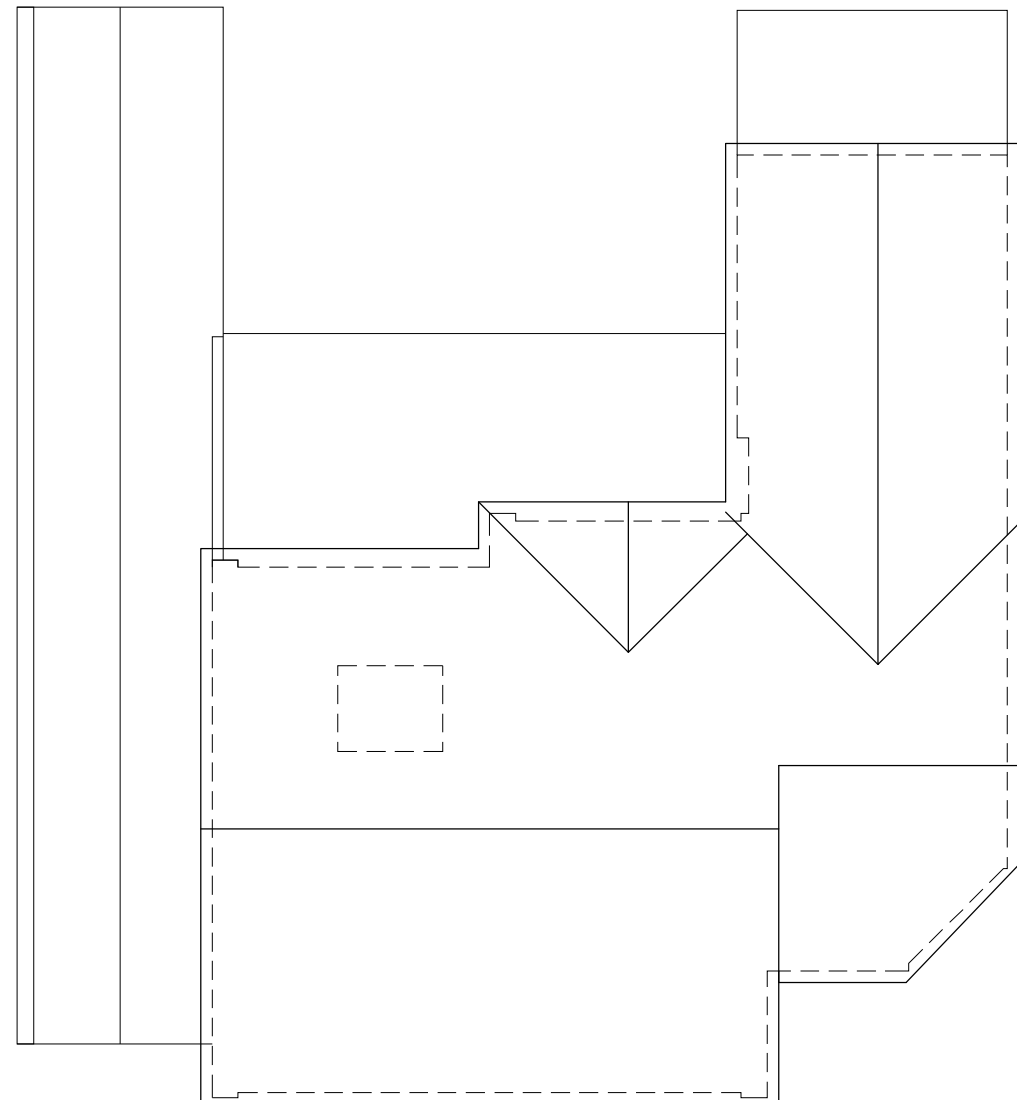

Existing Roof Layout Plan (1:100)

NOTE - These drawings have been produced for Planning purposes only and are not, nor are they intended to be a complete schedule of work.
All dimensions to be checked on site and not to be scaled from this drawing.

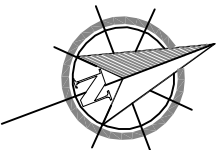 

Project Title: Proposed Replacement Extension to Rear Elevation & Other & Associated Works			
Status: Planning	Detail: Existing & Proposed Floor & Roof Plans		
For: Mr & Mrs Rasche	Date: March 2026		
Address: 64 Waysbrook, Letchworth Garden City			
Drawing: 0756-02	Rev: C	Scale: 1:100	@A2