



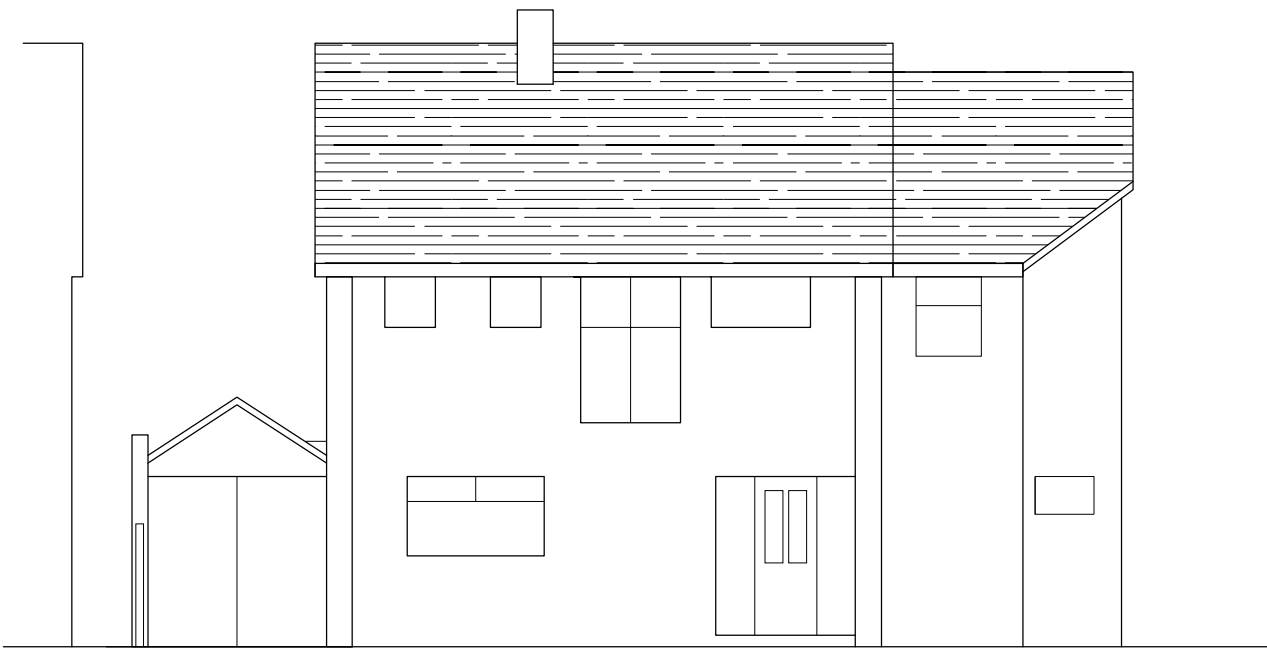


Existing Front Elevation (1:100)

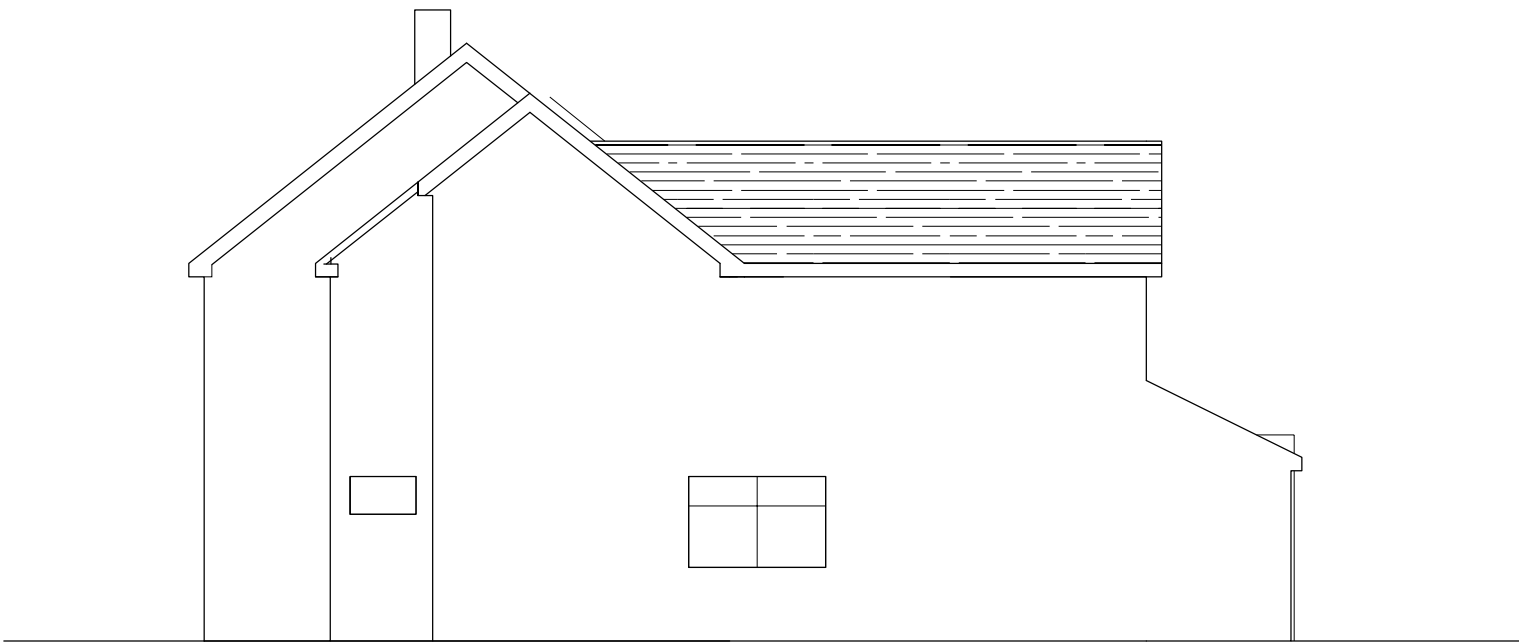


Existing Side Elevation (1:100)




Existing Front Elevation (1:100)

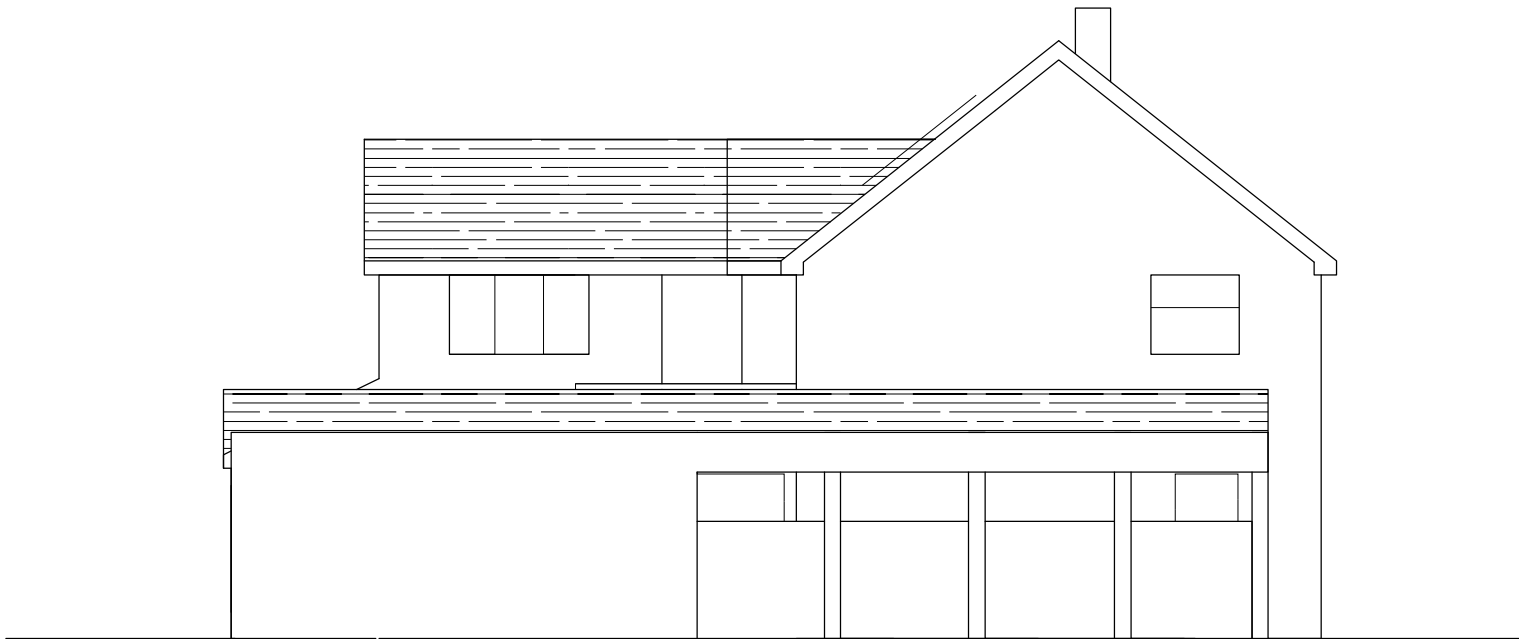

Existing Side Elevation (1:100)

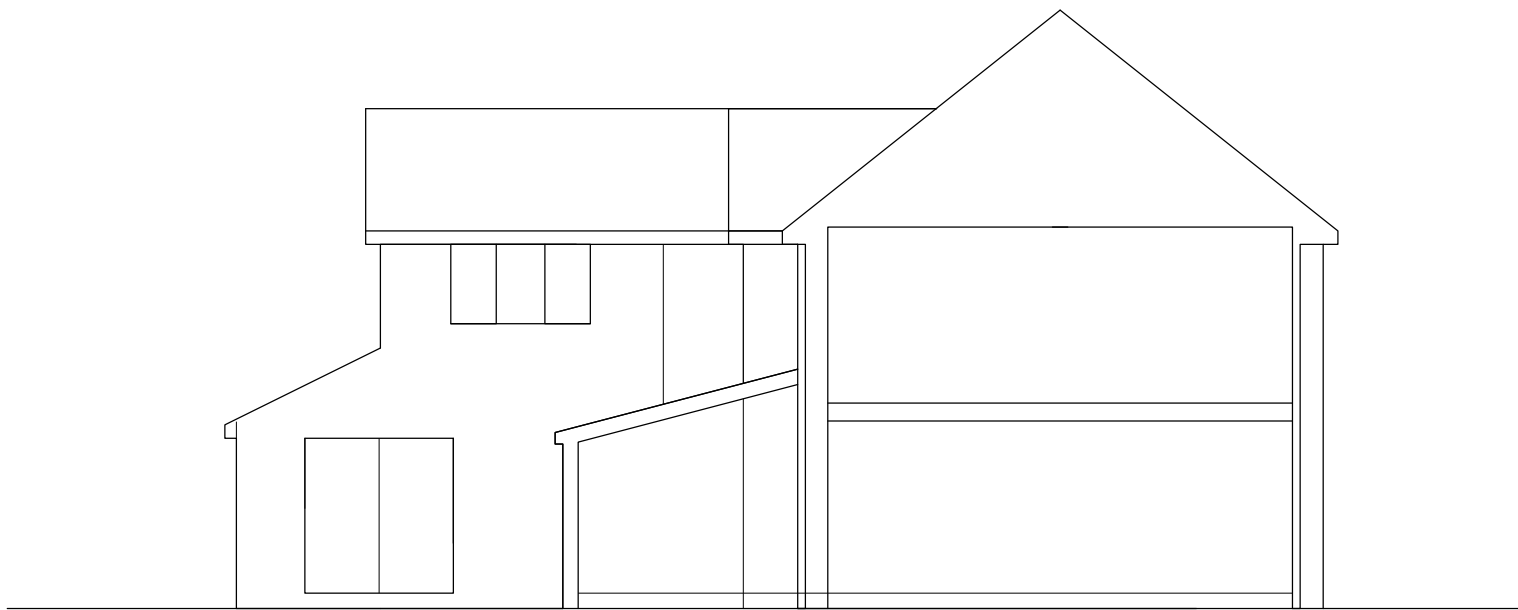

Existing Outline Section (Showing Inner Side Wall) (1:100)

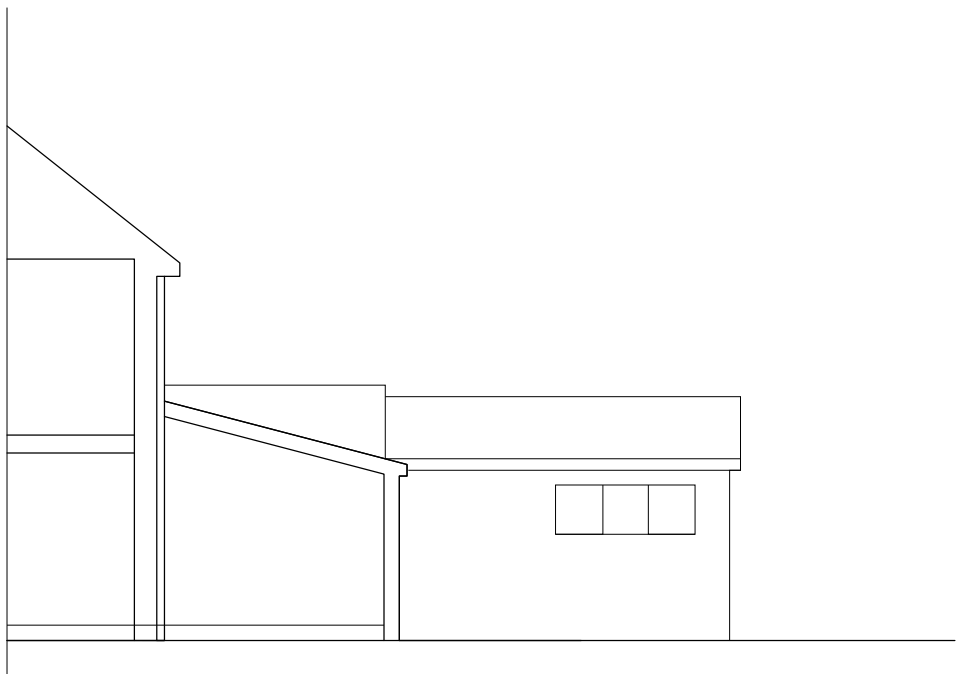

Existing Outline Section (Showing Garage Wall) (1:100)

NOTE - These drawings have been produced for Planning purposes only and are not, nor are they intended to be a complete schedule of work.
All dimensions to be checked on site and not to be scaled from this drawing.



Project Title: Proposed Replacement Extension to Rear Elevation & Other & Associated Works & Garden Office Outbuilding			
Status:	Planning	Detail: Existing Elevations and Section	
For:	Mr & Mrs Rasche	Date: March 2026	
Address:	64 Waysbrook, Letchworth Garden City		
Drawing:	0756-03	Rev: -	Scale: 1:100 @A2