




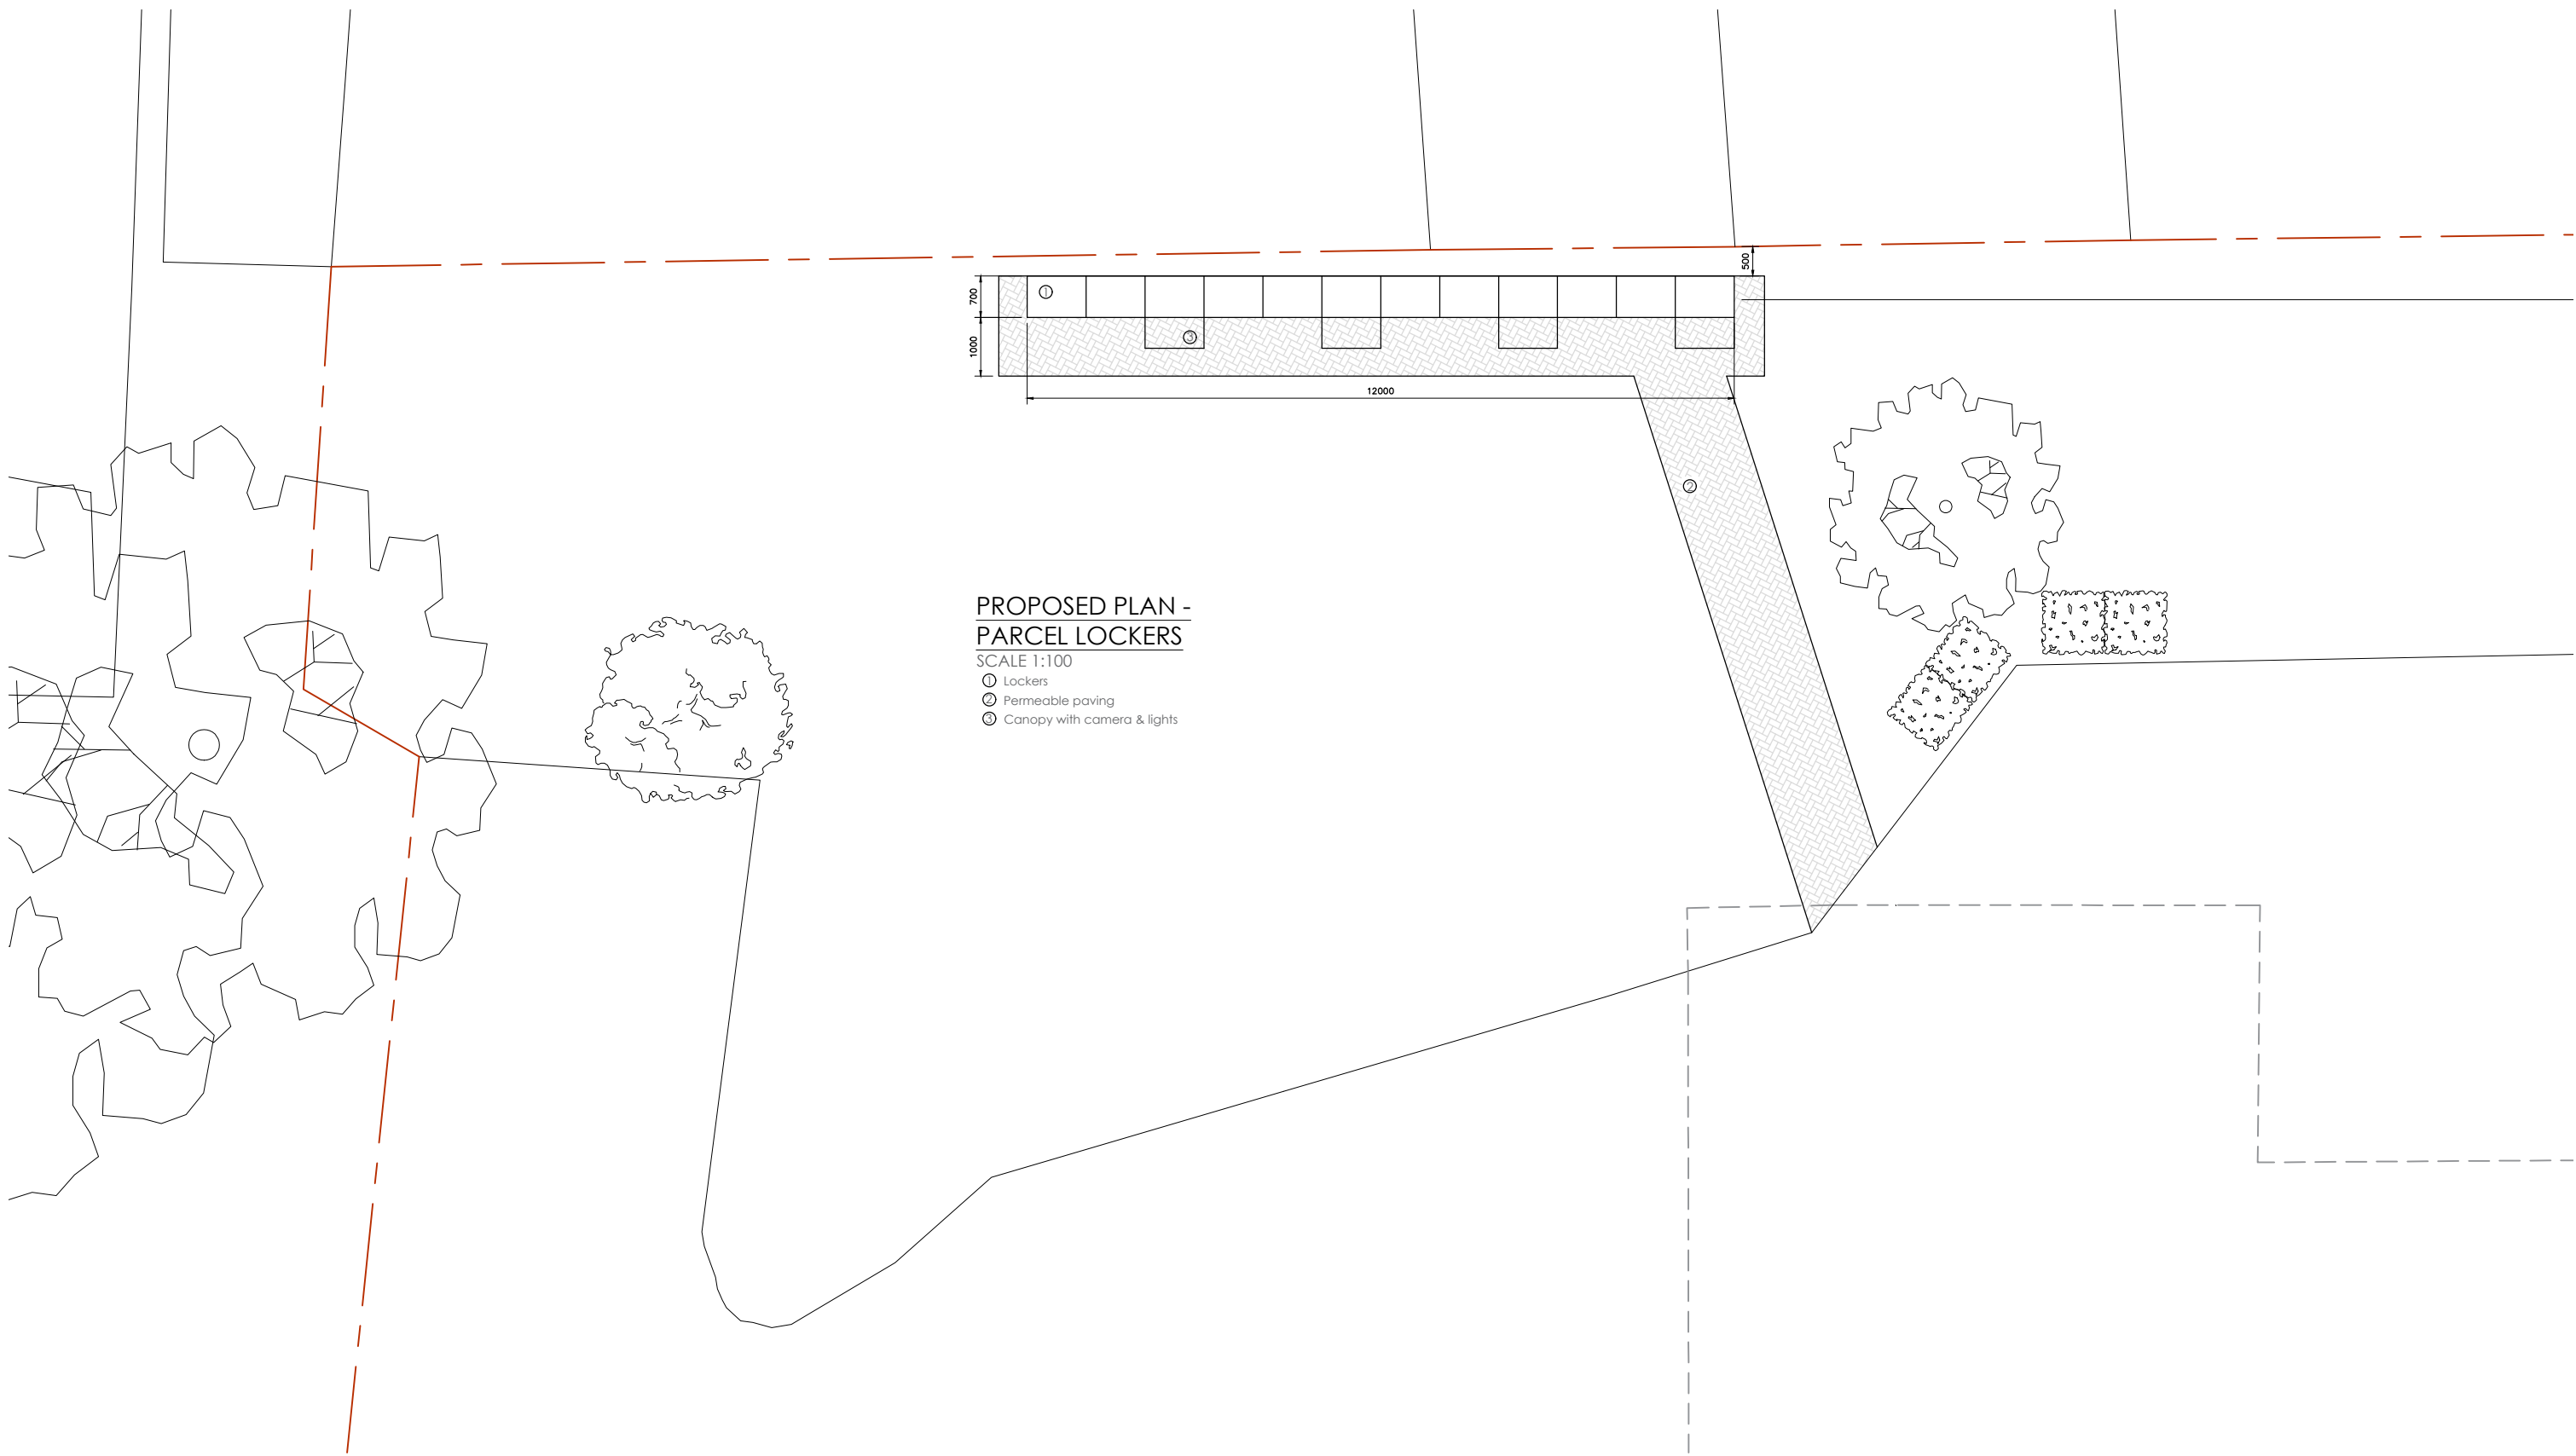


PROPOSED PLAN -
PARCEL LOCKERS
SCALE 1:100

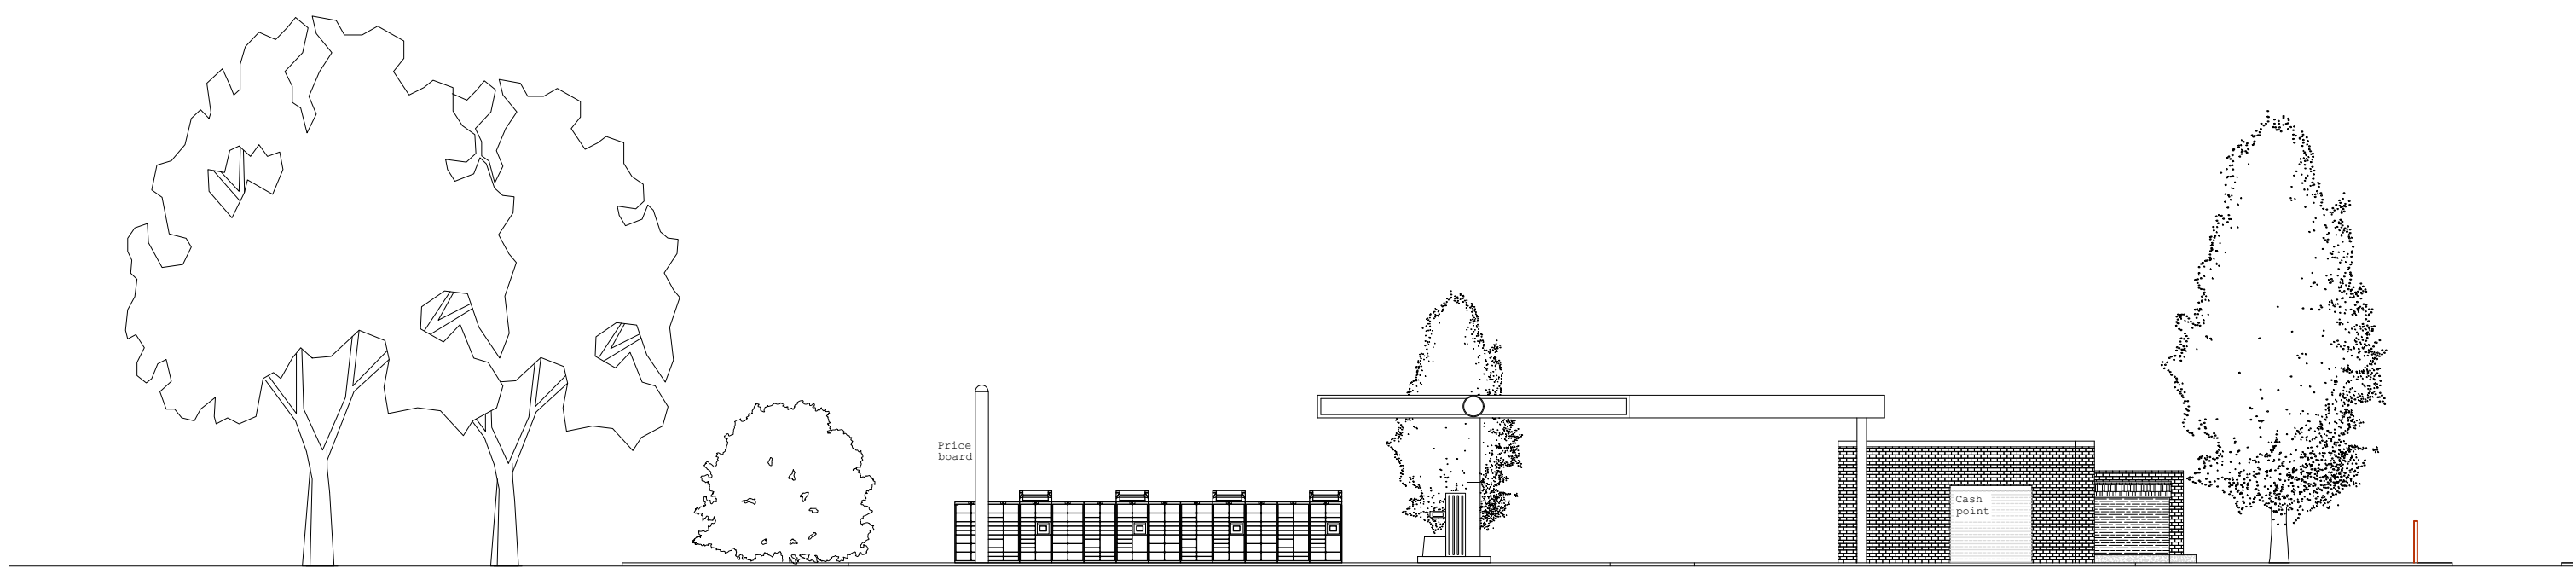


PROPOSED STREETVIEW

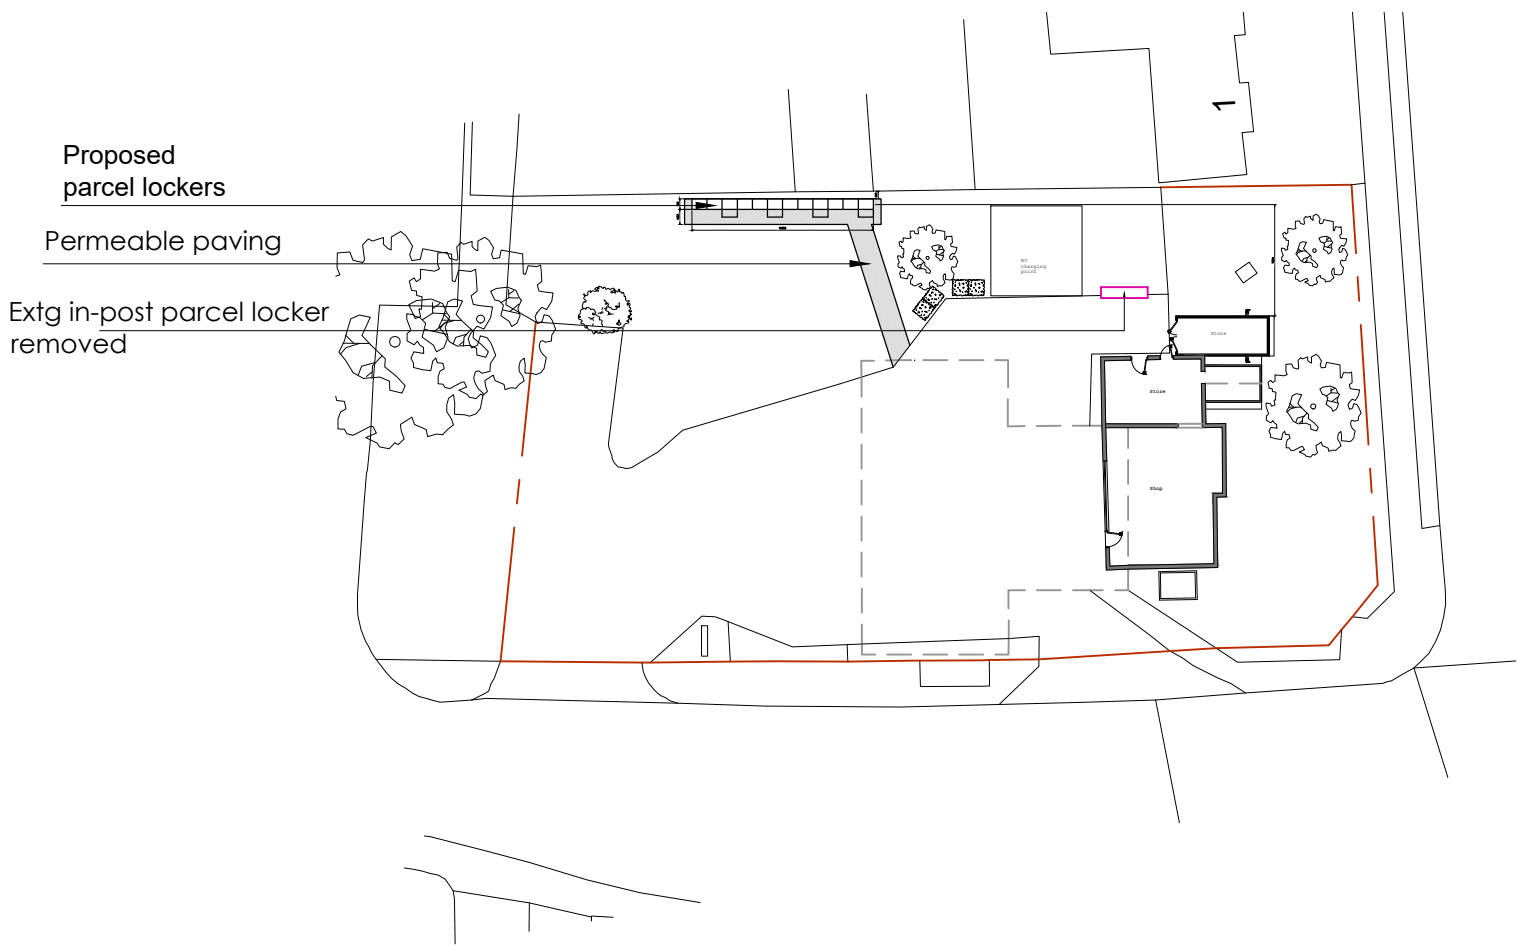


EXISTING BLOCK PLAN
SCALE 1:500

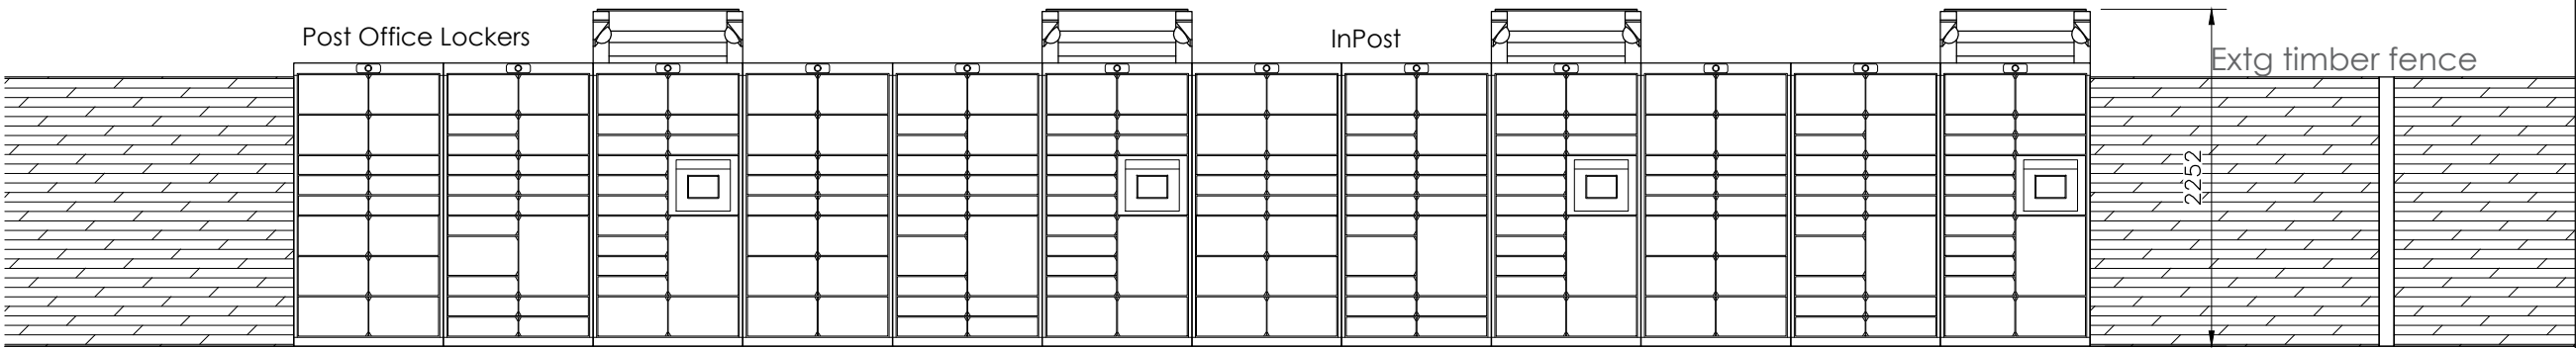


PROPOSED FRONT ELEVATION - LOCKERS
SCALE 1:50

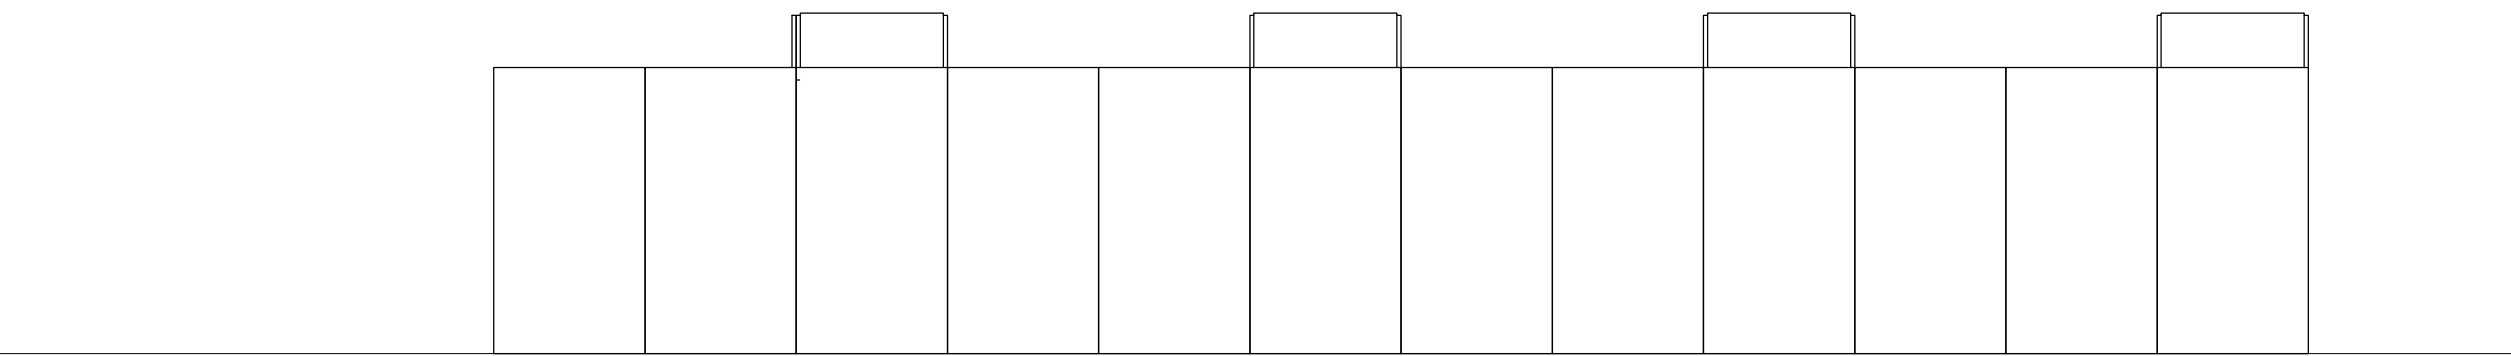


PROPOSED REAR ELEVATION - LOCKERS
SCALE 1:50

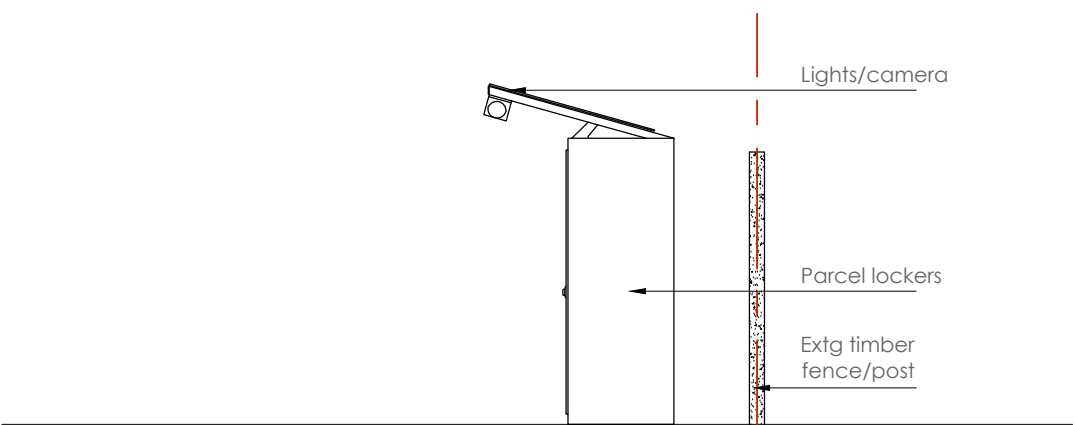


PROPOSED
SIDE ELEVATION
SCALE 1:50

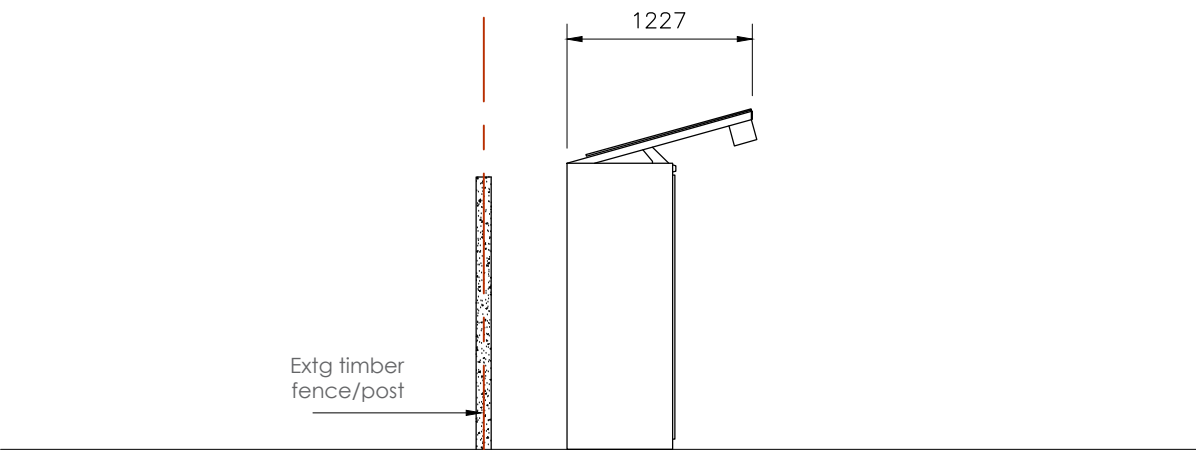


PROPOSED
SIDE ELEVATION
SCALE 1:50

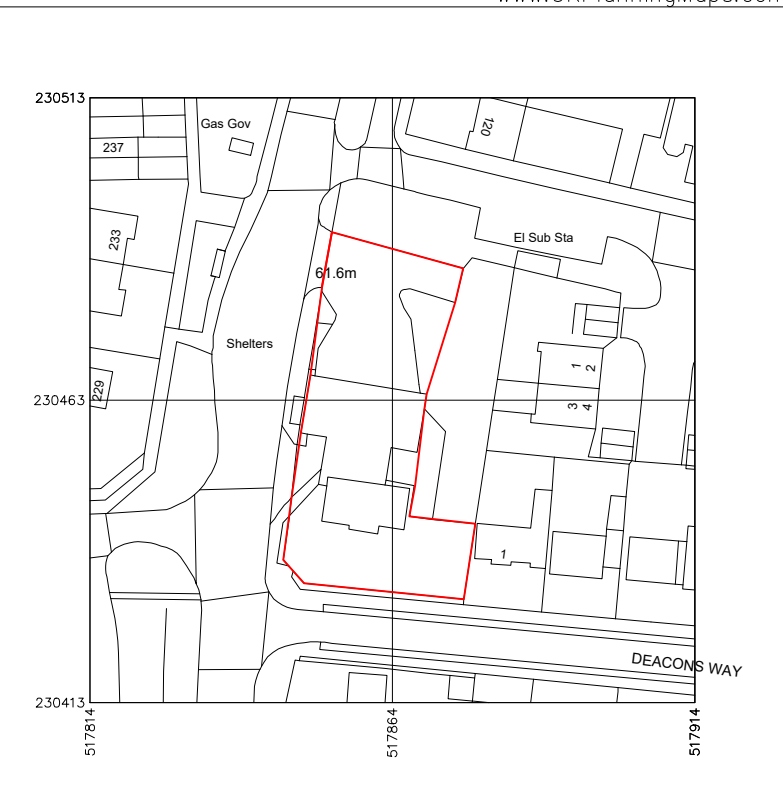

Produced on 30 August 2024 from the Ordnance Survey National Geographic Database and incorporating surveyed revision available at this date.
This map shows the area bounded by 517814, 230413, 517814, 230413, 517814, 230413, 517814, 230413, 517814, 230413.
Crown copyright and database rights 2024 OS 100054135. Supplied by copyright trading as UKPlanningMaps.com a licensed Ordnance Survey partner (OS 100054135).
Data licence expires 30 August 2025. Unique plan reference: v11/1143279/1537662

 

LOCATION MAP
SCALE 1:1250

 

 malathy design www.malathydesign.com 02037 462 100 074 6610 3263	ARCH./CLIENT		Drawn SC	
	Project Title		Checked SP	
	WESTMILL SERVICE STATION BEDFORD RD HITCHIN SG5 2UG		Scale 1:1250/500/200/100	
	Drawing Title		Size A1	
	PROPOSED PLAN, ELEVATIONS, BLOCK & LOCATION MAP		Project No. 2458	Drawing No. P-02