




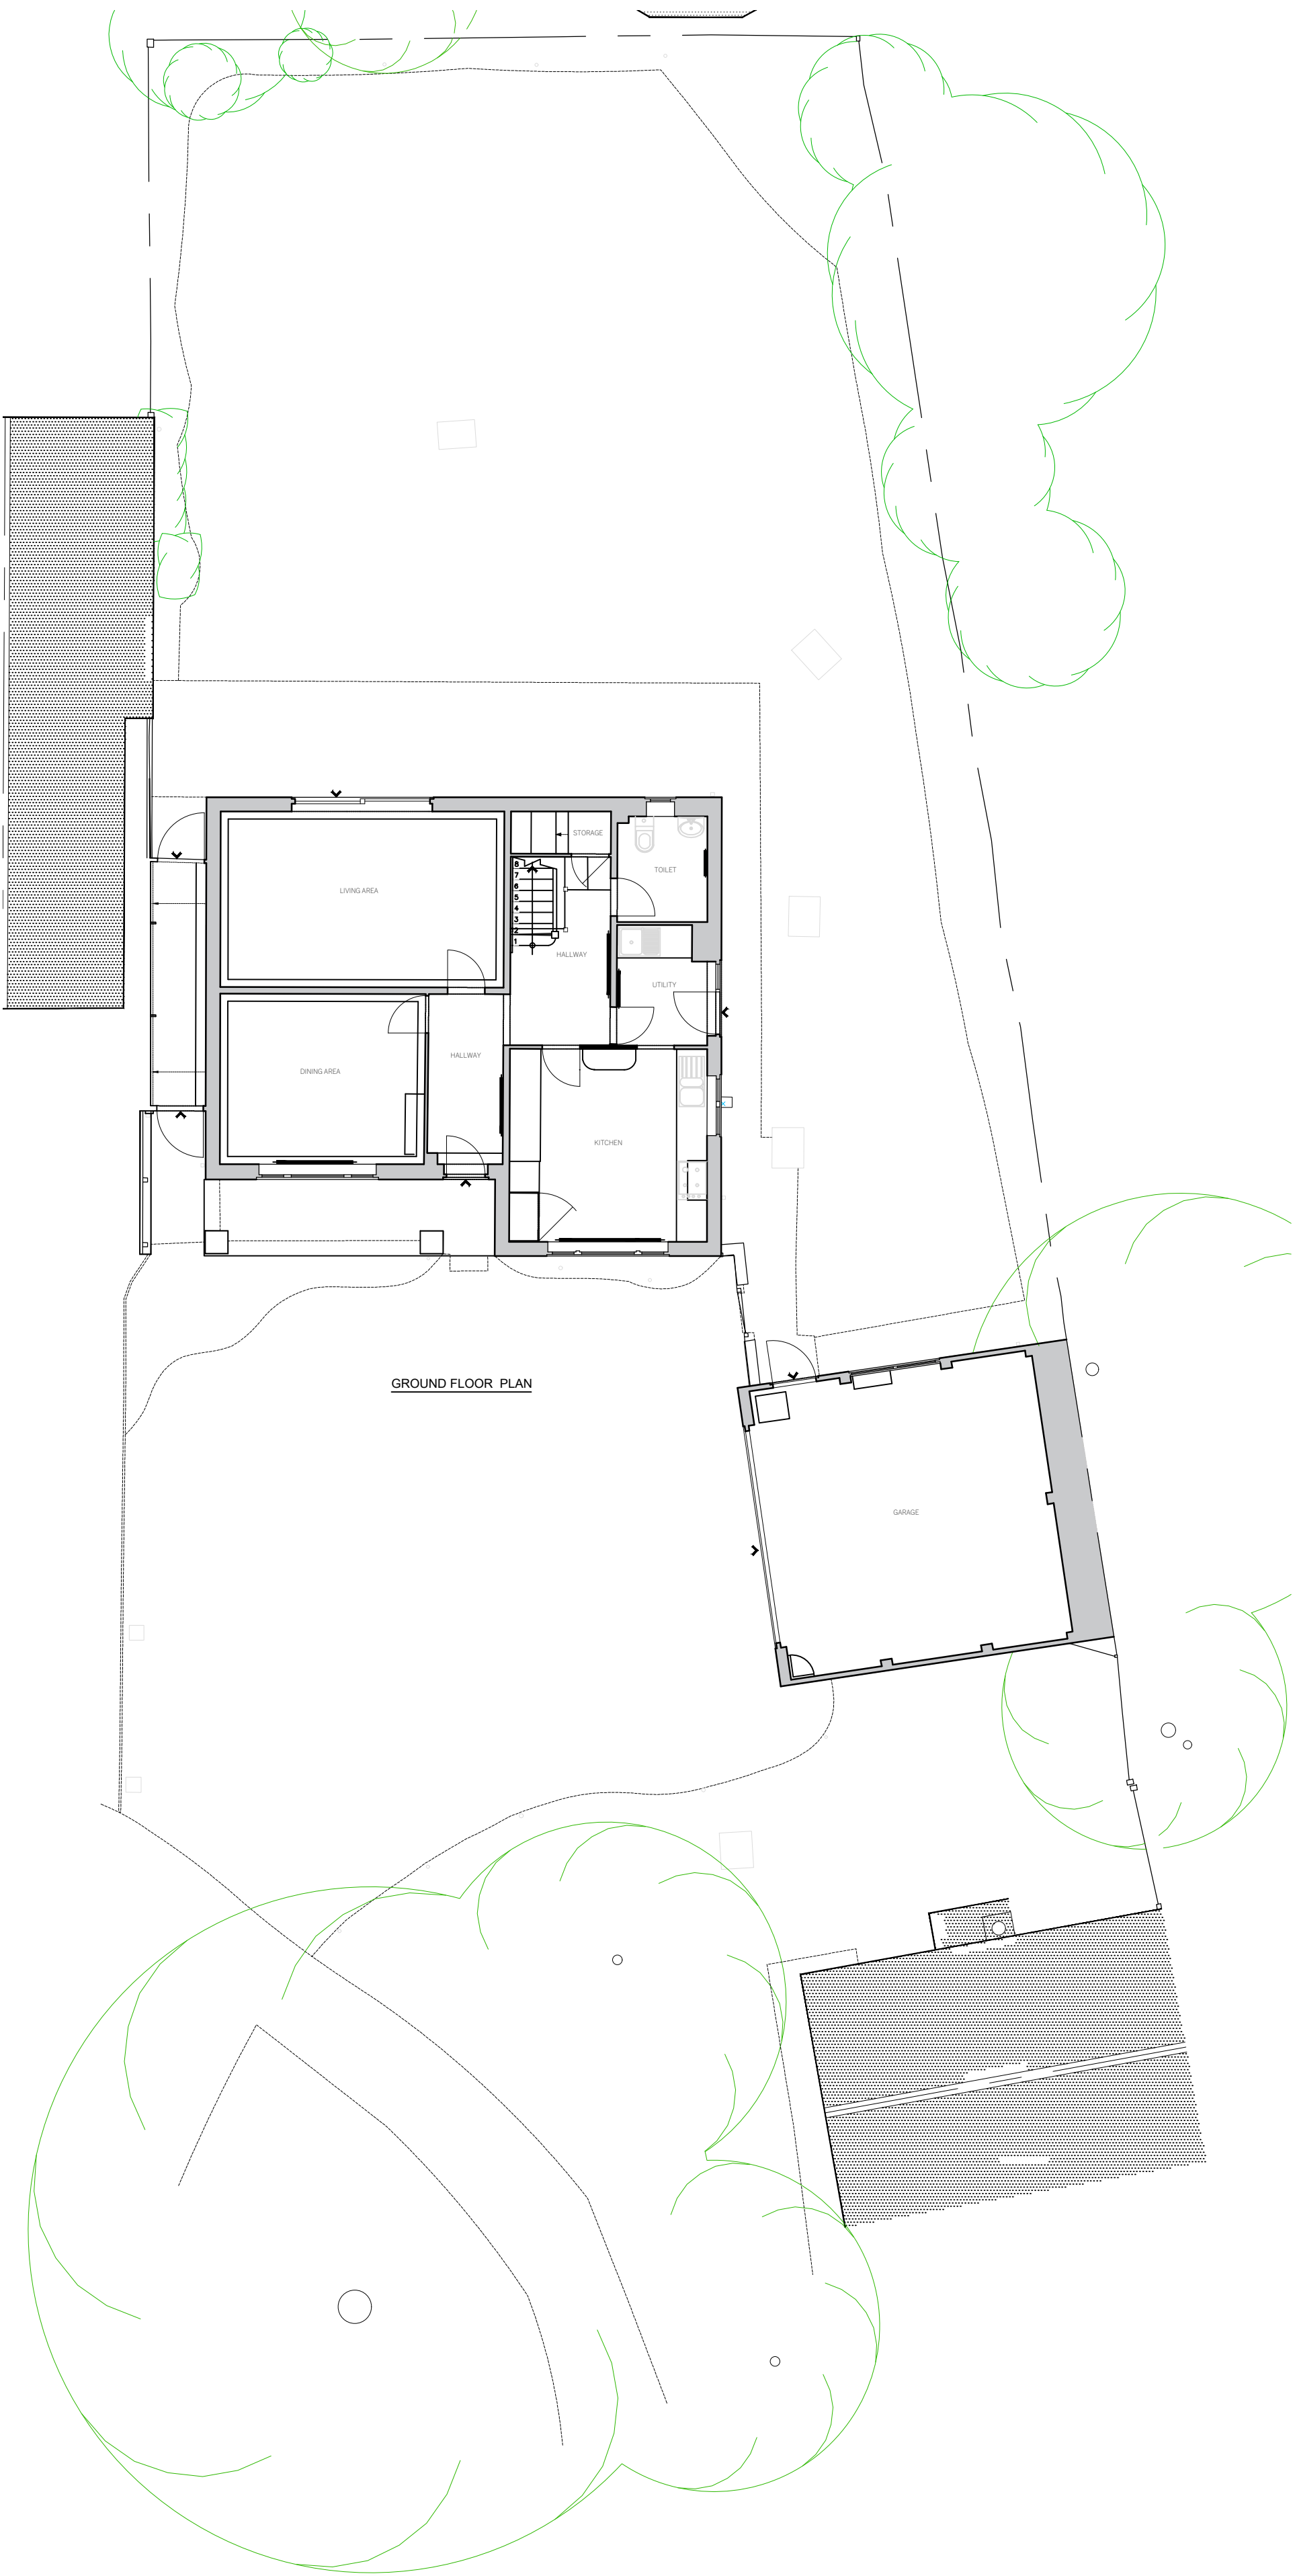


Existing Front Elevation
1:100

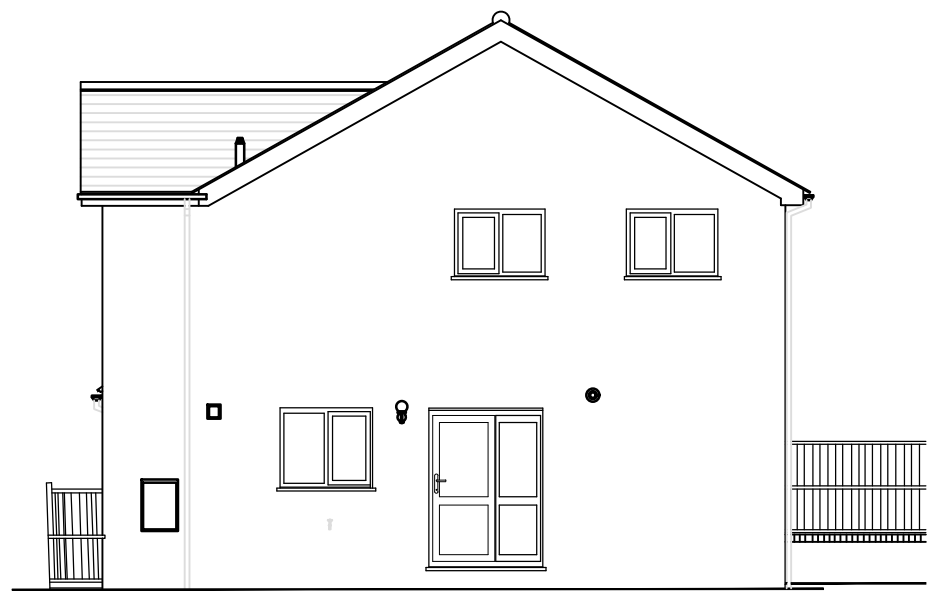


Existing Side Elevation
1:100

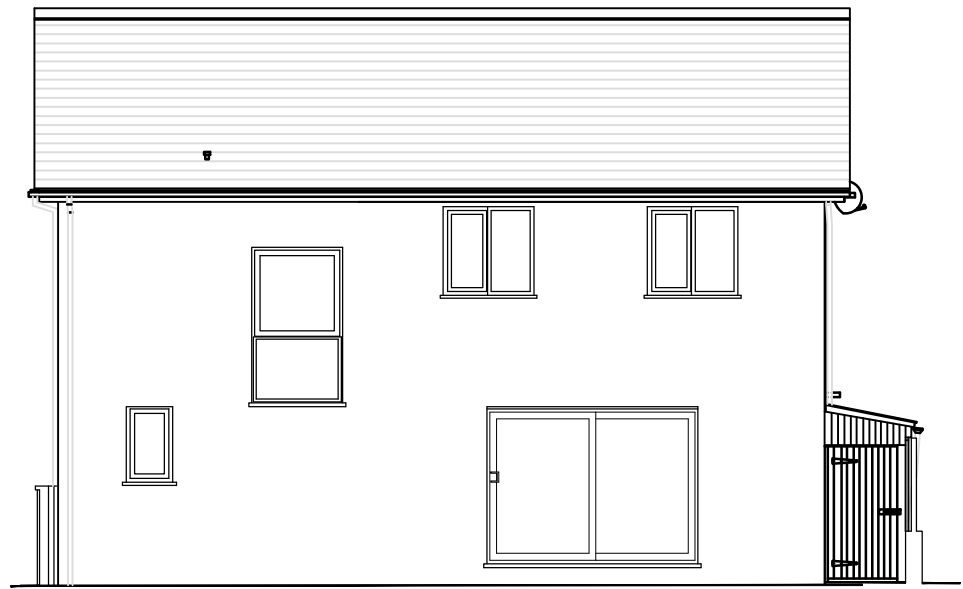


Existing Rear Elevation
1:100

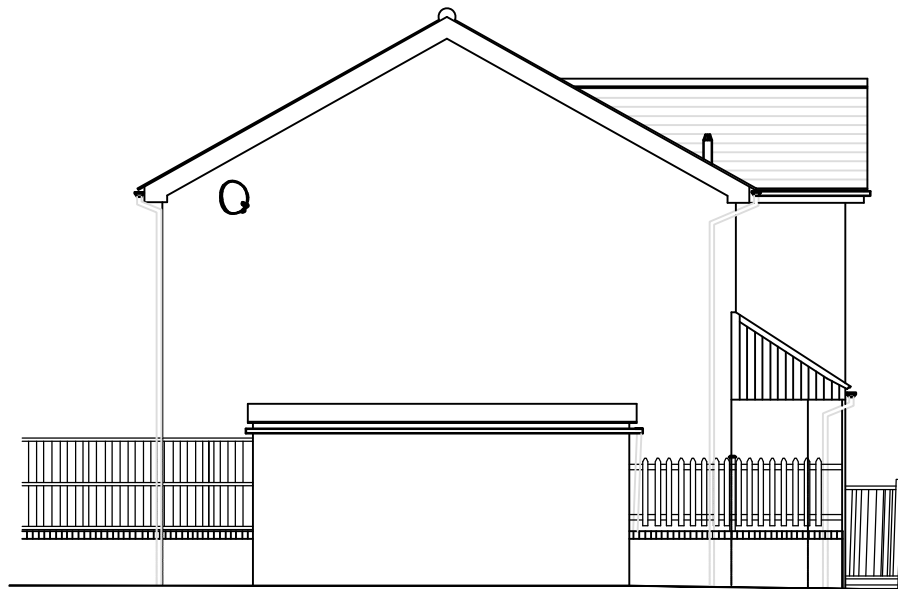


Existing Side Elevation
1:100

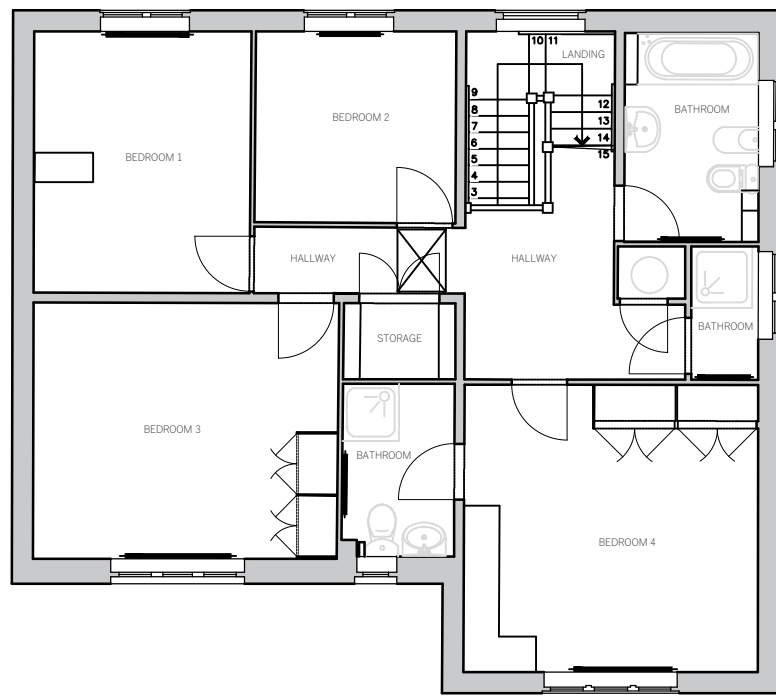


Existing First Floor Plan
1:100

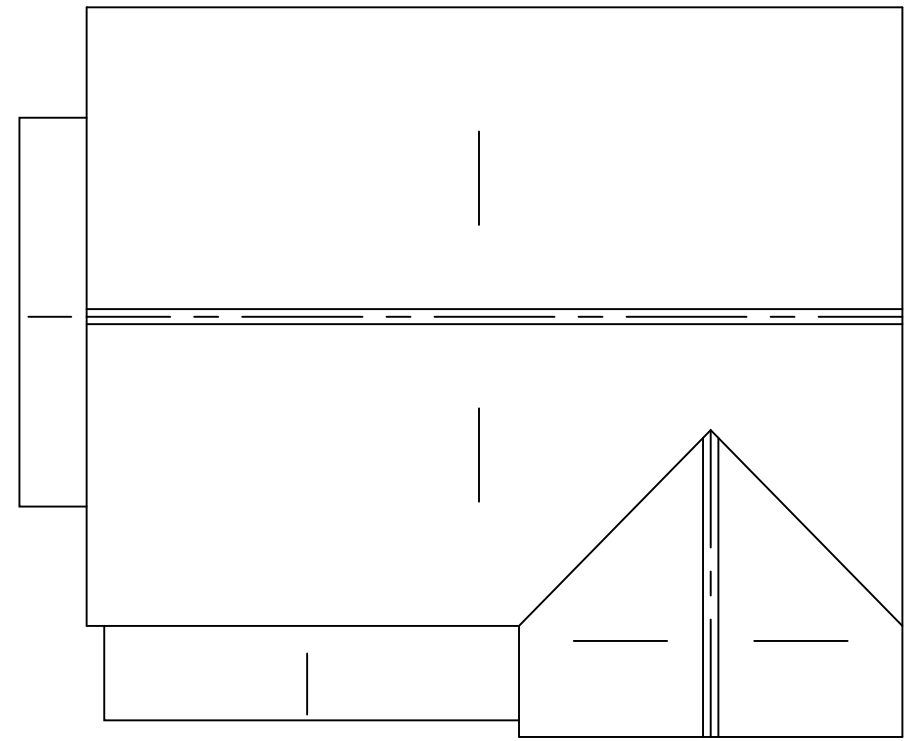

Existing Roof Plan
1:100

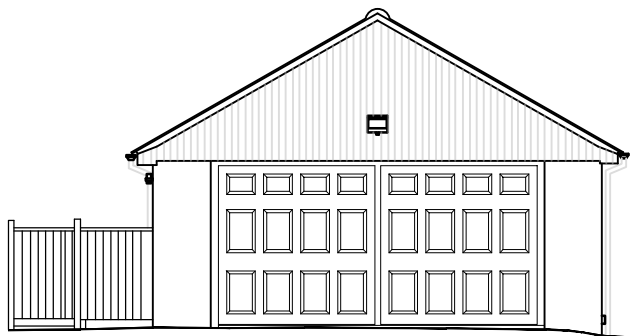


Existing Garage Front Elevation
1:100

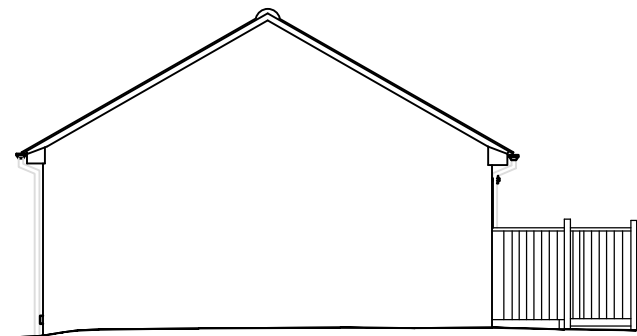

Existing Garage Side Elevation
1:100




Existing Garage Rear Elevation
1:100

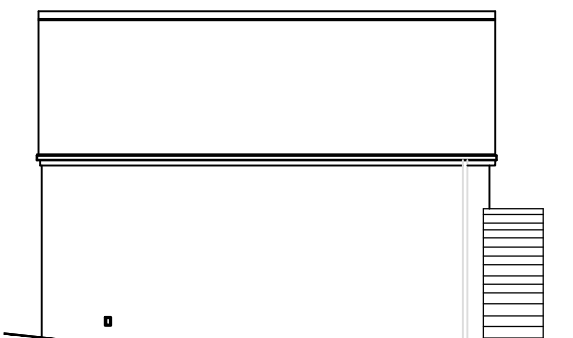

Existing Garage Side Elevation
1:100

Site Plan & Ground Floor Plan
1:100

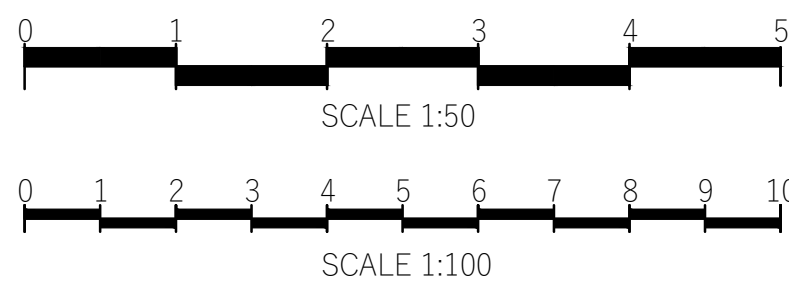

Notes

Araco Design Studio Architects Ltd

This drawing and its intellectual content are the property of Araco Design Studio Architects Ltd and is issued on the condition that it is not reproduced, disclosed or copied in part or whole without prior written consent.

GENERAL DESIGN CRITERIA

All construction works on site to comply with and meet approval of the relevant British Standards and the Local Authority including Building Control and Planning Departments.

This drawing is to be read in conjunction with all the relevant consultant and/or specialist design.

DIMENSIONS

Note that all dimensions shown on the drawings are in millimeters unless stated otherwise and should be checked prior to start of the works on site. It is the responsibility of the client or contractor to notify the designers of any discrepancies. The same applies to the alignment of walls and general layouts. No construction dimensions are to be scaled from this drawing.

BUILDING REGULATIONS

All work is to comply with the relevant Building Regulations and all statutory notices are to be given to the Building Control department of the local authority at the appropriate stages.

MATERIALS

Please note that all the materials specified and the construction details shown are not to be changed without the full knowledge and prior approval of the agent as any changes may have a detrimental effect on the designed/required carbon emissions of the structure as designed.

CLIM

All design and construction is to be in accordance with the Construction, Design and Management Regulations 2015.

Rev	Description	Date	Drm	Chk
-----	-------------	------	-----	-----



W. E. www.aracodesignstudio.co.uk
info@aracodesignstudio.co.uk

arb Architects Registration Board RIBA

Address: 27 Beech Way, Blackmore End, Herts, AL4 8LY

Client: Mr R Innes & Ms L Bortnik

Drawing Size	Scale	Drawn by
A1	1:50 1:100	SR
Project No.	Work Stage	Drawing No.
8797	Survey	100

Plans, Elevations
As Existing