



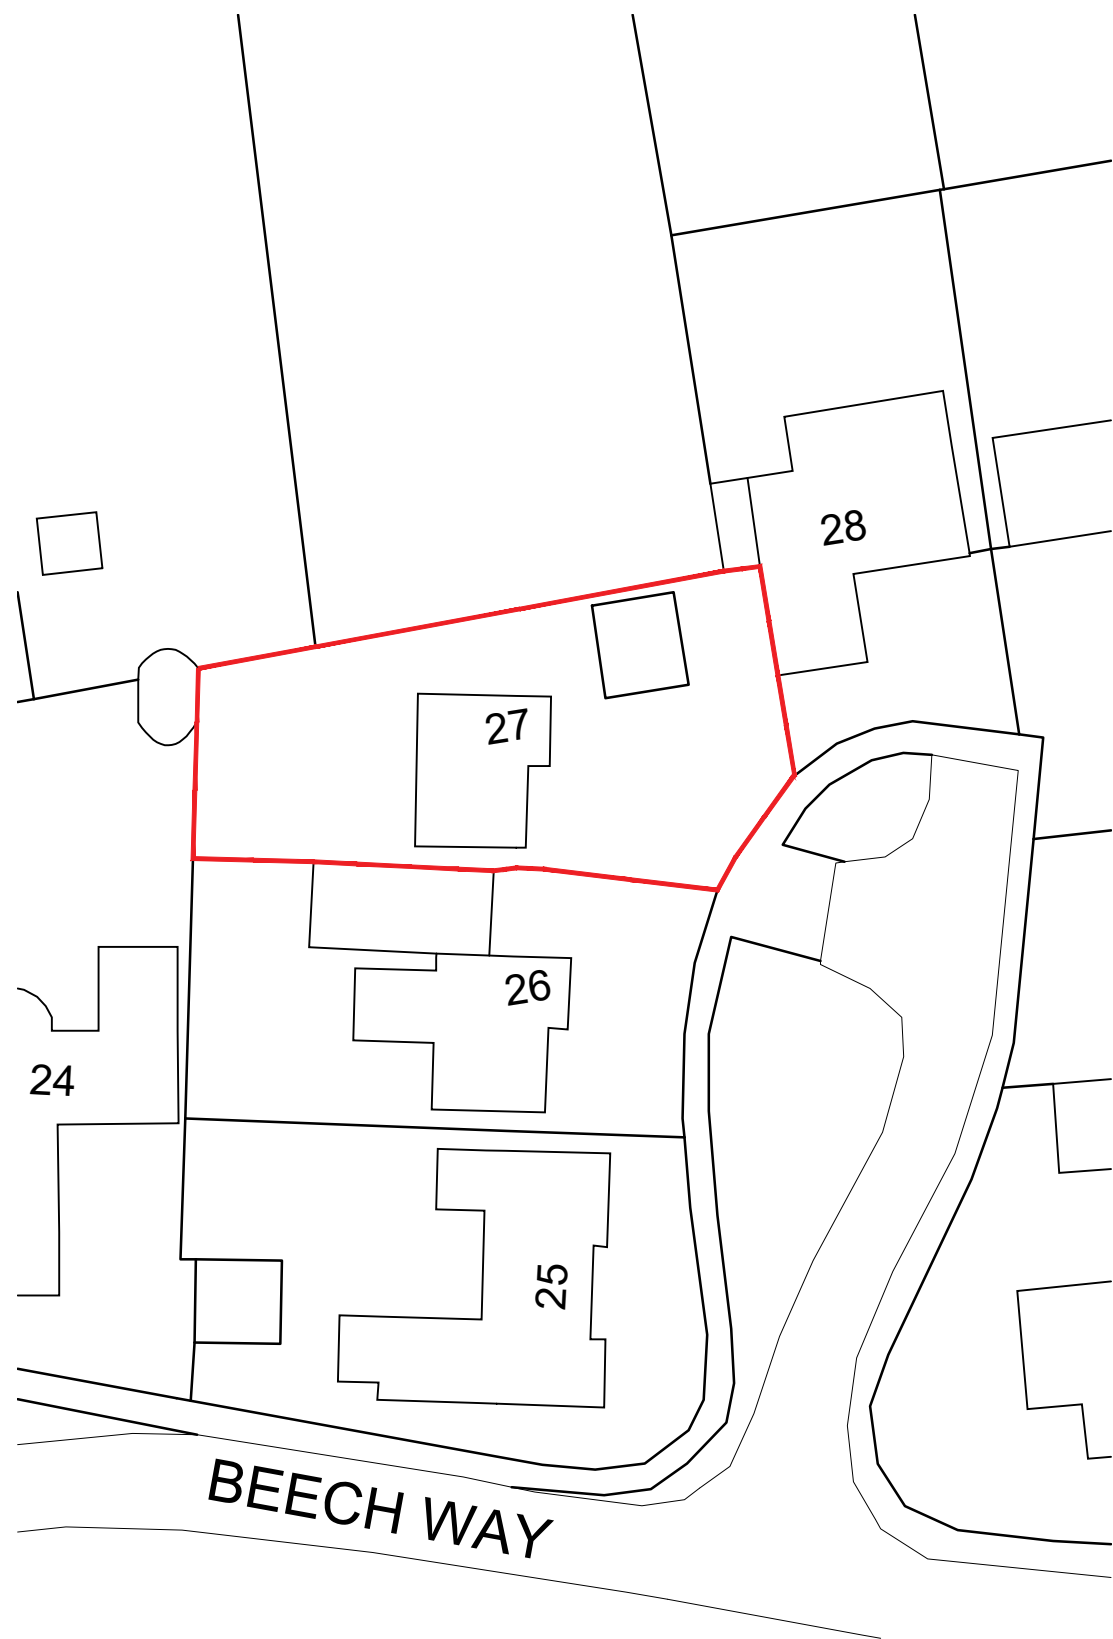

Block Plan
1:500

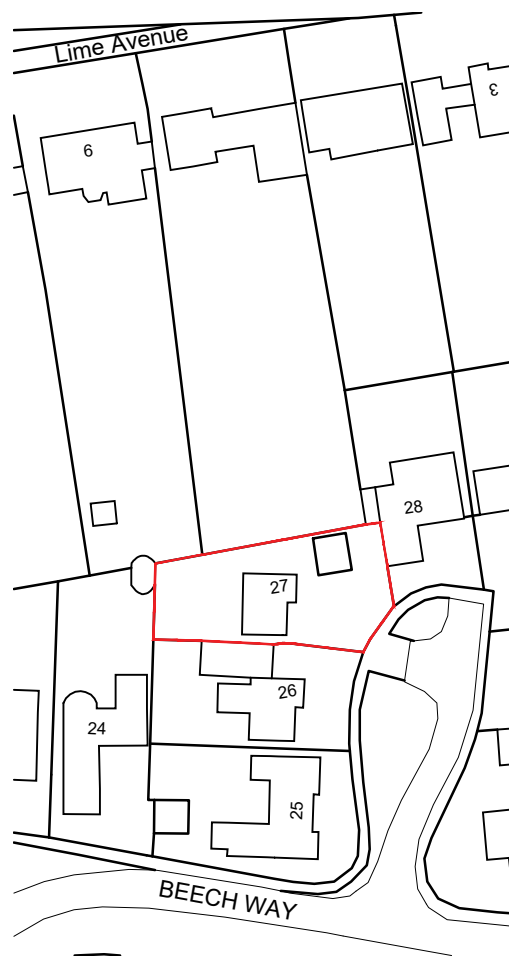

Location Plan
1:1250



SCALE 1:500



SCALE 1:1250

Notes

©Araco Design Studio Architects Ltd

This drawing and its intellectual content are the property of Araco Design Studio Architects Ltd and is issued on the condition that it is not reproduced, disclosed or copied in part or whole without prior written consent.

GENERAL DESIGN CRITERIA

All of contractors' works on site to comply with and meet approval of the relevant British Standards and the Local Authority including Building Control and Planning Departments.

This drawing is to be read in conjunction with all the relevant consultant and/or specialists' design.

DIMENSIONS

Note that all dimensions shown on the drawings are in millimeters unless stated otherwise and should be checked prior to start of the works on site. It is the responsibility of the client or contractor to notify the designers of any discrepancies. The same applies to the alignment of walls and general layouts. No construction dimensions are to be scaled from this drawing.

BUILDING REGULATIONS

All work is to comply with the relevant Building Regulations and all statutory notices are to be given to the Building Control department at the local authority at the appropriate stages.

MATERIALS

Please note that all the materials specified and the construction details shown are not to be changed without the full knowledge and prior approval of the agent as any changes may have a detrimental effect on the designed/required carbon emissions of the structure as designed.

CDM

All design and construction is to be in accordance with the Construction, Design and Management Regulations 2015.

Rev	Description	Date	Dm	Chk
-----	-------------	------	----	-----



W. www.aracodesignstudio.co.uk
E. info@aracodesignstudio.co.uk



Address: 27 Beech Way,
Blackmore End,
Herts,
AL4 8LY

Client: Mr R Innes & Ms L Bortnik

Drawing Size	Scale	Drawn by
A3	1:500 1:1250	SR
Project No.	Work Stage	Drawing No.
8794	Survey	01

Location & Site Plan
As Existing