
 


HIGH STREET

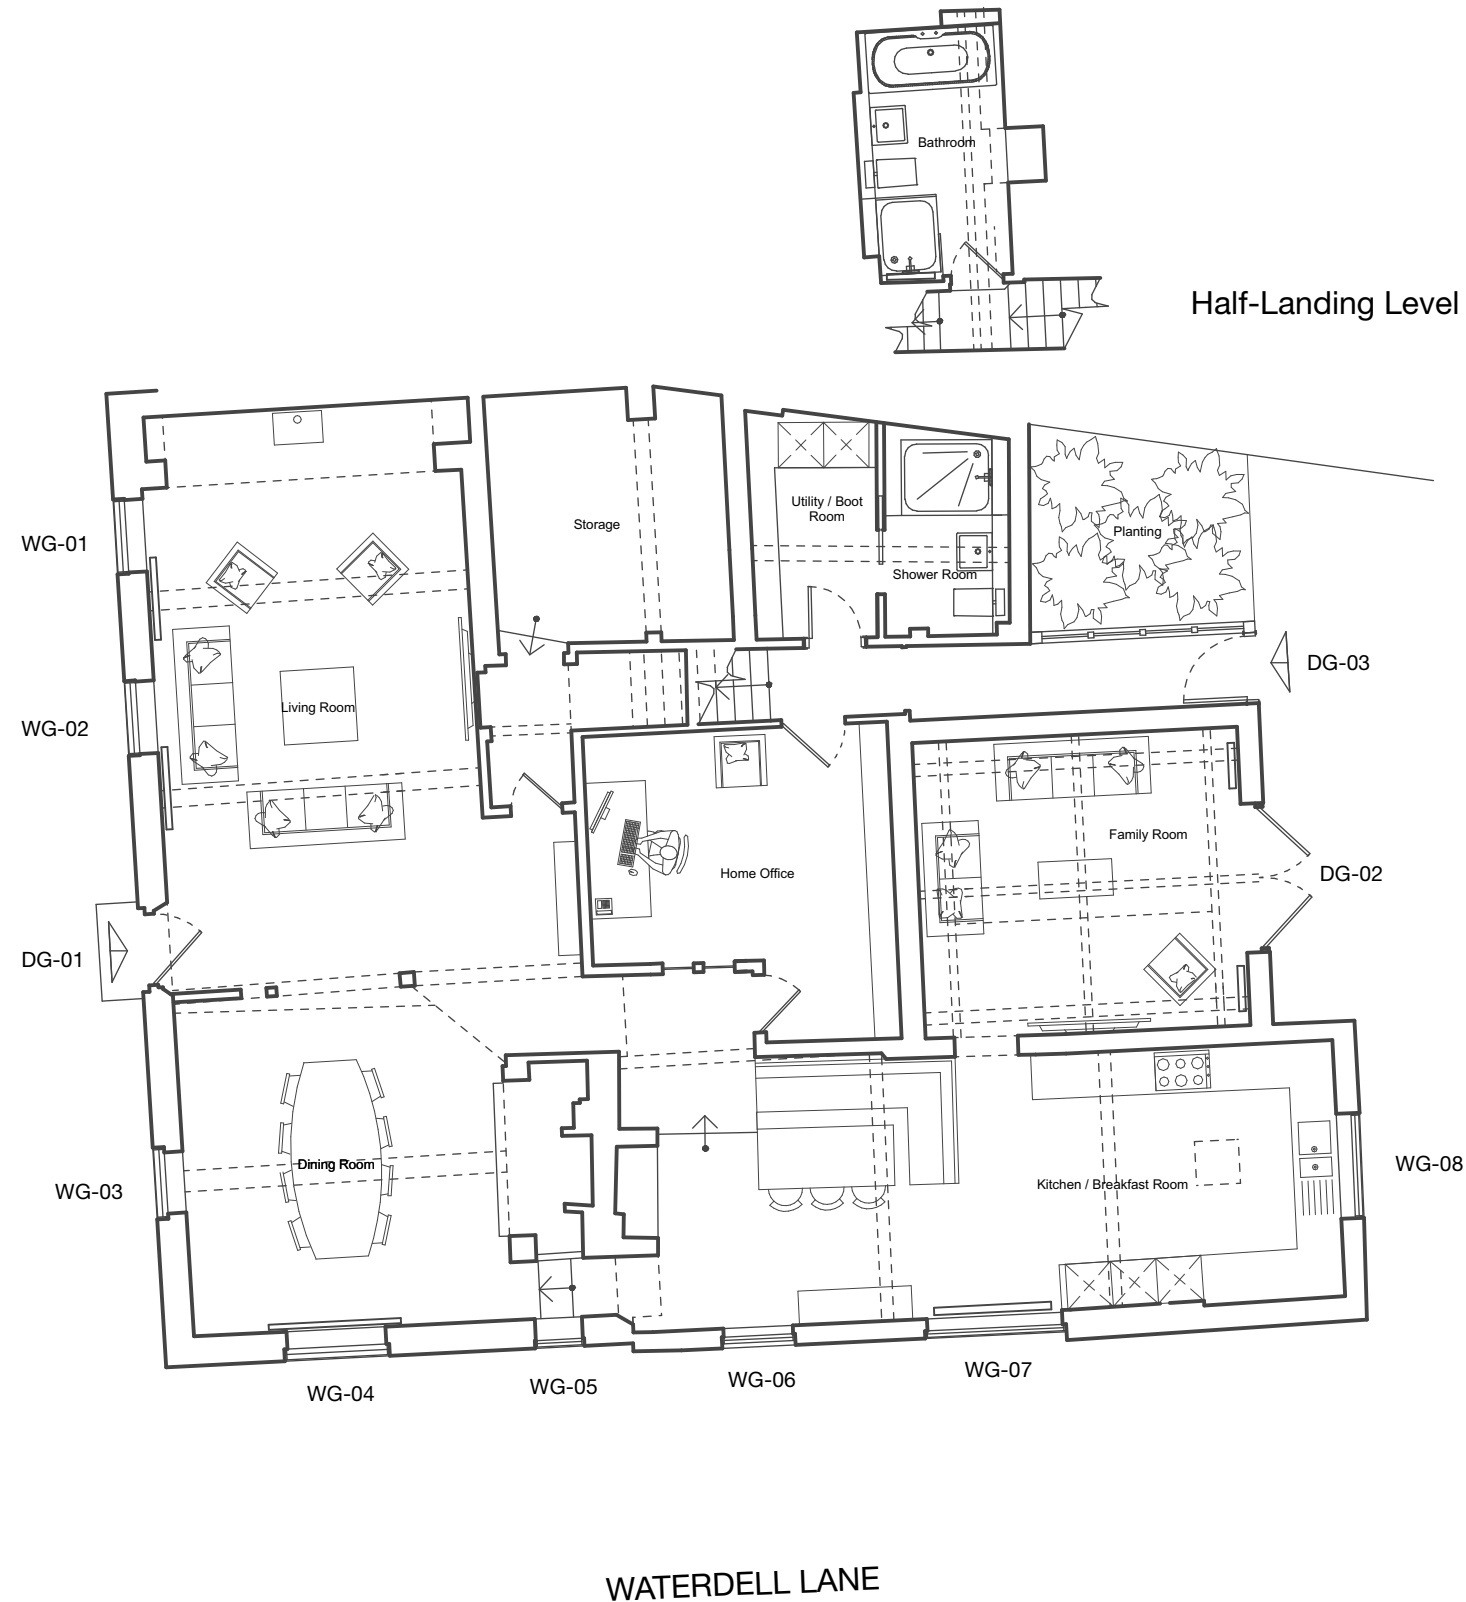

GENERAL NOTES

1. This drawing is the copyright of Haines Phillips Architects.
2. This drawing must not be used for land transfer purposes, or for construction purposes unless accompanied by an Architect's Instruction.
3. Do not scale from this drawing for construction purposes. Use figured dimensions only.

DRAWING ISSUE STATUS

ISSUE STATUS	COMMENT
P PL	PRELIMINARY PLANNING
BR T C	BUILDING REGS TENDER CONSTRUCTION
FC L	FINAL CONSTRUCTION LEGAL
	For comment and review Planning/Listed Building Application Building Regs Application For pricing purposes only For procurement & construction Record drawings on completion Conveyancing or other legal purposes

REVISIONS

REV	DATE	NOTES
1	17/05/26	PLANNING ISSUE

**HAINES
PHILLIPS**
ARCHITECTS

Tankerton Works
12 Argyle Walk
London WC1H 8HA
t 020 7833 9324
f 020 7837 2864
e office@hainesphillips.co.uk

JOB TITLE

The Bull, Gosmore
SG4 7QG

DRAWING TITLE

Ground Floor Plan
As Existing

DRAWN

PC

JOB NR

4425

DRAWING NO.

GA 110

DATE

Feb 2026

SCALE

1:100@A3, 1:50@A1

ISSUE REVISION

PL 1