


Notes DM112

- 1. Outline of area of tiles to be removed to raise the roof of existing accommodation (original clay tiles reused where possible).
- 2. Existing, non-original fabric over existing accommodation removed with existing clay tiles retained for reuse where possible.
- 3. Existing, non-original single-storey extension removed.
- 4. Roof and glazing of existing non-original extension removed.
- 5. Existing rooflight to be relocated.
- 6. Roof covering over existing accommodation to Waterdell Lane removed with structure and slates retained for re-use where possible.


HIGH STREET

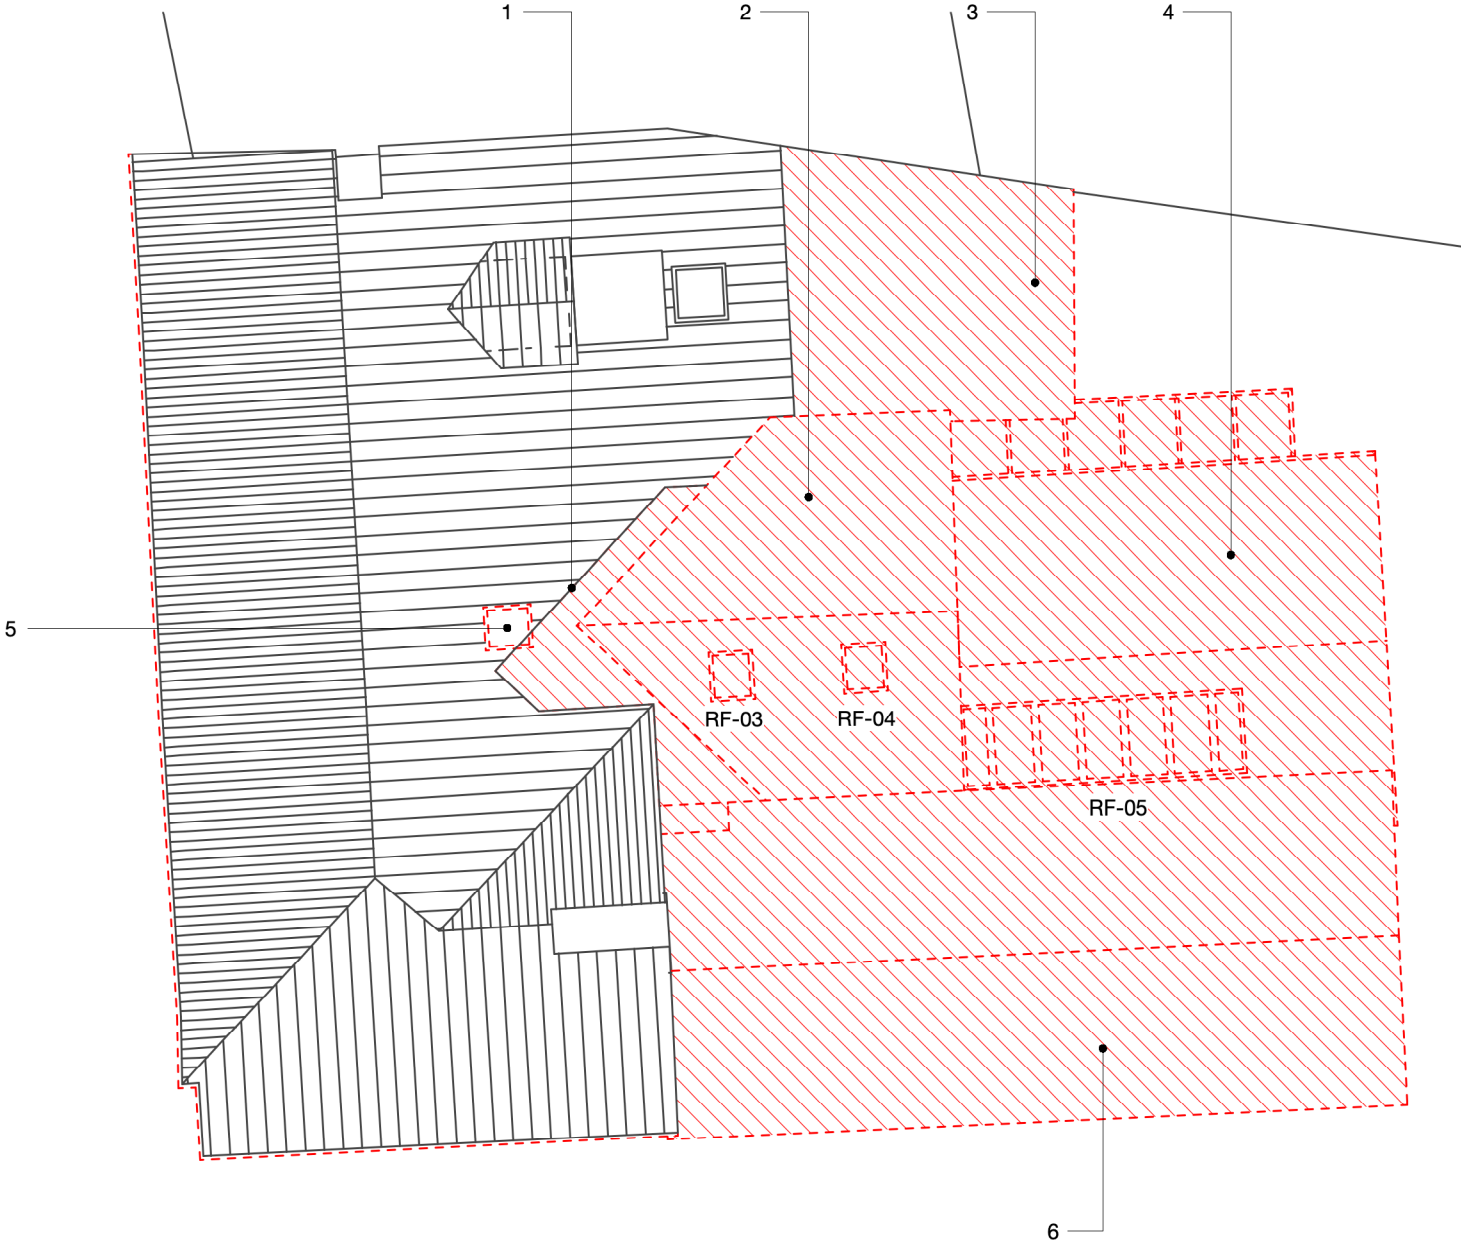

WATERDELL LANE

KEY:

To be removed

 

GENERAL NOTES

- 1. This drawing is the copyright of Haines Phillips Architects.
- 2. This drawing must not be used for land transfer purposes, or for construction purposes unless accompanied by an Architect's Instruction.
- 3. Do not scale from this drawing for construction purposes. Use figured dimensions only.

DRAWING ISSUE STATUS

ISSUE STATUS		COMMENT
P	PRELIMINARY	For comment and review Planning/Listed Building Application
PL	PLANNING	
BR	BUILDING REGS	Building Regs Application For pricing purposes only
T	TENDER	
C	CONSTRUCTION	For procurement & construction
FC	FINAL	Record drawings on completion
L	CONSTRUCTION LEGAL	Conveyancing or other legal purposes

REVISIONS

REV	DATE	NOTES
1	17/05/26	PLANNING ISSUE

HAINES
PHILLIPS
ARCHITECTS

Tankerton Works
12 Argyle Walk
London WC1H 8HA
t 020 7833 9324
f 020 7837 2864
e office@hainesphillips.co.uk

JOB TITLE
**The Bull, Gosmore
SG4 7QG**

DRAWING TITLE
**Roof Plan
Demolitions**

DRAWN	DATE
PC	Feb 2026
JOB NR	SCALE
4425	1:100@A3, 1:50@A1
DRAWING NO.	ISSUE REVISION
DM 112	PL 1