


Notes DM110

- 1. Original windows replaced with new timber, casement windows with segmental arch to match existing
- 2. 20thC concrete slab removed. New, insulated slab to be installed at lower level to provide level access throughout the rear extensions at Ground Floor level.
- 3. Existing floor in Waterdell Lane accommodation lowered up to 1m as noted on 'As Existing' and 'As Proposed' Section drawings
- 4. New opening between proposed Kitchen and Dining Room
- 5. Part of existing, 20thC extension to Public House removed

HIGH STREET

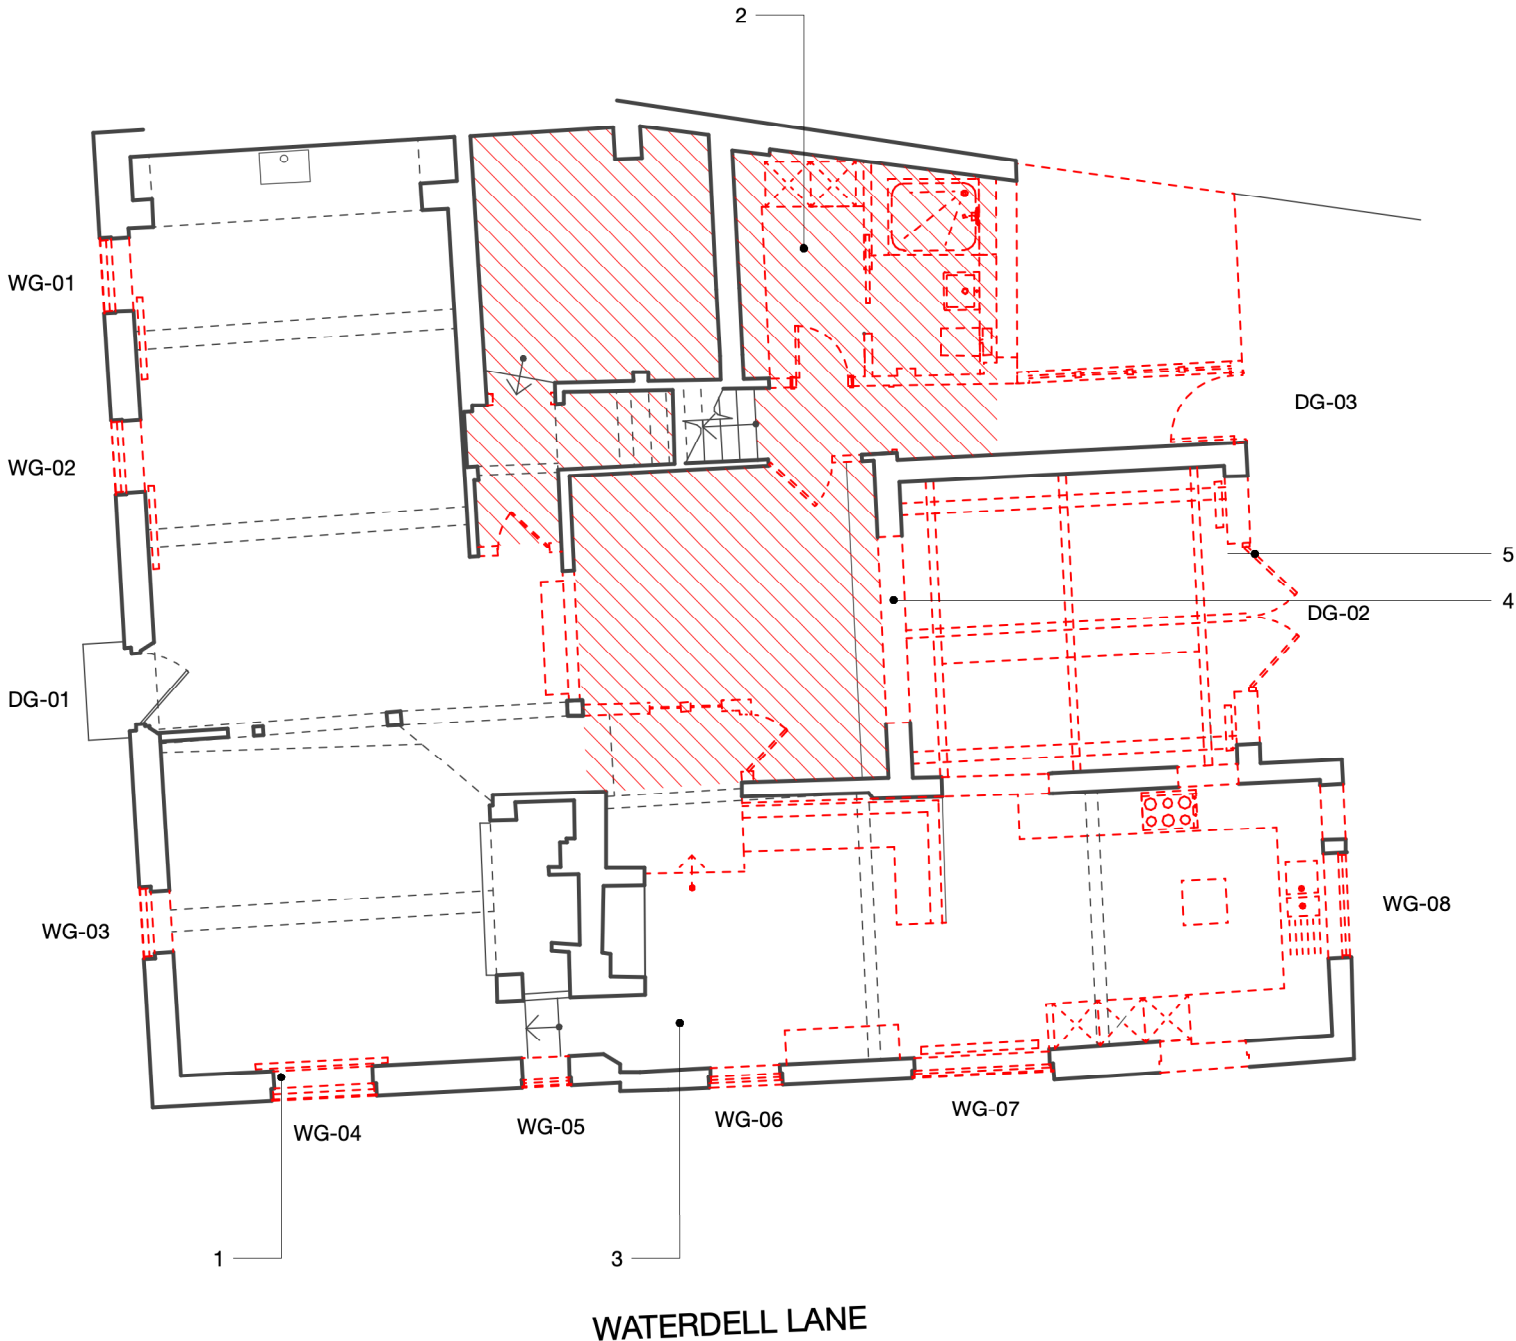

KEY:

To be removed

GENERAL NOTES

- 1. This drawing is the copyright of Haines Phillips Architects.
- 2. This drawing must not be used for land transfer purposes, or for construction purposes unless accompanied by an Architect's Instruction.
- 3. Do not scale from this drawing for construction purposes. Use figured dimensions only.

DRAWING ISSUE STATUS

ISSUE STATUS		COMMENT
P	PRELIMINARY	For comment and review Planning/Listed Building Application
PL	PLANNING	
BR	BUILDING REGS	Building Regs Application For pricing purposes only
T	TENDER	
C	CONSTRUCTION	For procurement & construction
FC	FINAL	Record drawings on completion
L	CONSTRUCTION	
	LEGAL	Conveyancing or other legal purposes

REVISIONS

REV	DATE	NOTES
1	17/05/26	PLANNING ISSUE

HAINES
PHILLIPS
ARCHITECTS

Tankerton Works
12 Argyle Walk
London WC1H 8HA
t 020 7833 9324
f 020 7837 2864
e office@hainesphillips.co.uk

JOB TITLE
**The Bull, Gosmore
SG4 7QG**

DRAWING TITLE
**Ground Floor Plan
Demolitions**

DRAWN	DATE
PC	Feb 2026
JOB NR	SCALE
4425	1:100@A3, 1:50@A1
DRAWING NO.	ISSUE REVISION
DM 110	PL 1