
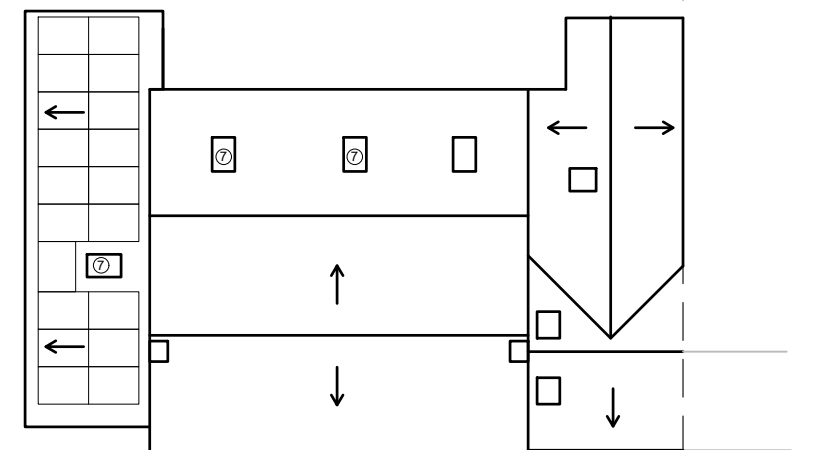
 
 


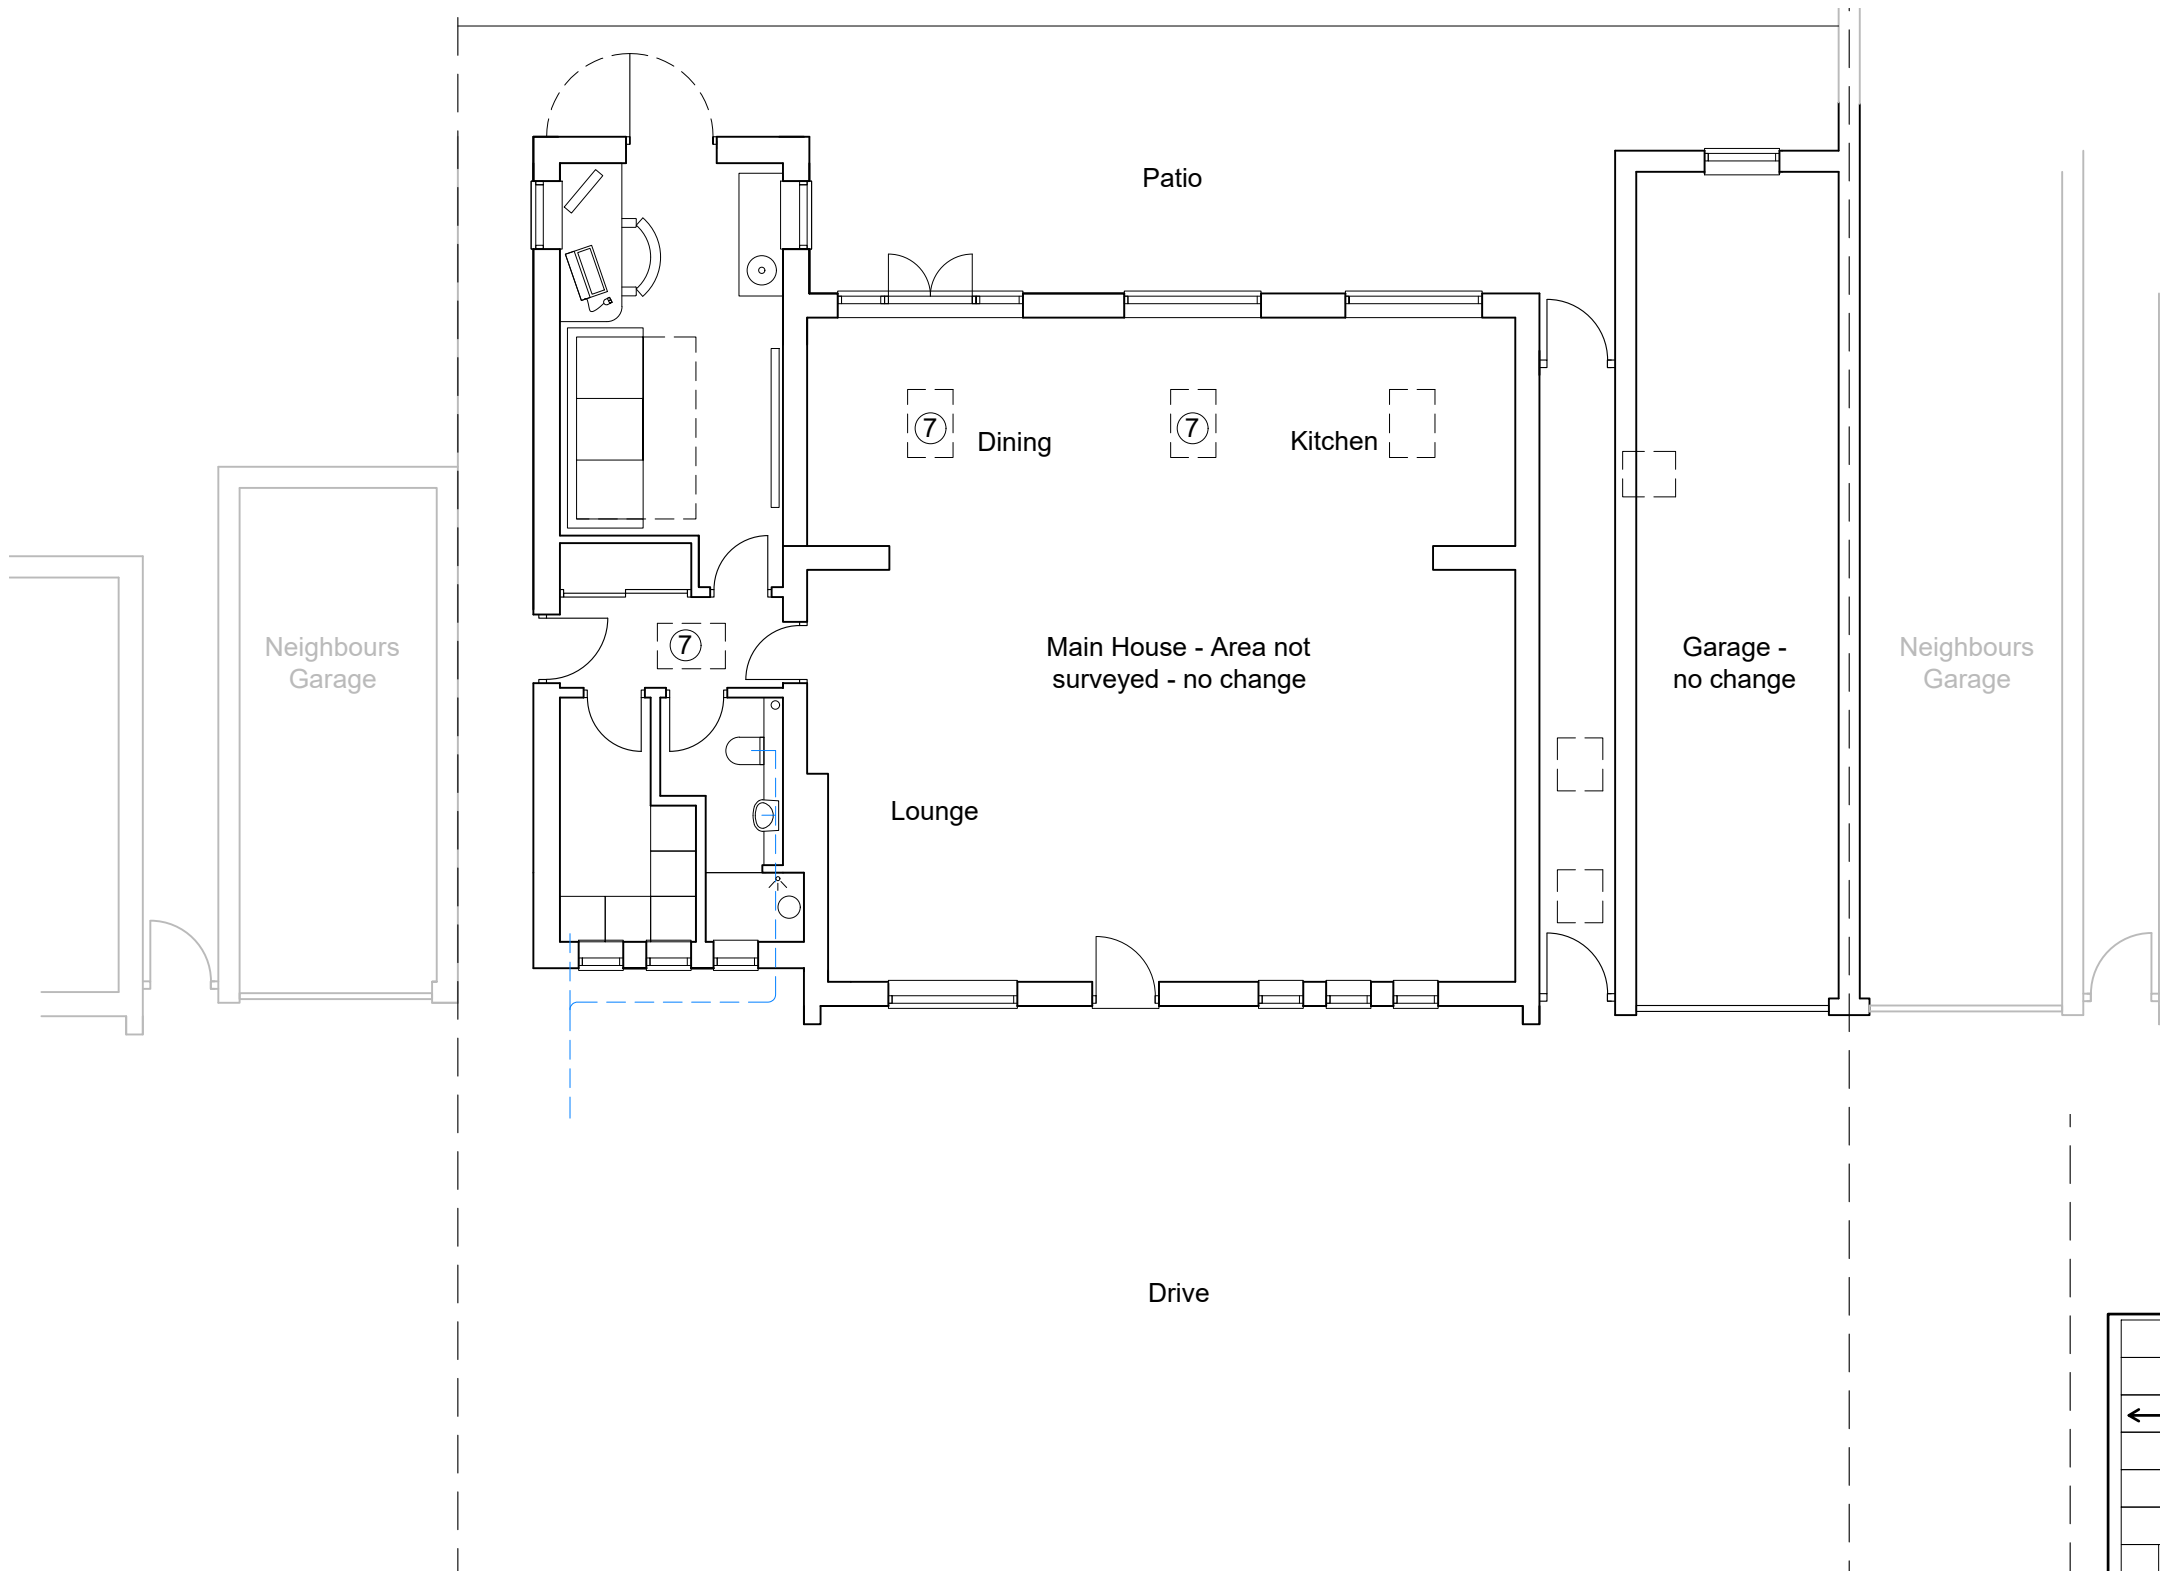

AMY MOSS ARCHITECTURAL DESIGNER		Client : Mr & Mrs Adams	
Project: Replacement Ground floor extension to 16 Hollies Close, Royston		Scale : 1:100 @ A3	
Drawing : Proposed Ground Floor & Roof Plan		Date : JULY 2024	Drwg No . PJA 03