



0m 1m 2m 3m 4m 5m

Scale 1:100 @ A3

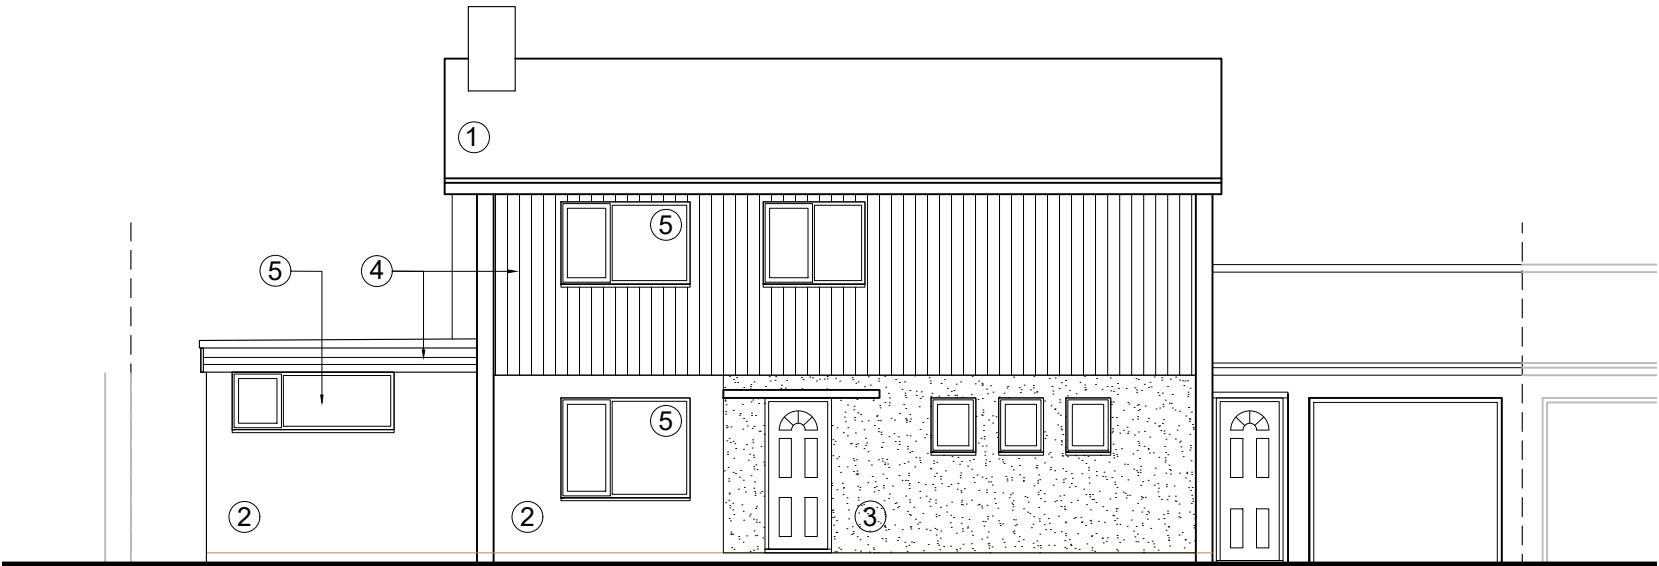


Front Elevation - East Facing

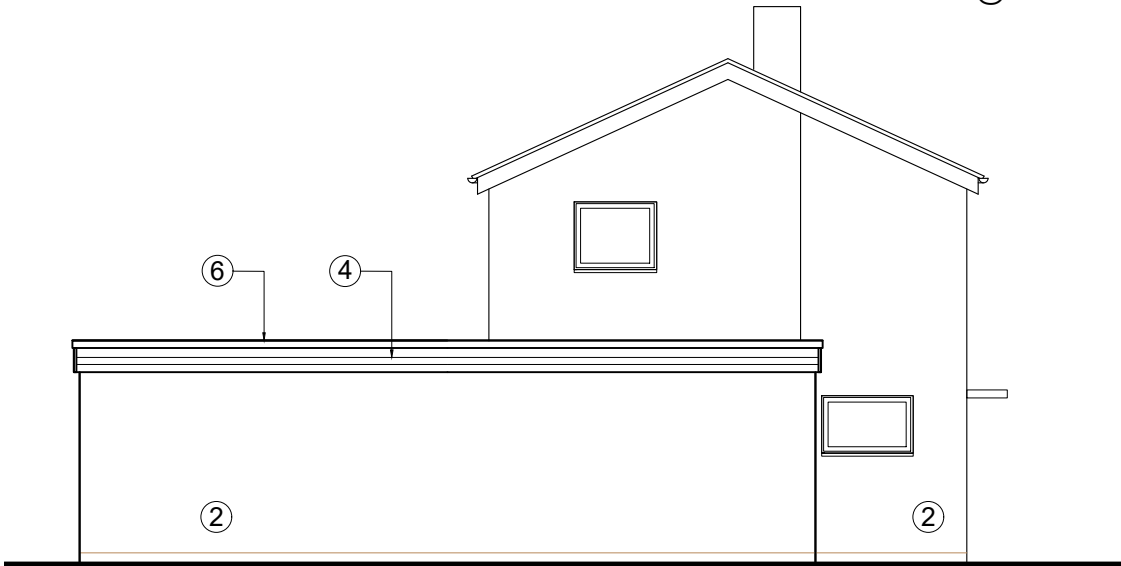

Side Elevation - South facing



Rear Elevation - West Facing

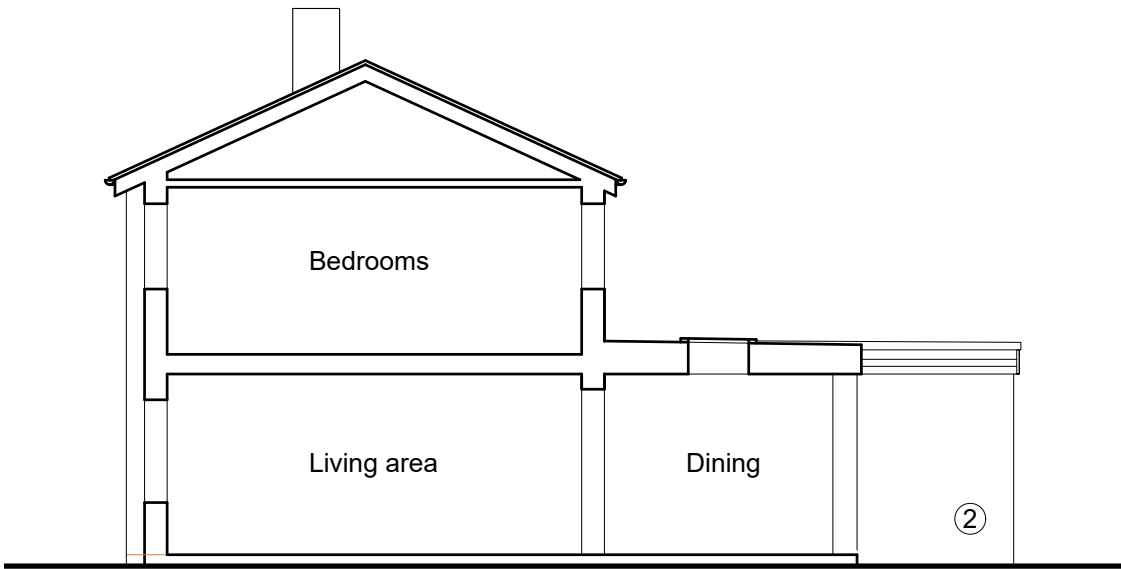

Section through house / looking South

AMY MOSS ARCHITECTURAL DESIGNER		
Project: Replacement Ground floor extension to 16 Hollies Close, Royston	Client : Mr & Mrs Adams	
Drawing : Existing Elevations	Scale : 1:100 & 1:200 @ A3	Date : JULY 2024
	Drwg No .	PJA 02

- ① Concrete roof tiles

② Buff facing brick

③ Smooth Grey render

④ White UPVC cladding, soffits and fascias

⑤ White UPVC Windows & Doors

⑥ Flat roof

⑦ Rooflight

⑧ Solar panels - layout as manufacturers recommendations and to suit rooflight

⑨ Redundant first floor window to be blocked up. Bricks to match existing.

⑩ Single ply roofing membrane to suit solar panels

⑪ All fascias and rainwater goods to match existing