
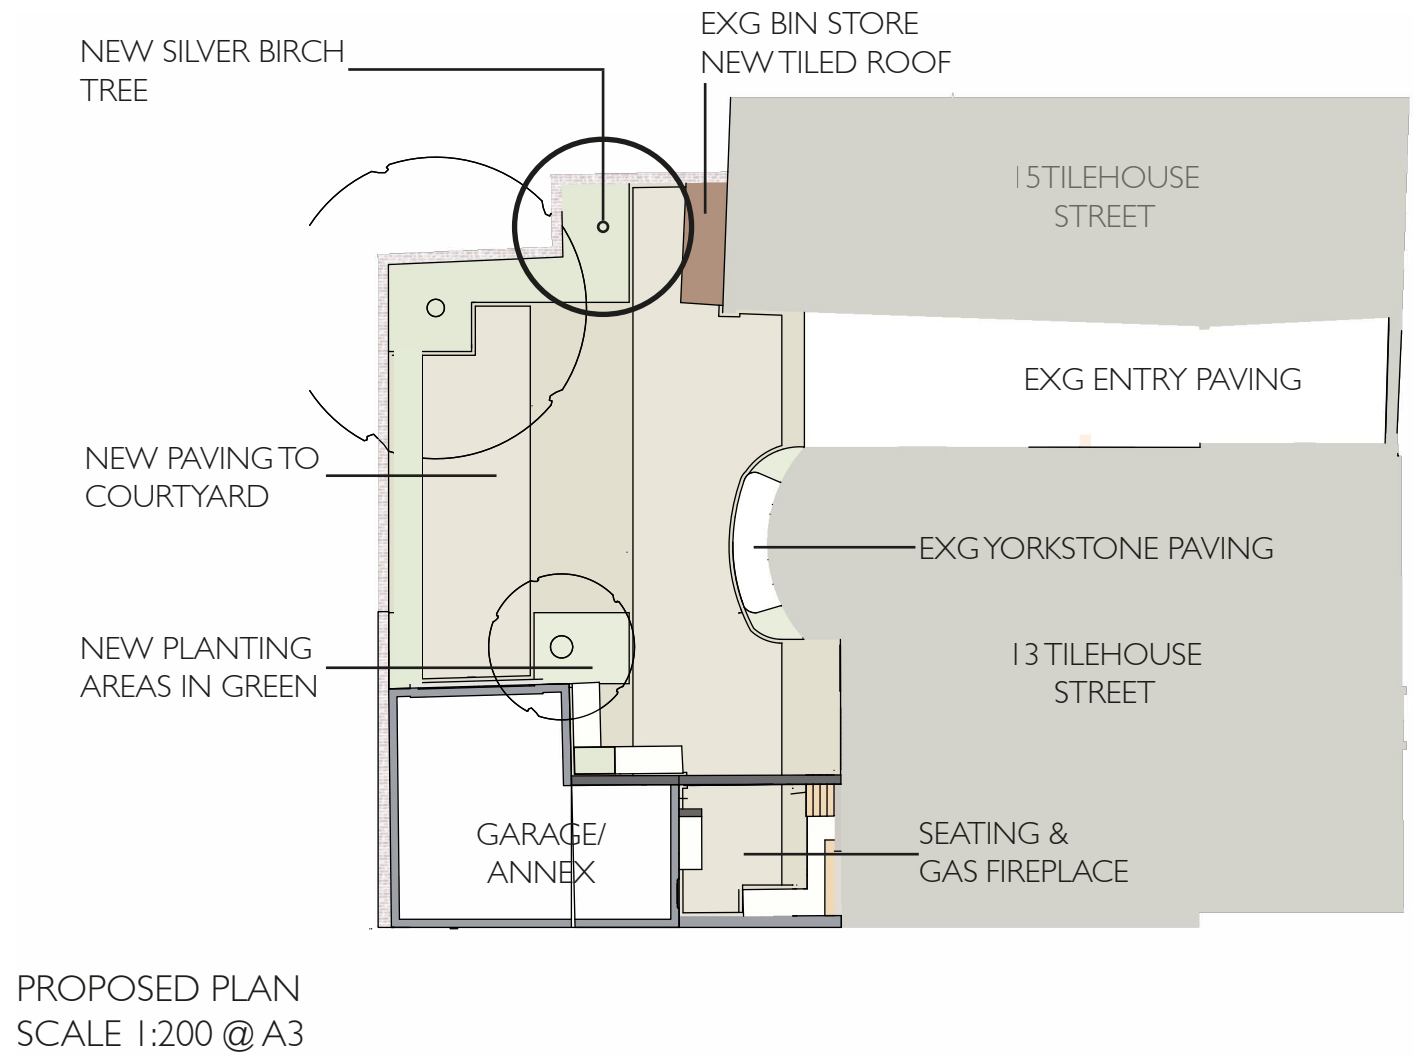


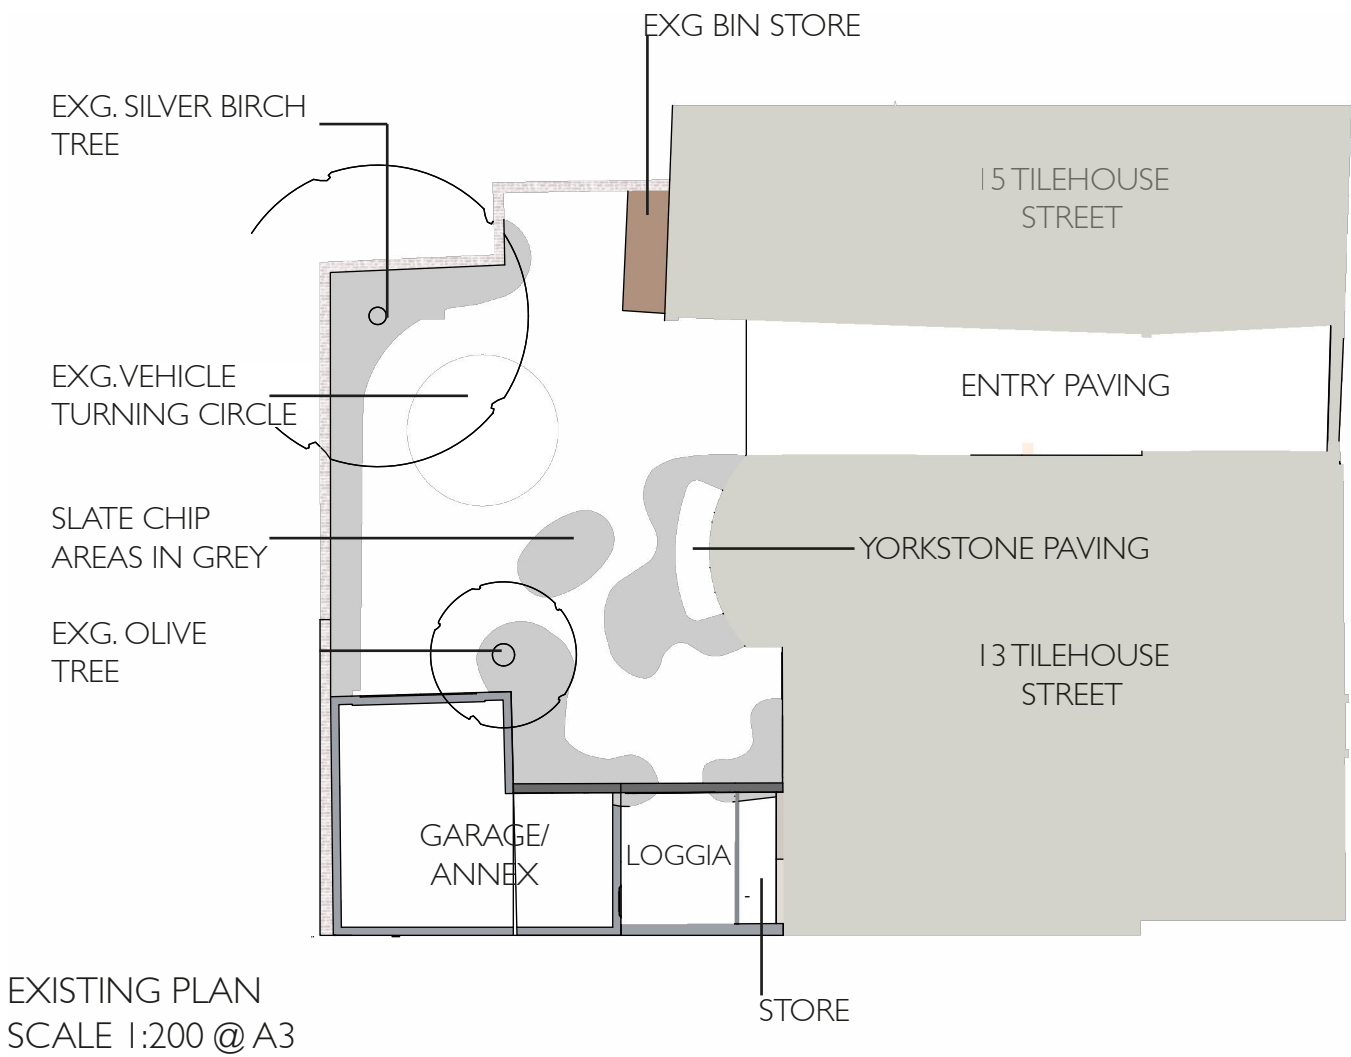

EXISTING & PROPOSED SITE PLANS
Scale 1:200 @ A3