



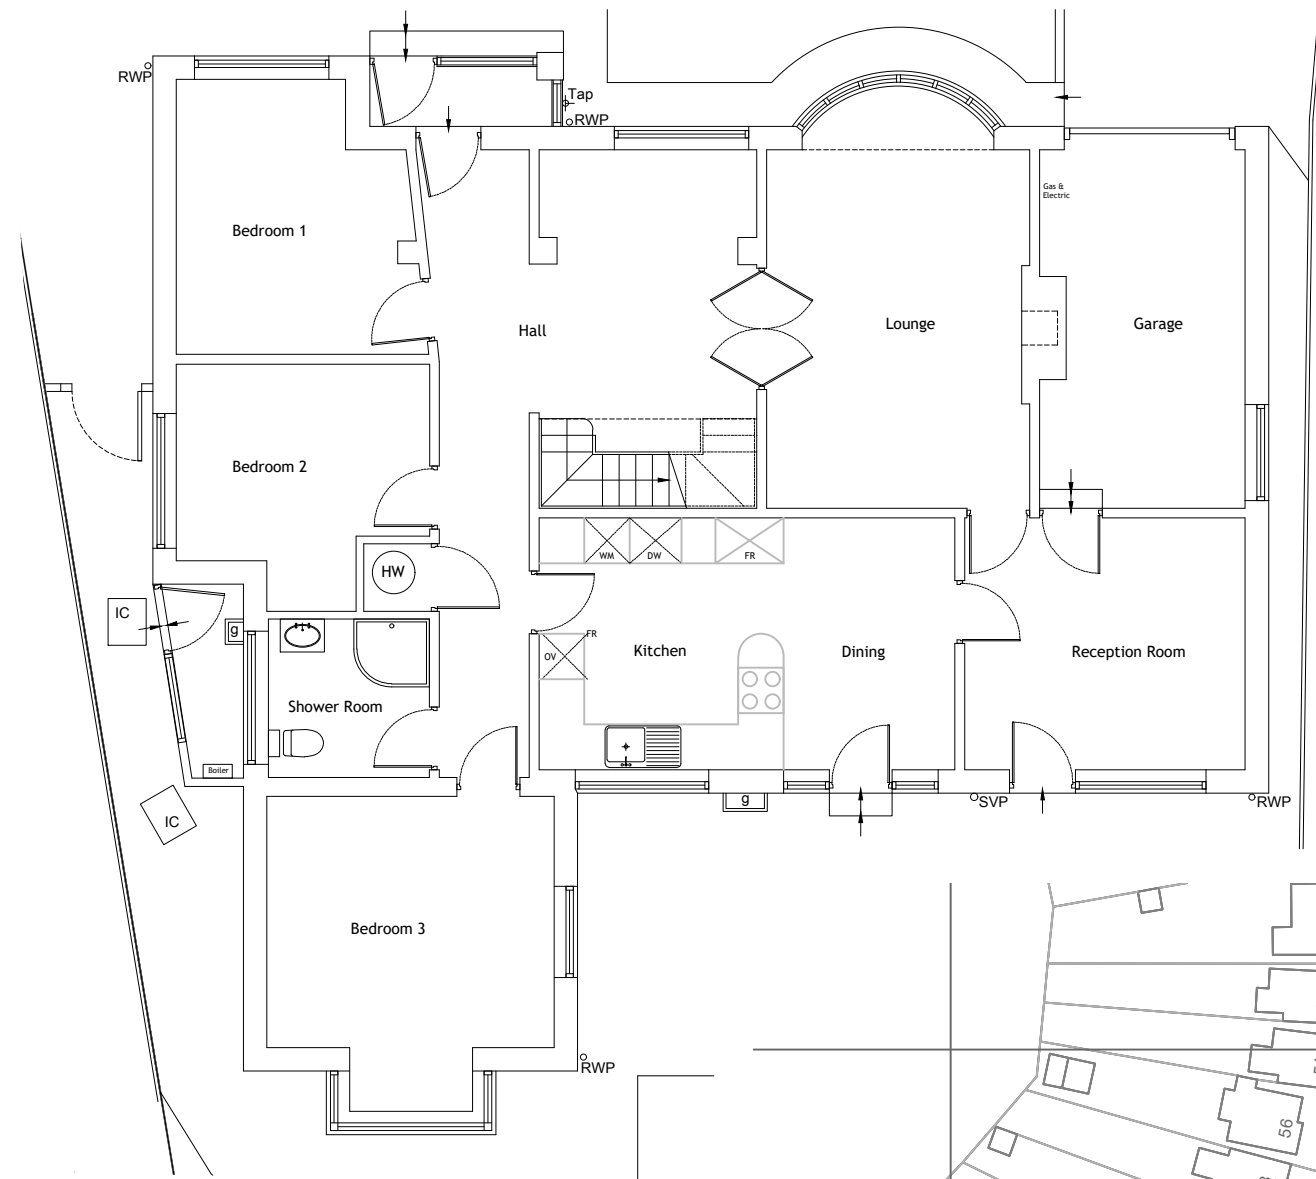


EXISTING GROUND FLOOR PLAN 1:100

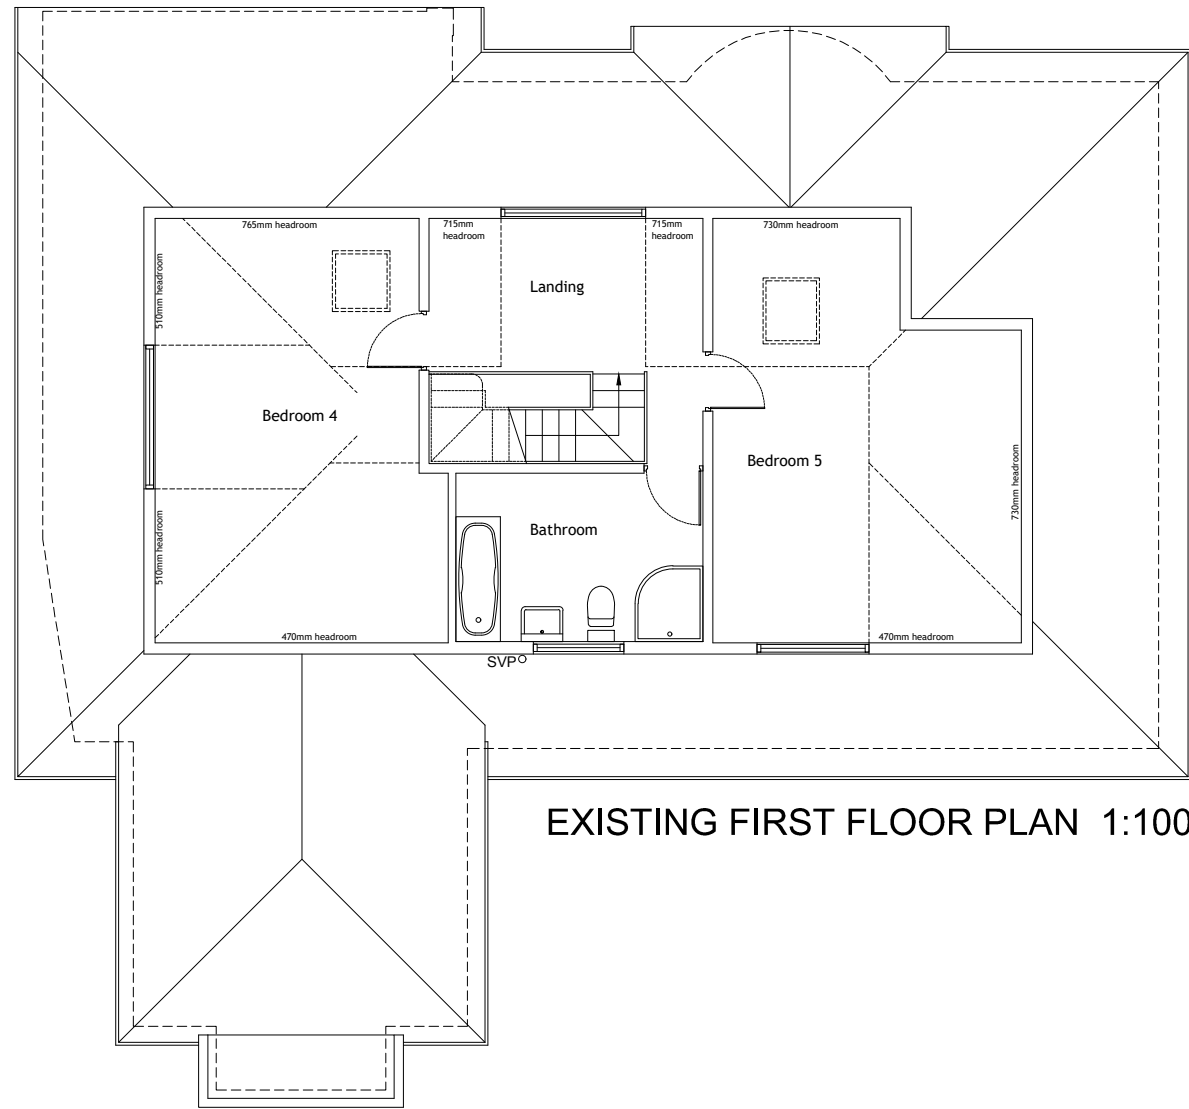



EXISTING FIRST FLOOR PLAN 1:100



LOCATION PLAN 1:1250
Crown Copyright 2016. Licence No. 100047474
SCALE 1:1250

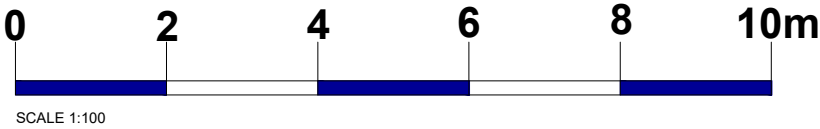

PLANNING

  GENERAL NOTES: This scheme is subject to Town Planning and the plans shall not be acted upon until they have been approved in accordance with the Building Regulations. All dimensions and levels given, whether figured or scaled, are to be physically checked on site by the contractor prior to commencement of work and the contractor will take responsibility for the same. All design and construction is to be in accordance with the Construction, Design and Management Regulations 2015 This plan is copyright and is not to be produced or used for construction purposes without permission. It is only for use as a Planning and Building Control document. Prior to commencement of works, the contractor must ensure that all necessary notices under The Party Wall etc Act 1996 have been given and that all formal procedures required under the act have been fulfilled.		PLEASE NOTE: 1. ALL DIMENSIONS AND SITE BOUNDARIES ARE TO BE CHECKED ON SITE AS NECESSARY. 2. ALL PROPOSALS ARE SUBJECT TO STRUCTURAL ENGINEERS DESIGN.		Revision		<table><tr><td rowspan="2"> Project Proposed Extensions, New Roof & Alterations at 60 St. Albans Road, Codicote Herts. SG4 8UT Title Location Plan & Existing Floor Plans PRE-CONSTRUCTION </td><td> Scale As noted@A3 Drawing Number 8394-P01 </td><td> Date 09/2024 Client PS </td><td> As work is done in accordance with the Building Regulations and relevant codes of practice, the contractor is to check all dimensions on site. Any discrepancies are to be notified immediately. This drawing is copyright. Northcliffe Architects Ltd 11 Castle Close Huddersfield West Yorkshire HD1 6DZ Tel: 01484 561000 www.northcliffearchitects.co.uk </td></tr><tr><td colspan="3"></td></tr></table>		Project Proposed Extensions, New Roof & Alterations at 60 St. Albans Road, Codicote Herts. SG4 8UT Title Location Plan & Existing Floor Plans PRE-CONSTRUCTION	Scale As noted@A3 Drawing Number 8394-P01	Date 09/2024 Client PS	As work is done in accordance with the Building Regulations and relevant codes of practice, the contractor is to check all dimensions on site. Any discrepancies are to be notified immediately. This drawing is copyright. Northcliffe Architects Ltd 11 Castle Close Huddersfield West Yorkshire HD1 6DZ Tel: 01484 561000 www.northcliffearchitects.co.uk			
Project Proposed Extensions, New Roof & Alterations at 60 St. Albans Road, Codicote Herts. SG4 8UT Title Location Plan & Existing Floor Plans PRE-CONSTRUCTION	Scale As noted@A3 Drawing Number 8394-P01	Date 09/2024 Client PS	As work is done in accordance with the Building Regulations and relevant codes of practice, the contractor is to check all dimensions on site. Any discrepancies are to be notified immediately. This drawing is copyright. Northcliffe Architects Ltd 11 Castle Close Huddersfield West Yorkshire HD1 6DZ Tel: 01484 561000 www.northcliffearchitects.co.uk											
	