






PROPOSED FRONT ELEVATION - SCALE 1:50

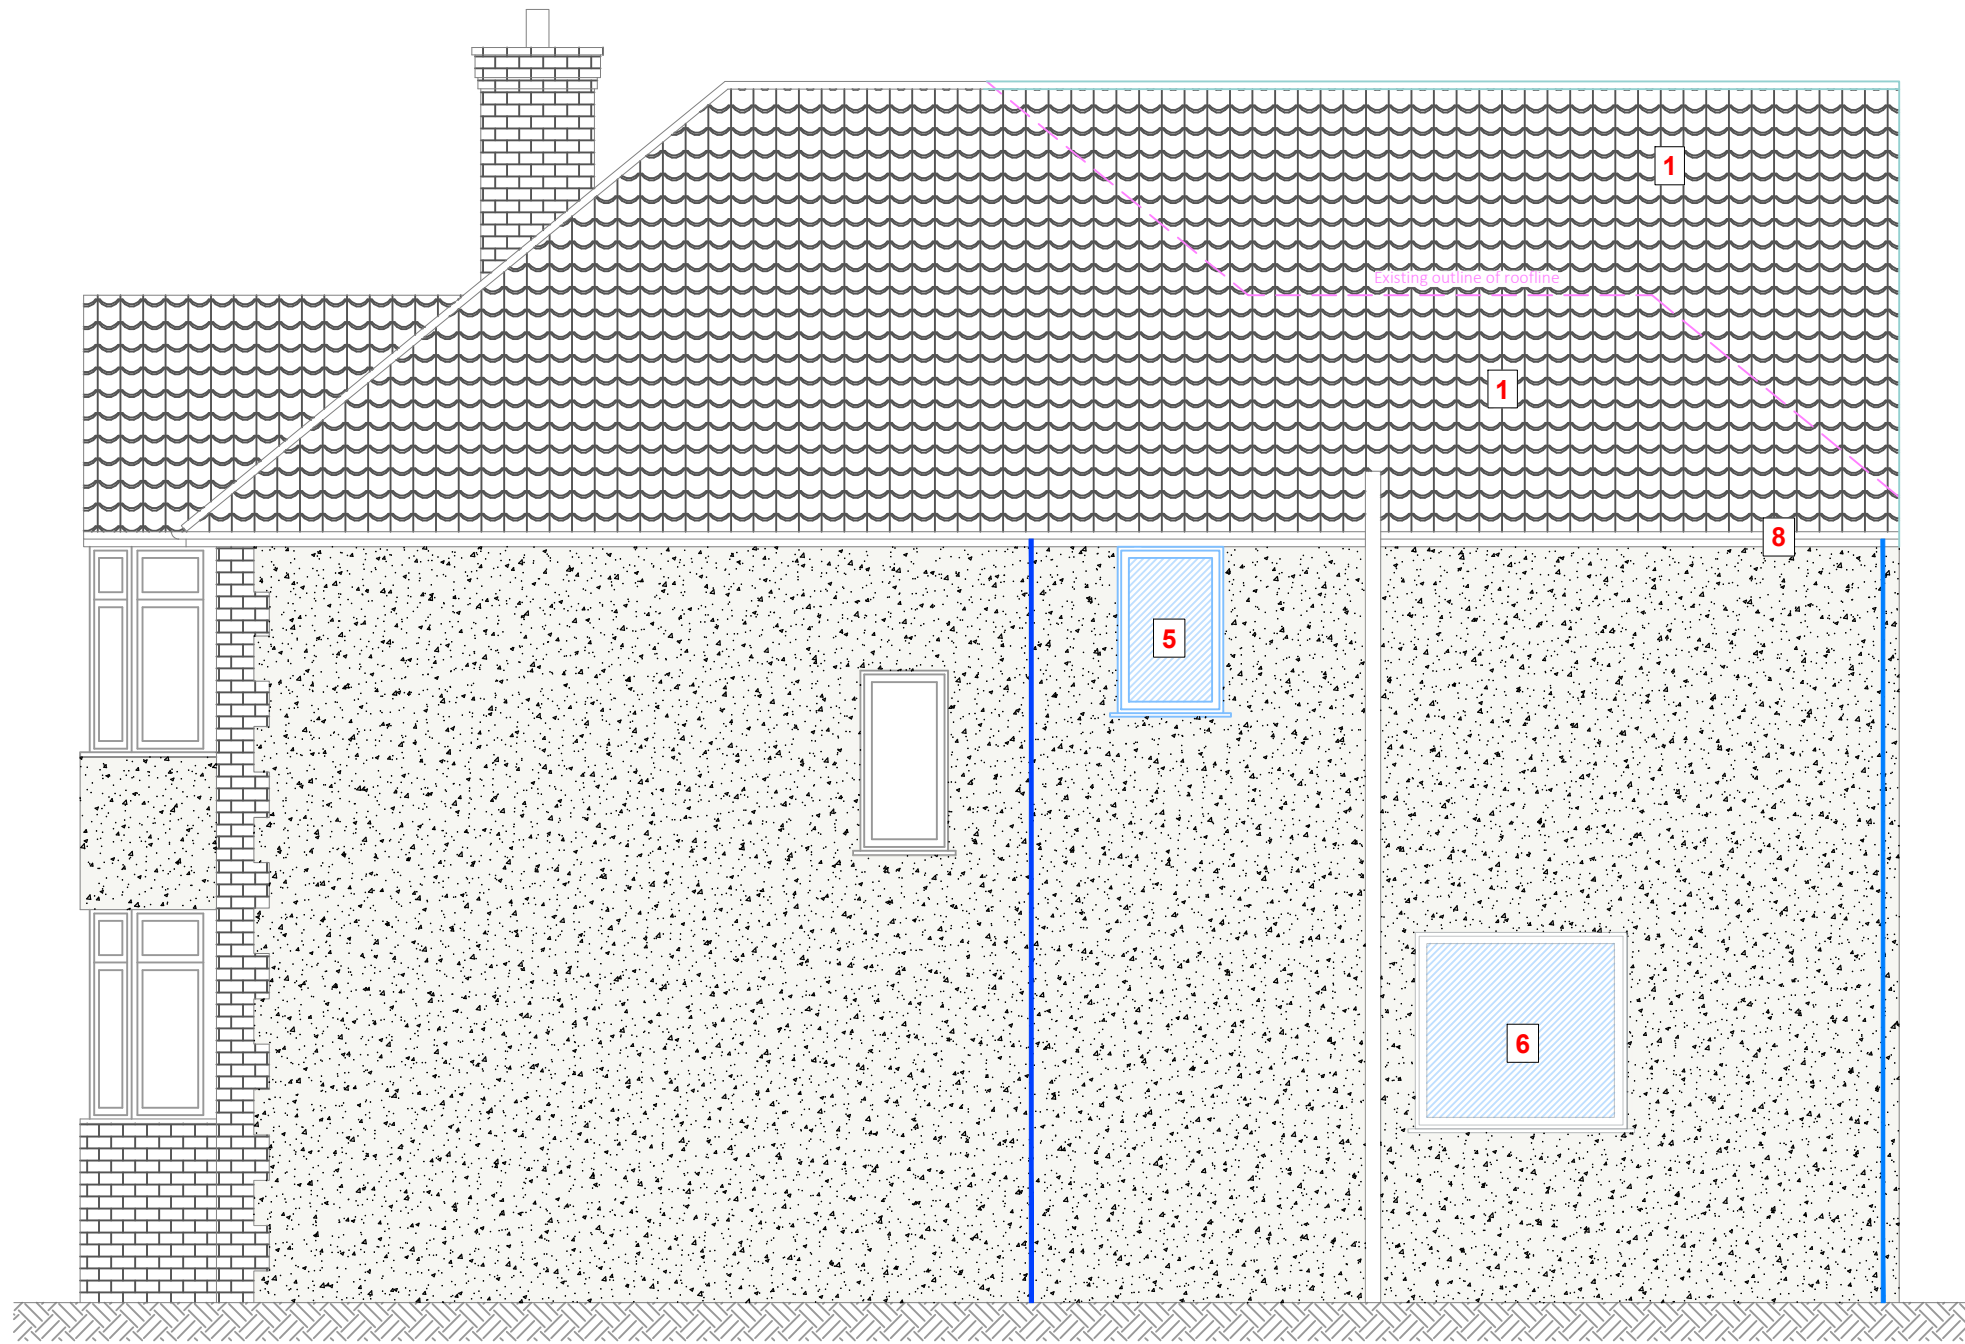

PROPOSED SIDE ELEVATION - SCALE 1:50

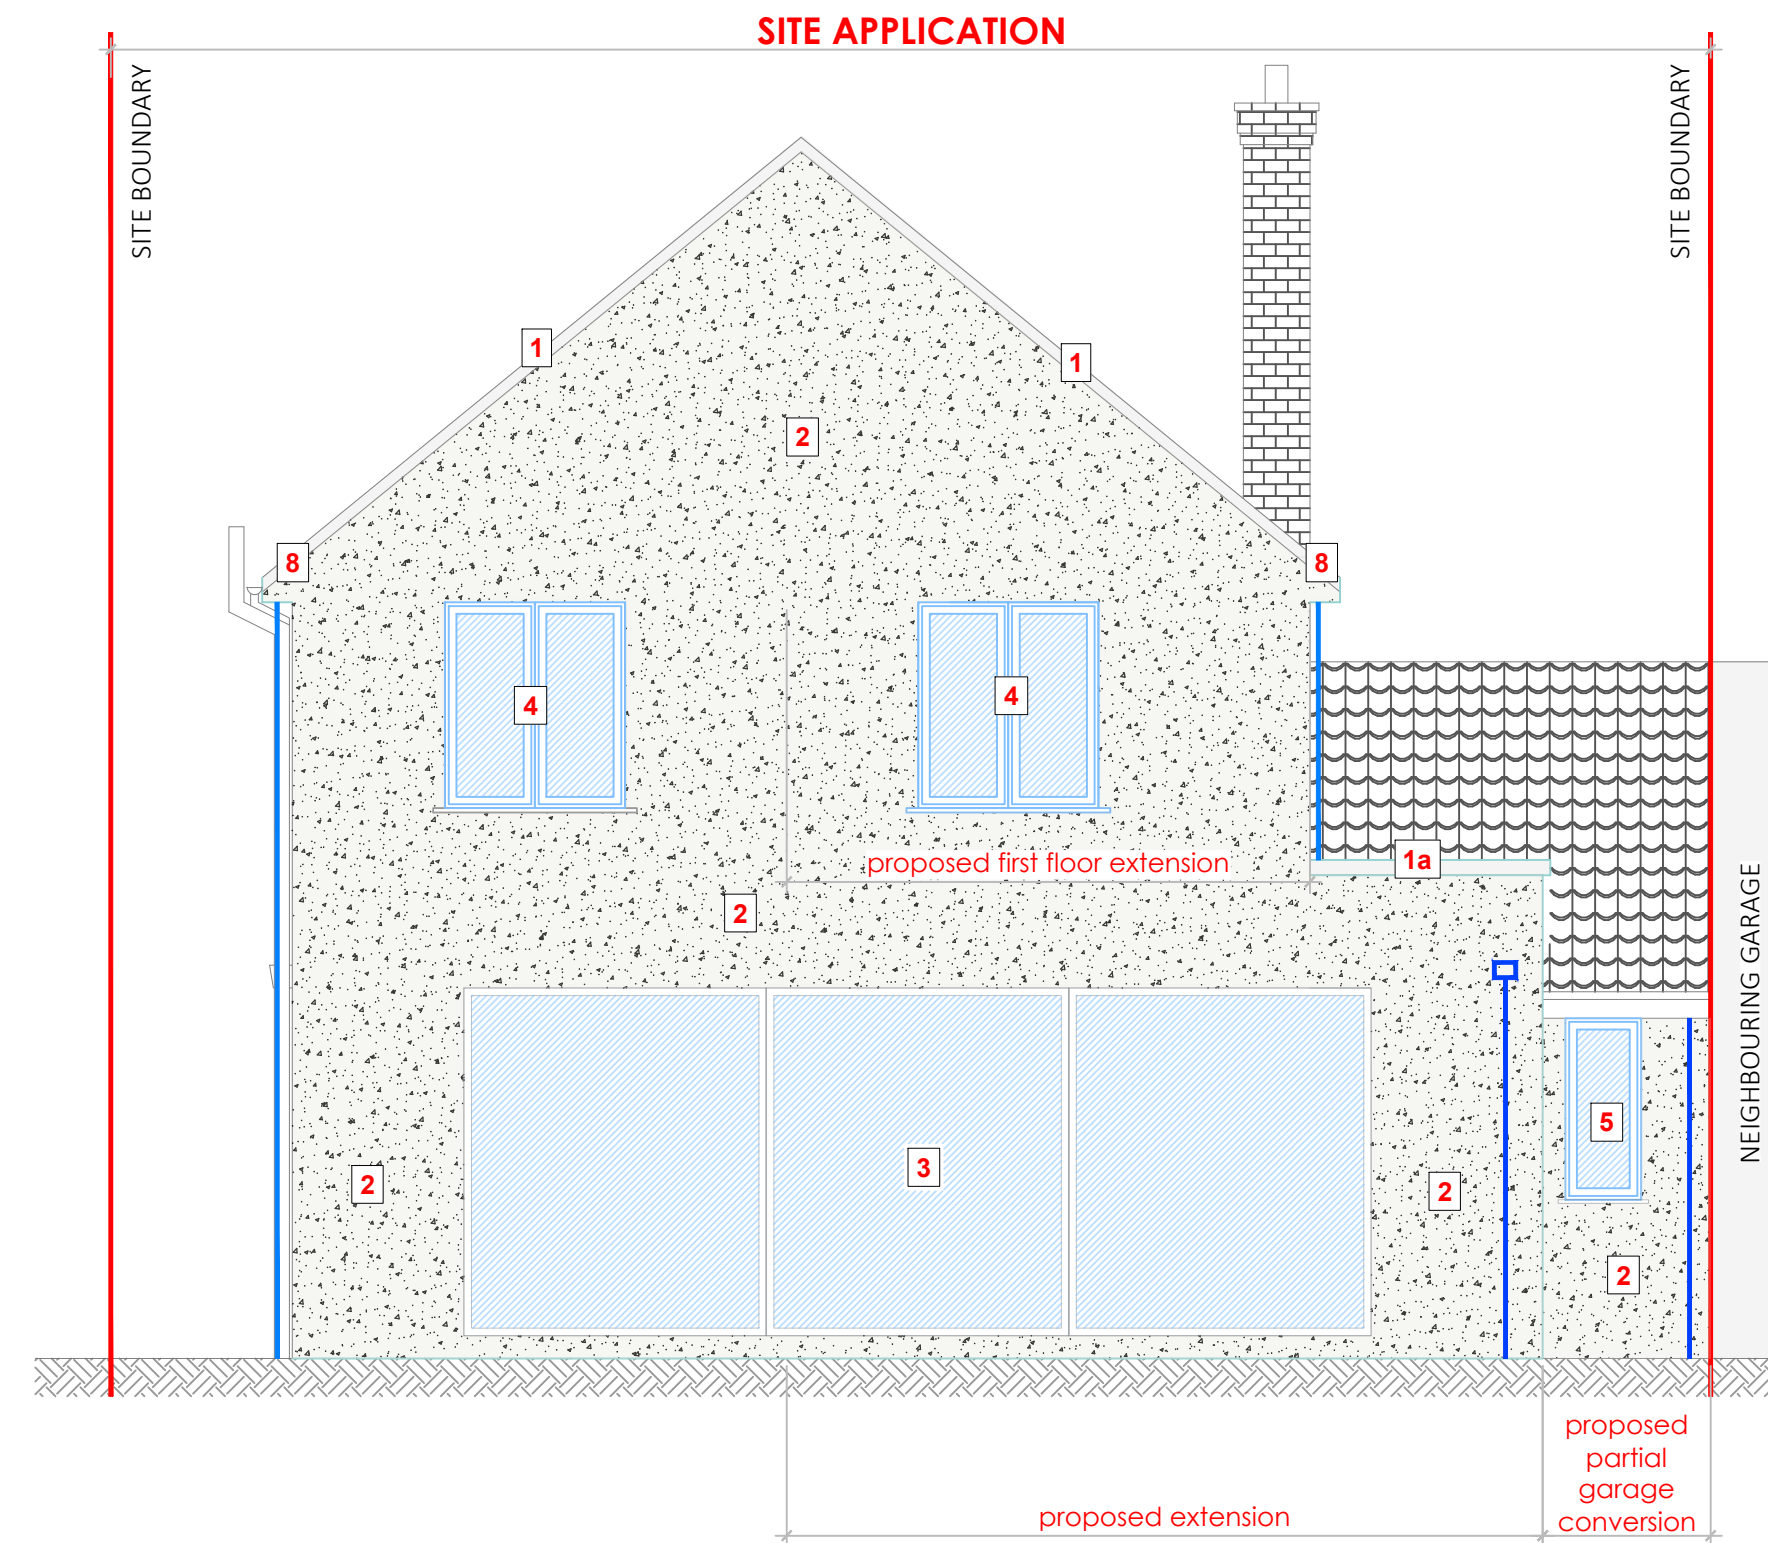

PROPOSED REAR ELEVATION - SCALE 1:50

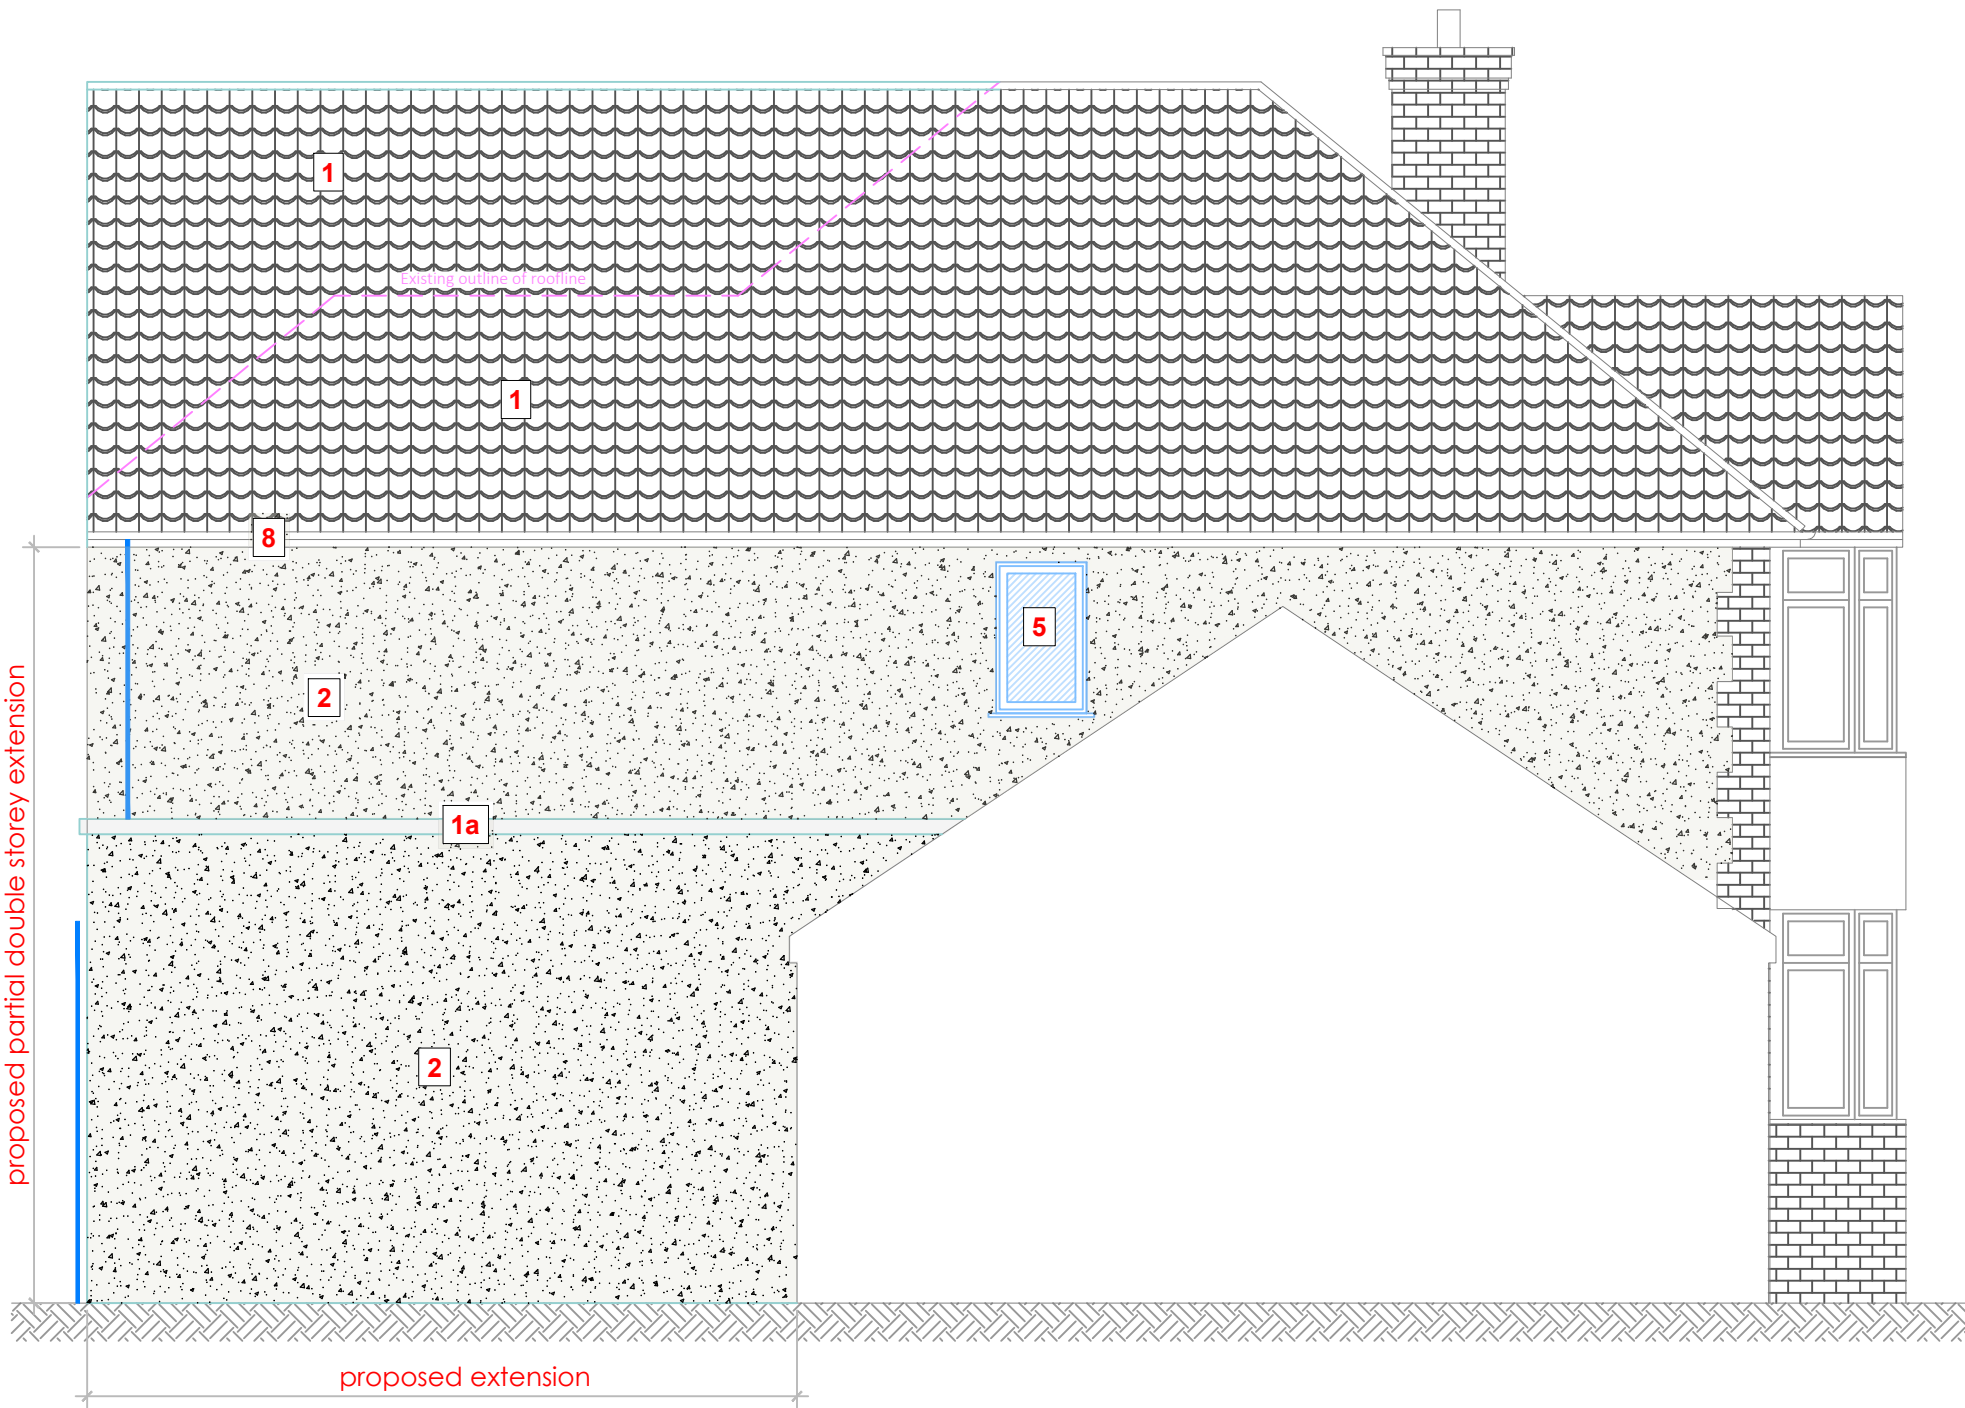

PROPOSED SIDE ELEVATION - SCALE 1:50

Notes :

1. These drawings must not be scaled without reference to the accompanying scale bar.
2. These drawings serve to illustrate design intent and are produced using information available at the time of design. Any decisions made based on these drawings should allow for potential variations and/or new information that may emerge during the design development and construction stages.
3. These drawings are intended for use only. We shall not be held liable for any losses, damages or delays resulting from their use for any purpose other than described.
4. These drawings are to be read in conjunction with all other drawings, relevant specifications, and preliminary/general conditions associated with the project. All structural information is to be taken from the Structural Engineers' drawings and specifications.
5. While every effort has been made to ensure accuracy, discrepancies may exist between these drawings and actual conditions. All dimensions are to be checked on-site by the contractor before ordering materials or carrying out any work. Any discrepancies or drawing omissions are to be reported to Rejig Homes Ltd.
6. Dimensions for windows, doors, structural supports/steelwork and kitchens are to be verified onsite by the contractor before ordering.
7. All materials and workmanship must comply with relevant British Standards and Building Regulations requirements.
8. These drawings are protected under copyright and shall not be copied, lent or used by any third party without written permission from Rejig Homes Ltd.

KEY :	
1	Proposed roof tiles to be in keeping. Colour and material to match existing
1a	Proposed flat roof with EPDM/GRP and coping stone finish
2	Proposed walls to be rendered in off-white.
3	Proposed sliding doors. Colour black and material aluminum
4	Proposed window. Colour white and material U-pvc
5	Proposed obscure window. Colour white and material U-pvc
6	Proposed window. Colour black and material aluminum
8	Proposed soffits, guttering and rainwater goods to match existing

A	30.09.25	Issued for Planning Permission
REV	DATE	NOTE

INTENDED USE
PLANNING PERMISSION



CLIENT
MR & MRS PORTELLI

PROJECT
34 GRAYS LANE, HITCHIN
SG5 2HH

DRAWING TITLE
PROPOSED ELEVATIONS

SCALE	1:50/100 @ A1	DRAWING NUMBER	PL-506	REVISION	A
DATE	SEPT 2025				
DRAWN	AHS				
JOB NUMBER	240901 / A			CHECKED BY	AS

