


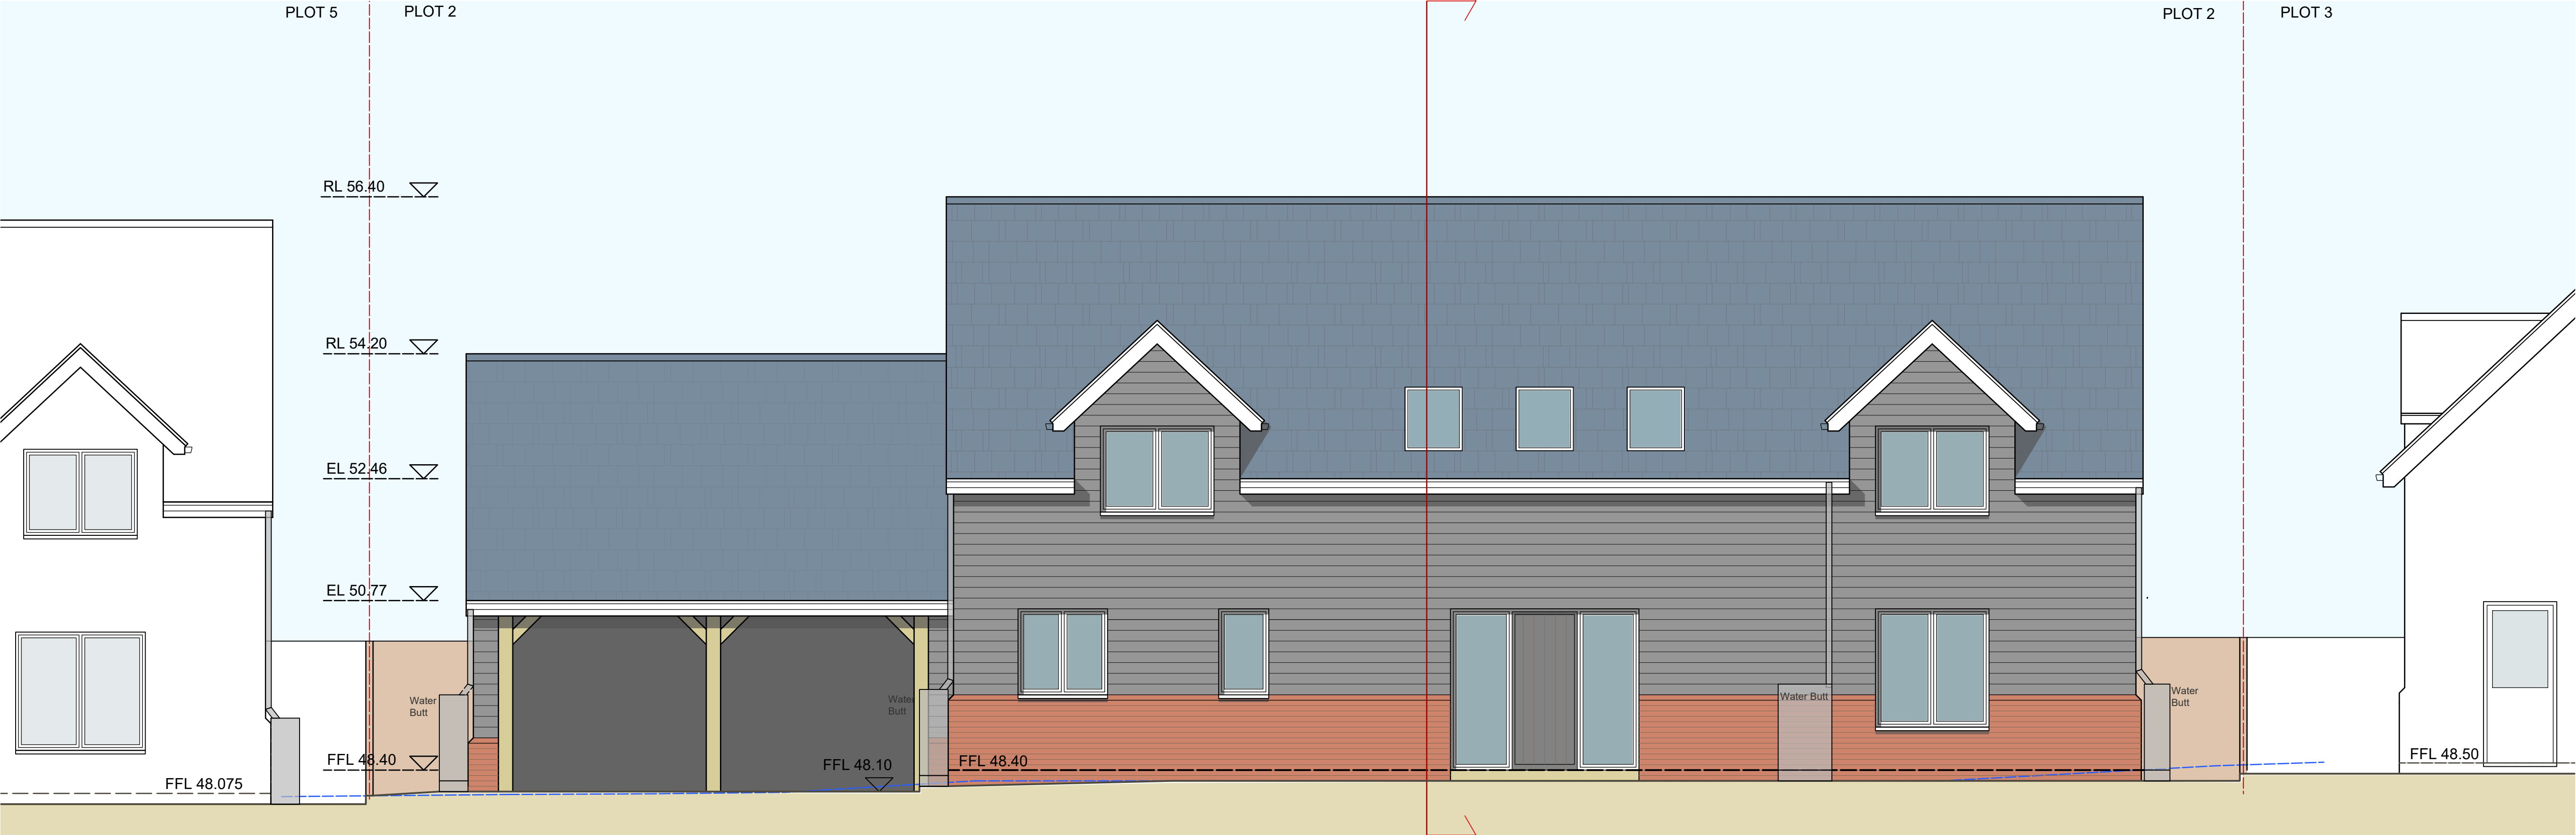


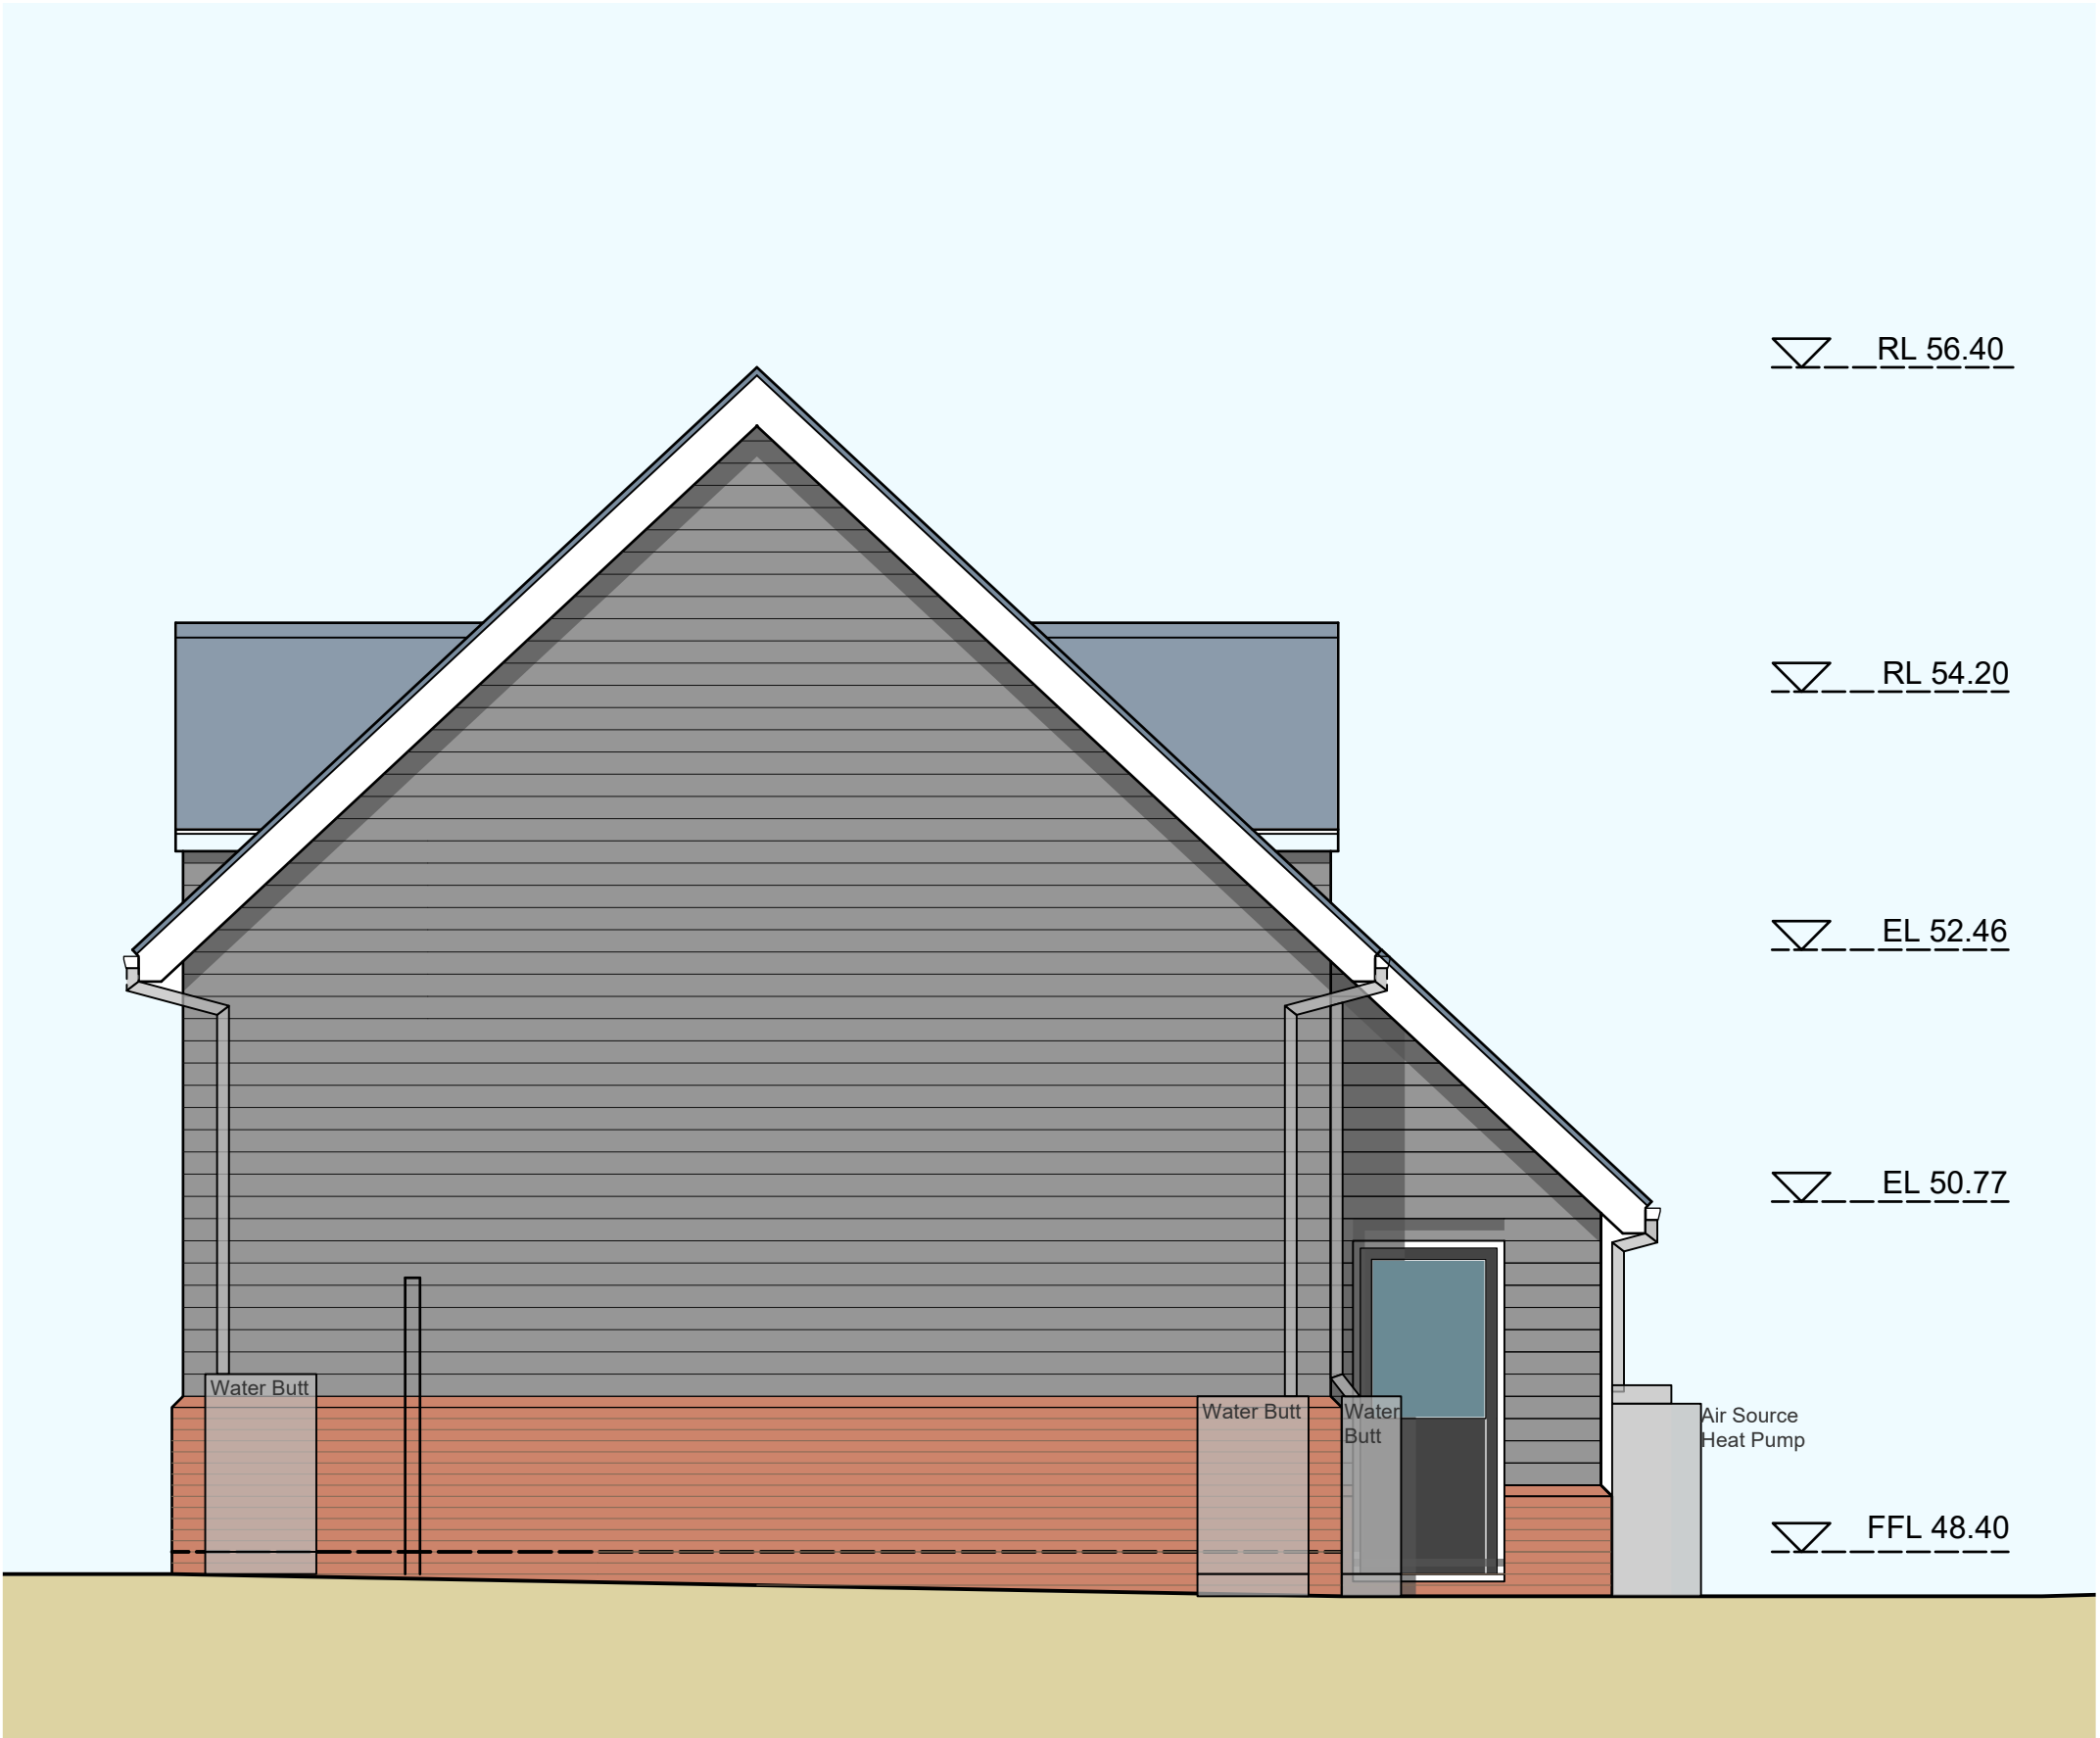

East Elevation

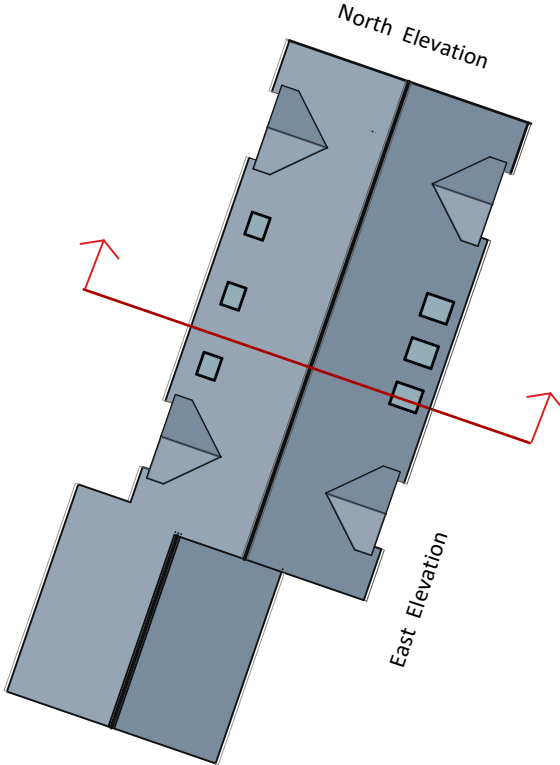

North Elevation

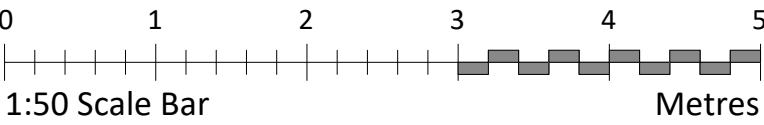

Notes:

ANY ORNAMENTAL SURVEY DATA USED IS BASED UPON THE ORNAMENTAL SURVEY MAP WITH THE SANCTION OF THE CONTROLLER OF HM STATISTICAL OFFICE. CROWN COPYRIGHT RESERVED. ORNAMENTAL SURVEY LICENSE NUMBER 100031. NO RESPONSIBILITY CAN BE TAKEN FOR ANY RELIANCE BASED ON THE INFORMATION CONTAINED HEREIN.

REVISION DATE AMENDMENT

SCHEME: GLEBE HOUSE, HINXWORTH BALDOCK.SG7 5HB

TITLE: PLOT 2 NORTH & EAST ELEVATIONS

DATE: 1/50	PROJECT: A11	DESIGN: 1/15/2026	ISSUED BY: TA	ISSUED BY: TA
CLIENT NO: SMY3507	DRAWING NO: 224420-3-PL-02-300			

© Copyright 2025, Sworders. All rights reserved. The contents of this drawing remain the sole property of Sworders and must not be copied or reproduced without prior permission.