


REVISION	DATE	AMENDMENT

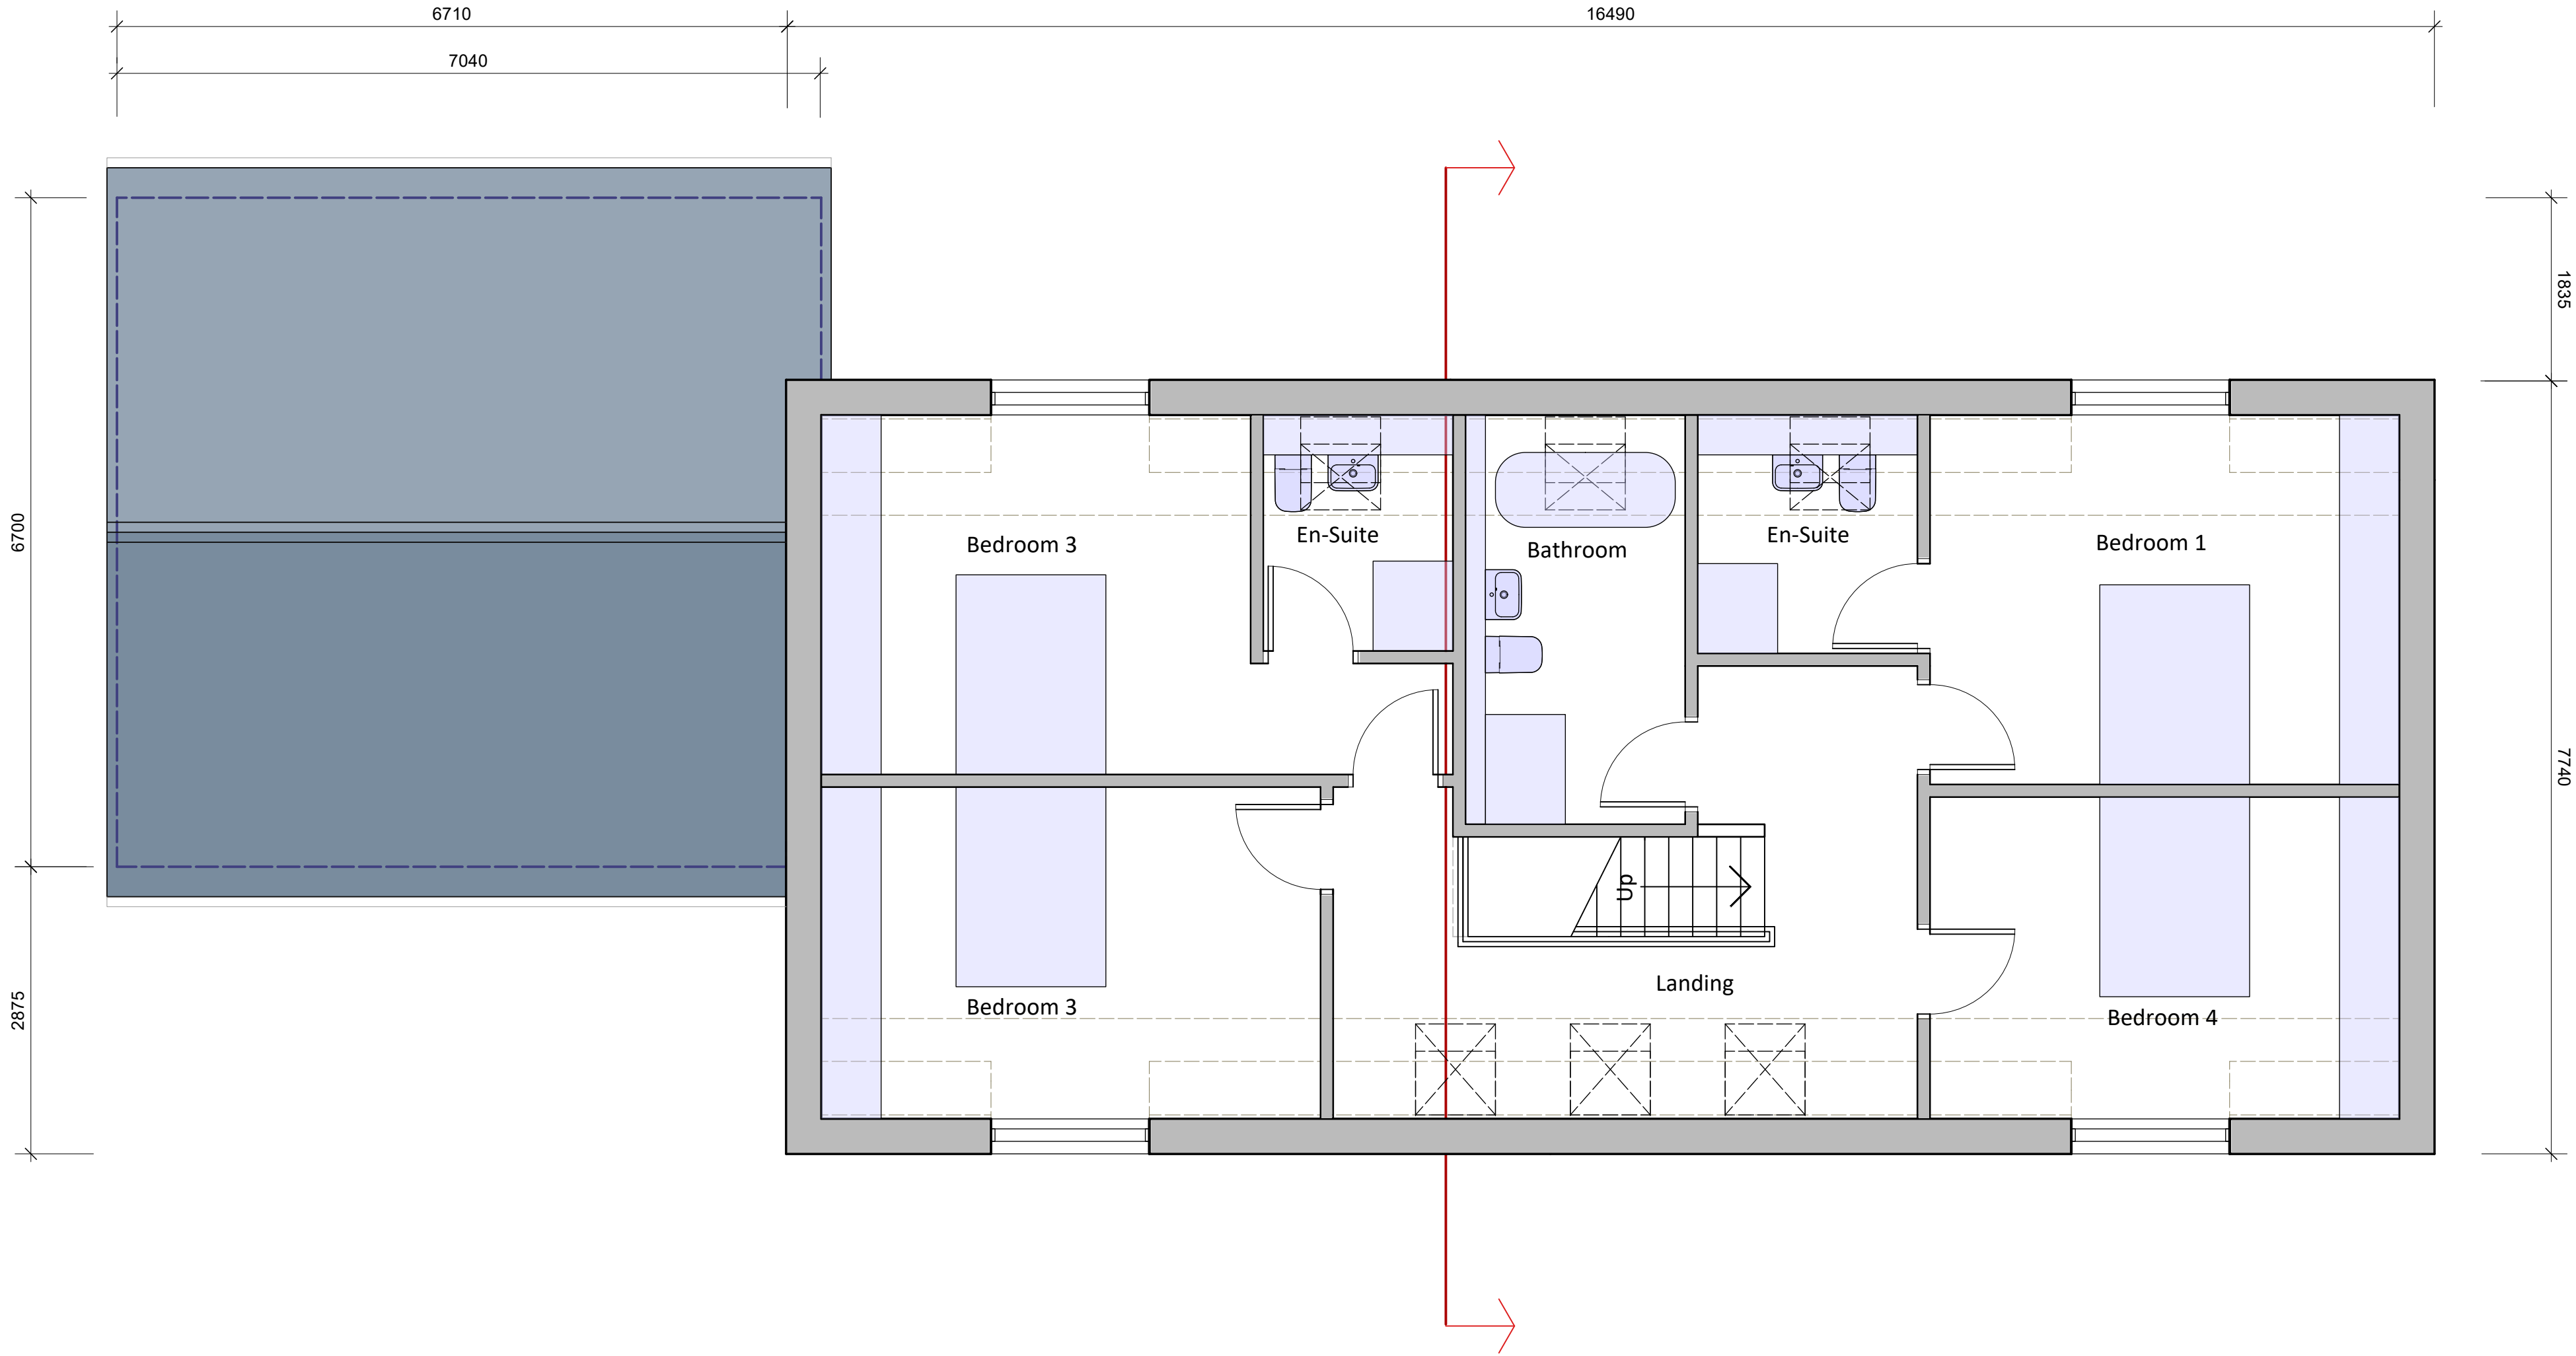

ANY ORDNANCE SURVEY DATA USED IS BASED UPON THE ORDNANCE SURVEY MAP WITH THE SANCTION OF THE CONTROLLER OF H.M. STATISTICAL OFFICE. CROWN COPYRIGHT RESERVED. ORDNANCE SURVEY LICENCE NUMBER UD0133.

NO RESPONSIBILITY CAN BE TAKEN FOR ANY RELIANCE BASED ON THE INFORMATION CONTAINED HEREIN.



SWORDERS
Agricultural Commercial Residential

SURVEYORS | PLANNERS | ARCHITECTS
HERTFORDSHIRE | NORFOLK | WARWICKSHIRE | SOMERSET
Phone (01279) 771188 | E-mail post@sworders.com

SCHEME:

**GLEBE HOUSE, HINXWORTH
BALDOCK.SG7 5HB**

TITLE:

**PLOT 2
FIRST FLOOR PLAN**

SCALE 1:50	PAPER SIZE A2L	DRAWN BY CW	CHECKED BY TA	1/7/2026	1/7/2026
CLIENT NO. SMY3507		DRAWING No. 224420-3-PL-02-101			

© Copyright 2022, Sworders. All rights reserved. The contents of this drawing remain the sole property of Sworders and must not be copied or reproduced without prior permission.