


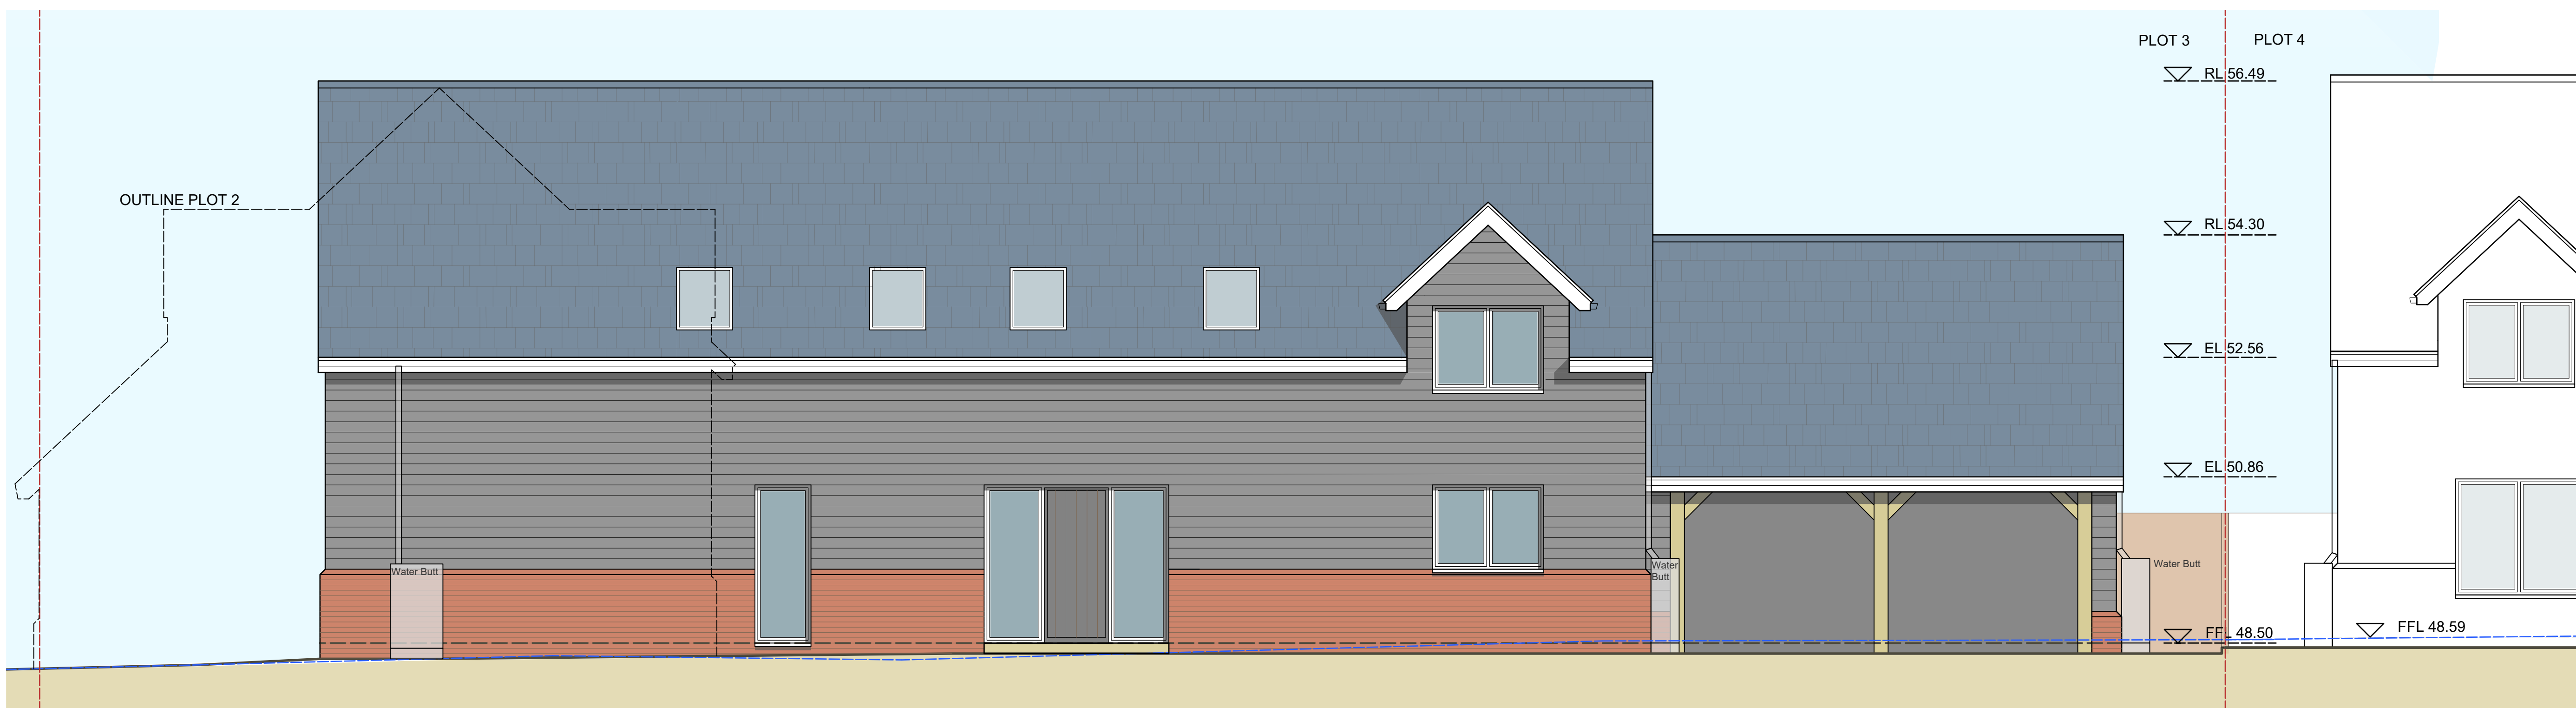


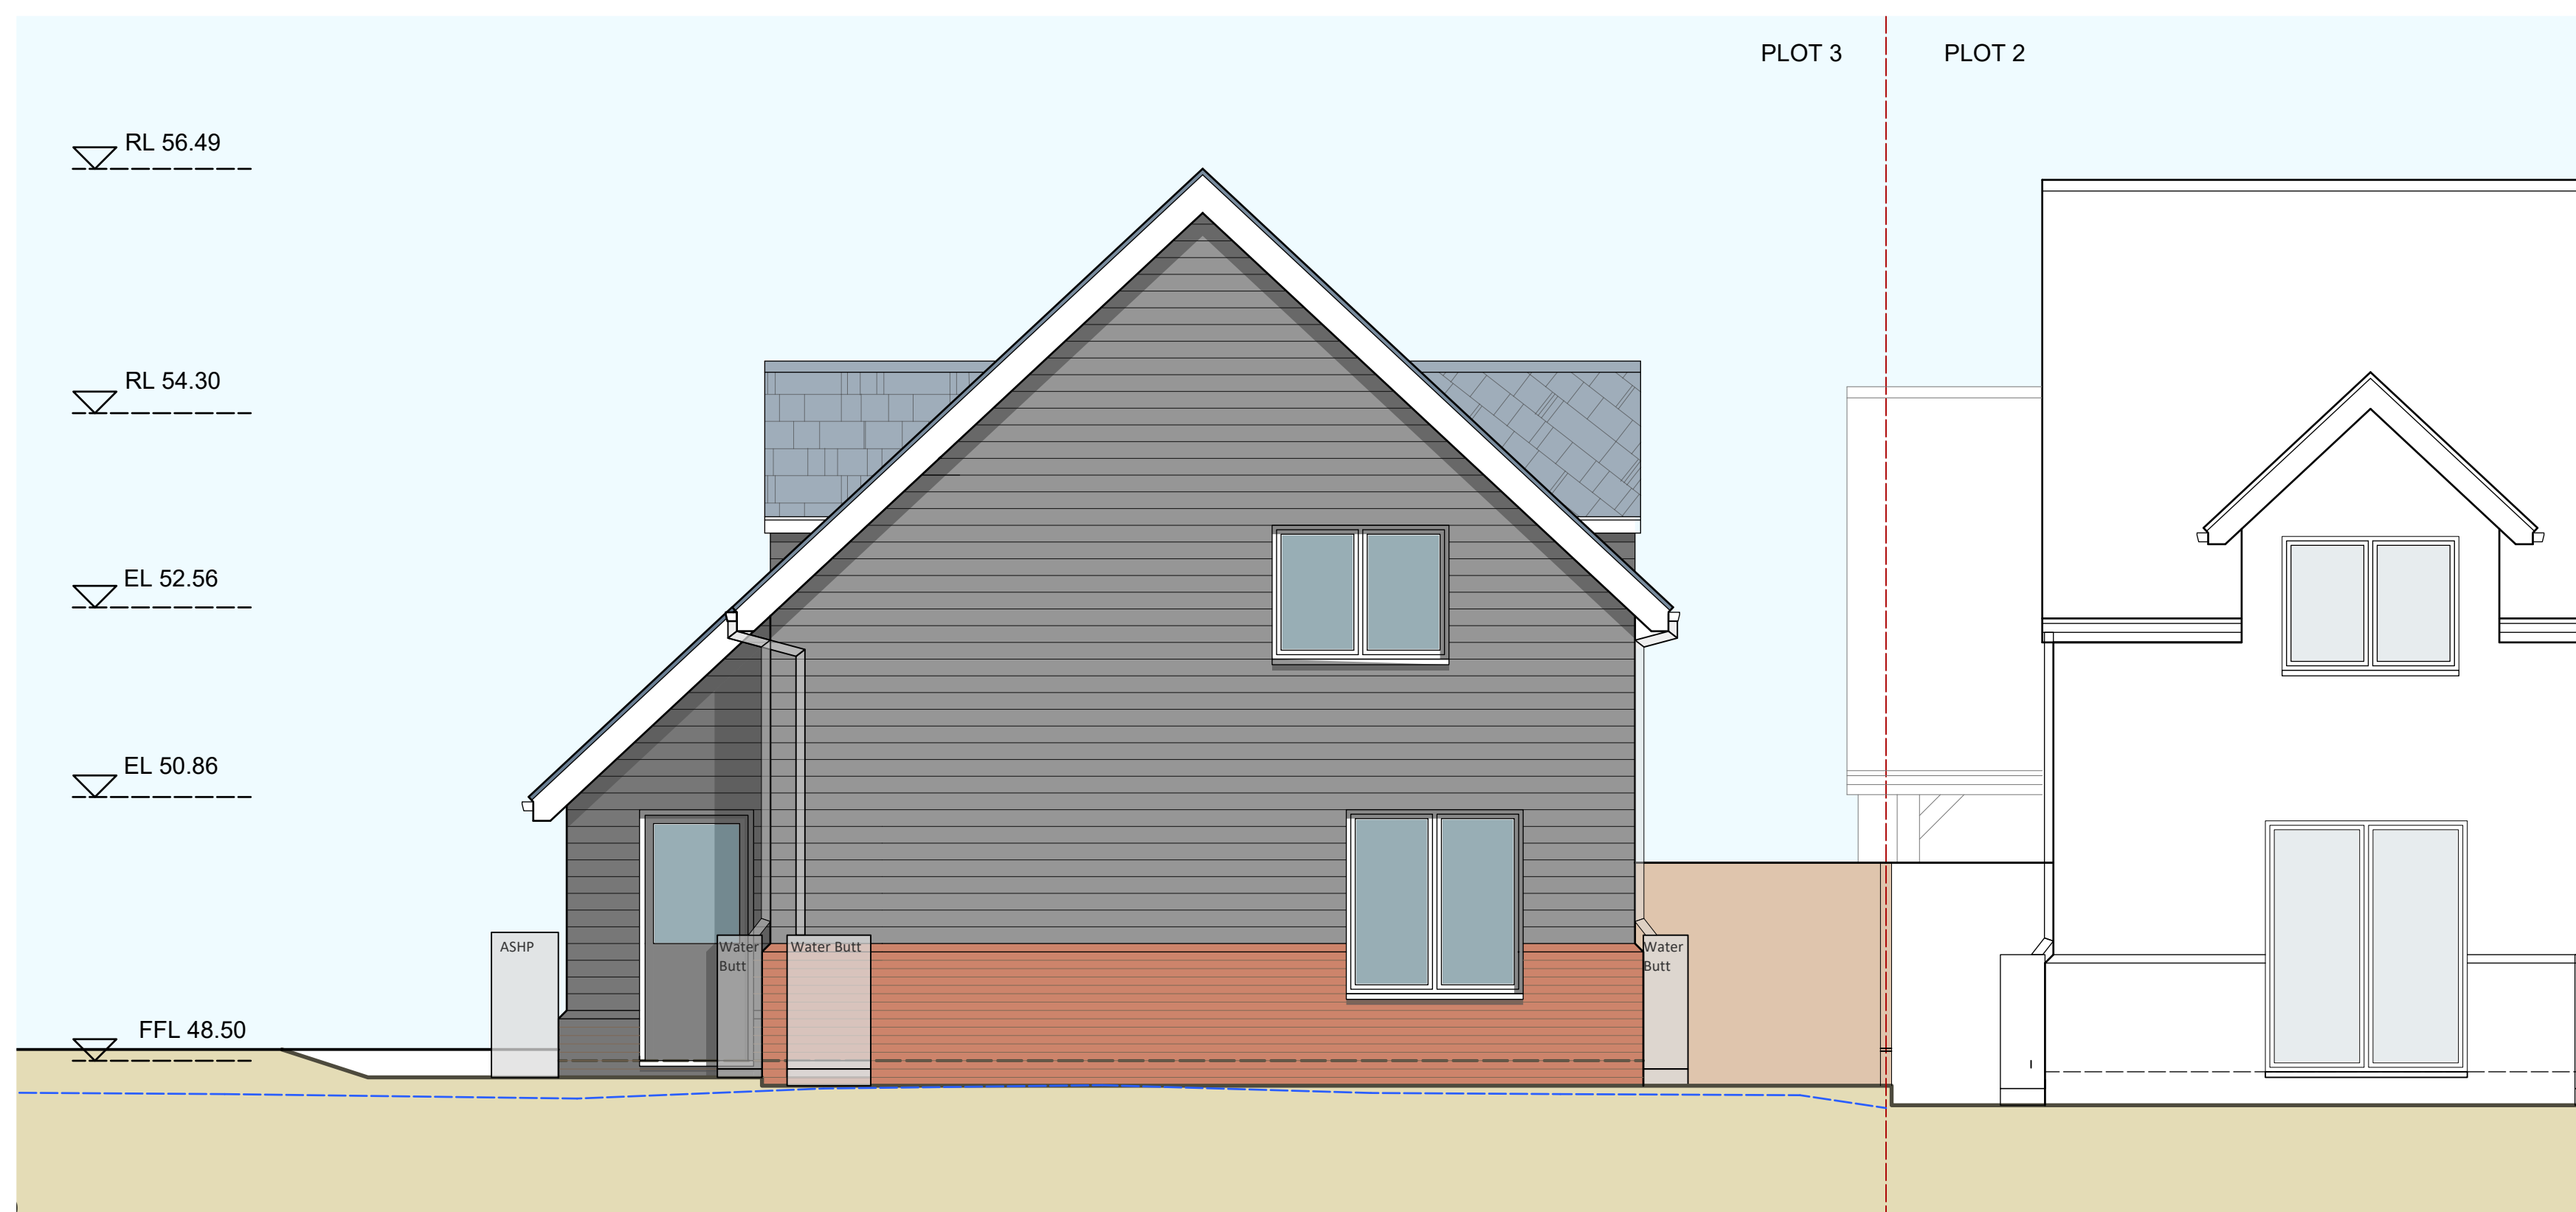

South Elevation

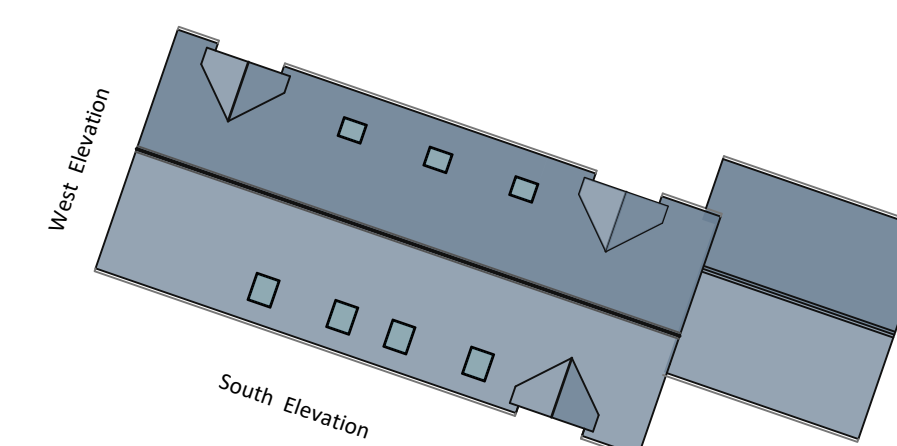

West Elevation

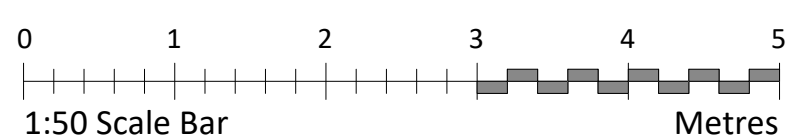

REVISION	DATE	AMENDMENT
----------	------	-----------

ANY ORDINANCE SURVEY DATA USED IS BASED UPON THE ORDINANCE SURVEY MAP WITH THE SANCTION OF
CONTROLLER OF H M STATIONERY OFFICE. CROWN COPYRIGHT RESERVED. ORDINANCE SURVEY LICENCE NUMBER
NO RESPONSIBILITY CAN BE TAKEN FOR ANY RELIANCE BASED ON THE INFORMATION CONTAINED



SURVEYORS | PLANNERS | ARCHITECTS
HERTFORDSHIRE | NORFOLK | WARWICKSHIRE | SOMERS
Phone: (01279) 771188 | E-mail: post@sworders.com

SCHEME:
GLEBE HOUSE, HINXWORTH
BALDOCK.SG7 5HB

TITLE: **PLOT 3
SOUTH & WEST ELEVATIONS**

SCALE 1:50		PAPER SIZE A1L	DRAWN BY CW	1/19/2026	CHECKED BY TA	1/19/2026
CLIENT NO. SMY3507			DRAWING No. 224420-3-PL-03-300			

© Copyright 2025, Sworders. All rights reserved. The contents of this drawing remain the sole property of Sworders and must not be copied or reproduced without prior permission.