




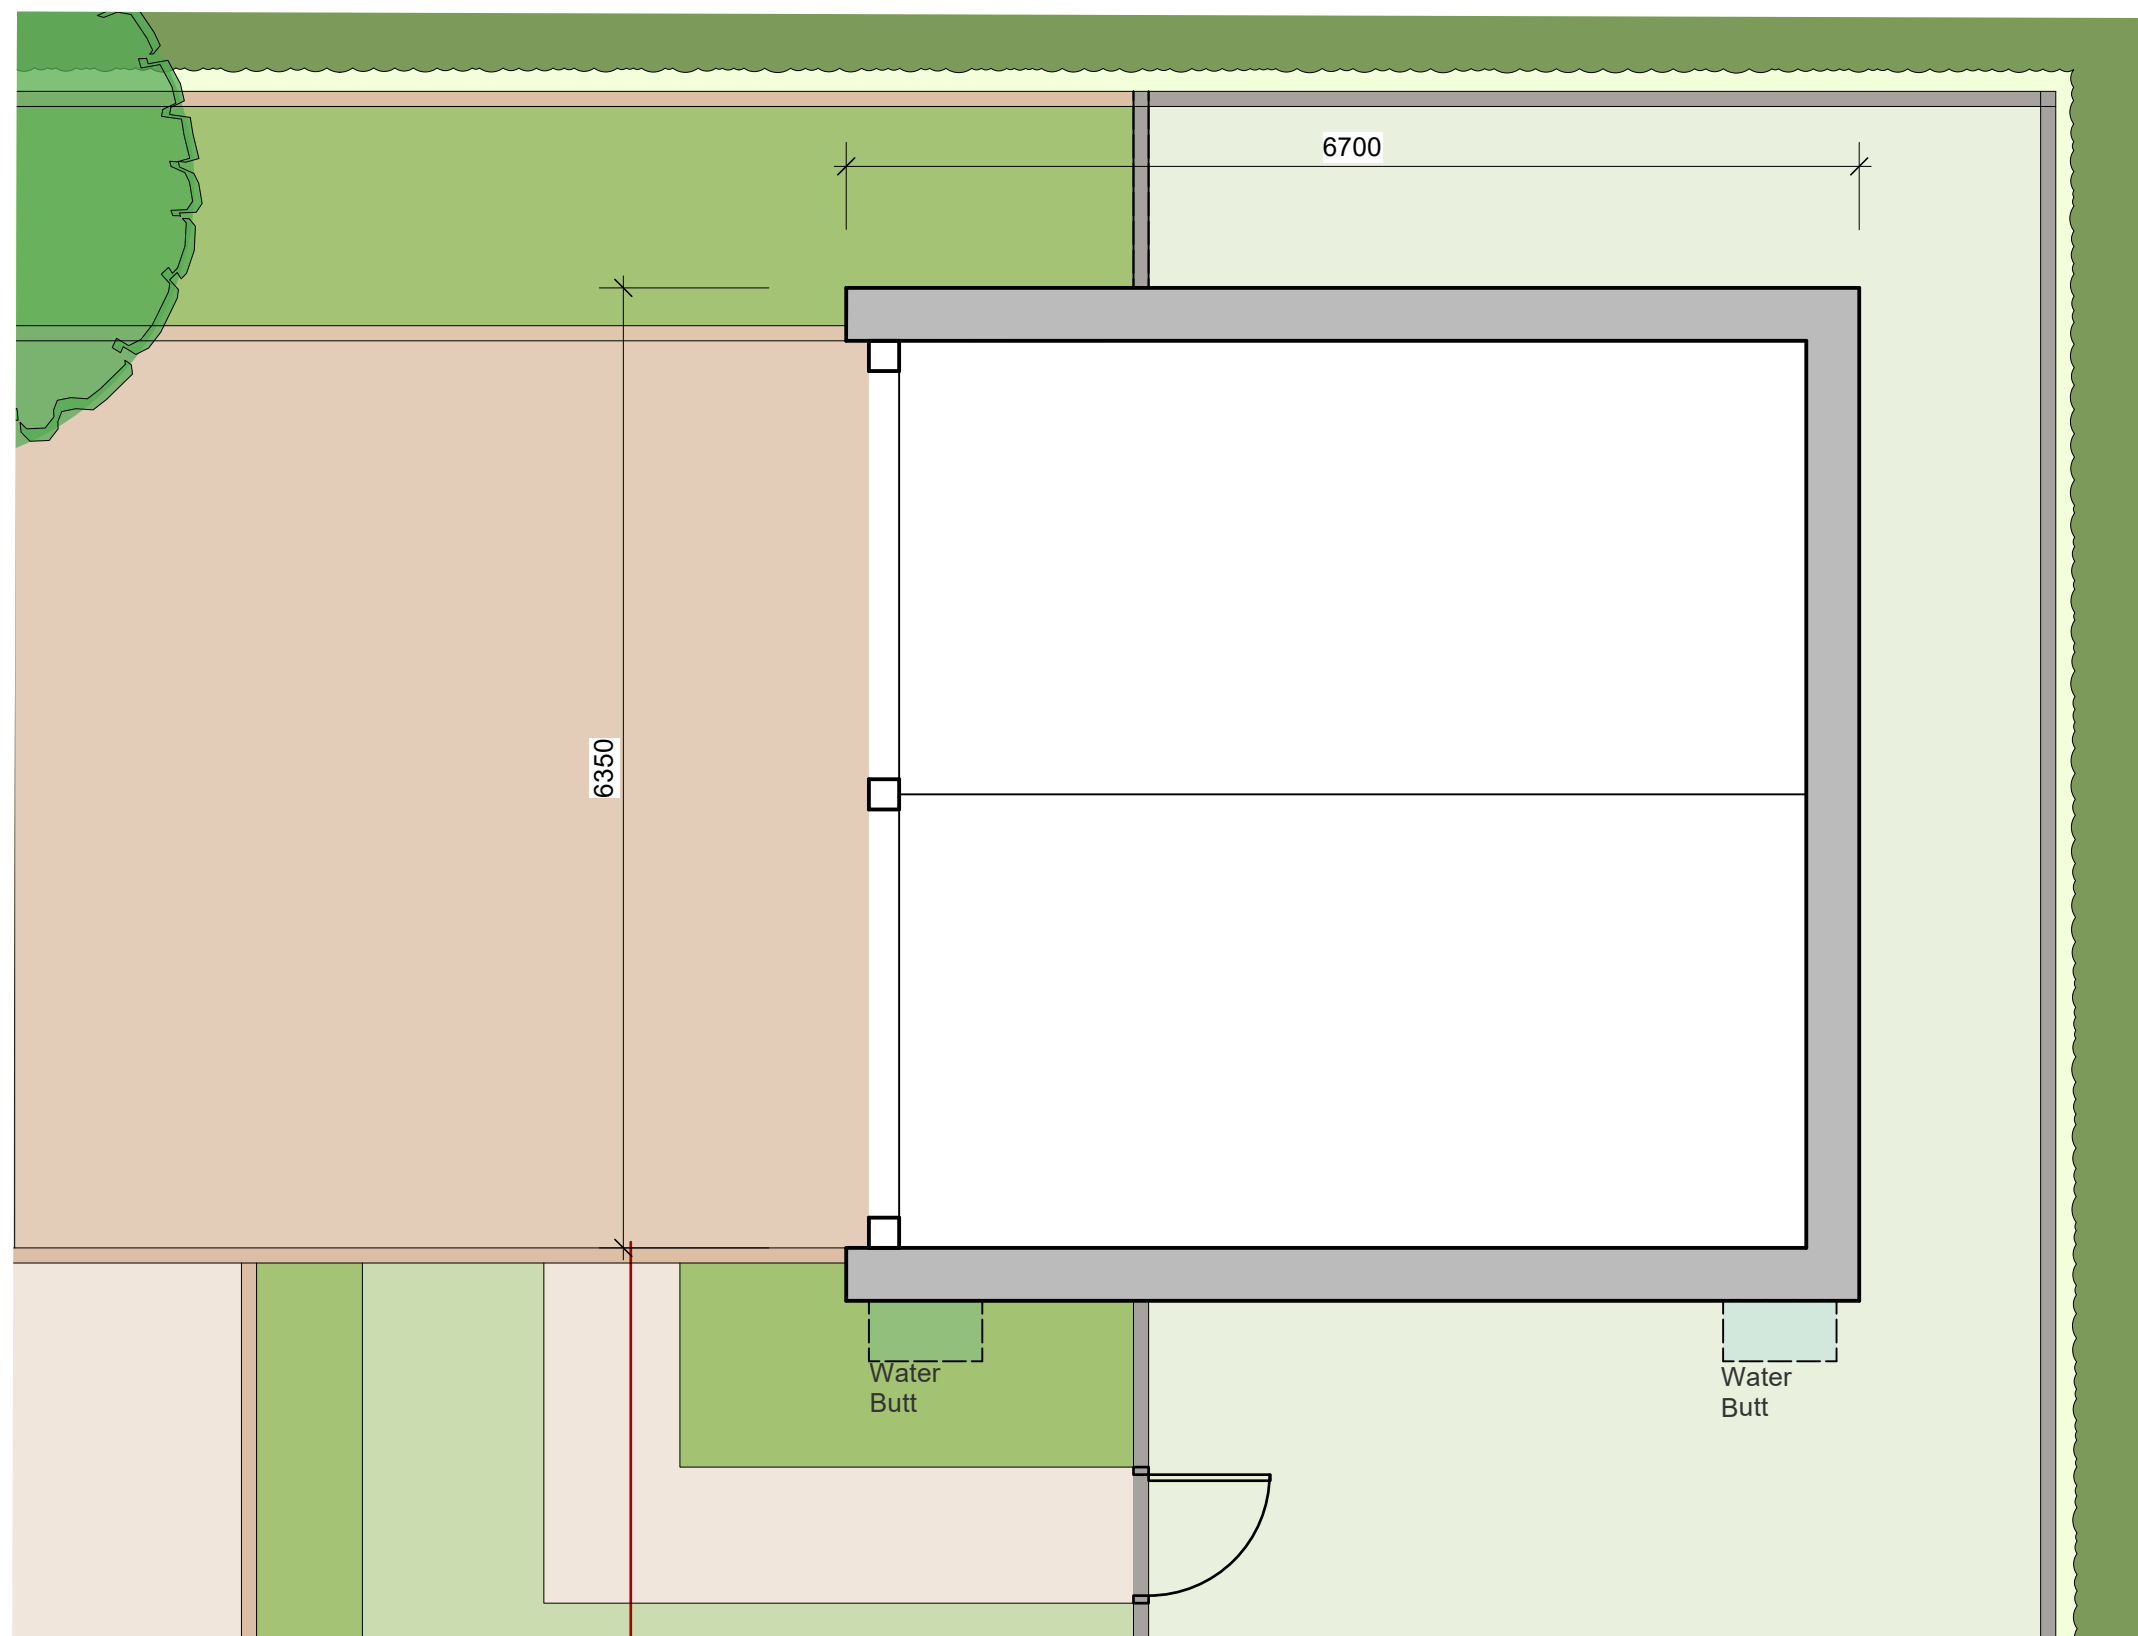


Floor Plan 1:50

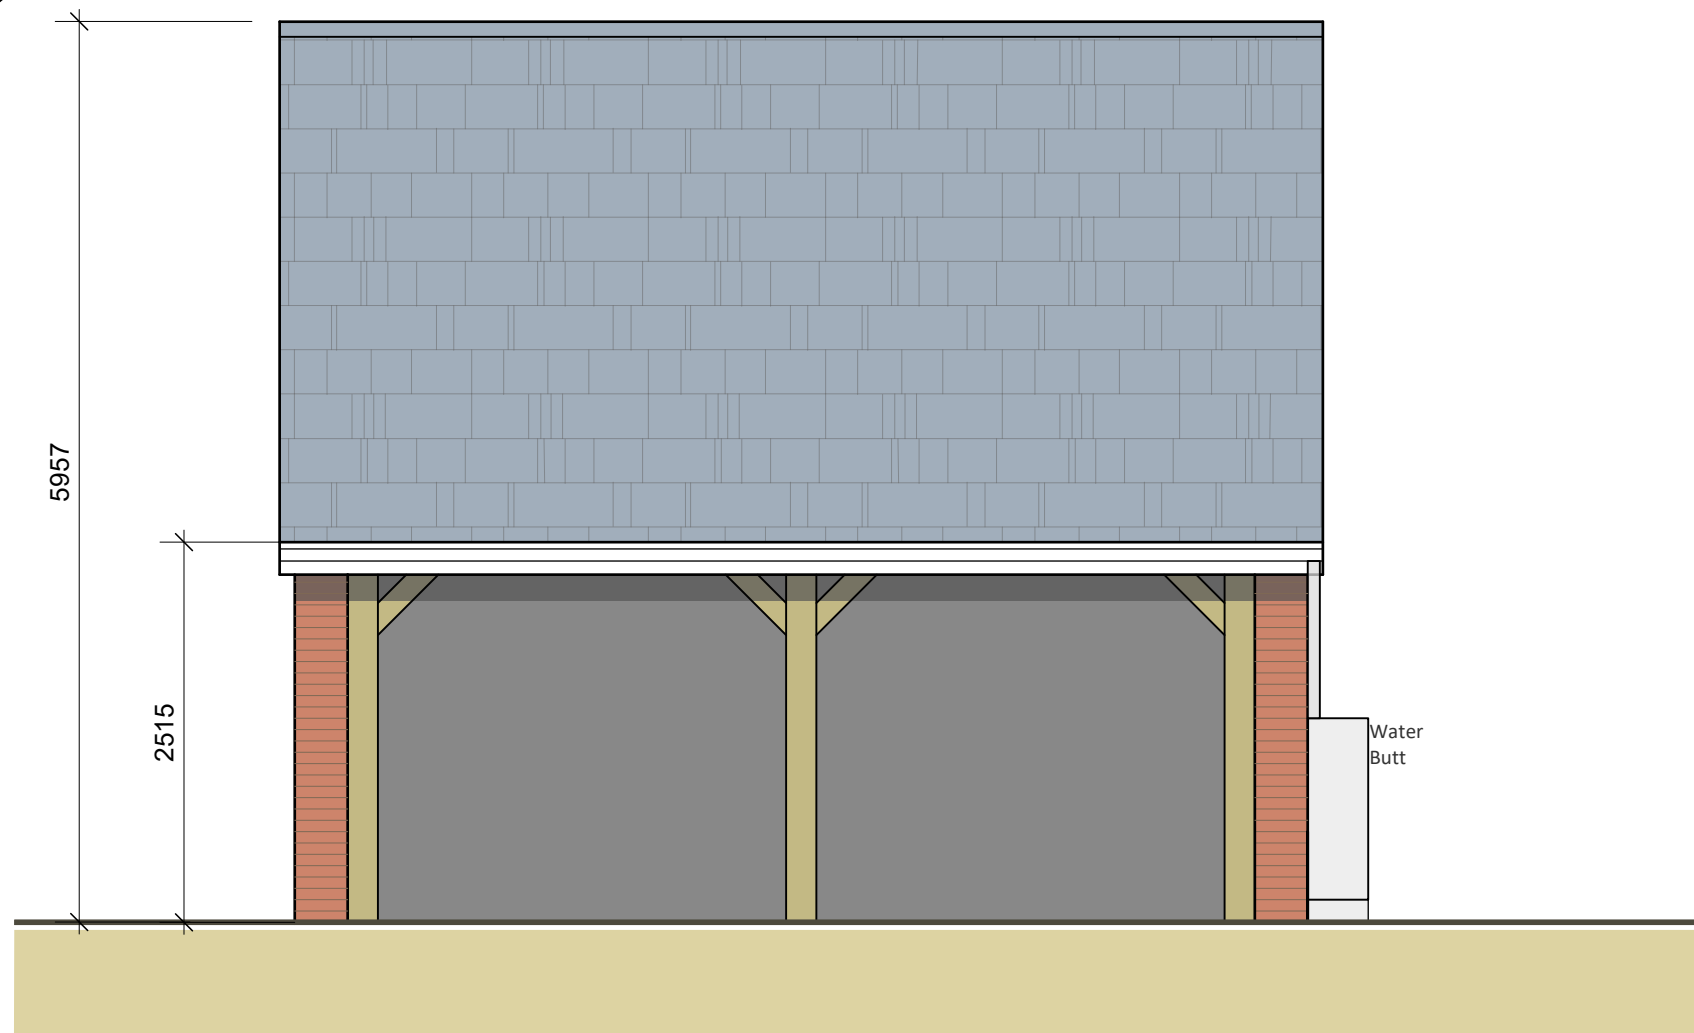


North Elevation 1:50

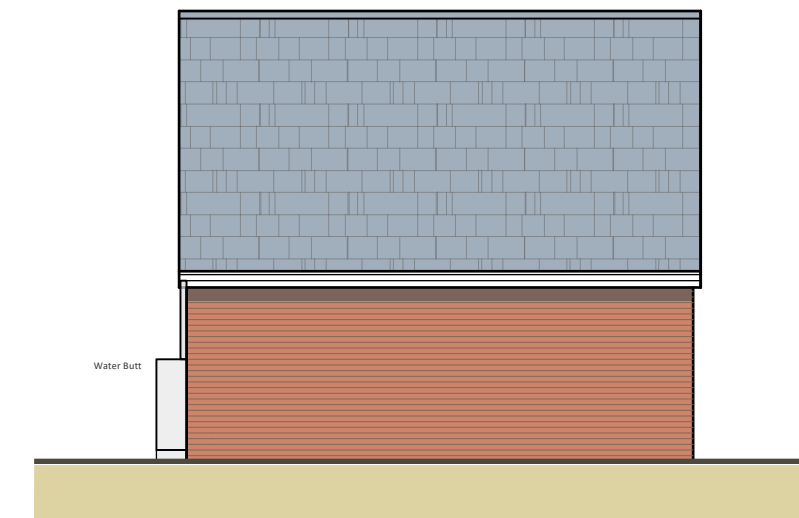




South Elevation 1:100

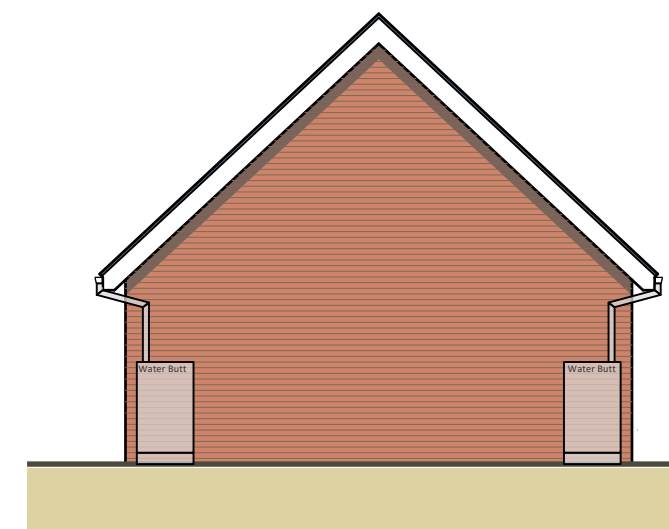

West Elevation 1:100

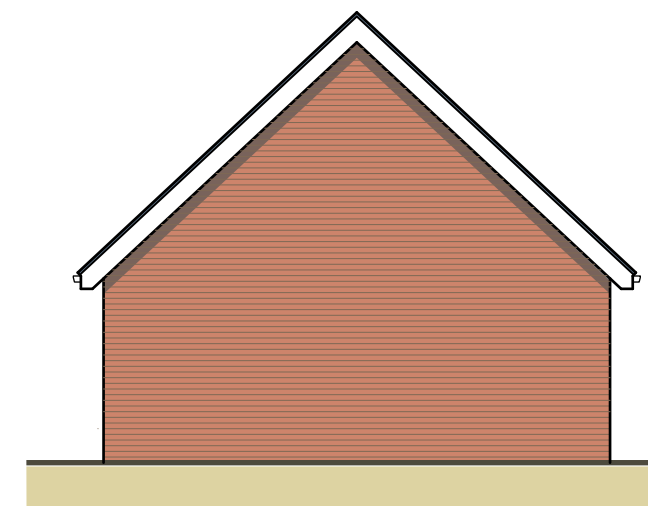

East Elevation 1:100

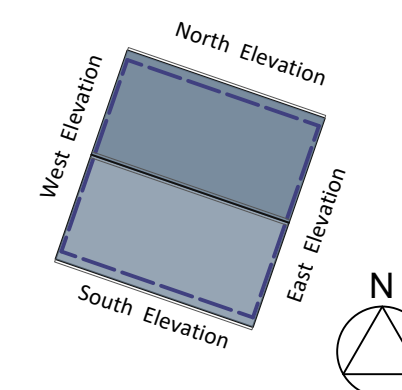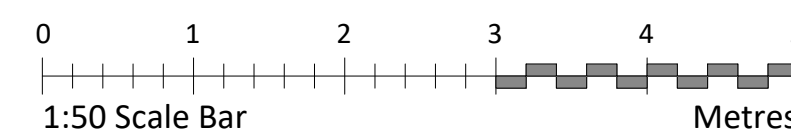 

REVISION	DATE	AMENDMENT
----------	------	-----------

ANY ORDNANCE SURVEY DATA USED IS BASED UPON THE ORDNANCE SURVEY MAP WITH THE SANCTION OF THE CONTROLLER OF H.M. STATIONERY OFFICE, CROWN COPYRIGHT RESERVED. ORDNANCE SURVEY LICENCE NUMBER UG01

NO RESPONSIBILITY CAN BE TAKEN FOR ANY RELIANCE BASED ON THE INFORMATION CONTAINED HERE



SURVEYORS | PLANNERS | ARCHITECTS
HERTFORDSHIRE | NORFOLK | WARWICKSHIRE | SOMERSET
Phone (01279) 771188 | E-mail post@sworders.com

SCHEME:

GLEBE HOUSE, HINXWORTH
BALDOCK.SG7 5HB

TITLE: PLOT 5
CART LODGE

SCALE VAR	PAPER SIZE A2L	DRAWN BY CW 5/29/2025	CHECKED BY TA 5/29/2025
CLIENT NO. SMY3507		DRAWING No. 224420-3-PL-05-110	

© Copyright 2022, Sworders. All rights reserved. The contents of this drawing remain the sole property of Sworders and must not be copied or reproduced without prior permission.