




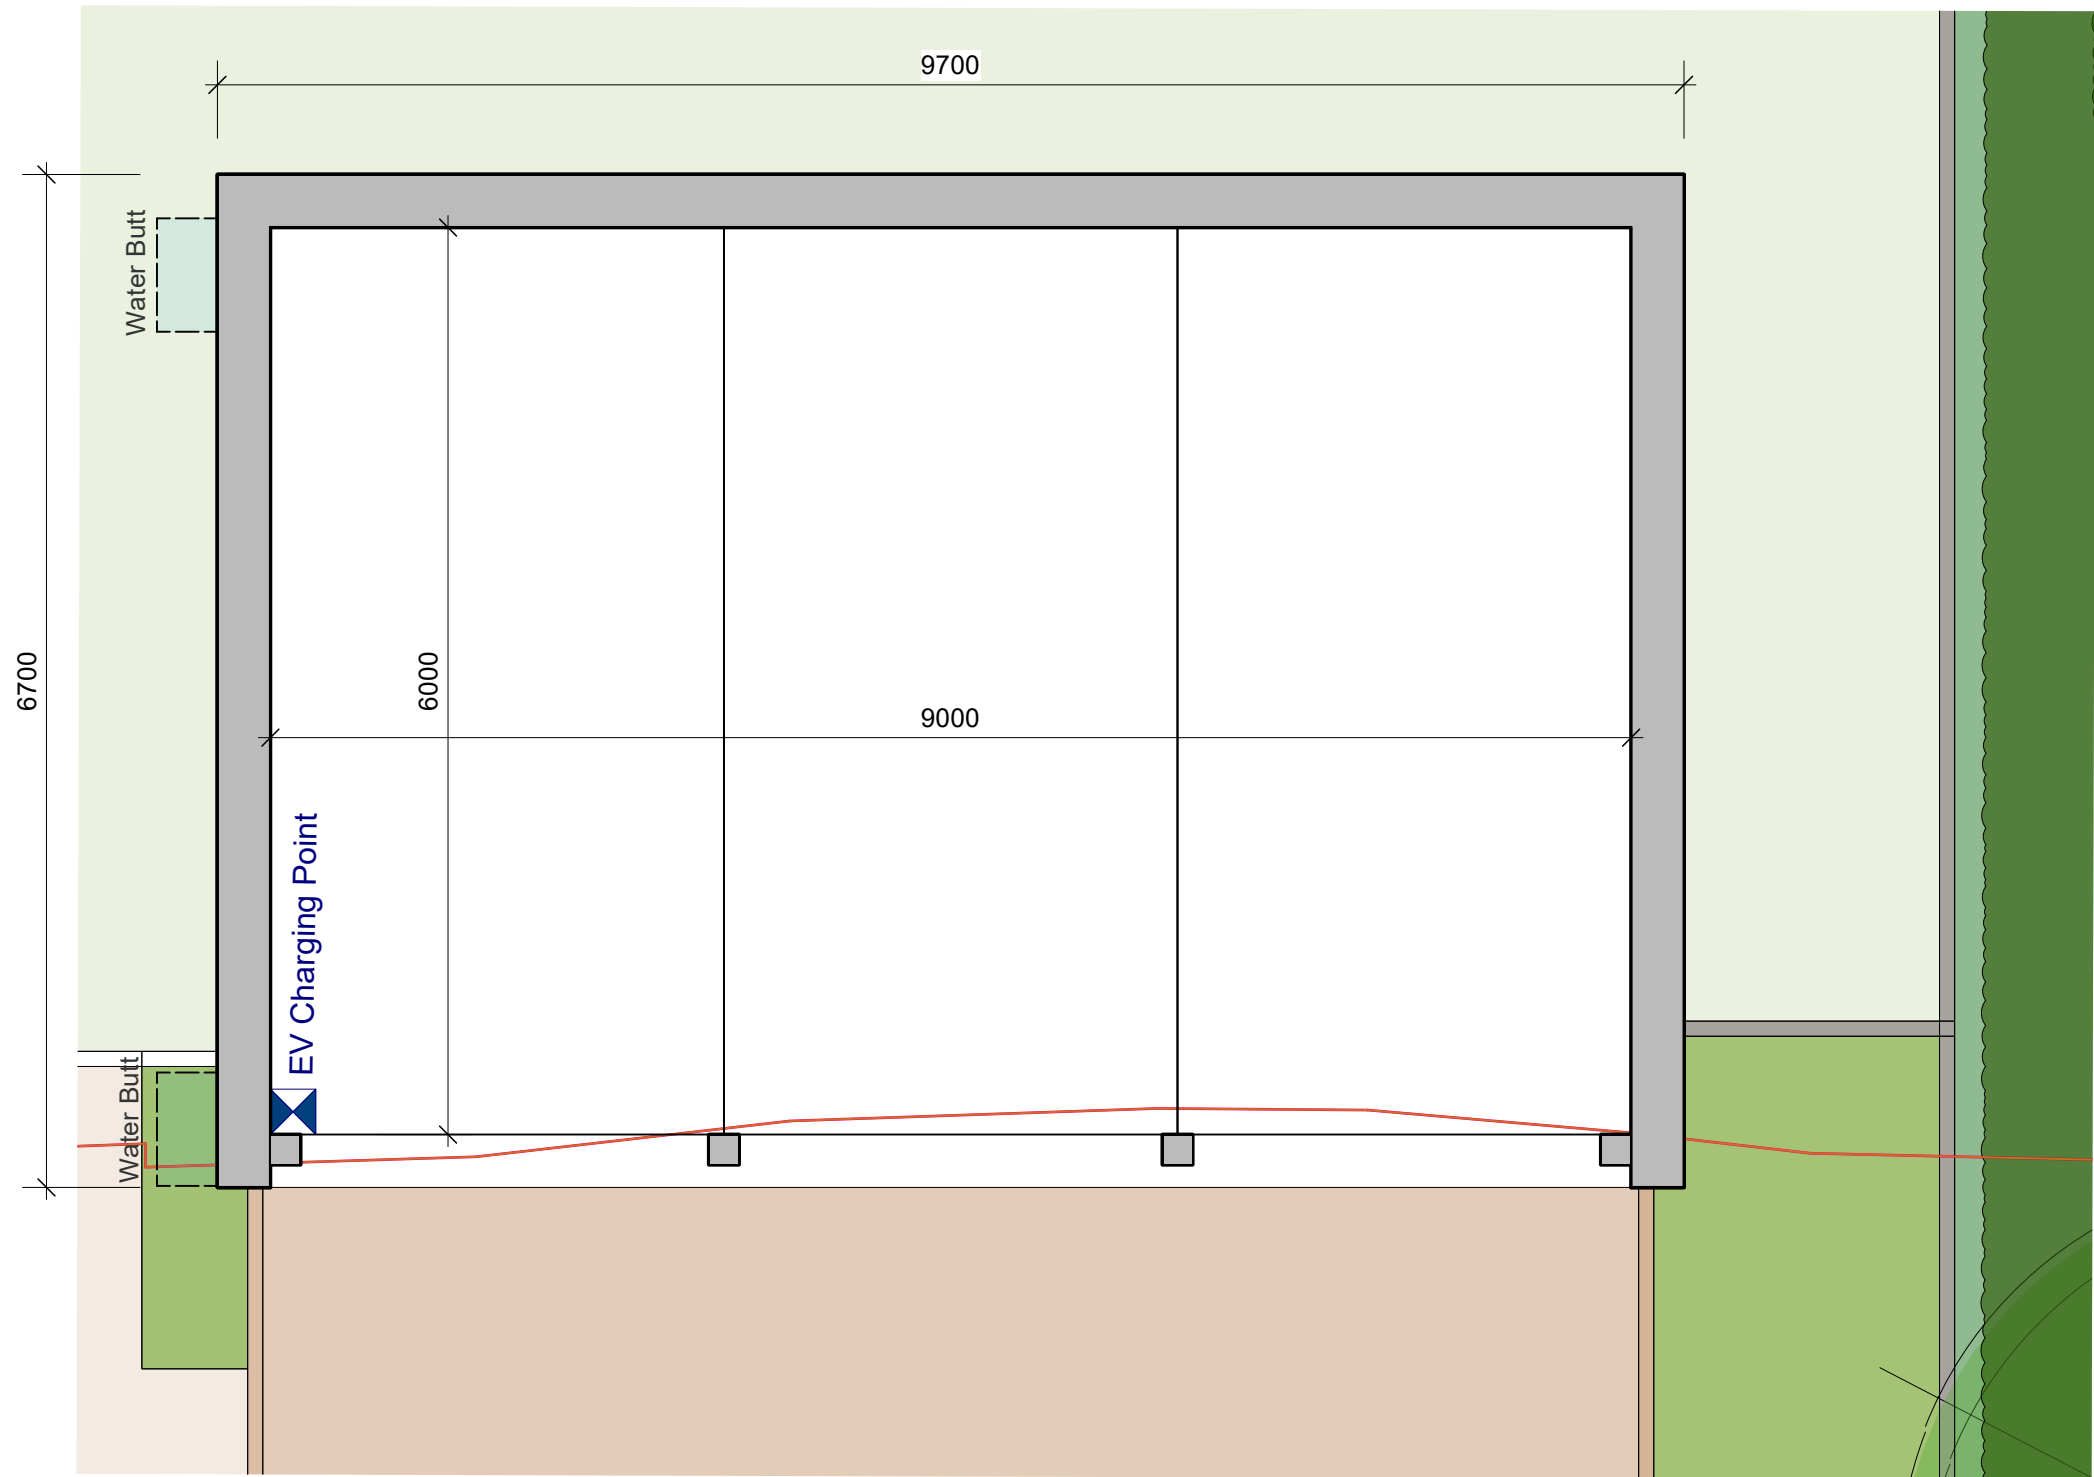


Floor Plan 1:50

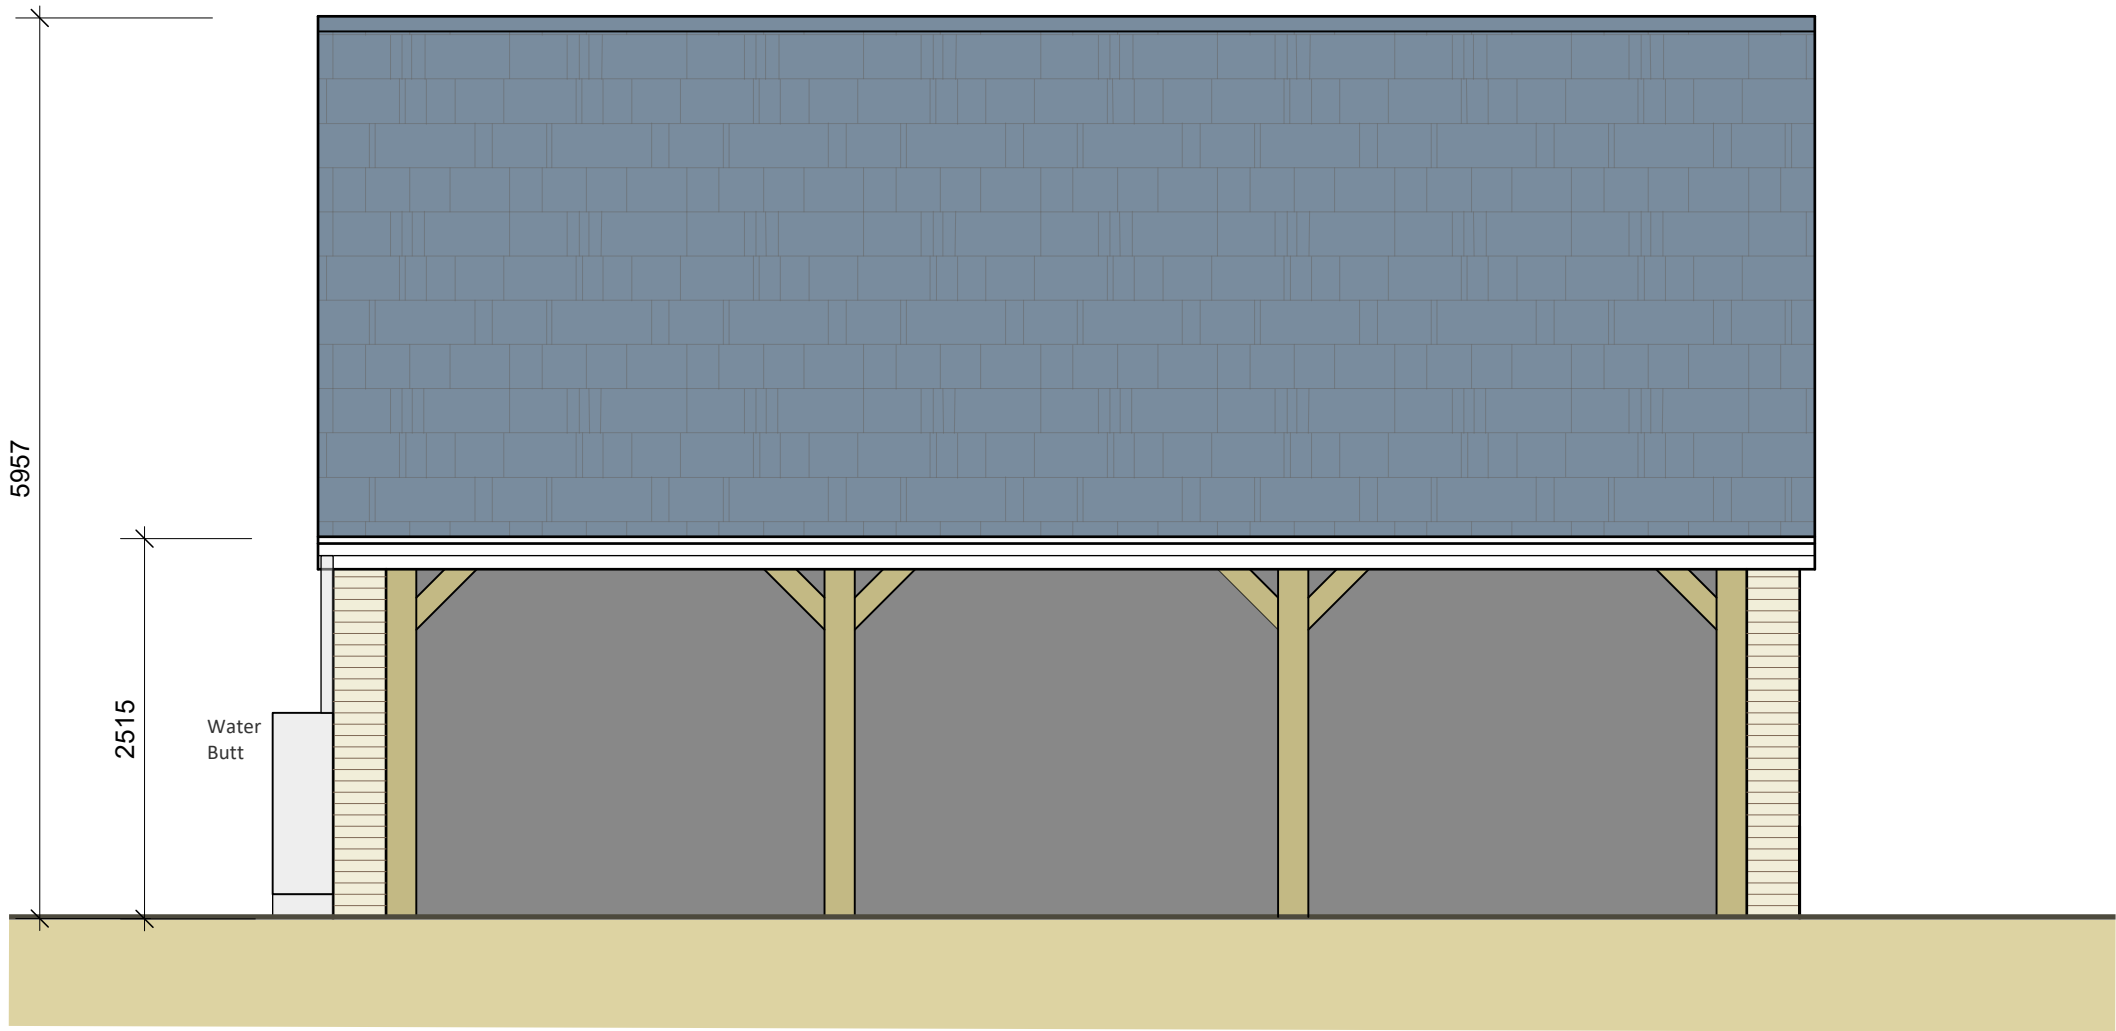


West Elevation 1:50

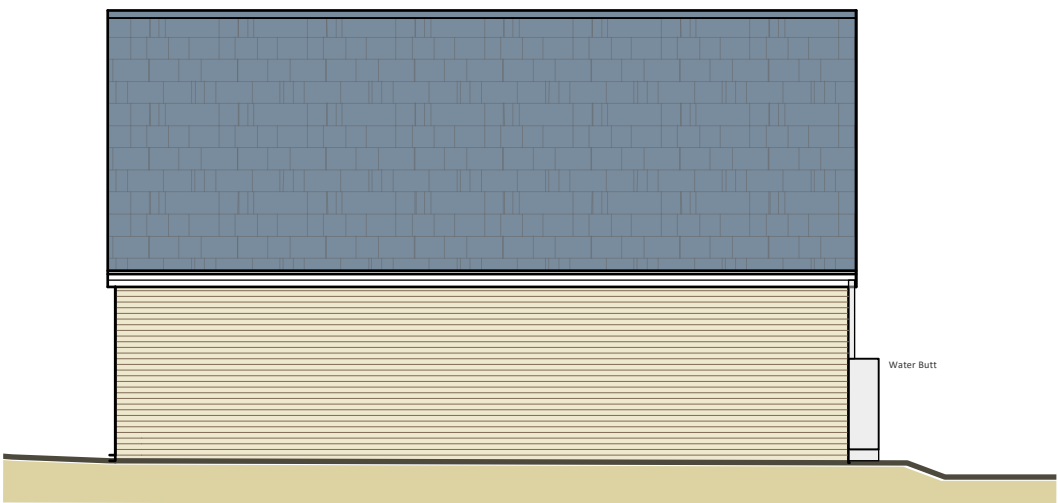




East Elevation 1:100

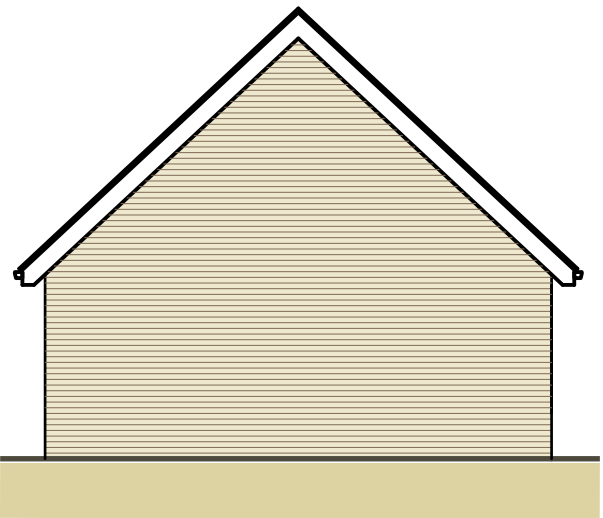

South Elevation 1:100

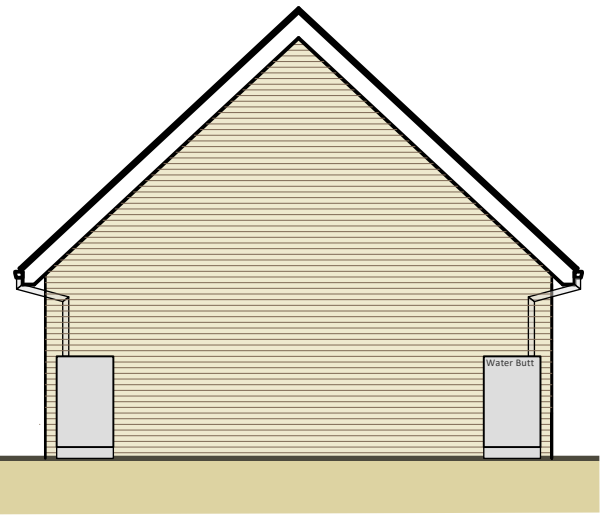

North Elevation 1:100

 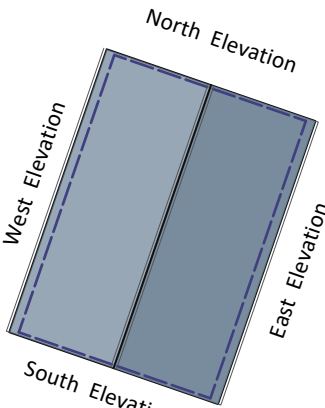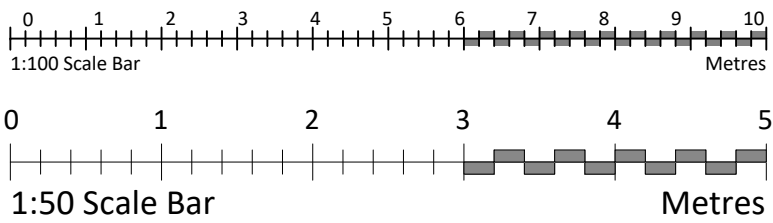

REVISION	DATE	AMENDMENT
ANY ORDNANCE SURVEY DATA USED IS BASED UPON THE ORDNANCE SURVEY MAP WITH THE SANCTION OF THE CONTROLLER OF H.M. STATIONERY OFFICE. CROWN COPYRIGHT RESERVED. ORDNANCE SURVEY LICENCE NUMBER US0153. NO RESPONSIBILITY CAN BE TAKEN FOR ANY RELIANCE BASED ON THE INFORMATION CONTAINED HEREIN.		
 SURVEYORS PLANNERS ARCHITECTS HERTFORDSHIRE NORFOLK WARWICKSHIRE SOMERSET Phone (01279) 771188 E-mail post@sworders.com		
SCHEME:		
GLEBE HOUSE, HINXWORTH BALDOCK.SG7 5HB		
TITLE:		
PLOT 4 CART LODGE		
SCALE	PAPER SIZE	DRAWN BY
VAR	A2L	CW
		5/29/2025
		CHECKED BY
		TA
		5/29/2025
CLIENT NO.	DRAWING No.	
SMY3507	224420-3-PL-04-110	
© Copyright 2022, Sworders. All rights reserved. The contents of this drawing remain the sole property of Sworders and must not be copied or reproduced without prior permission.		