
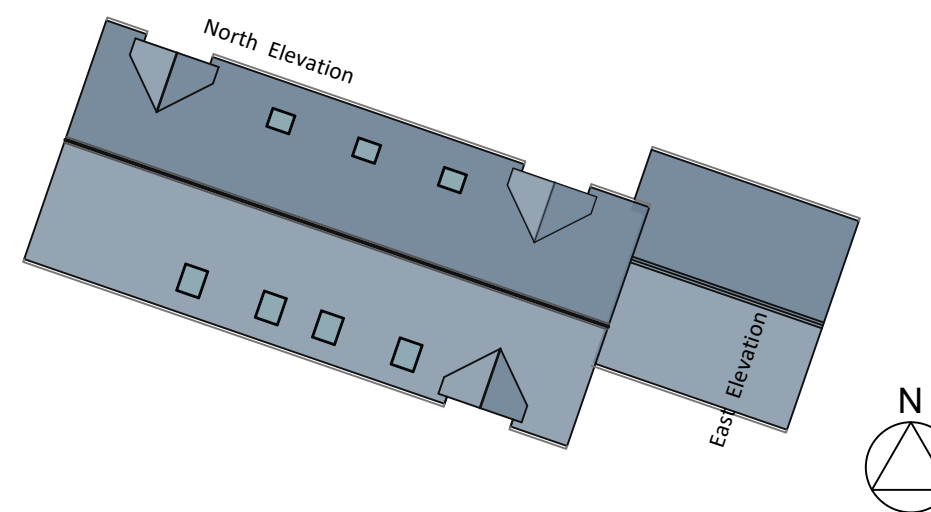
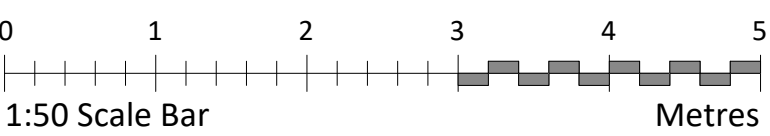
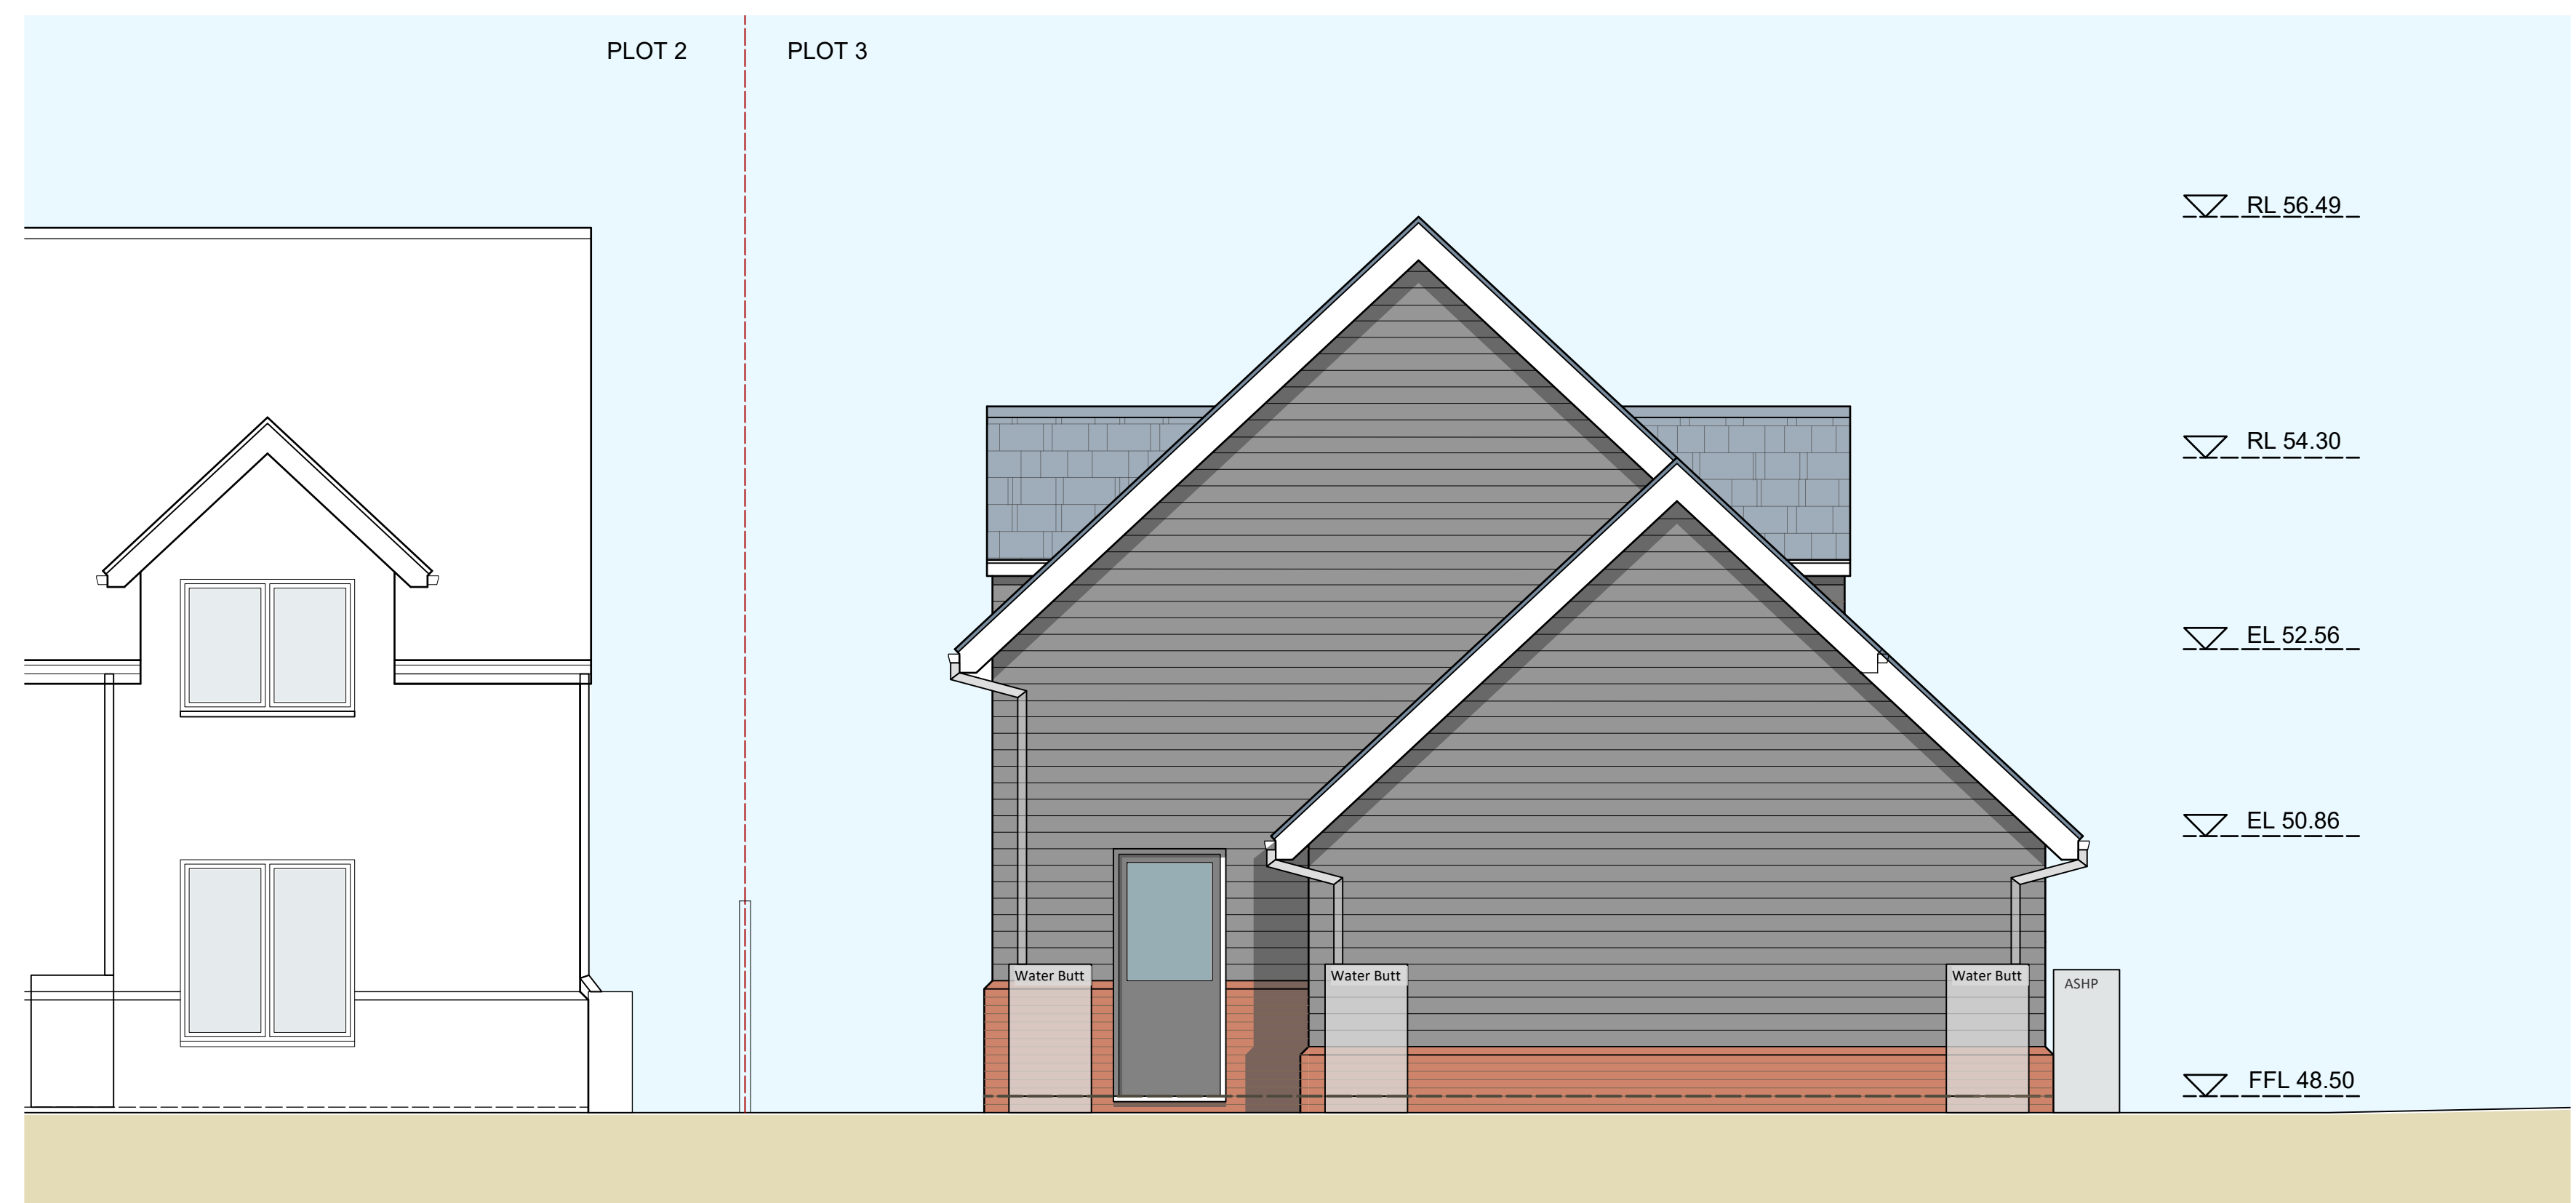


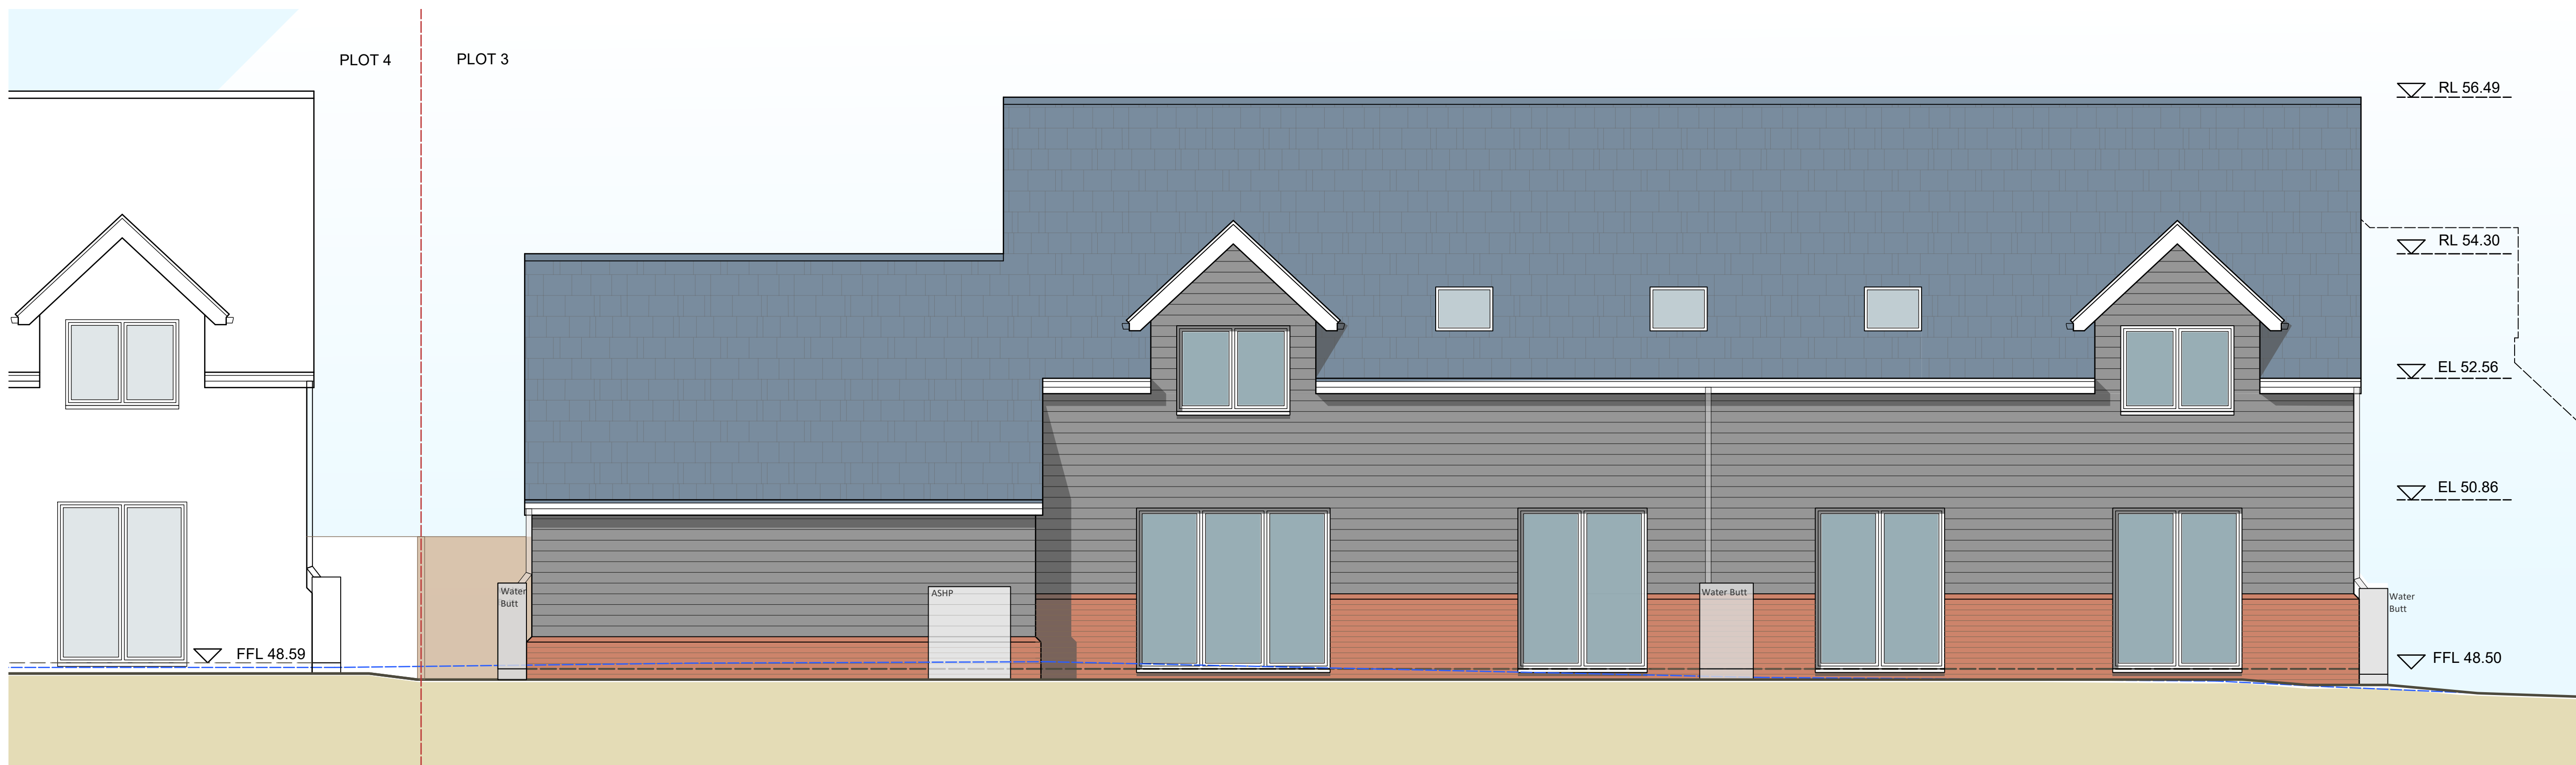

REVISION	DATE	AMENDMENT
ANY ORDINANCE SURVEY DATA USED IS BASED UPON THE ORDINANCE SURVEY MAP WITH THE SANCTION OF THE CONTROLLER OF THE SURVEYOR. OFFICE: CHOW CAMPBELL TESTED. ORDINANCE SURVEY LICENSE NUMBER: 000011. NO RESPONSIBILITY CAN BE TAKEN FOR ANY RELIANCE BASED ON THE INFORMATION CONTAINED HEREIN.		
		
SURVEYORS PLANNERS ARCHITECTS HERTFORDSHIRE NORECK WYRWICKSHIRE SOMERSET Email: [01797] 771218 e mail: post@swordwors.com		
SCHEDULE:		
GLEBE HOUSE, HINXWORTH BALDOCK.SG7 5HB		
TITLE:		
LOT 3 NORTH & EAST ELEVATIONS		
SCALE: 1:50	PAPER SIZE: A4	DRAWN BY: CW 1/19/2026 CHECKED BY: TA 1/19/2026
CLIENT NO. SMY3507		DRAWING NO. 224420-3-PL-03-01
© Copyright 2026, Swordwors. All rights reserved. The contents of this drawing remain the sole property of Swordwors and must not be copied or reproduced without prior permission.		