


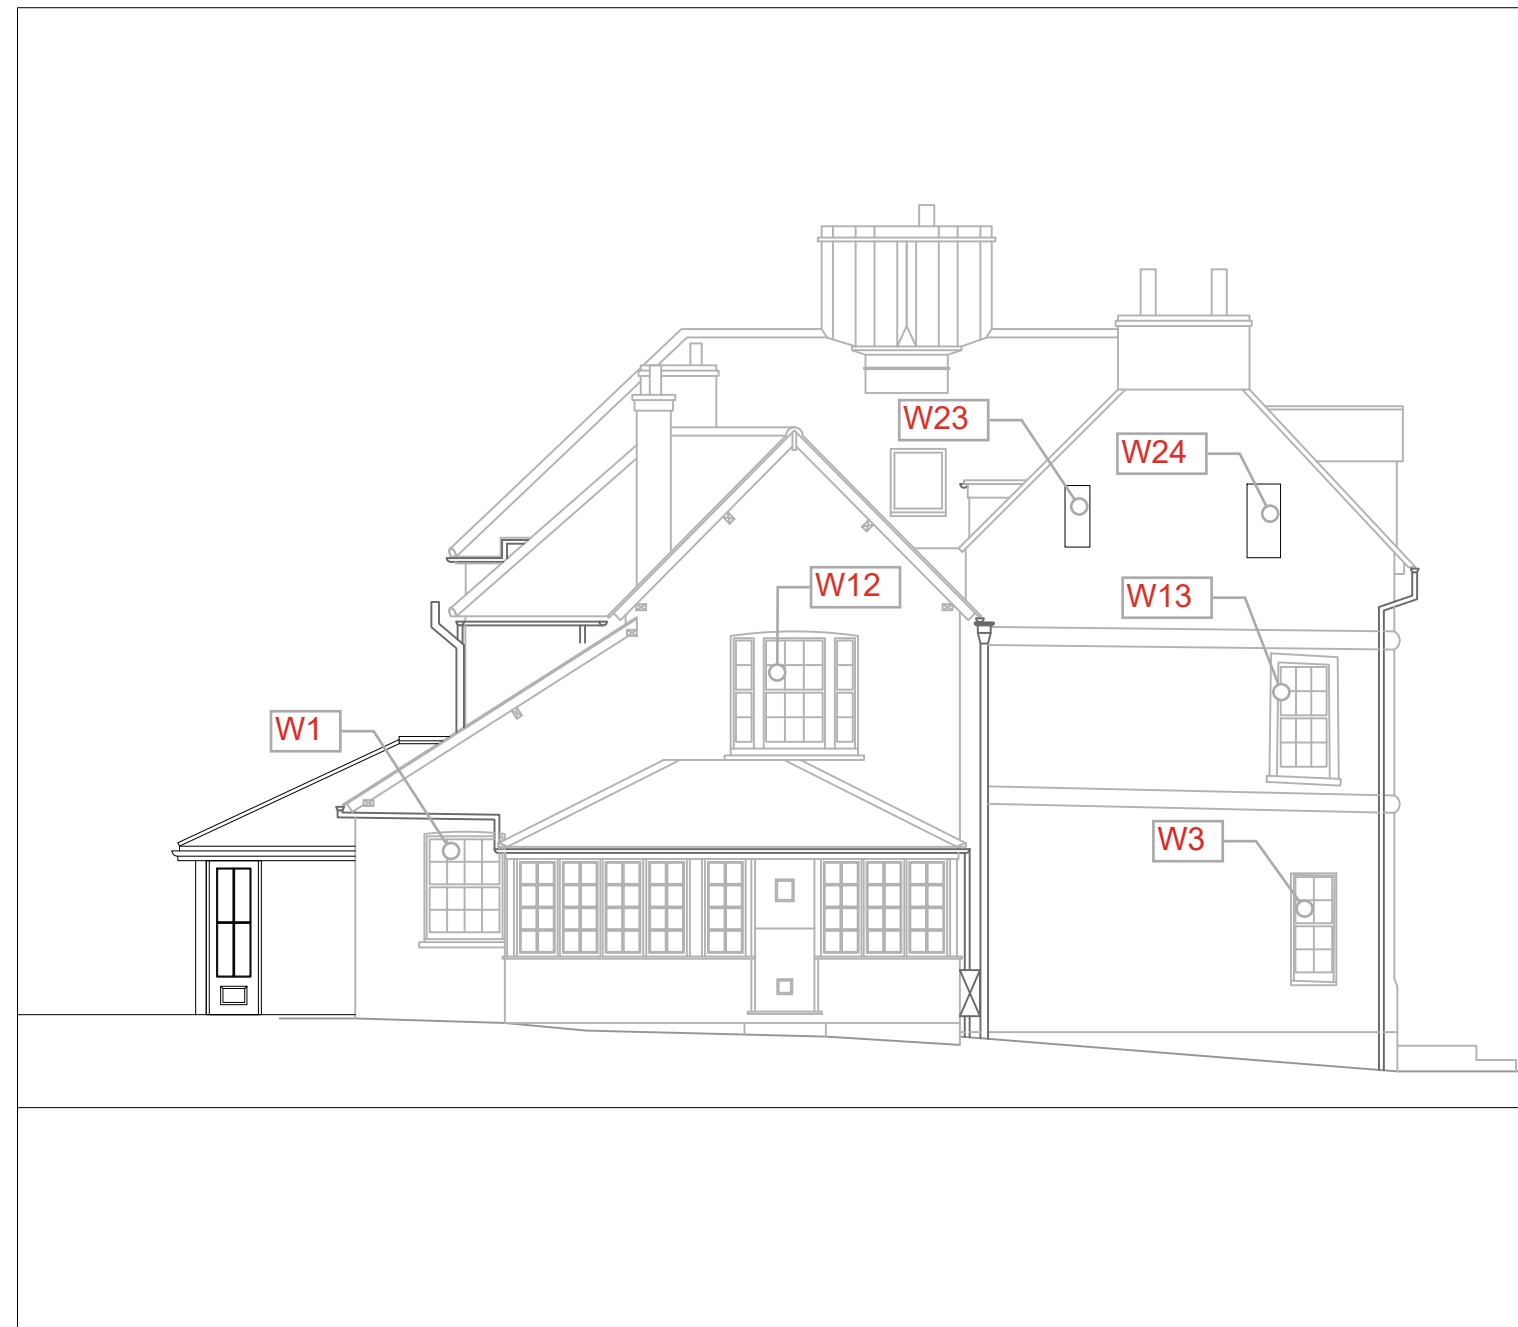

South east elevation 1:100



North east elevation 1:100



North west elevation 1:100



South west elevation 1:100

1:100 0 1 2 3 4 5 6 7 8 9 10m

'A' Window ref added

09.07.25

*Alterations at
Gannock Farmhouse, Sandon
for Mr & Mrs Ashton*

Elevations as existing

SCALE 1:100 at A2

DWG No. 24.20.12 A

DONALD PURKISS
ASSOCIATES
chartered architects

1A KING STREET
SAFFRON WALDEN, ESSEX CB10 1HE
TEL: 01799 523087 & 527202

E-mail: dpa@purkissarchitects.co.uk

Copyright - Donald Purkiss and Associates