

NOTES

ALL DIMENSIONS AND MEASUREMENTS PRESENTED ARE APPROXIMATE AND SHOULD BE VERIFIED ON-SITE PRIOR TO CONSTRUCTION.

VARIATIONS MAY EXIST DUE TO SITE CONDITIONS, ADJUSTMENTS, OR OTHER UNFORESEEN FACTORS.

CONTRACTORS SHOULD PROMPTLY REPORT ANY DISCREPANCIES, DEFECTS, OR ISSUES ENCOUNTERED DURING CONSTRUCTION TO G2AD LIMITED. IF YOU HAVE ANY QUESTIONS, PLEASE DO NOT HESITATE TO CONTACT US ON 07449 626262.

THE CONTRACTOR IS RESPONSIBLE FOR INTERPRETING AND EXECUTING THE DRAWINGS ACCURATELY AND ACCORDING TO BEST PRACTICES.

THESE DRAWINGS ARE PROTECTED BY COPYRIGHT AND ARE PROVIDED FOR THE SOLE PURPOSE OF THE CURRENT PROJECT. THEY ARE NOT TO BE COPIED, TRACED, OR USED FOR ANY FUTURE WORK WITHOUT PRIOR WRITTEN CONSENT FROM G2AD LIMITED.

© G2AD LIMITED 2024. ALL RIGHTS RESERVED.

DRAWN BYGW
CHECKED BYGD

SCALE1 : 50
PAPER SIZEA2



FRONT ELEVATION

BROWN TILED ROOF.

GLASS APEX.

ANTHRACITE
GREY GARAGE
DOORS.

BRICK PLINTH BASE



SIDE ELEVATION




REAR ELEVATION

ANTHRACITE
GREY DOOR.



SIDE ELEVATION

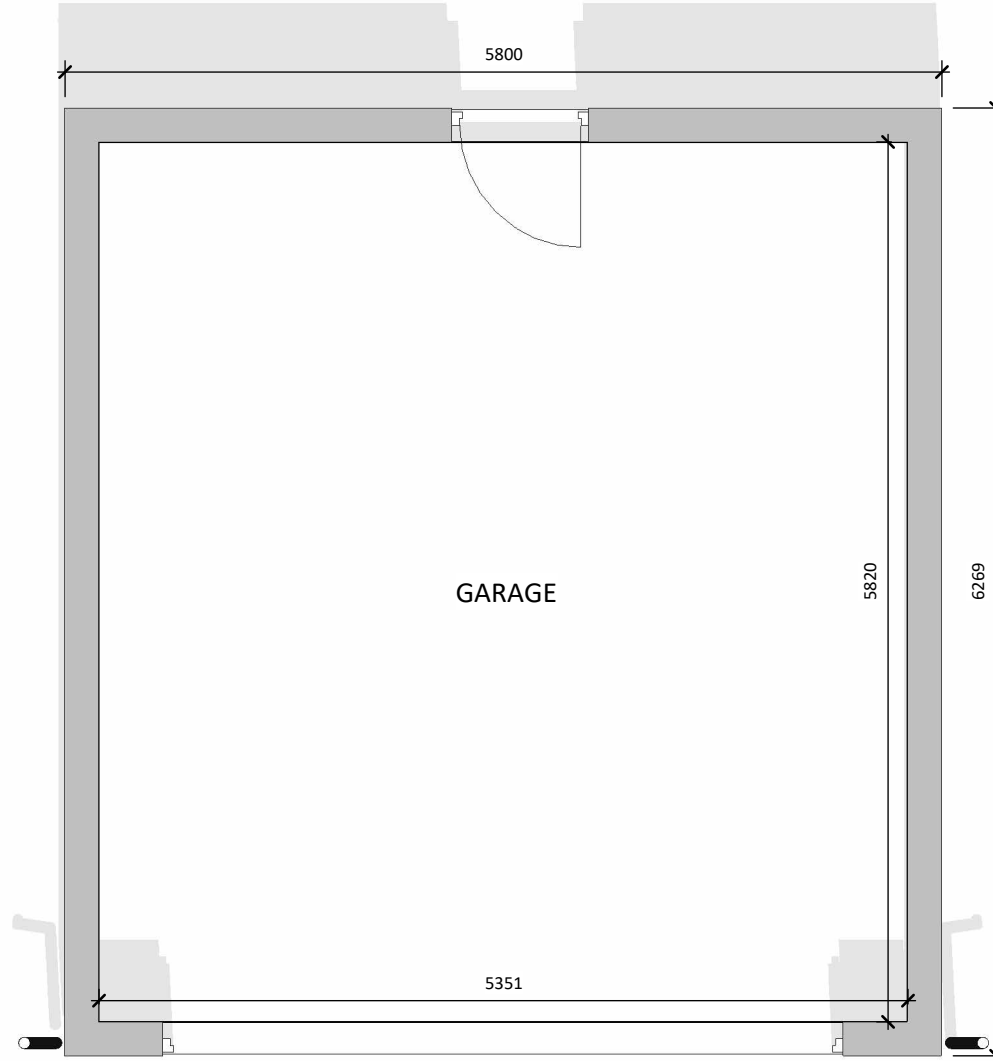

1:50

GROUND FLOOR PLAN



FRONT ELEVATION

BLACK FASCIA BOARD.


BLACK GUTTERING.

HORIZONTAL BLACK
WEATHERBOARD
CLADDING


ANTHRACITE GREY
BI-FOLD DOORS.




SIDE ELEVATION

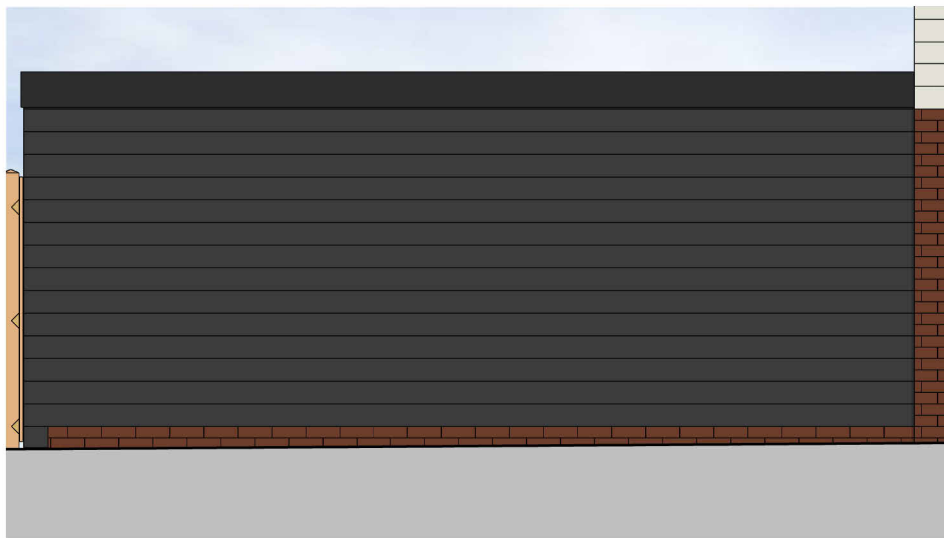


REAR ELEVATION

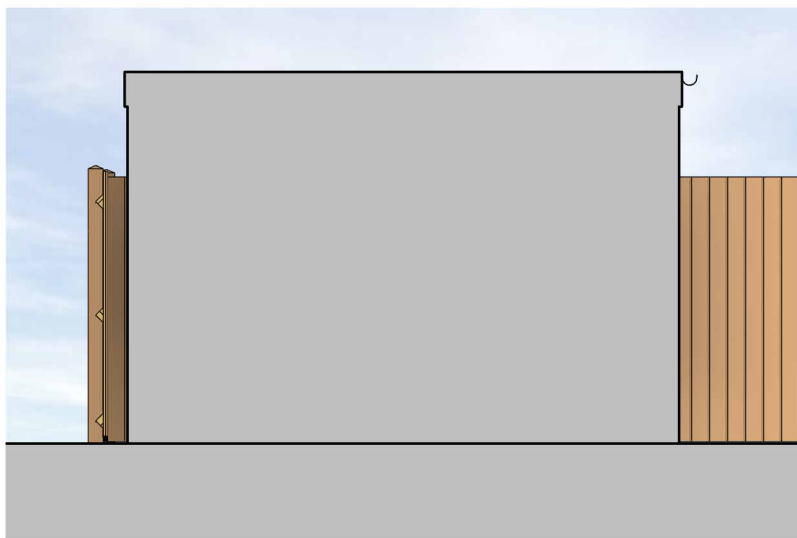

SIDE ELEVATION

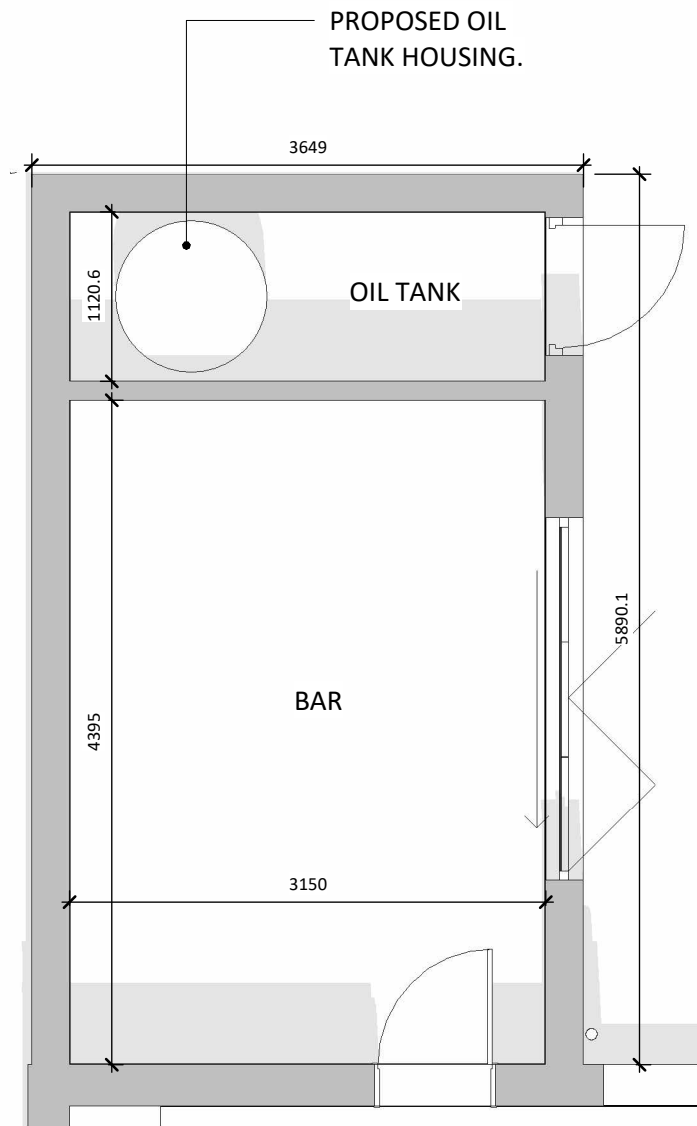

GROUND FLOOR PLAN

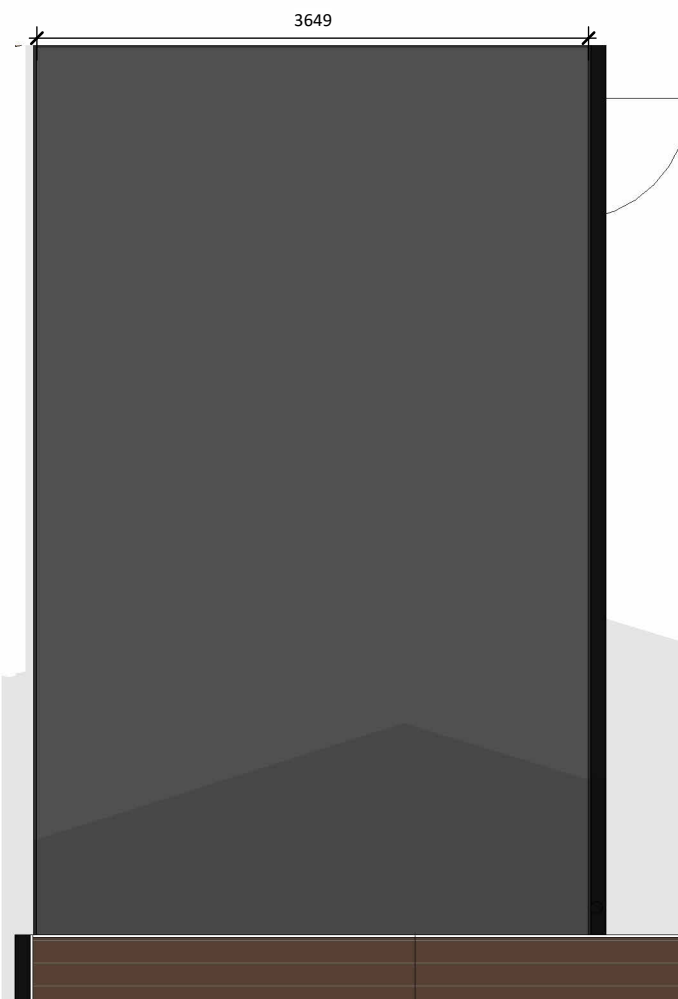

ROOF PLAN