



WYMONDLEY ROAD

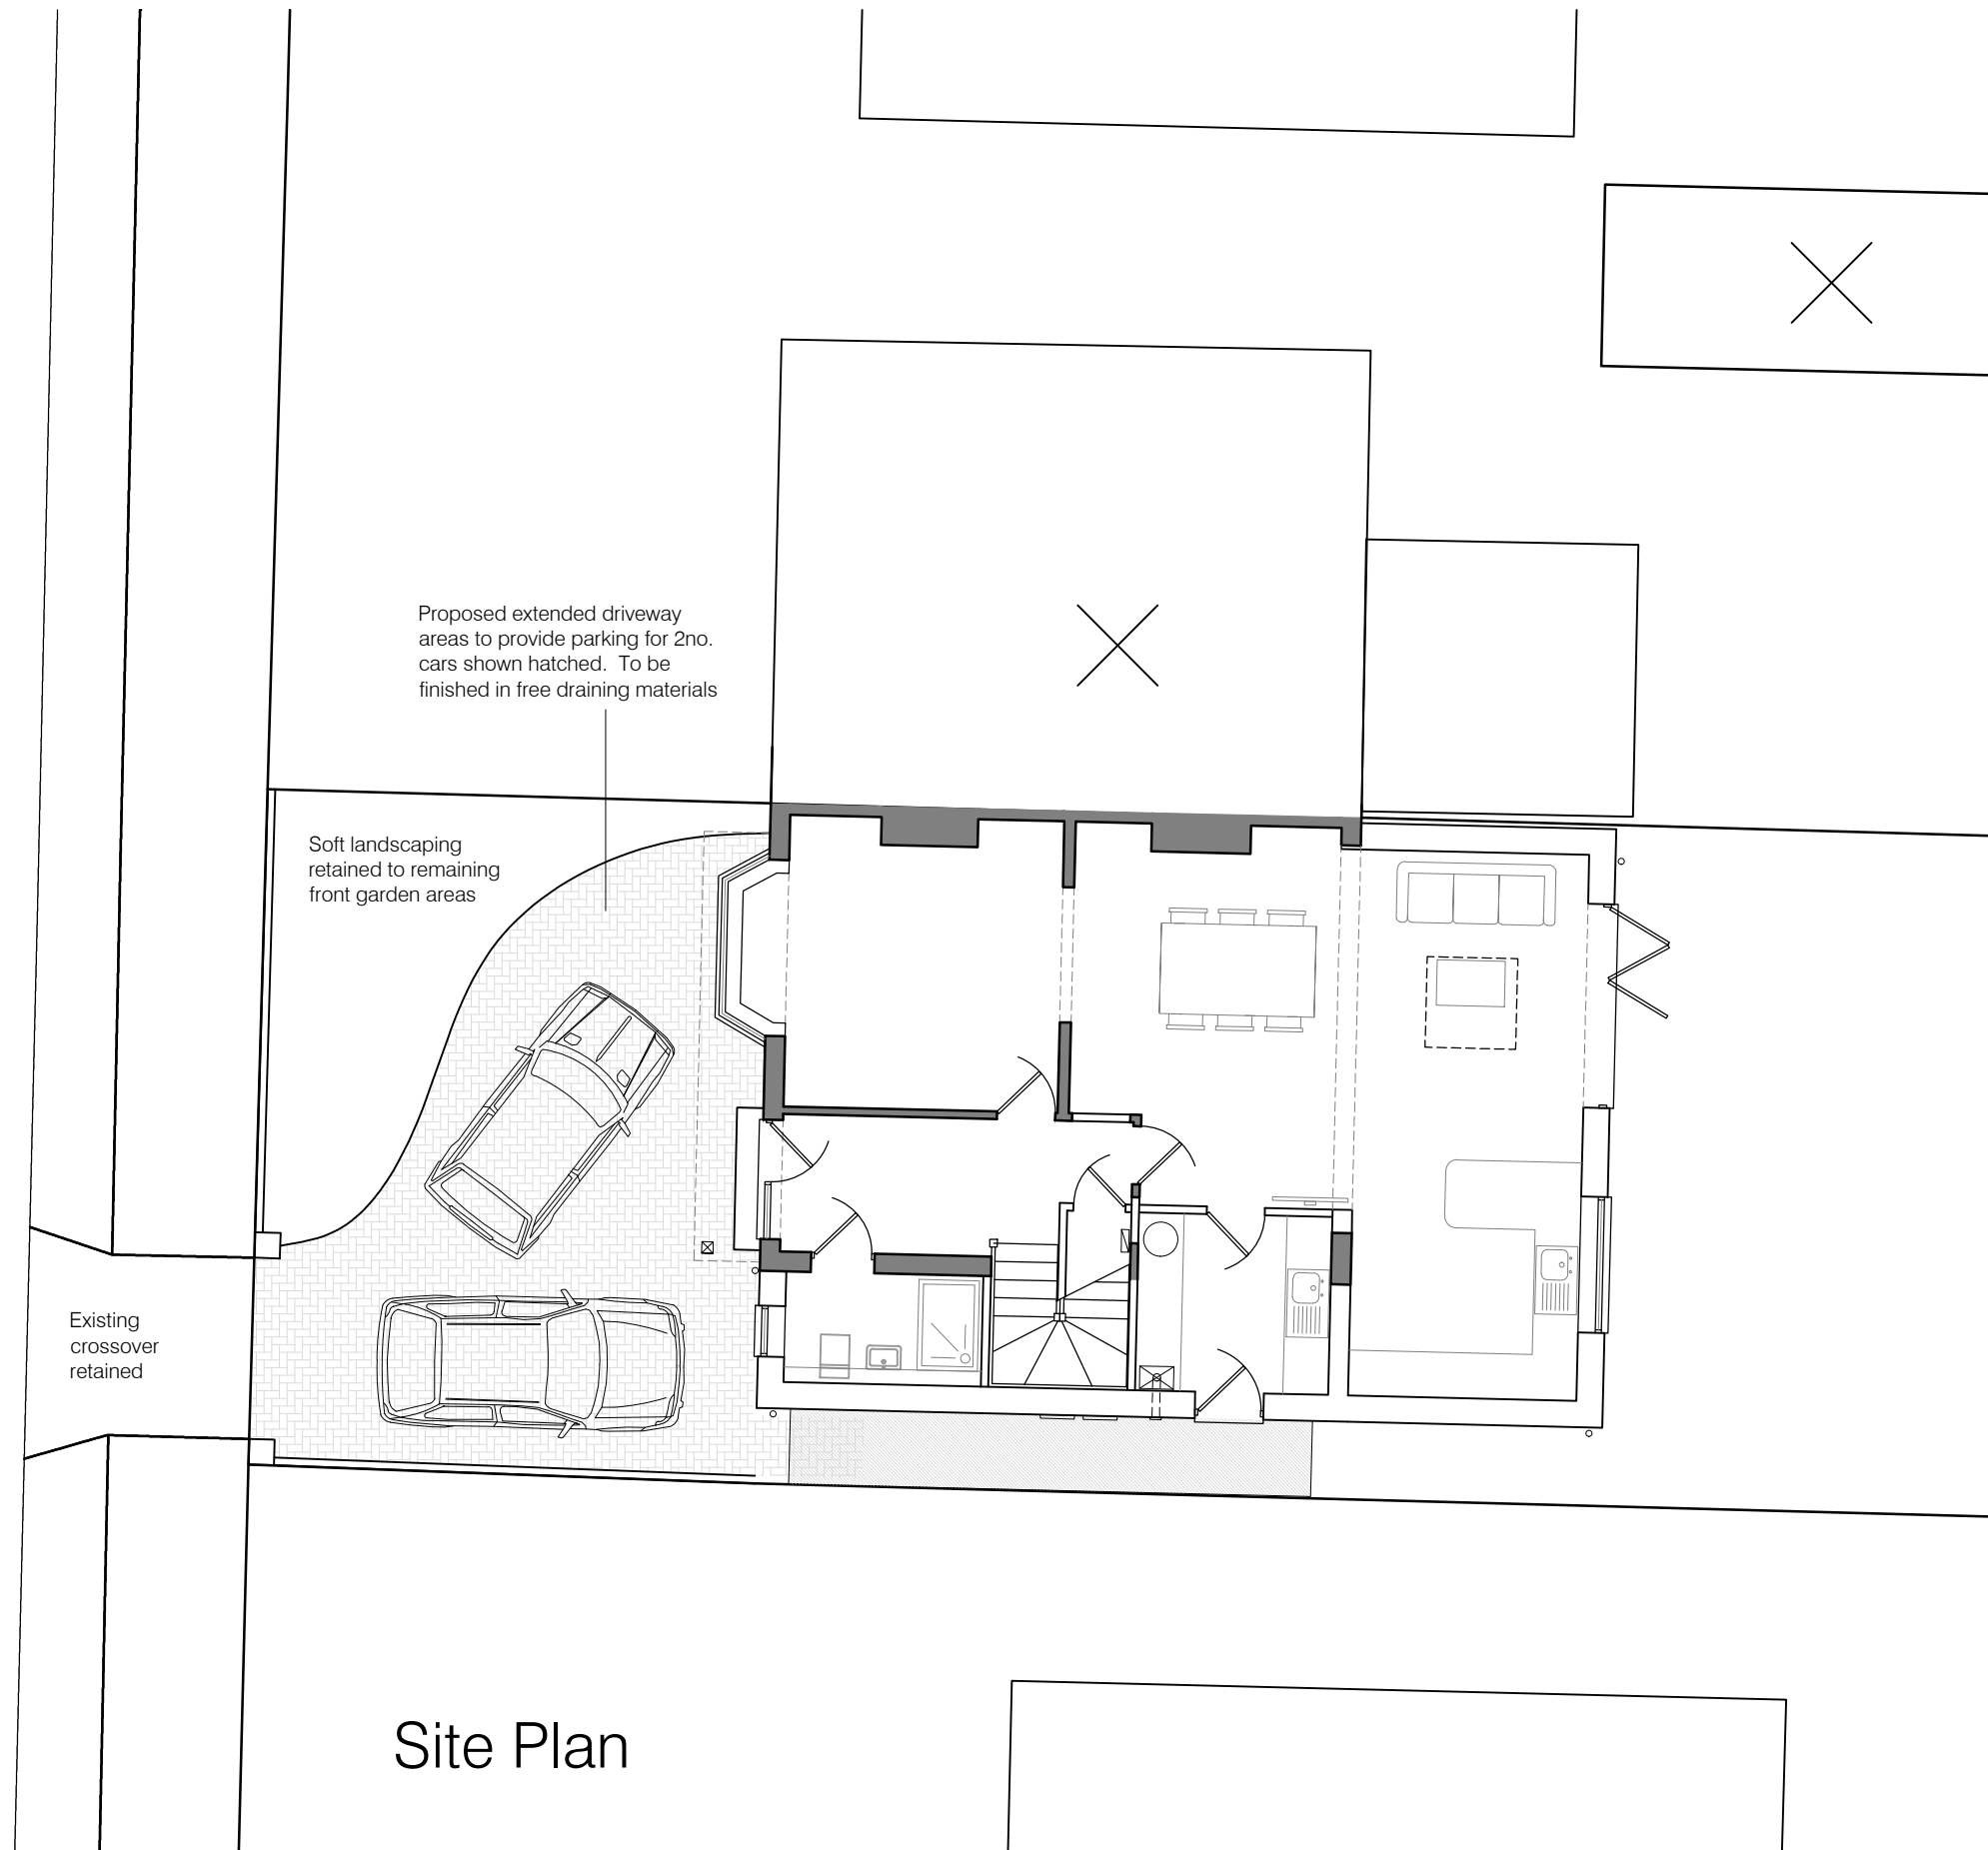

Site Plan

Scale @ 1:100

 

Notes:

This drawing is a print and must not be scaled from without reference being made to the accompanying scale bar. All dimensions of existing buildings to be verified on site.

This drawing is to be read in conjunction with all other drawings, relevant specifications and preliminary / general conditions associated with the project.

All materials and workmanship to comply with 'Approved Document 7' to support Regulation 7 2013 edition of the Building Regulations 2010.

The Contractor is to check all drawings for dimensional and co-ordination accuracy. Any discrepancy between the details shown and those by others are to be reported to the Client / Contract Administrator.

This drawing remains the copyright of ajf project design.



A	15.04.25	Scheme amended	
REV	DATE	NOTE	BY

PRELIMINARY

ajf | project design
chartered architectural technologists - building surveyors

Baldock
Hertfordshire

tel: 07970 273238
email: info@ajfprojectdesign.co.uk
web: www.ajfprojectdesign.co.uk

CLIENT

Mr & Mrs T Clarke

PROJECT

Extension & alteration
154 Wymondley Road
Hitchin
Herts SG4 9QJ

DRAWING TITLE

Extended driveway plan
as proposed

SCALE	1:100 @ A3	DRAWING NUMBER	REVISION
DATE	Aug 2023	302	A
DRAWN	AJF		
JOB NUMBER	0292		CHECKED BY