

Notes:


This drawing is a print and must not be scaled from without reference being made to the accompanying scale bar. All dimensions of existing buildings to be verified on site.

This drawing is to be read in conjunction with all other drawings, relevant specifications and preliminary / general conditions associated with the project.


All materials and workmanship to comply with Approved Document 7 to support Regulation 7 2013 edition of the Building Regulations 2010.

The Contractor is to check all drawings for dimensional and co-ordination accuracy. Any discrepancy between the details shown and those by others are to be reported to the Client / Contract Administrator.

This drawing remains the copyright of ajf project design.

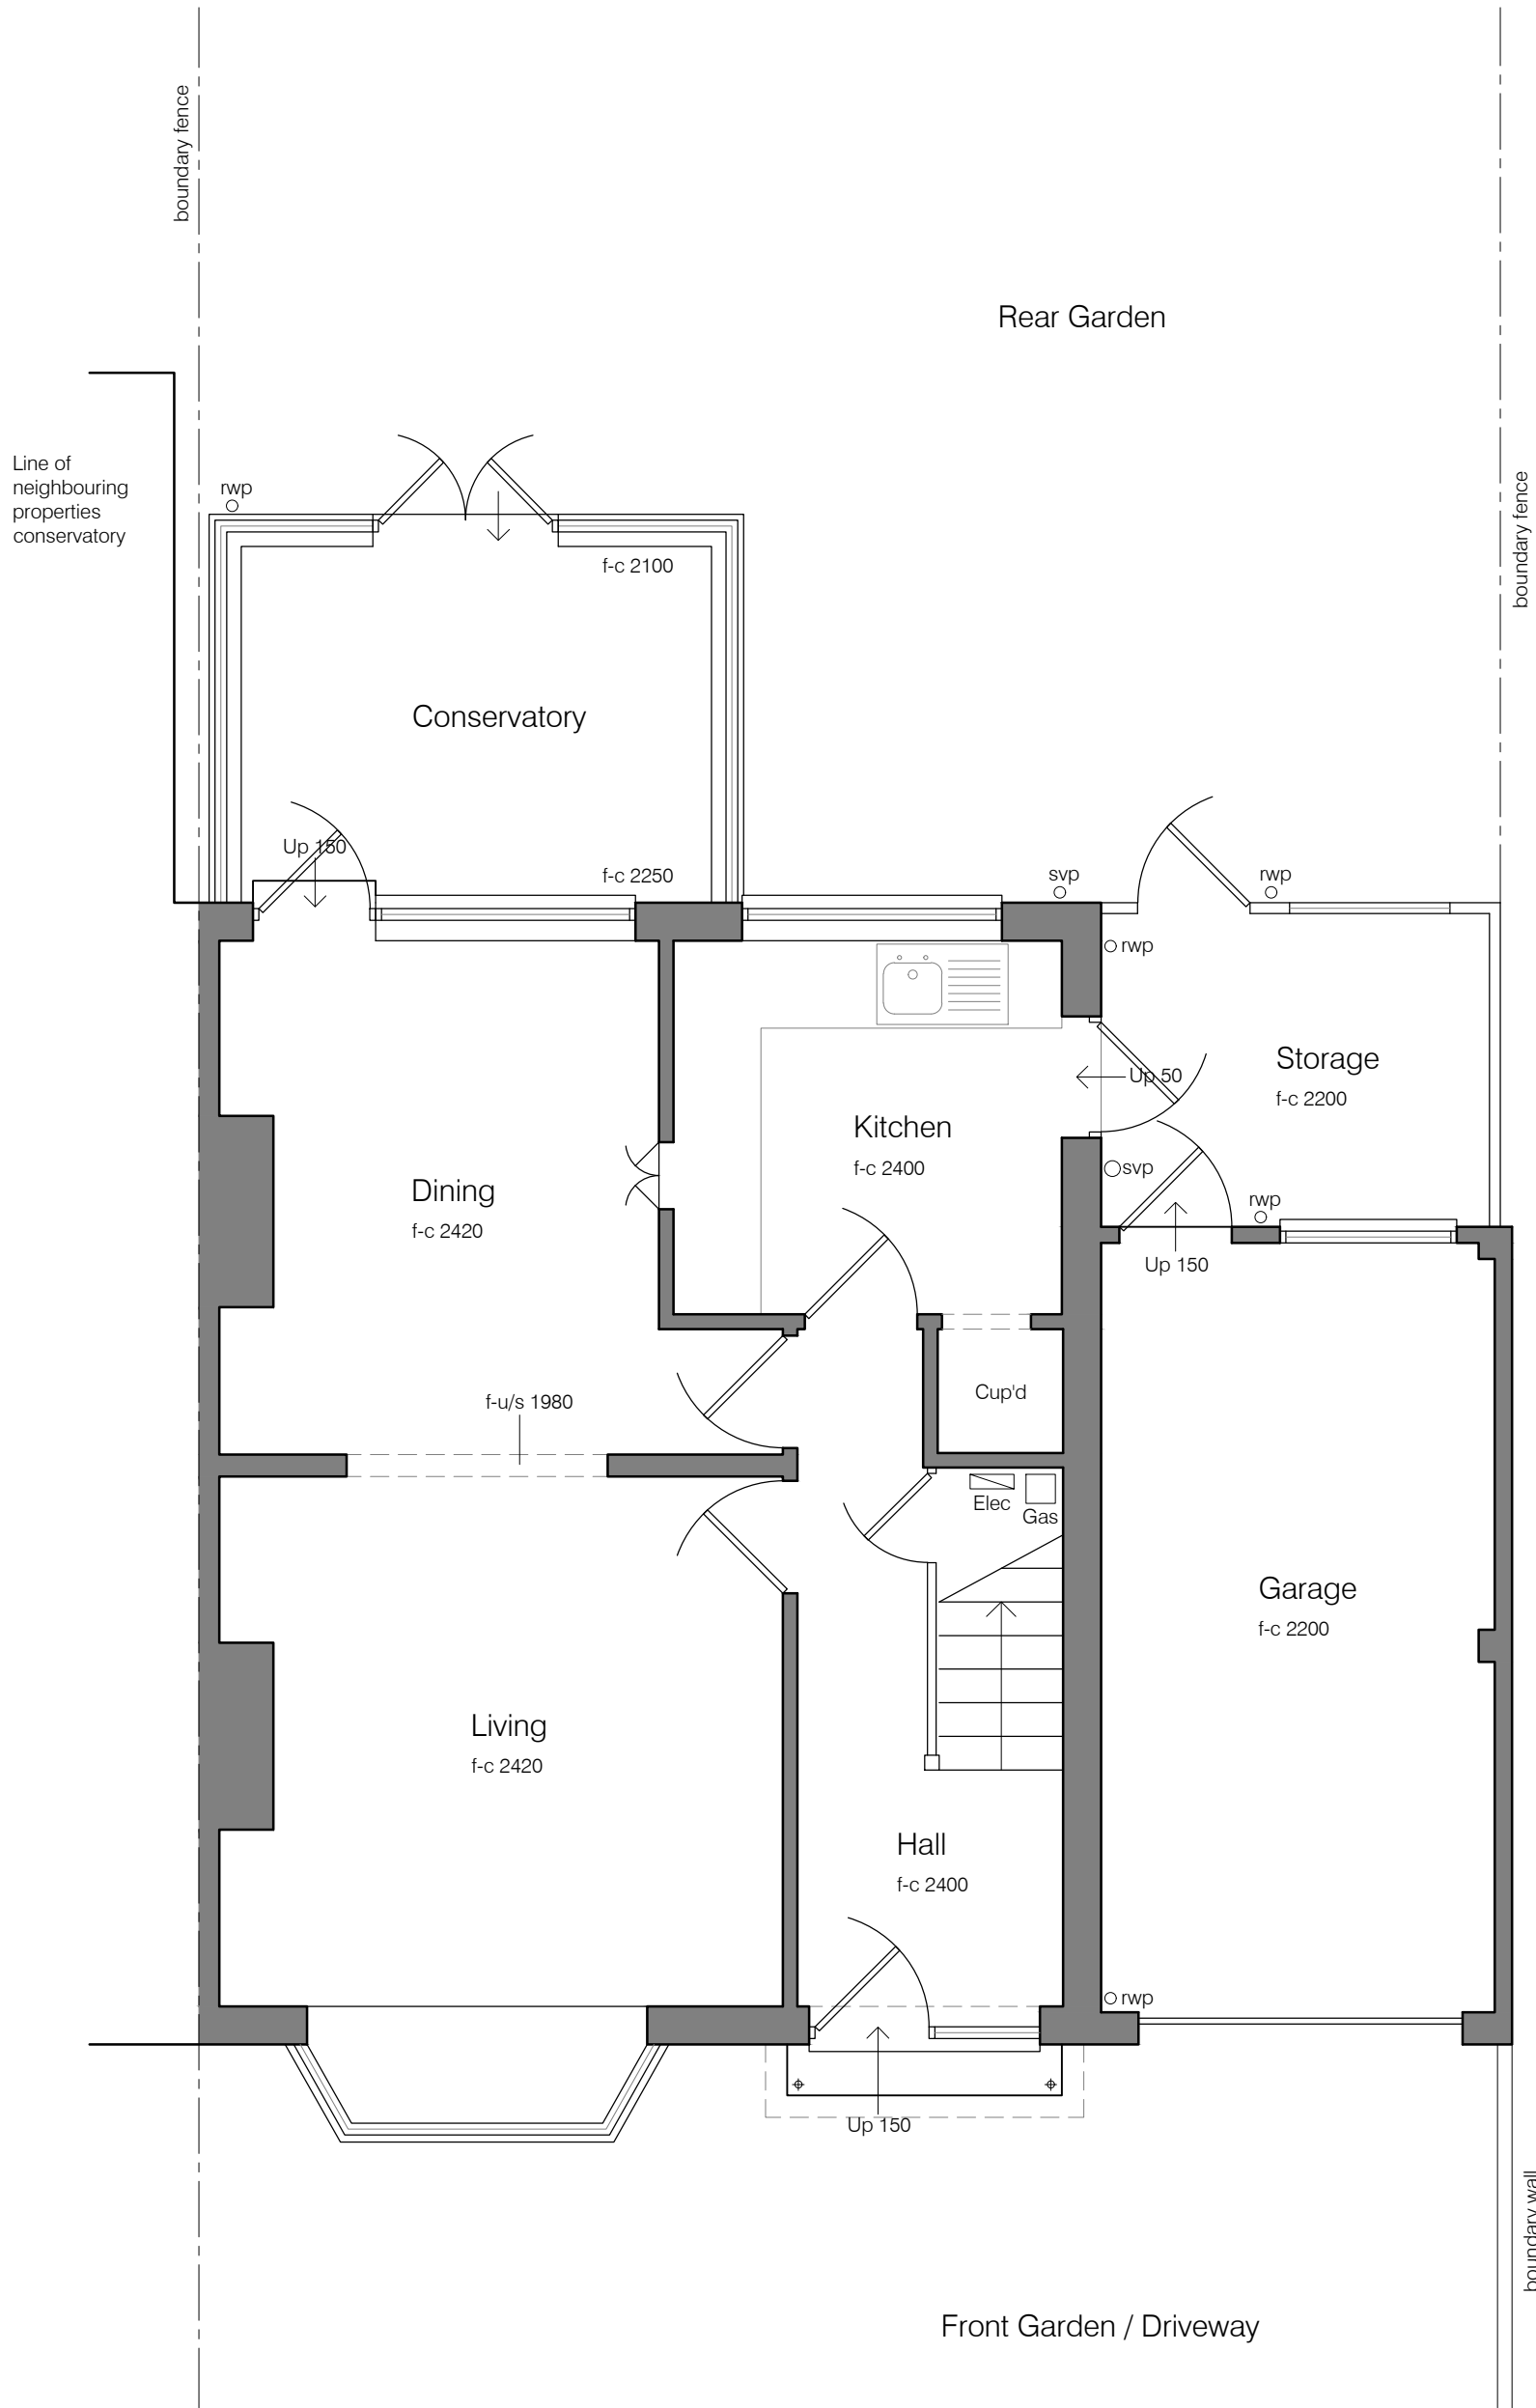

Ground Floor Plan

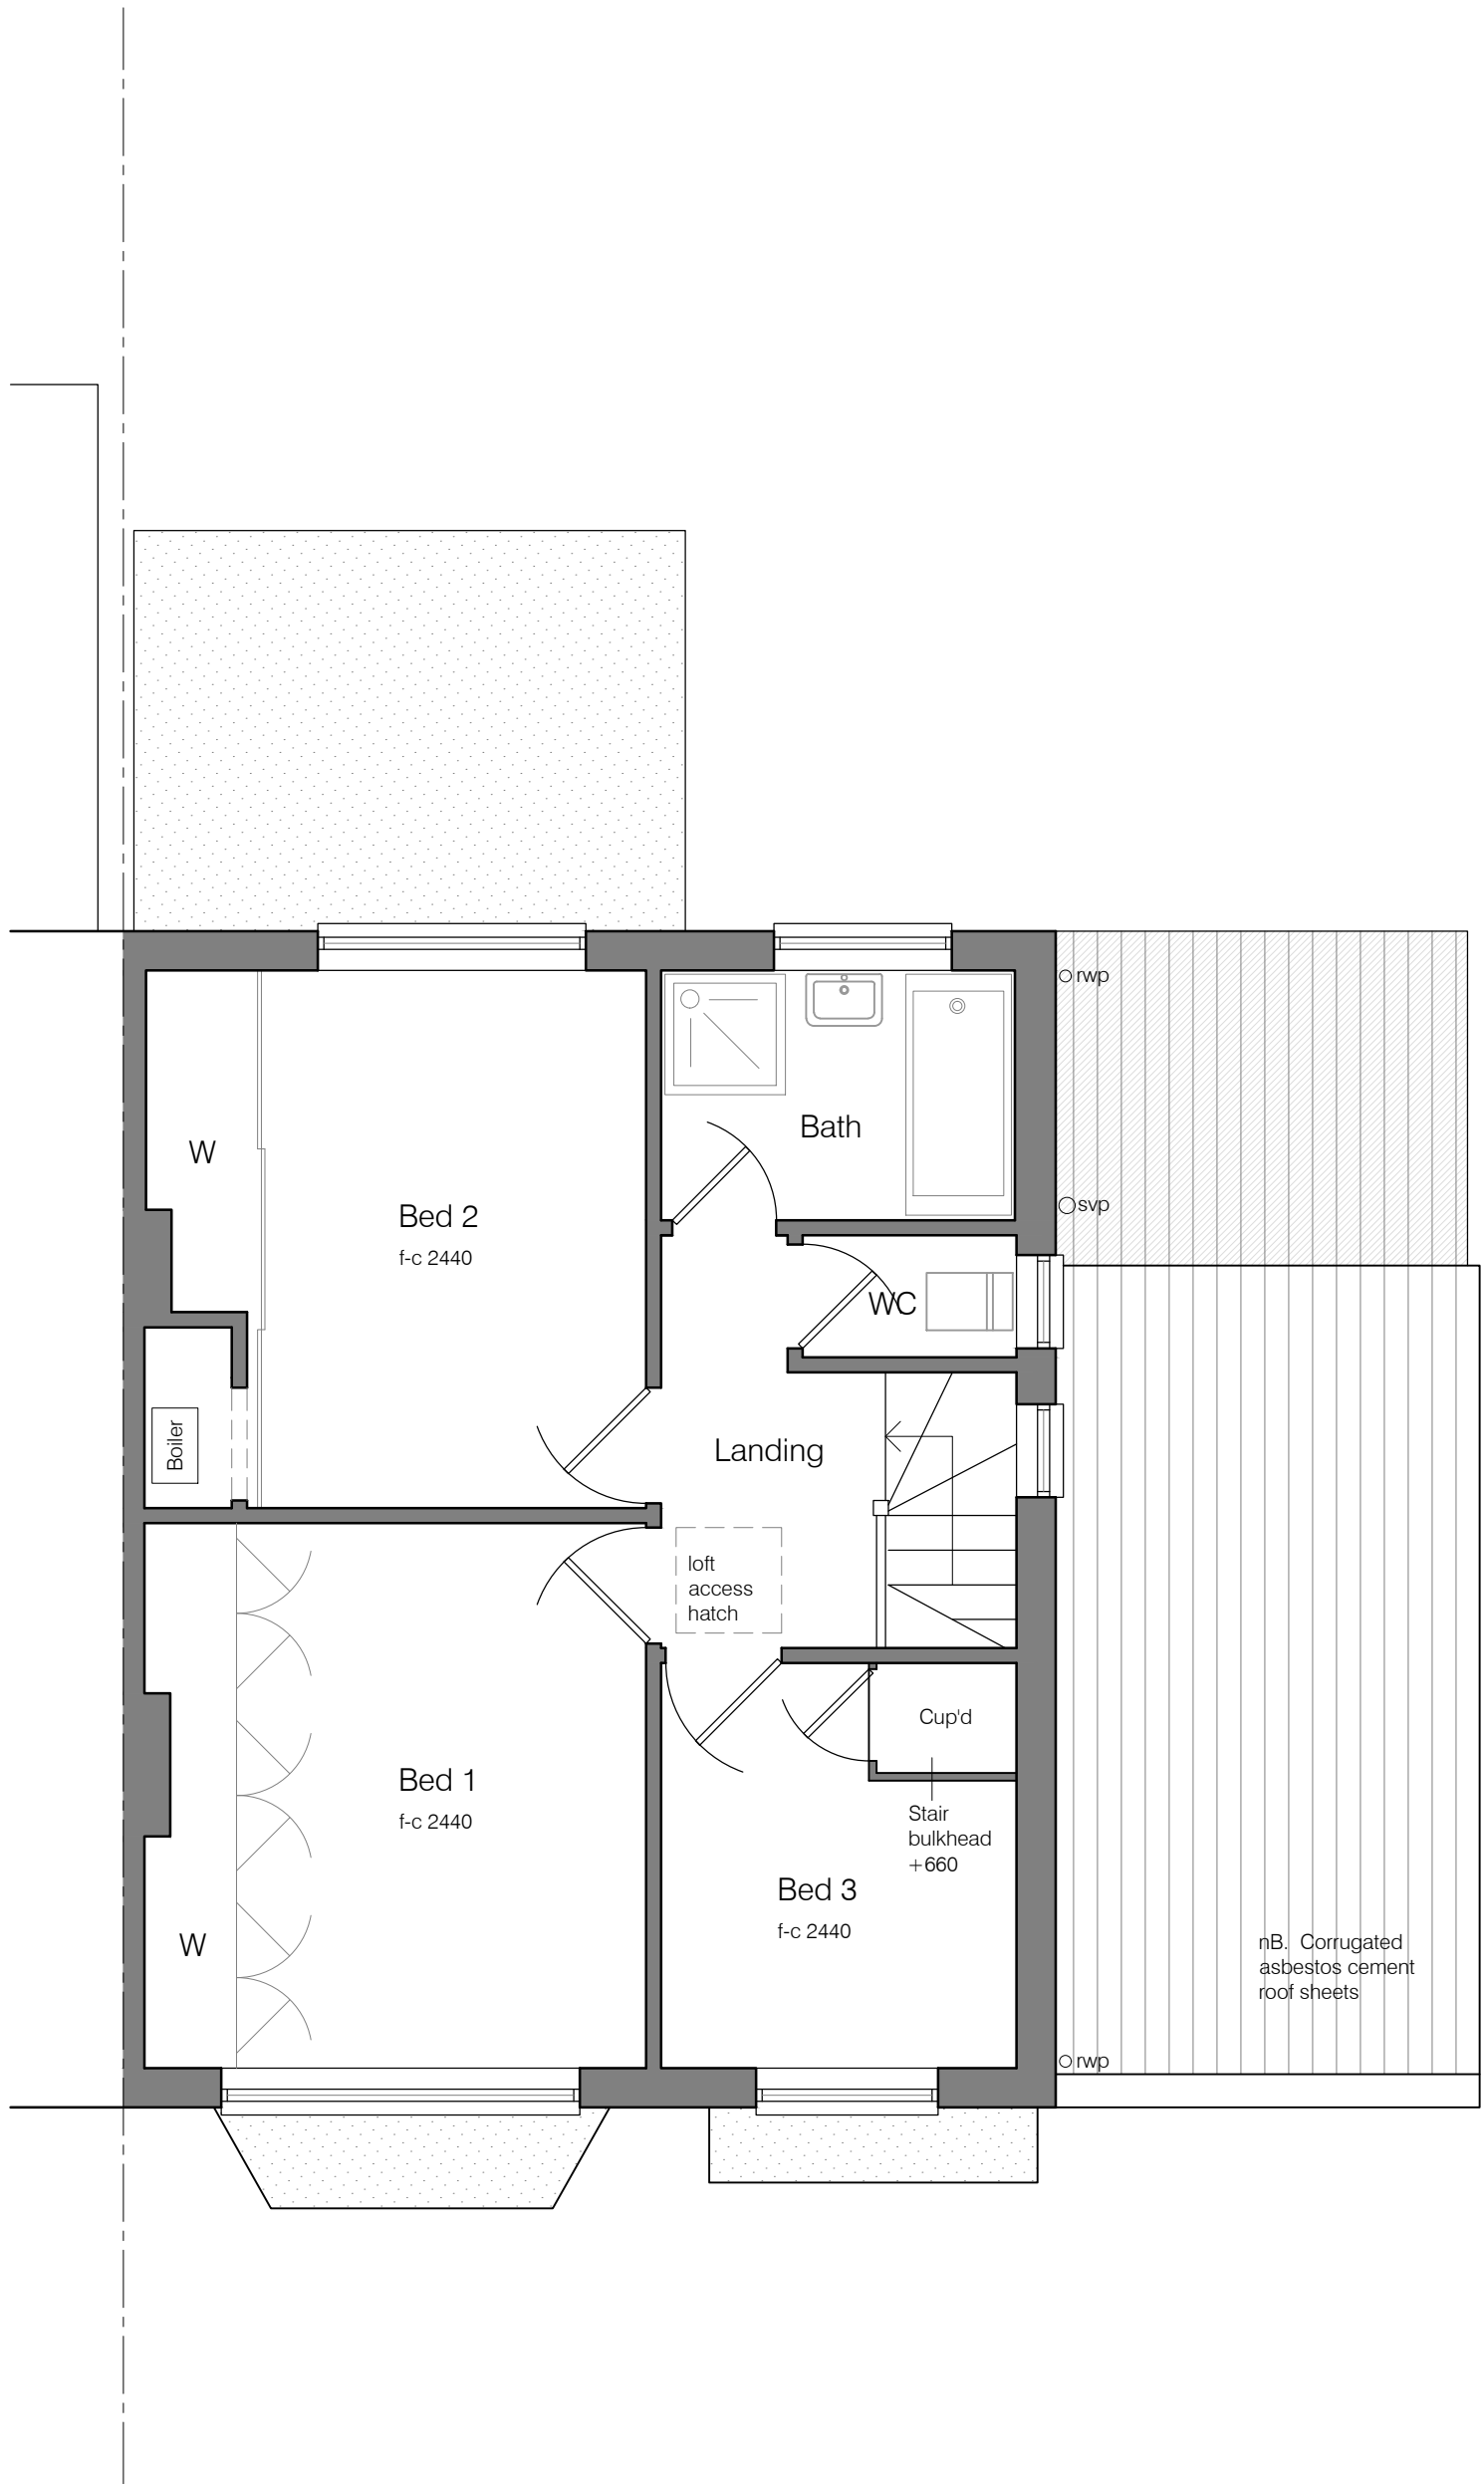


First Floor Plan



North Elevation

West Elevation

South Elevation

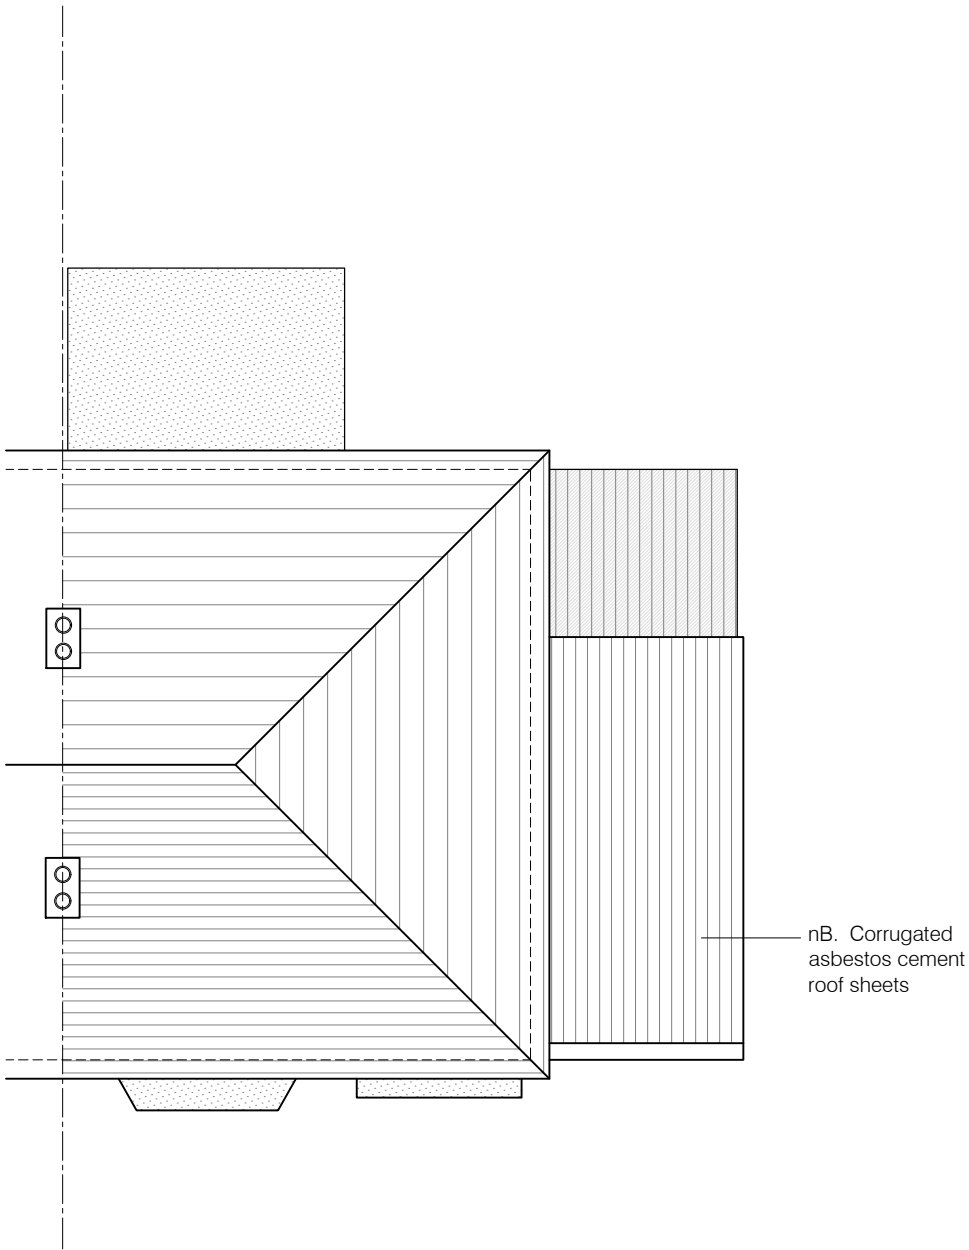

Roof Plan

| REV | DATE | NOTE |
|-----|------|------|
|     |      |      |

**ajf | project design**  
chartered architectural technologists - building surveyors

Baldock  
Hertfordshire  
tel: 07970 273238  
email: info@ajfprojectdesign.co.uk  
web: www.ajfprojectdesign.co.uk

CLIENT  
Mr & Mrs T Clarke

PROJECT  
Extension & alteration  
154 Wymondley Road  
Hitchin  
Herts SG4 9QU

DRAWING TITLE  
Plans and elevations  
as existing

|            |               |                |     |            |
|------------|---------------|----------------|-----|------------|
| SCALE      | 1:50/100 @ A1 | DRAWING NUMBER | 201 | REVISION   |
| DATE       | Jun 2023      |                |     |            |
| DRAWN      | AJF           |                |     |            |
| JOB NUMBER | 0292          |                |     | CHECKED BY |

Scale @ 1:50

