





Front elevation

Side elevation

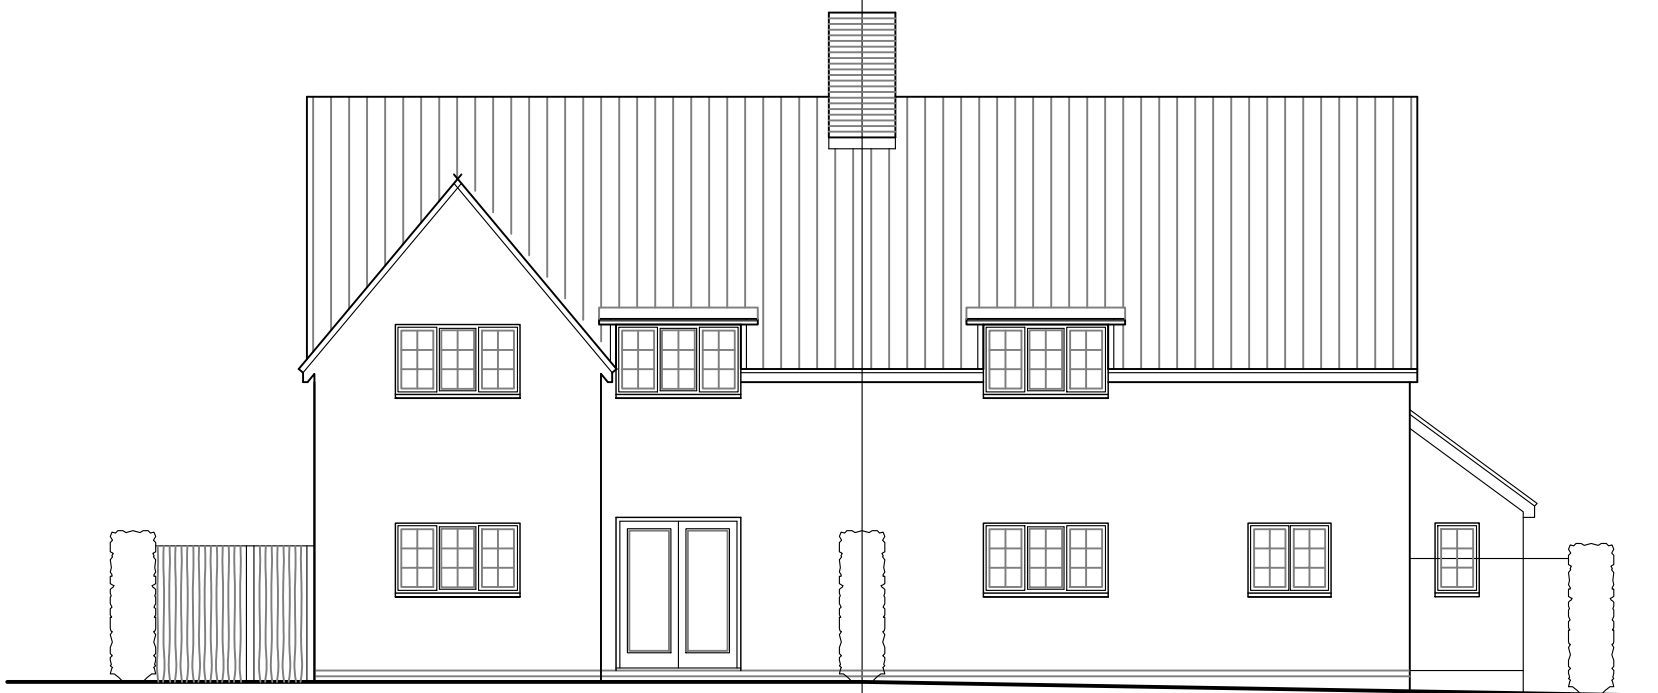

Rear elevation

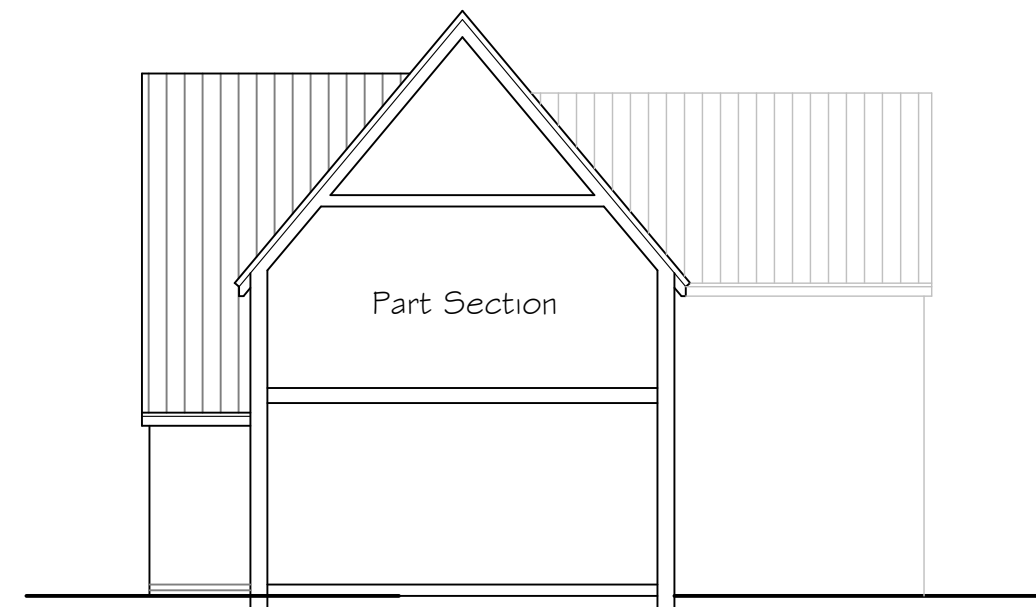

Side elevation



SCALE BAR

Project	37 Stockesn Green, Knebworth			Client	Knebworth Tenants Ltd			 Lines & Squares Ltd 81 London Road Knebworth Herts SG3 6HG		
	Title				Drawn	RF	Checked			
					Scale	1:100@A3	Approved			
Proposed Elevations				© Copyright reserved						
				Project No.	Drawing No.	Rev				
				LS875	— P06	— -				