





Front elevation

Side elevation

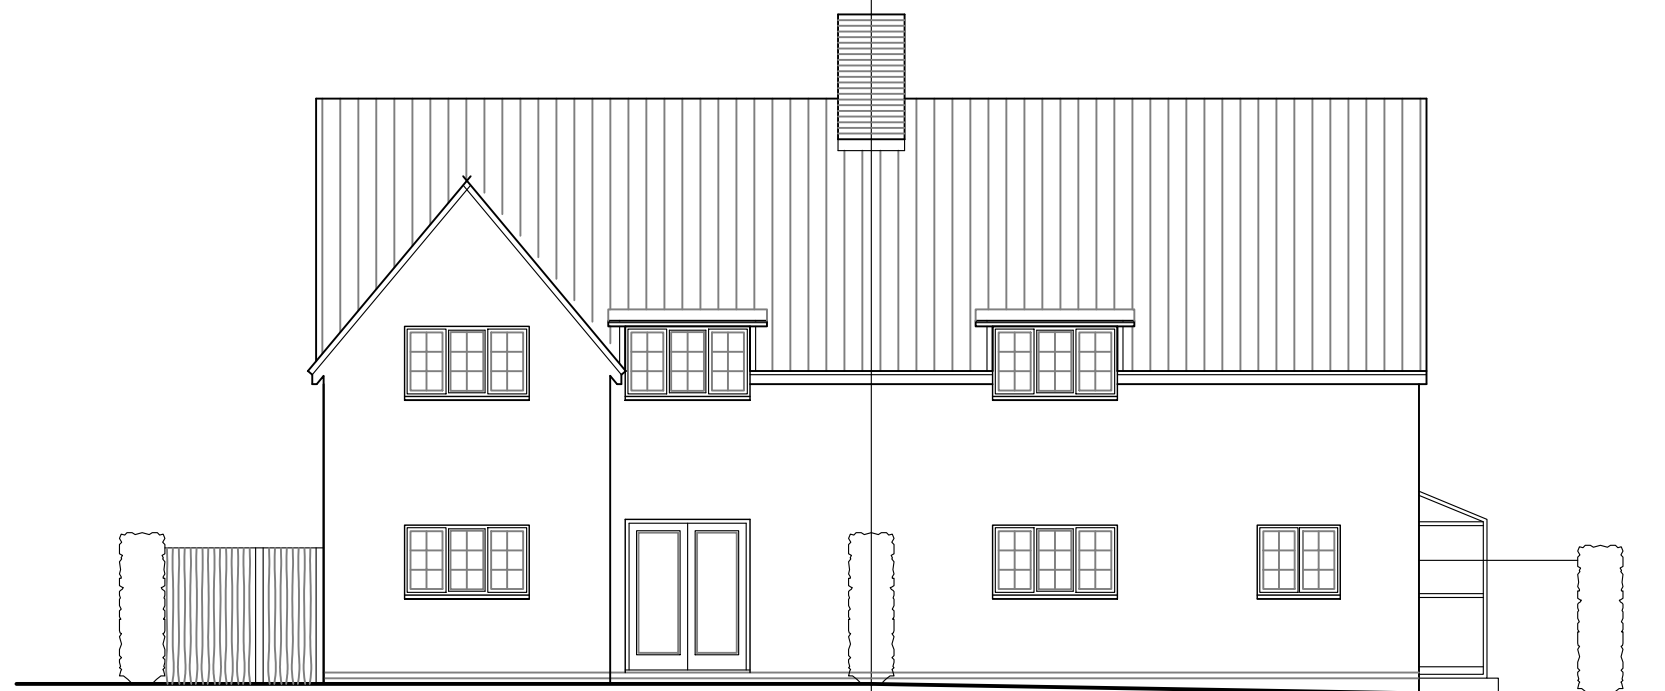

Rear elevation

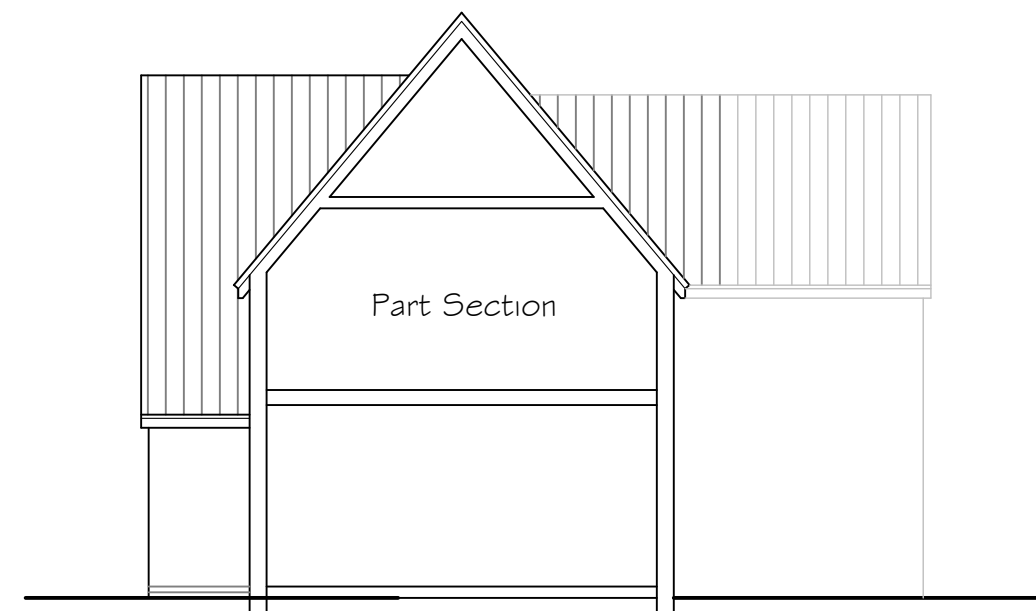

Side elevation



SCALE BAR

Project	37 Stockesn Green, Knebworth			Client	Knebworth Tenants Ltd			 Lines & Squares Ltd 81 London Road Knebworth Herts SG3 6HG		
	Existing Elevations				Drawn	RF	Checked			
					Scale	1:100@A3	Approved			
					© Copyright reserved					
Project No.		Drawing No.		Rev						
LS875		P04		— -						