




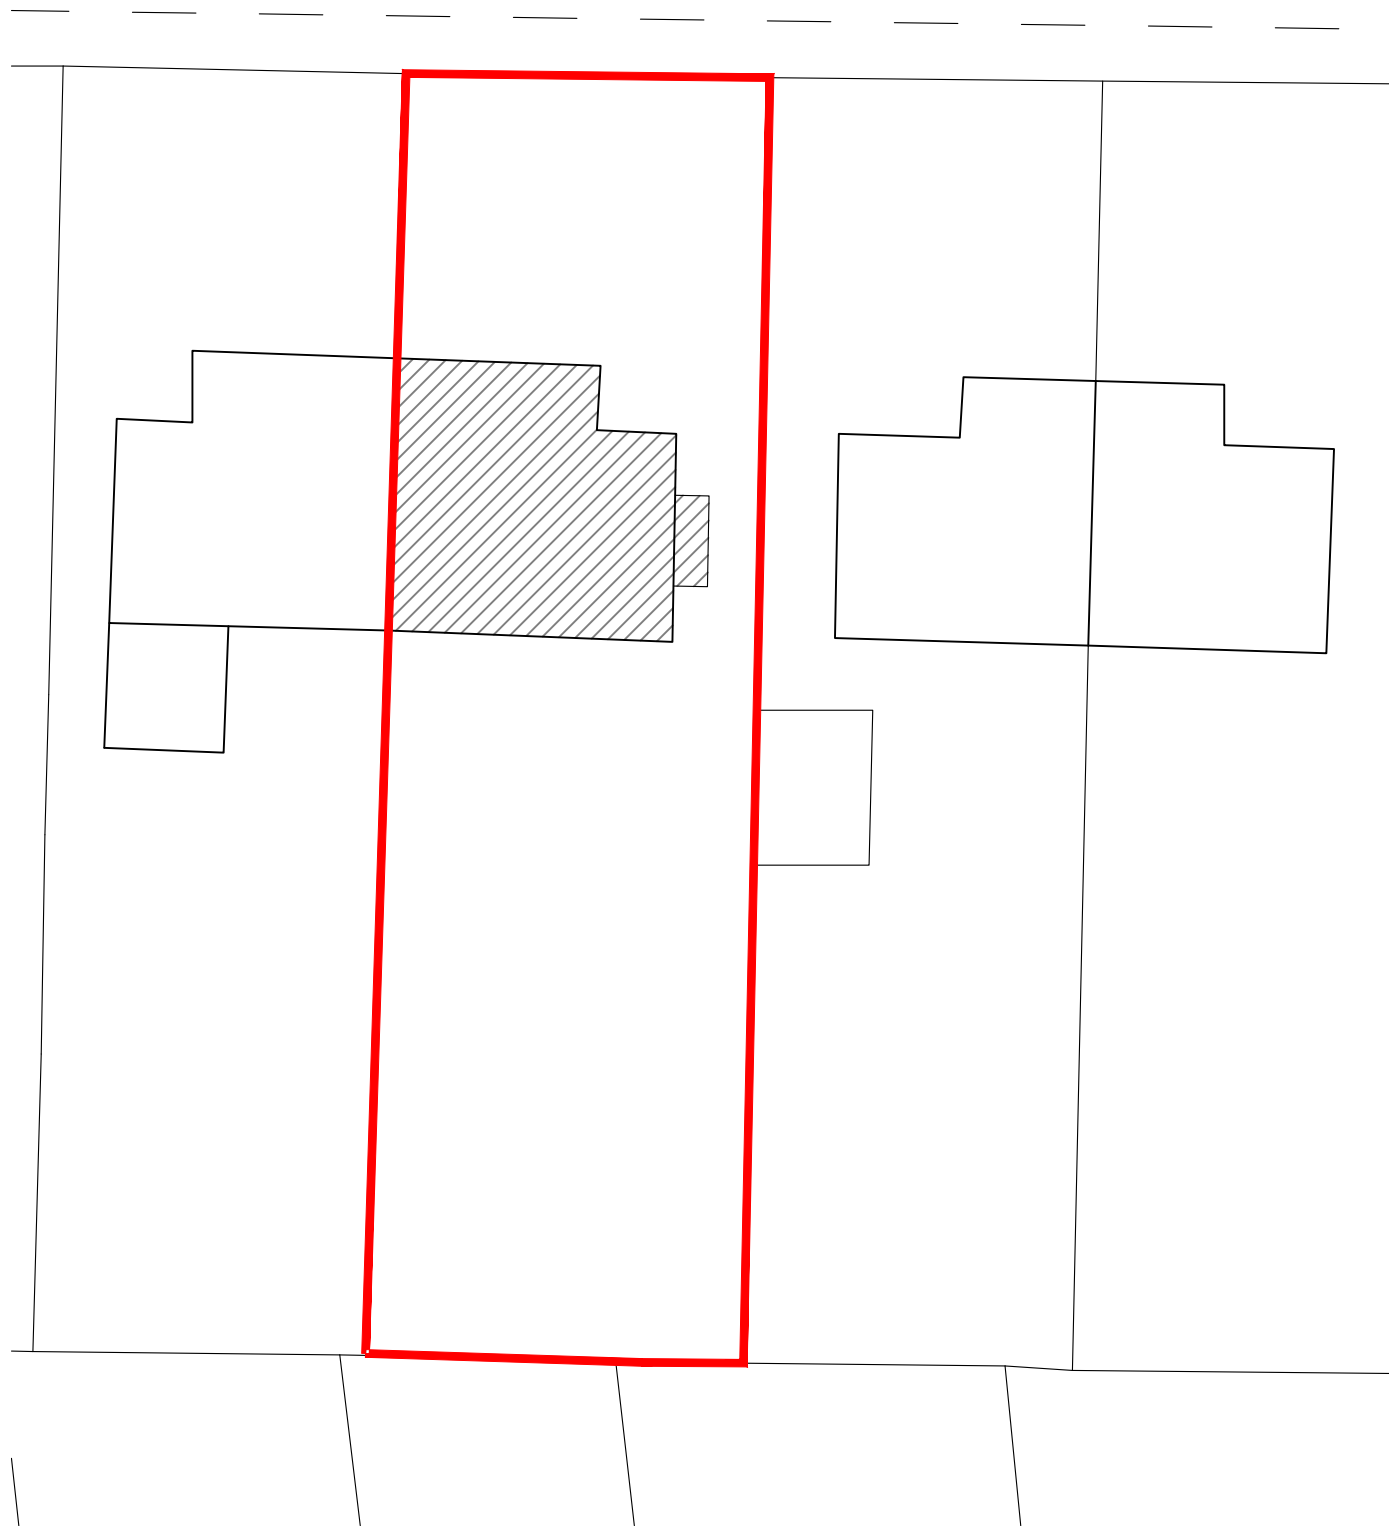

EXISTING SITE PLAN 1:200

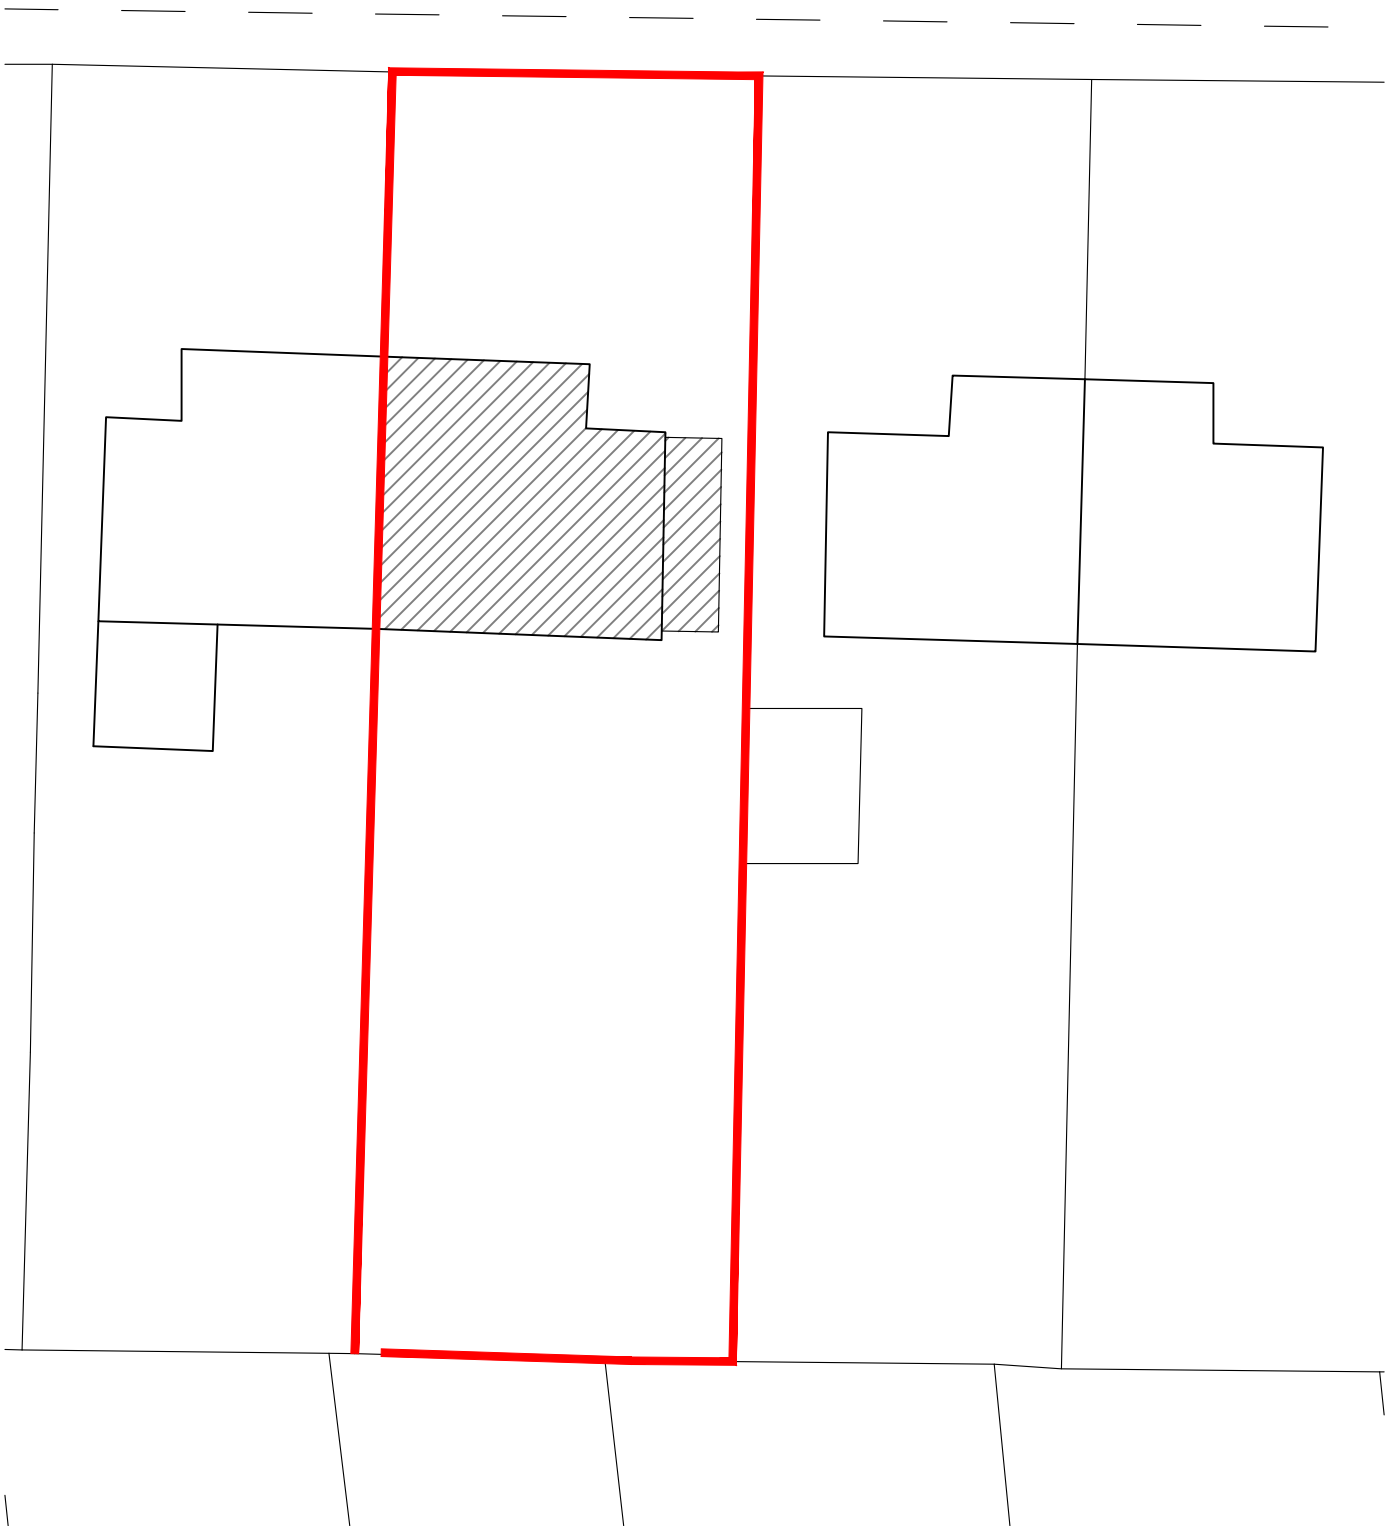

PROPOSED SITE PLAN 1:200

 

Project		Client		 Lines & Squares Ltd 81 London Road Knebworth Herts SG3 6HG	
37 Stockesn Green, Knebworth		Knebworth Tenants Ltd			
Title	Drawn		RF	Checked	
	Scale		1:200@A3	Approved	
	© Copyright reserved				
Existing & Proposed Site Plans		Project No.		Drawing No.	Rev
		LS875		P02	-