


- No. Note
- 1 All dimensions to be verified on site by GENERAL CONTRACTOR prior to any work, setting out or other drawings being prepared.
 - 2 Drawings not to be scaled. Work to figured dimensions only.
 - 3 © copyright SAUNDERS BOSTON LIMITED. All rights reserved.
This drawing remains the property of SAUNDERS BOSTON LIMITED at all times and may not be reproduced or copied in whole or in part without their prior written consent.
 - 4 This drawing and related specifications are for use only in the stated location.
 - 5 This drawing is to be read in conjunction with all other Consultants drawings and specifications.
 - 6 Drawings have not been surveyed and any/all pipe locations and below ground drainage runs are indicative.
 - 7 It is assumed that all works will be carried out by a competent contractor who will be working, where appropriate, to an approved method statement.

Note - drawings based on existing building survey provided by Pinnacle Infotech




Proposed - Southeast Elevation
1 : 100

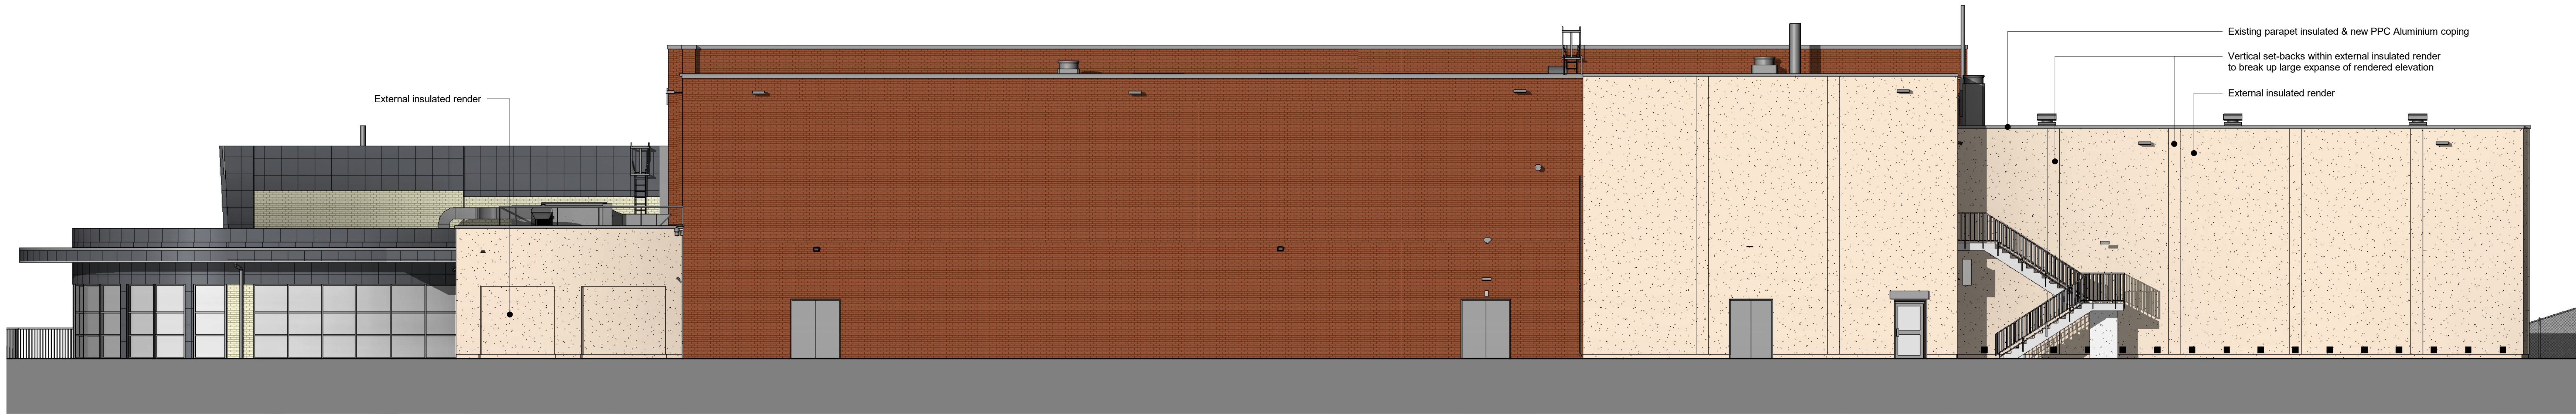

Proposed - Southwest Elevation
1 : 100

Scale 1:100
0 1 2 3 5m

P03	Planning Issue	07.03.24	KP	CSM
P02	Draft Planning Issue	27.11.24	KP	CSM
P01	P01 Planning Issue	08.11.24	KP	CSM
No.	Revision	Date	CHK	Auth

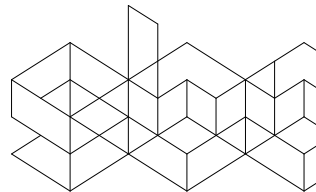**Saunders
Boston
Architects**

Eastern Gate House, 119 Newmarket Road,
Cambridge CB5 9BA
T 01223 361733
info@saundersboston.co.uk

The Generator, The Gallery, King's Wharf
The Quay, Exeter EX2 4WJ
T 01392 348307
www.saundersboston.co.uk

NHDC DECARBONISATION

SBA Project Code

2090

Drawn

CSM

Checked

KP

Date

08/11/24

Client

Willmott Dixon

For

North Herts Leisure Centre

Drawing

Proposed Elevations Sheet 1 of 2

Scale

1 : 100 @A0

Revision

P03

project

originator

zone

level

type

ref

number

NHLC-SBA-XX-XX-DR-A-10210