



Existing Northwest Elevation
1 : 100

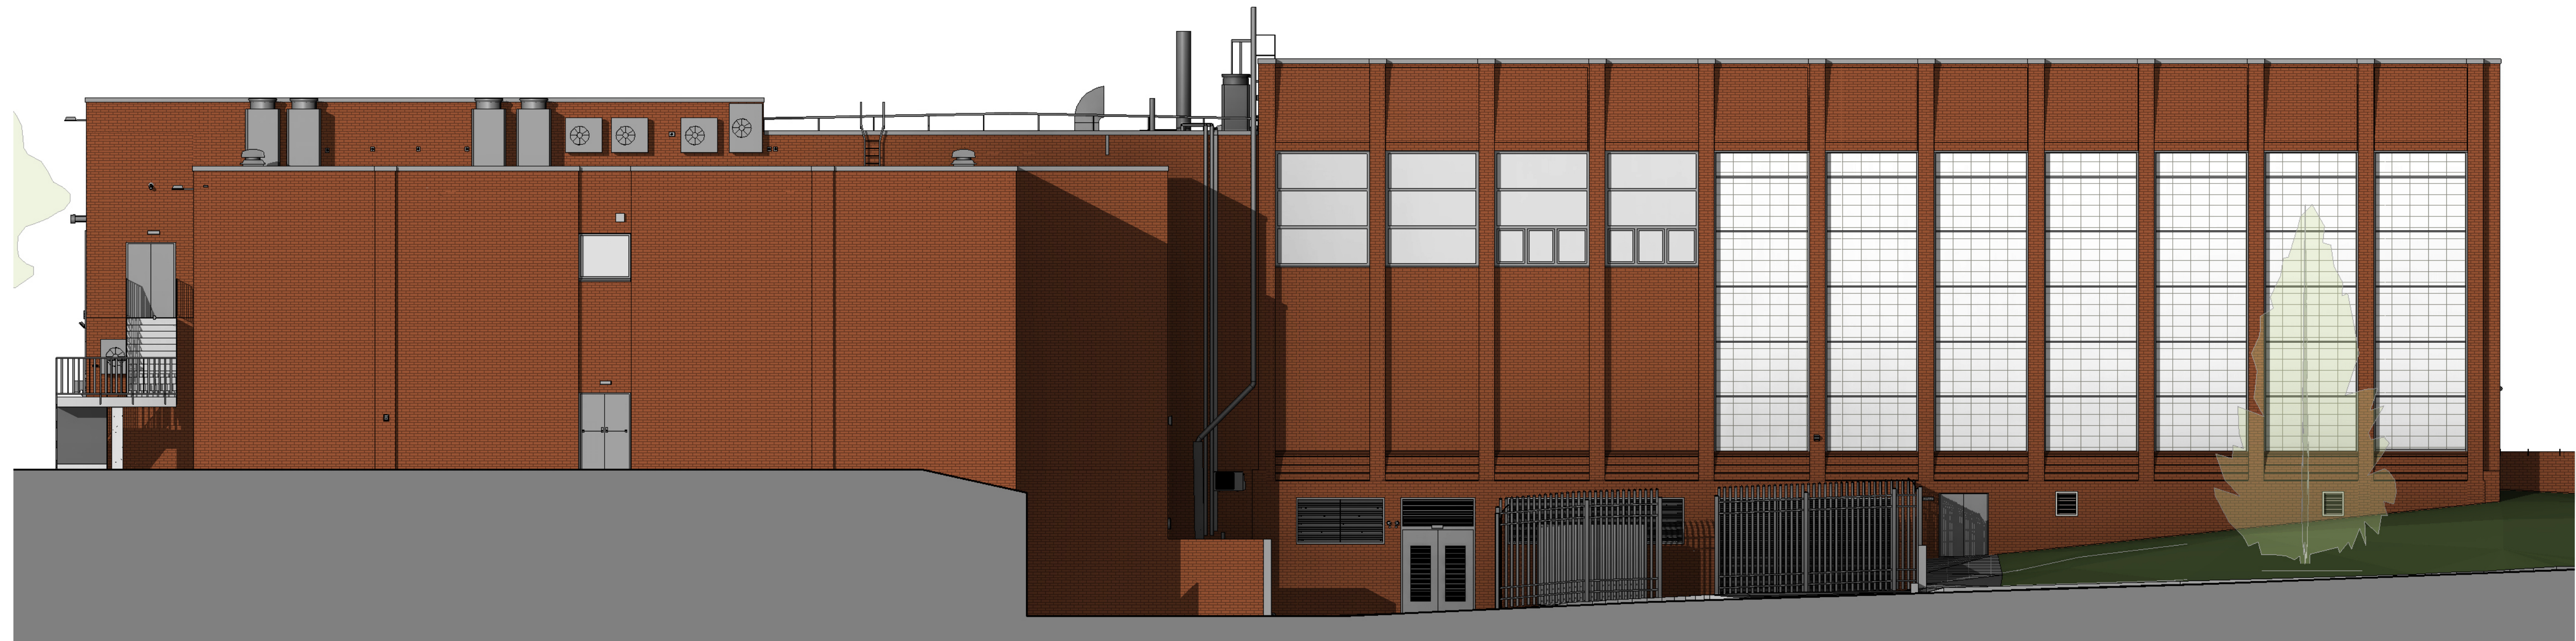

Existing Northeast Elevation
1 : 100

No.	Note
1	All dimensions to be verified on site by GENERAL CONTRACTOR prior to any work, setting out or shop drawings being prepared.
2	Drawings not to be scaled. Work to figured dimensions only.
3	© copyright SAUNDERS BOSTON LIMITED. All rights reserved. This drawing remains the property of SAUNDERS BOSTON LIMITED at all times and may not be reproduced or copied in whole or in part without their prior written consent.
4	This drawing and related specifications are for use only in the stated location.
5	This drawing is to be read in conjunction with all other Consultants drawings and specifications.
6	Drainage has not been surveyed and any/all pipe locations and below ground drainage runs are indicative.
7	It is assumed that all works will be carried out by a competent contractor who will be working, where appropriate, to an approved method statement.
HEALTH, SAFETY & ENVIRONMENTAL INFORMATION In addition to the hazards/risks normally associated with the types of work detailed on this drawing, also note the following:	
CONSTRUCTION	
MAINTENANCE/CLEANING	
DECOMMISSION/DEMOLITION	
Note - drawings based on existing building survey provided by Pinnacle Infotech	

Scale 1:100			
0 1 2 3 5m			
P05	Issued for Information	17.01.25	JP CSM
P04	Draft Planning Issue	27.11.24	JP CSM
P03	Revised Stage 3 - graphical amendments	11.11.24	JP CSM
P02	Graphical Amendments	01.11.24	JP CSM
P01	First Issue	16.10.24	ML CSM
No.	Revision	Date	CHK Auth

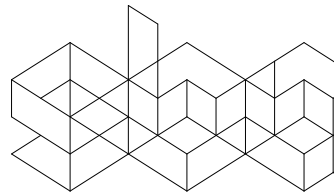		Saunders Boston Architects	
Eastern Gate House, 118 Newmarket Road, Cambridge CB5 9BA T 01223 367733 info@saundersboston.co.uk		The Generator, The Gallery, King's Wharf The Quay, Exeter EX2 4WJ T 01392 348307 www.saundersboston.co.uk	
NHDC DECARBONISATION			
SBA Project Code		Drawn	Date
2090		CSM	16/10/24
Client		Checked	ML
Willmott Dixon			
North Herts Leisure Centre			
Drawing Existing Elevations Sheet 2 of 2			
Scale		Revision	
1 : 100 @A0		P05	
project	originator	zone	level
NHLC-SBA-XX-XX-DR-A-00221			