

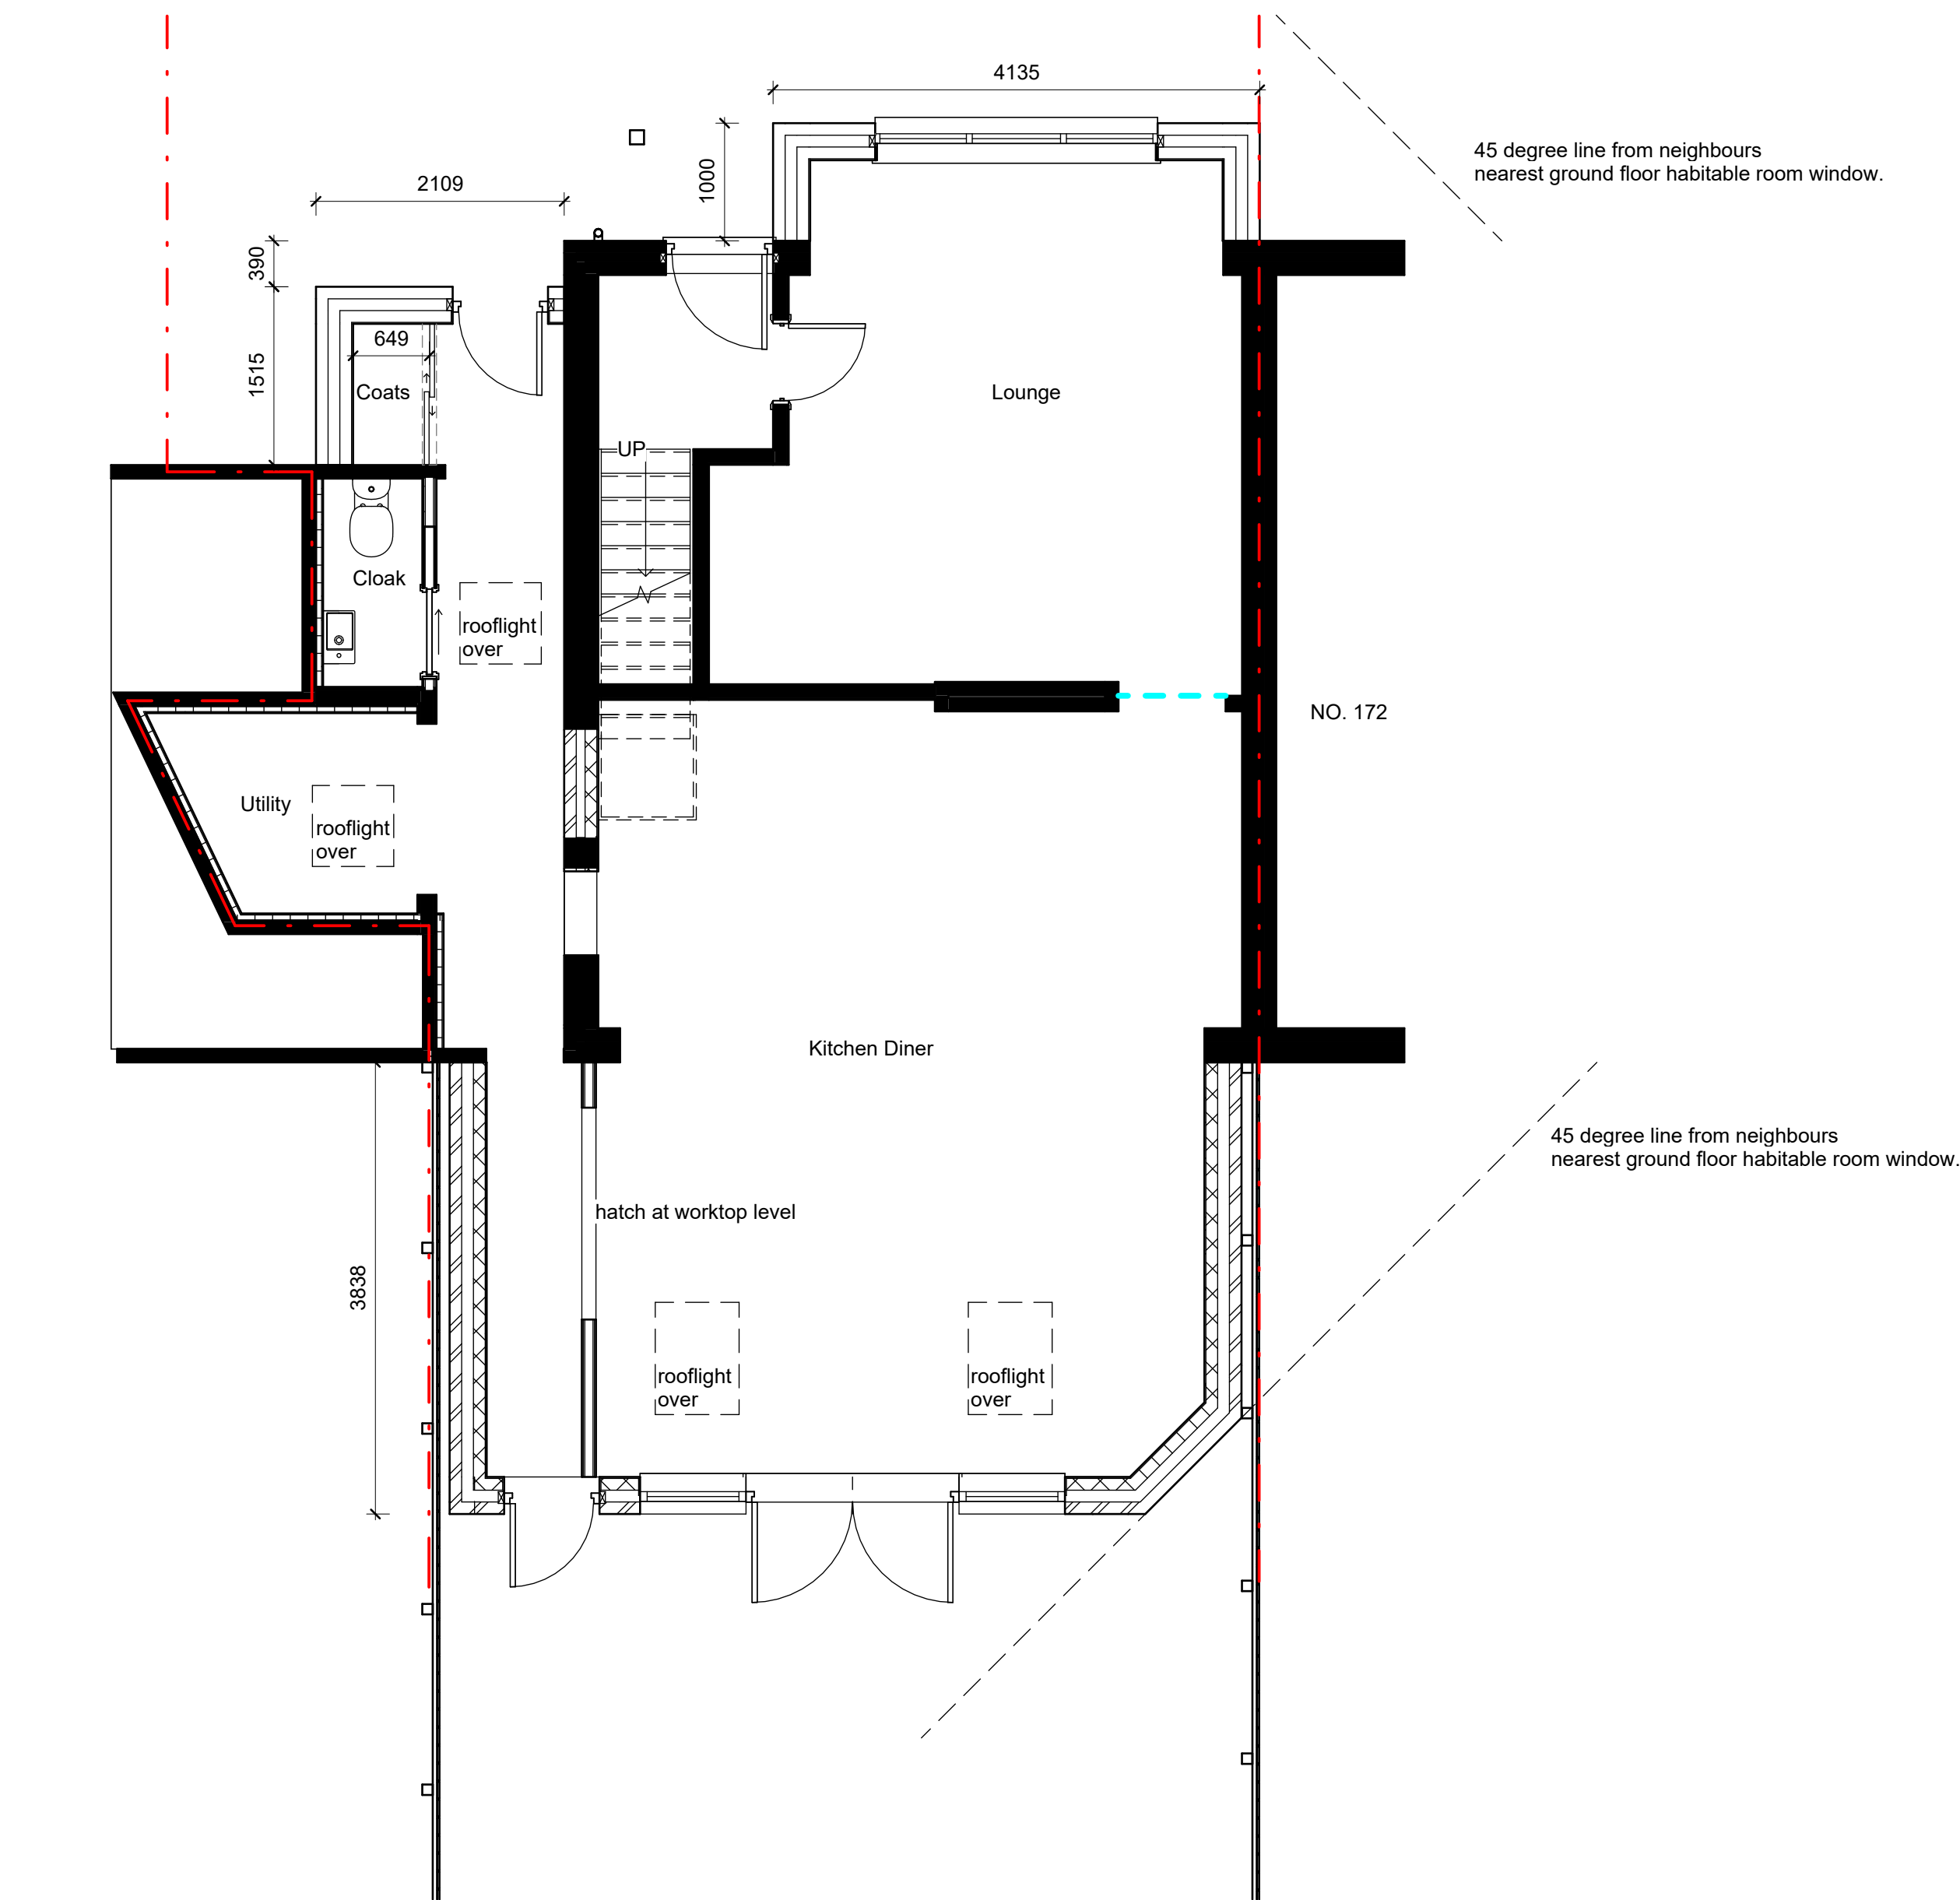
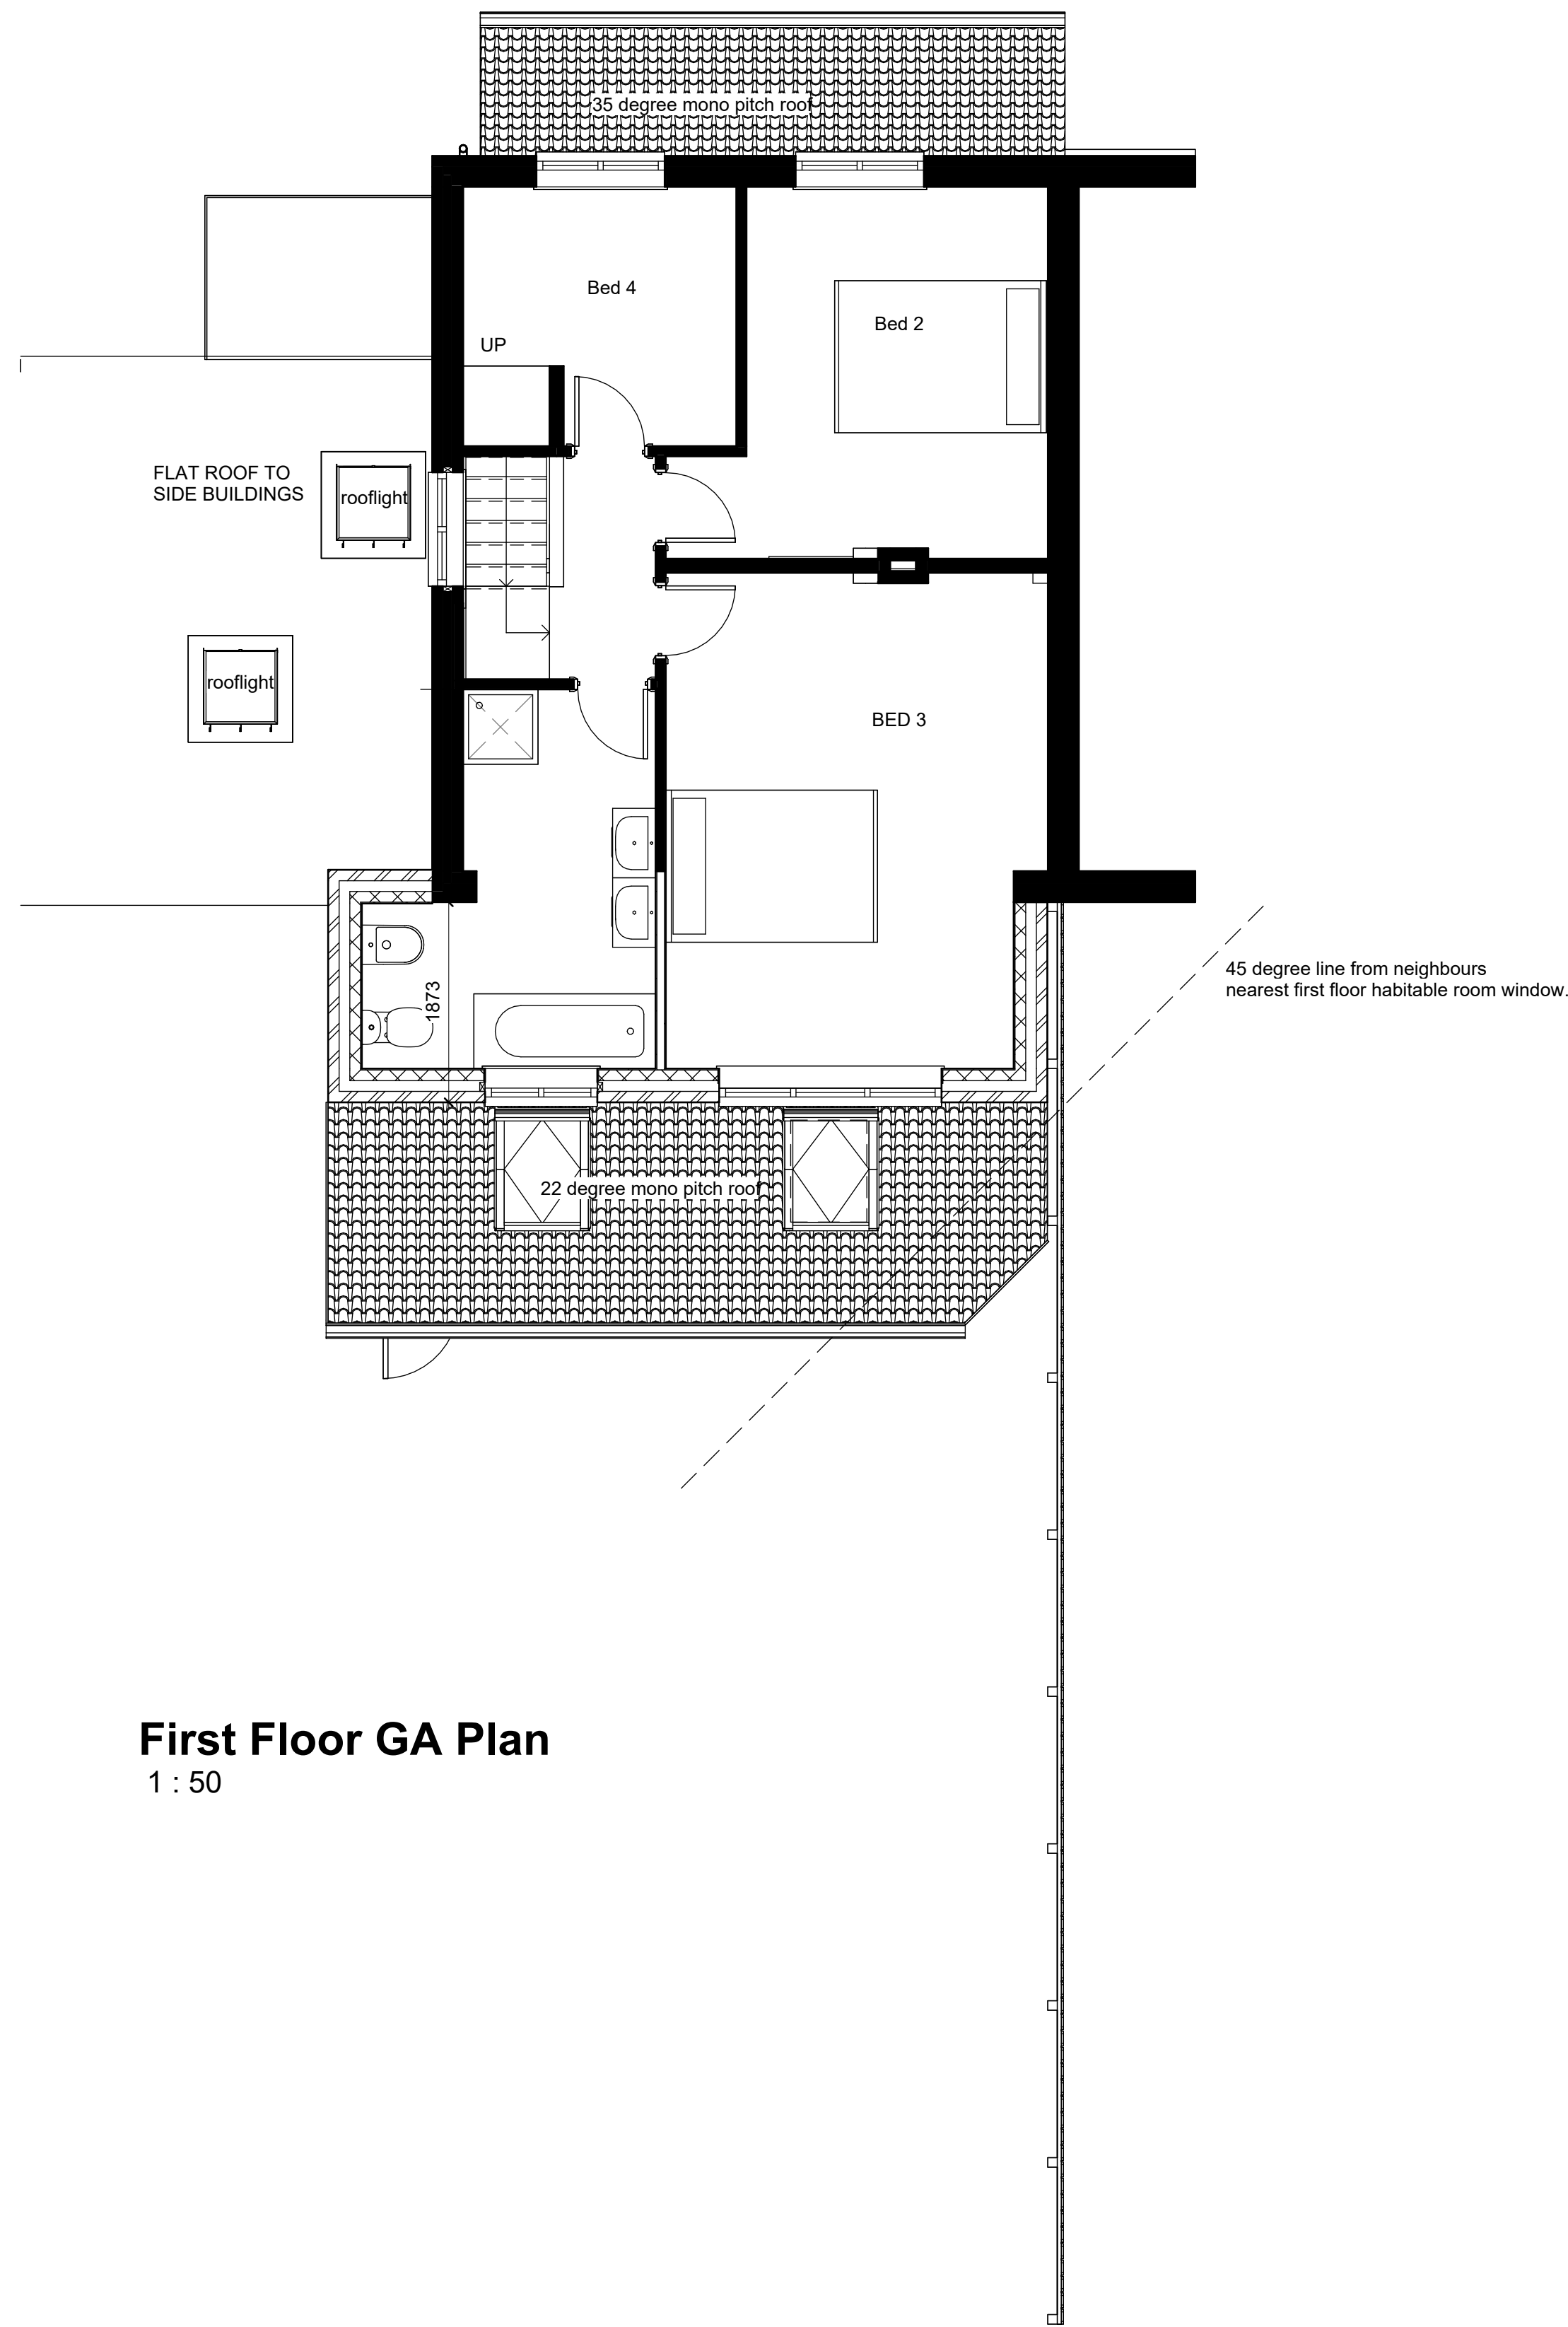


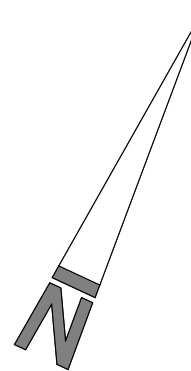

Ground Floor GA Plan
1 : 50

 

First Floor GA Plan
1 : 50

DO NOT SCALE FROM THIS DRAWING

This drawing is expressly for the purpose for use as part of the Building Regulations application and should not be used for construction

key plan

rev	A
by	MAN chkd NA
date	31-10-25
amendments	Extension side walls brought in from boundary

project	170 Eastern Way Proposed Floor Plans
title	
date	25/09/25
drawn by	MAN
checked by	NA

drawing status	Planning
scale	1 : 50 @ A1
drawing no	38 101A
client ref.	Mr & Mrs Bloxham

MNArchitect
100 Benslow Lane
Hitchin
Herts
SG49RA
07789 734432
marknewstead73@gmail