



GA North West Elevation
1 : 50


New roof tiles to match existing
New facing brickwork to match existing
New UPVC windows and doors to match existing
New rainwater goods to be black plastic to match existing
New insulated flat roof to be felt as per existing



GA North East Elevation
1 : 50



GA South East Elevation
1 : 50

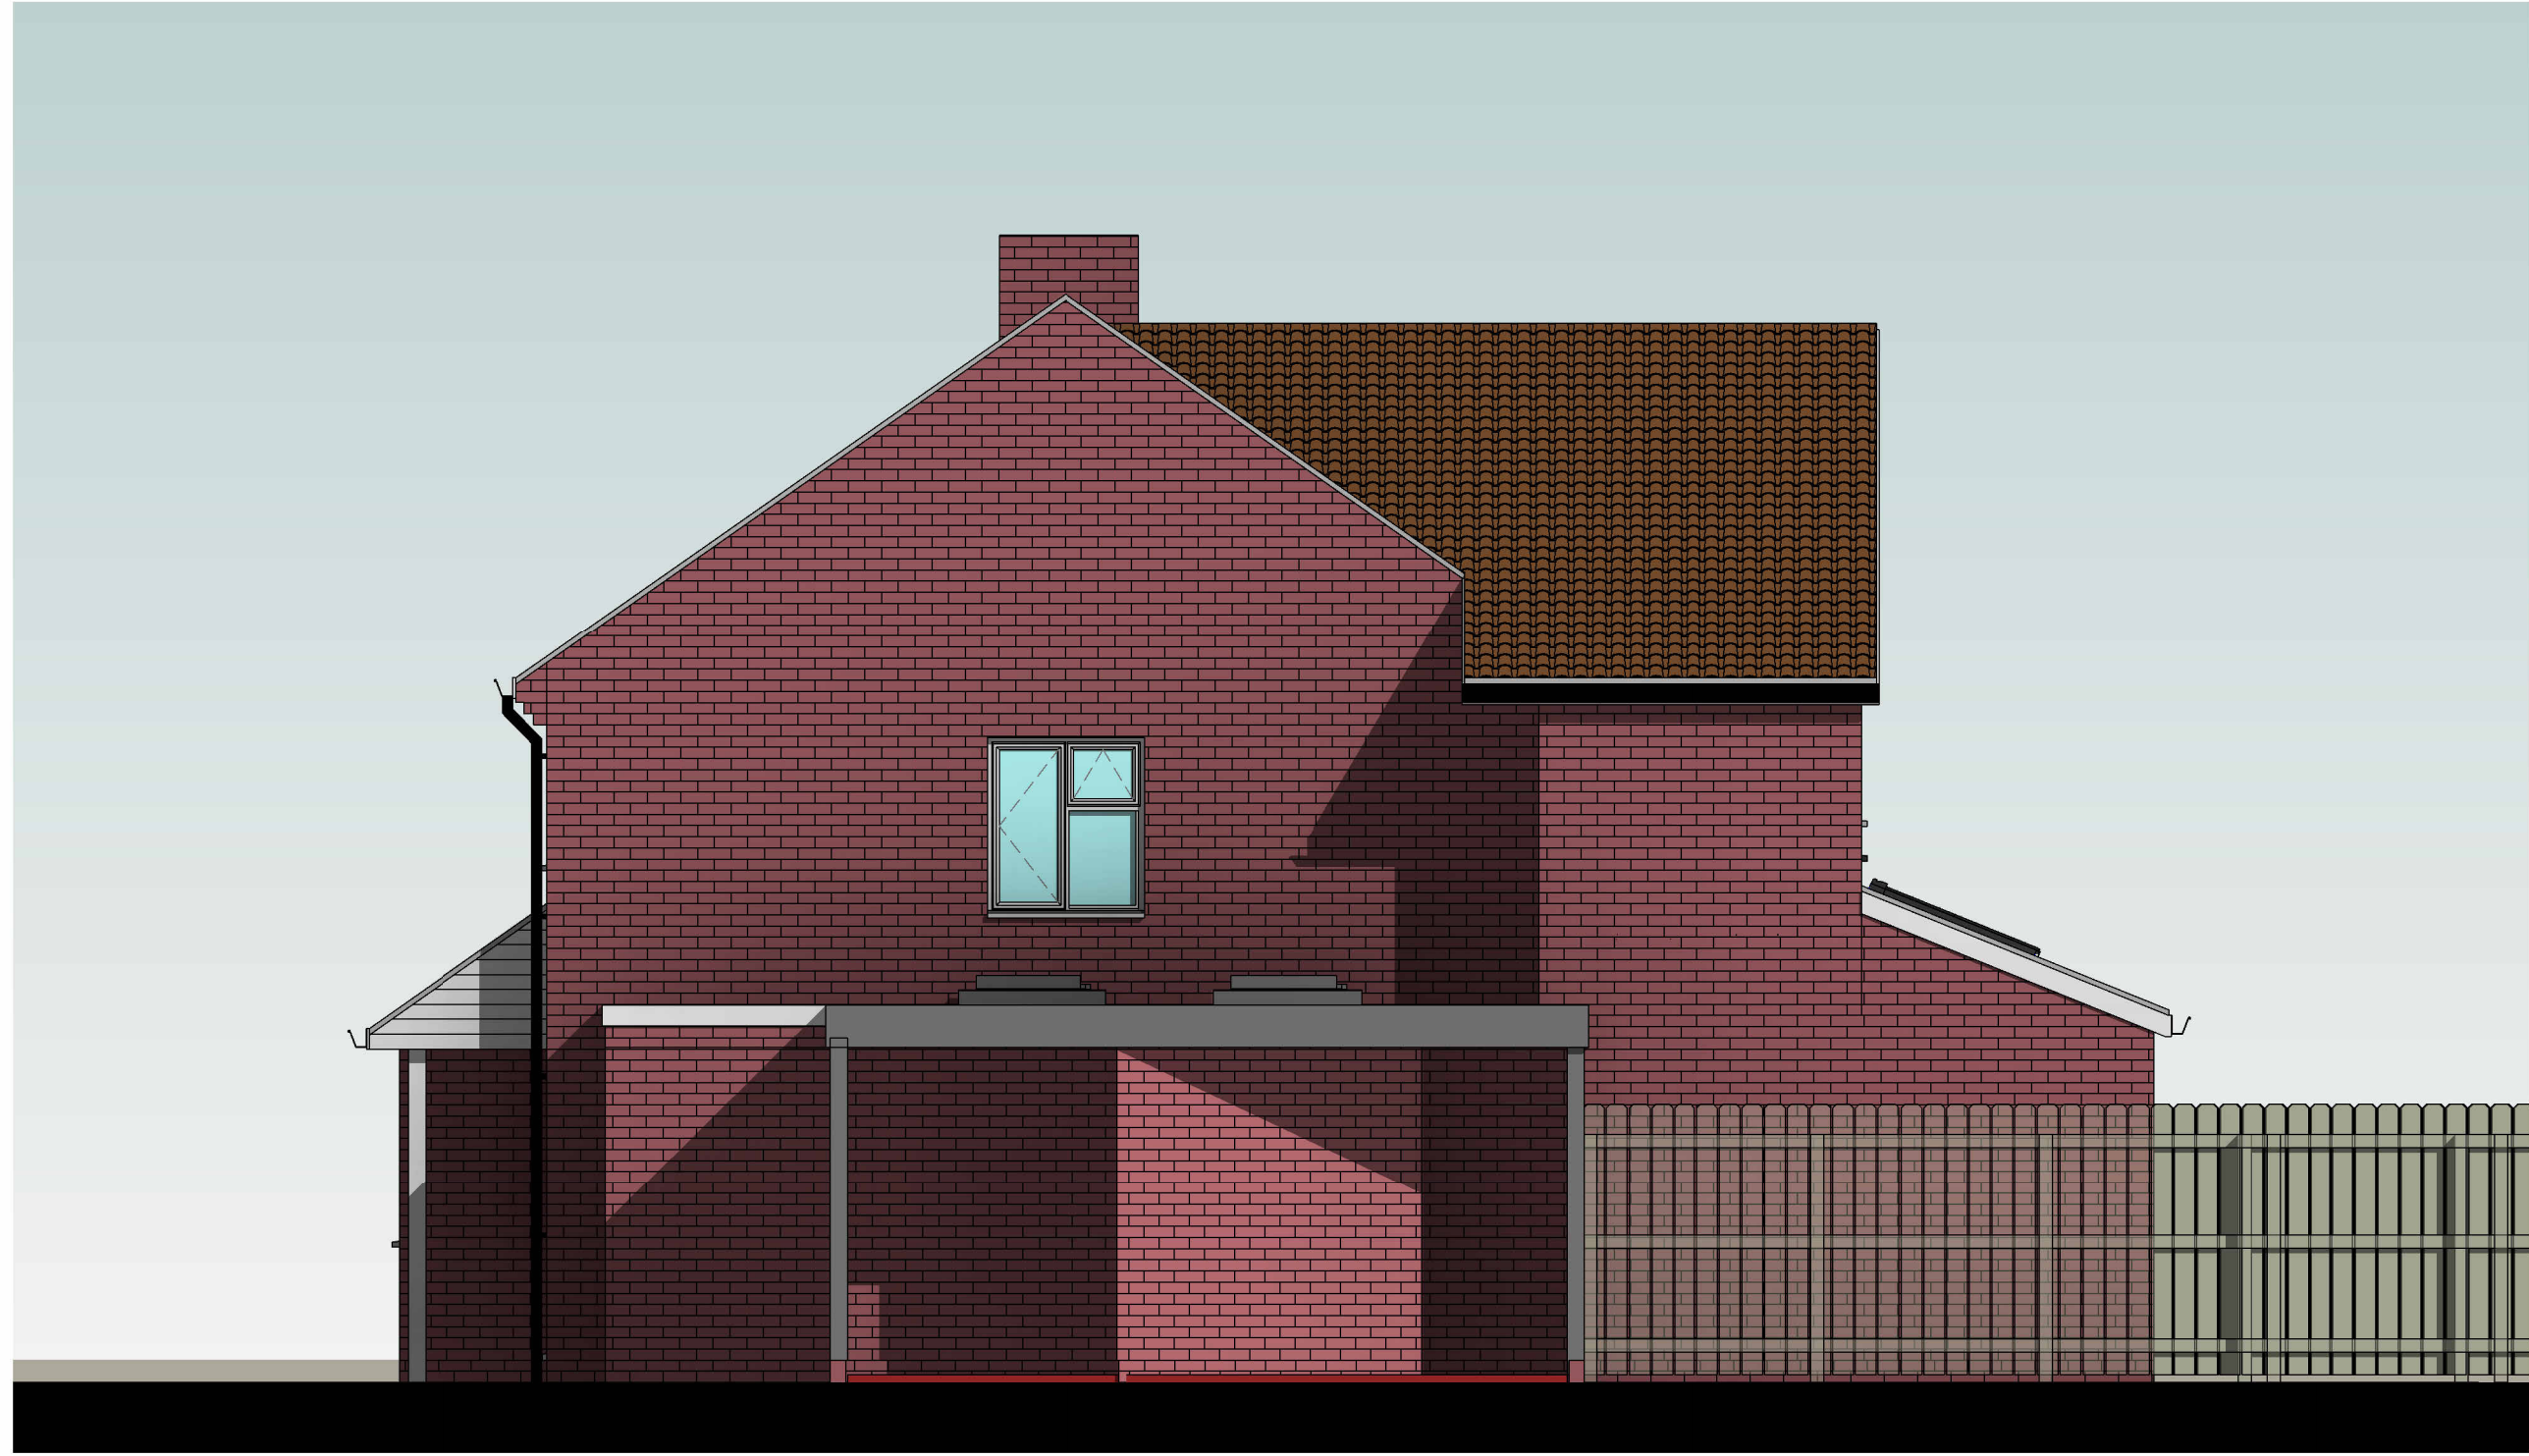

GA South West Elevation
1 : 50

DO NOT SCALE FROM THIS DRAWING
This drawing is expressly for the purpose for use as part of the Building Regulations application and should not be used for construction

key plan

rev	A
by	MAN chkd NA
date	31-10-25
amendments	Extension side walls brought in from boundary

project	170 Eastern Way Proposed Elevations
title	
date	25/09/25
drawn by	MAN
checked by	NA

drawing status	Planning
scale	1 : 50 @ A1
drawing no	38 102A
client ref.	Mr & Mrs Bloxham

MNArchitect
100 Benslow Lane
Hitchin
Herts
SG49RA
07789 734432
marknewstead73@gmail