




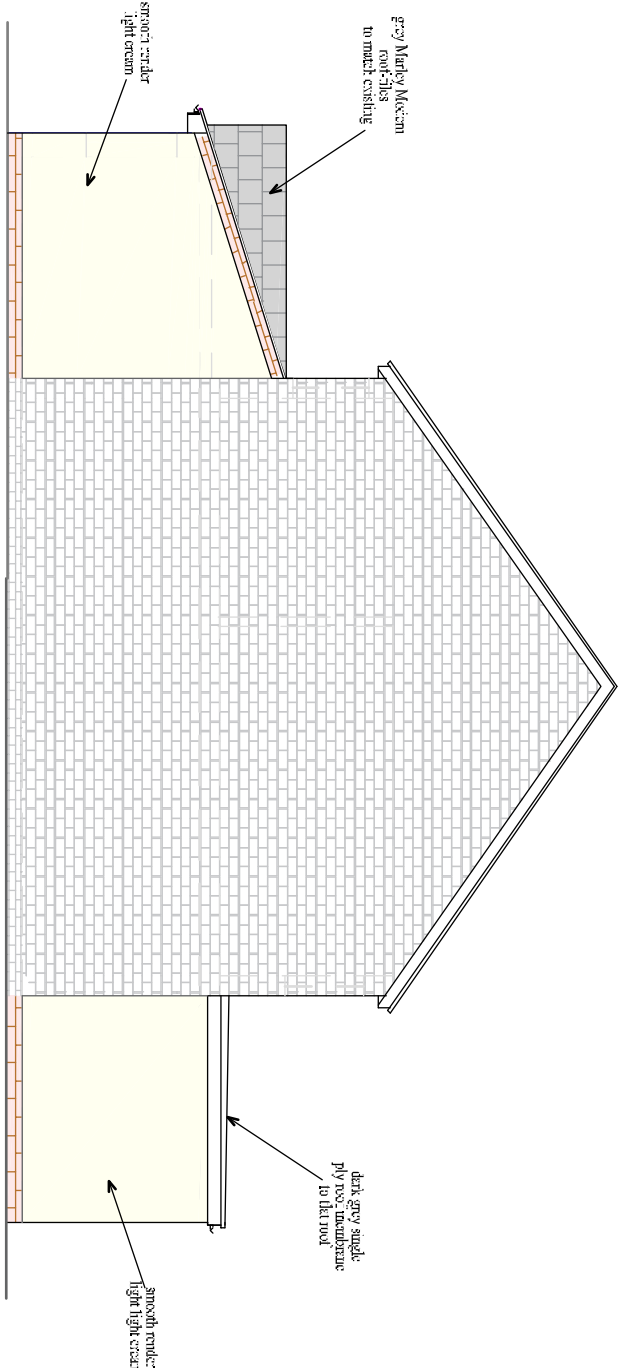


Proposed side elevation - (1:100 scale)

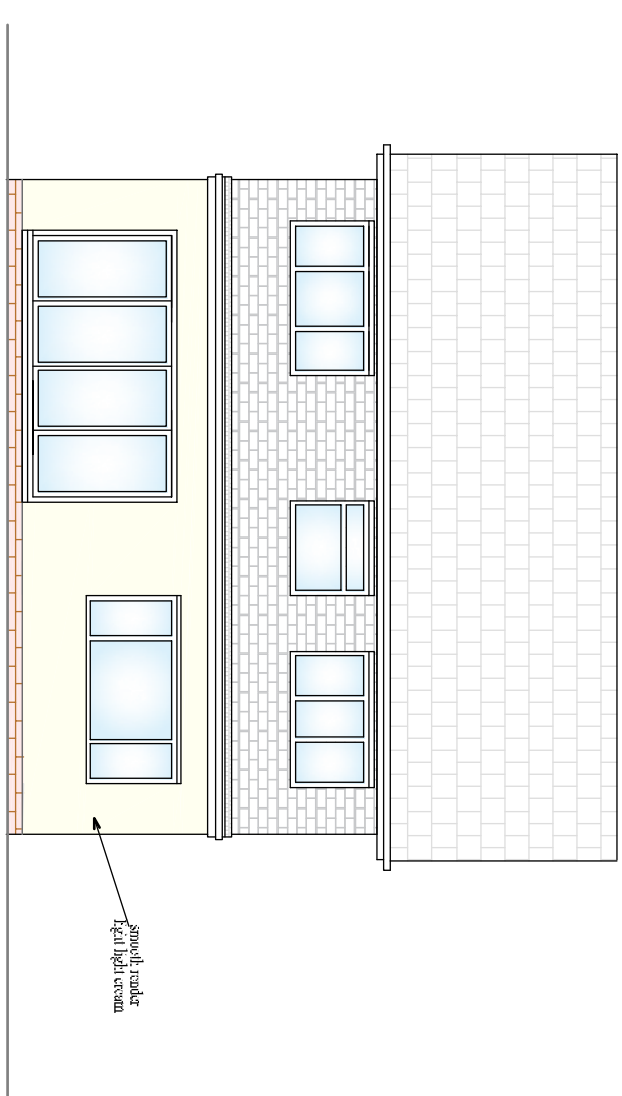


Proposed rear elevation - (1:100 scale)

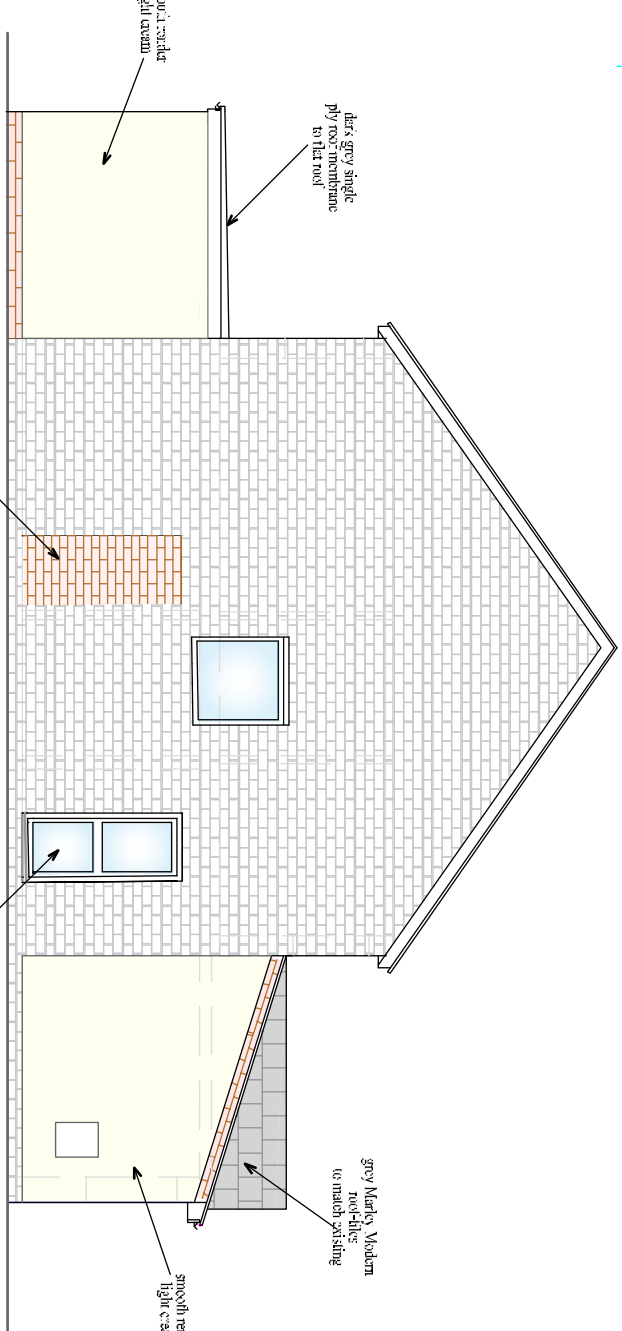


Proposed side elevation - (1:100 scale)

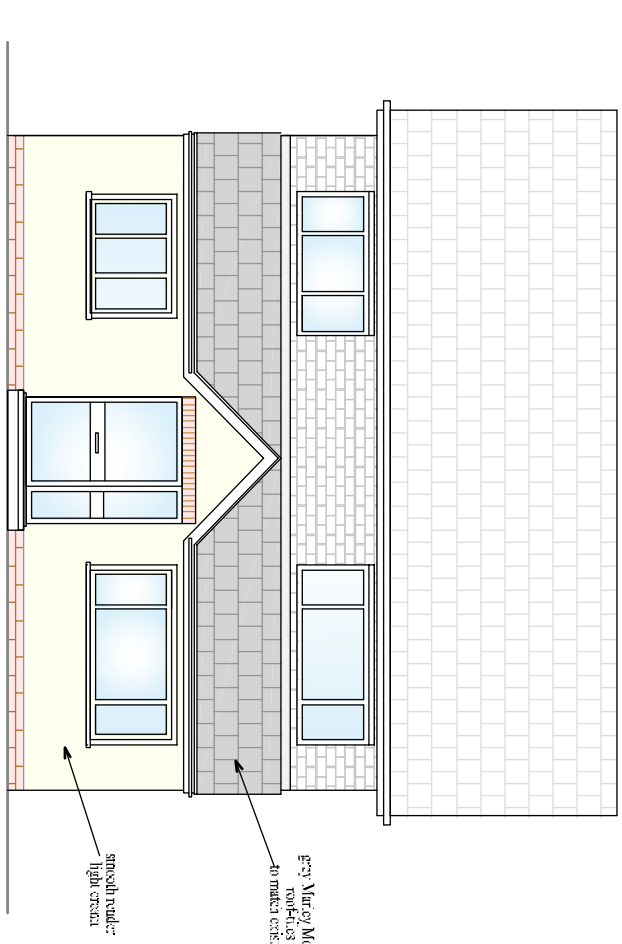


Proposed front elevation - (1:100 scale)

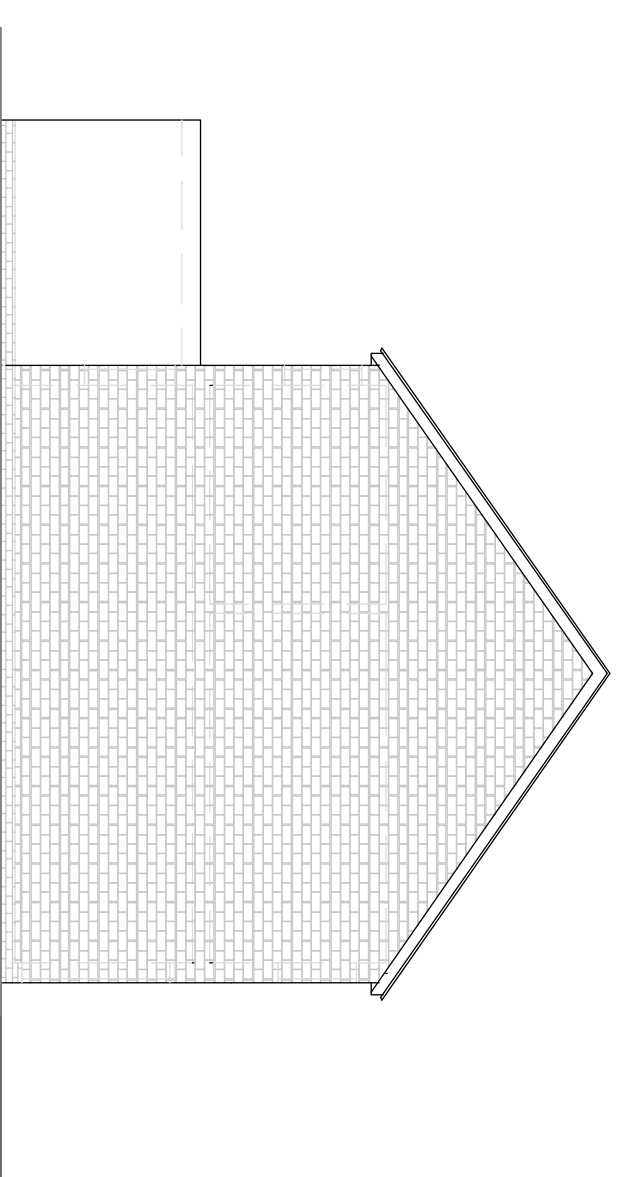


Existing side elevation -
(1:100 scale)

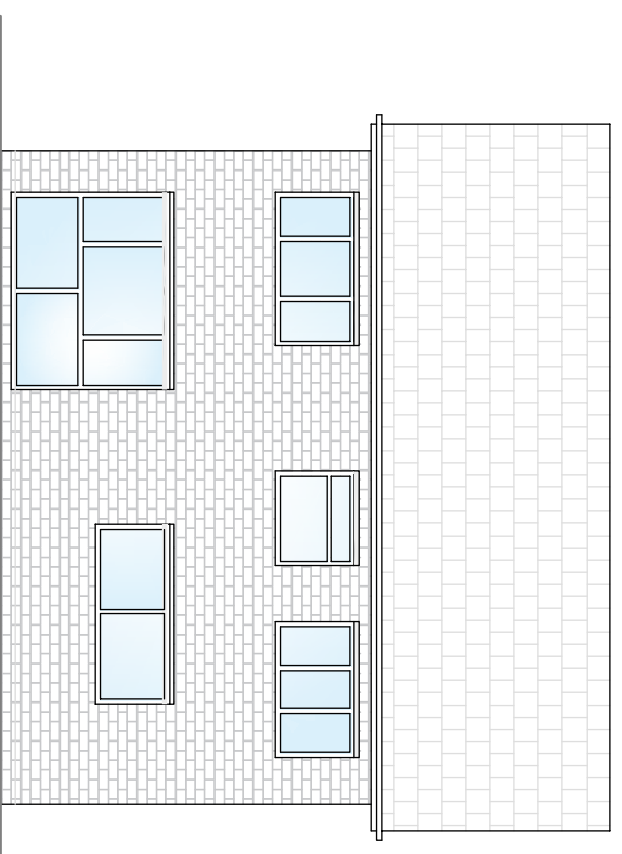



Existing rear elevation -
(1:100 scale)

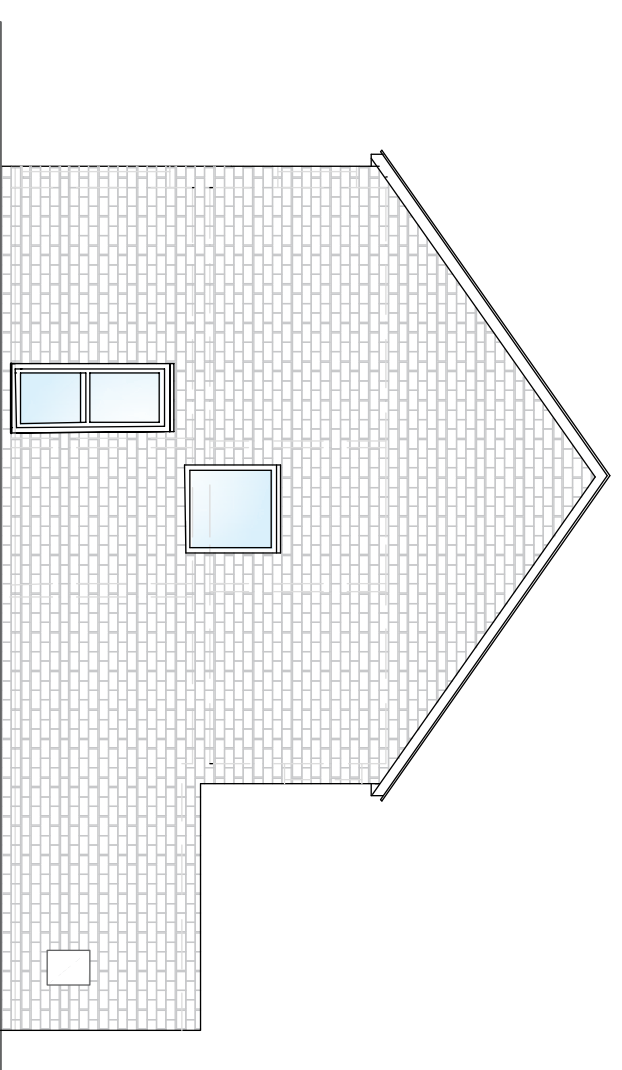


Existing side elevation -
(1:100 scale)

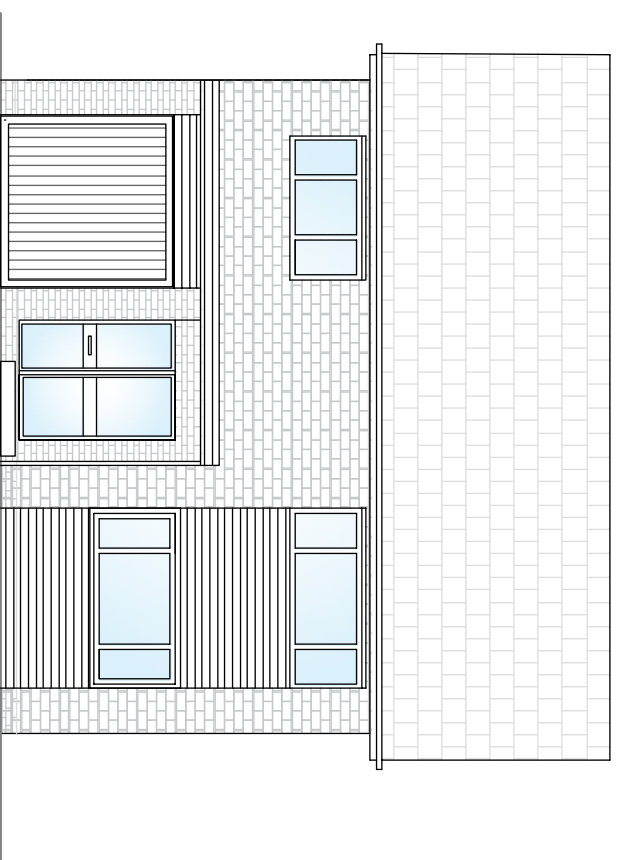

Existing front elevation -
(1:100 scale)

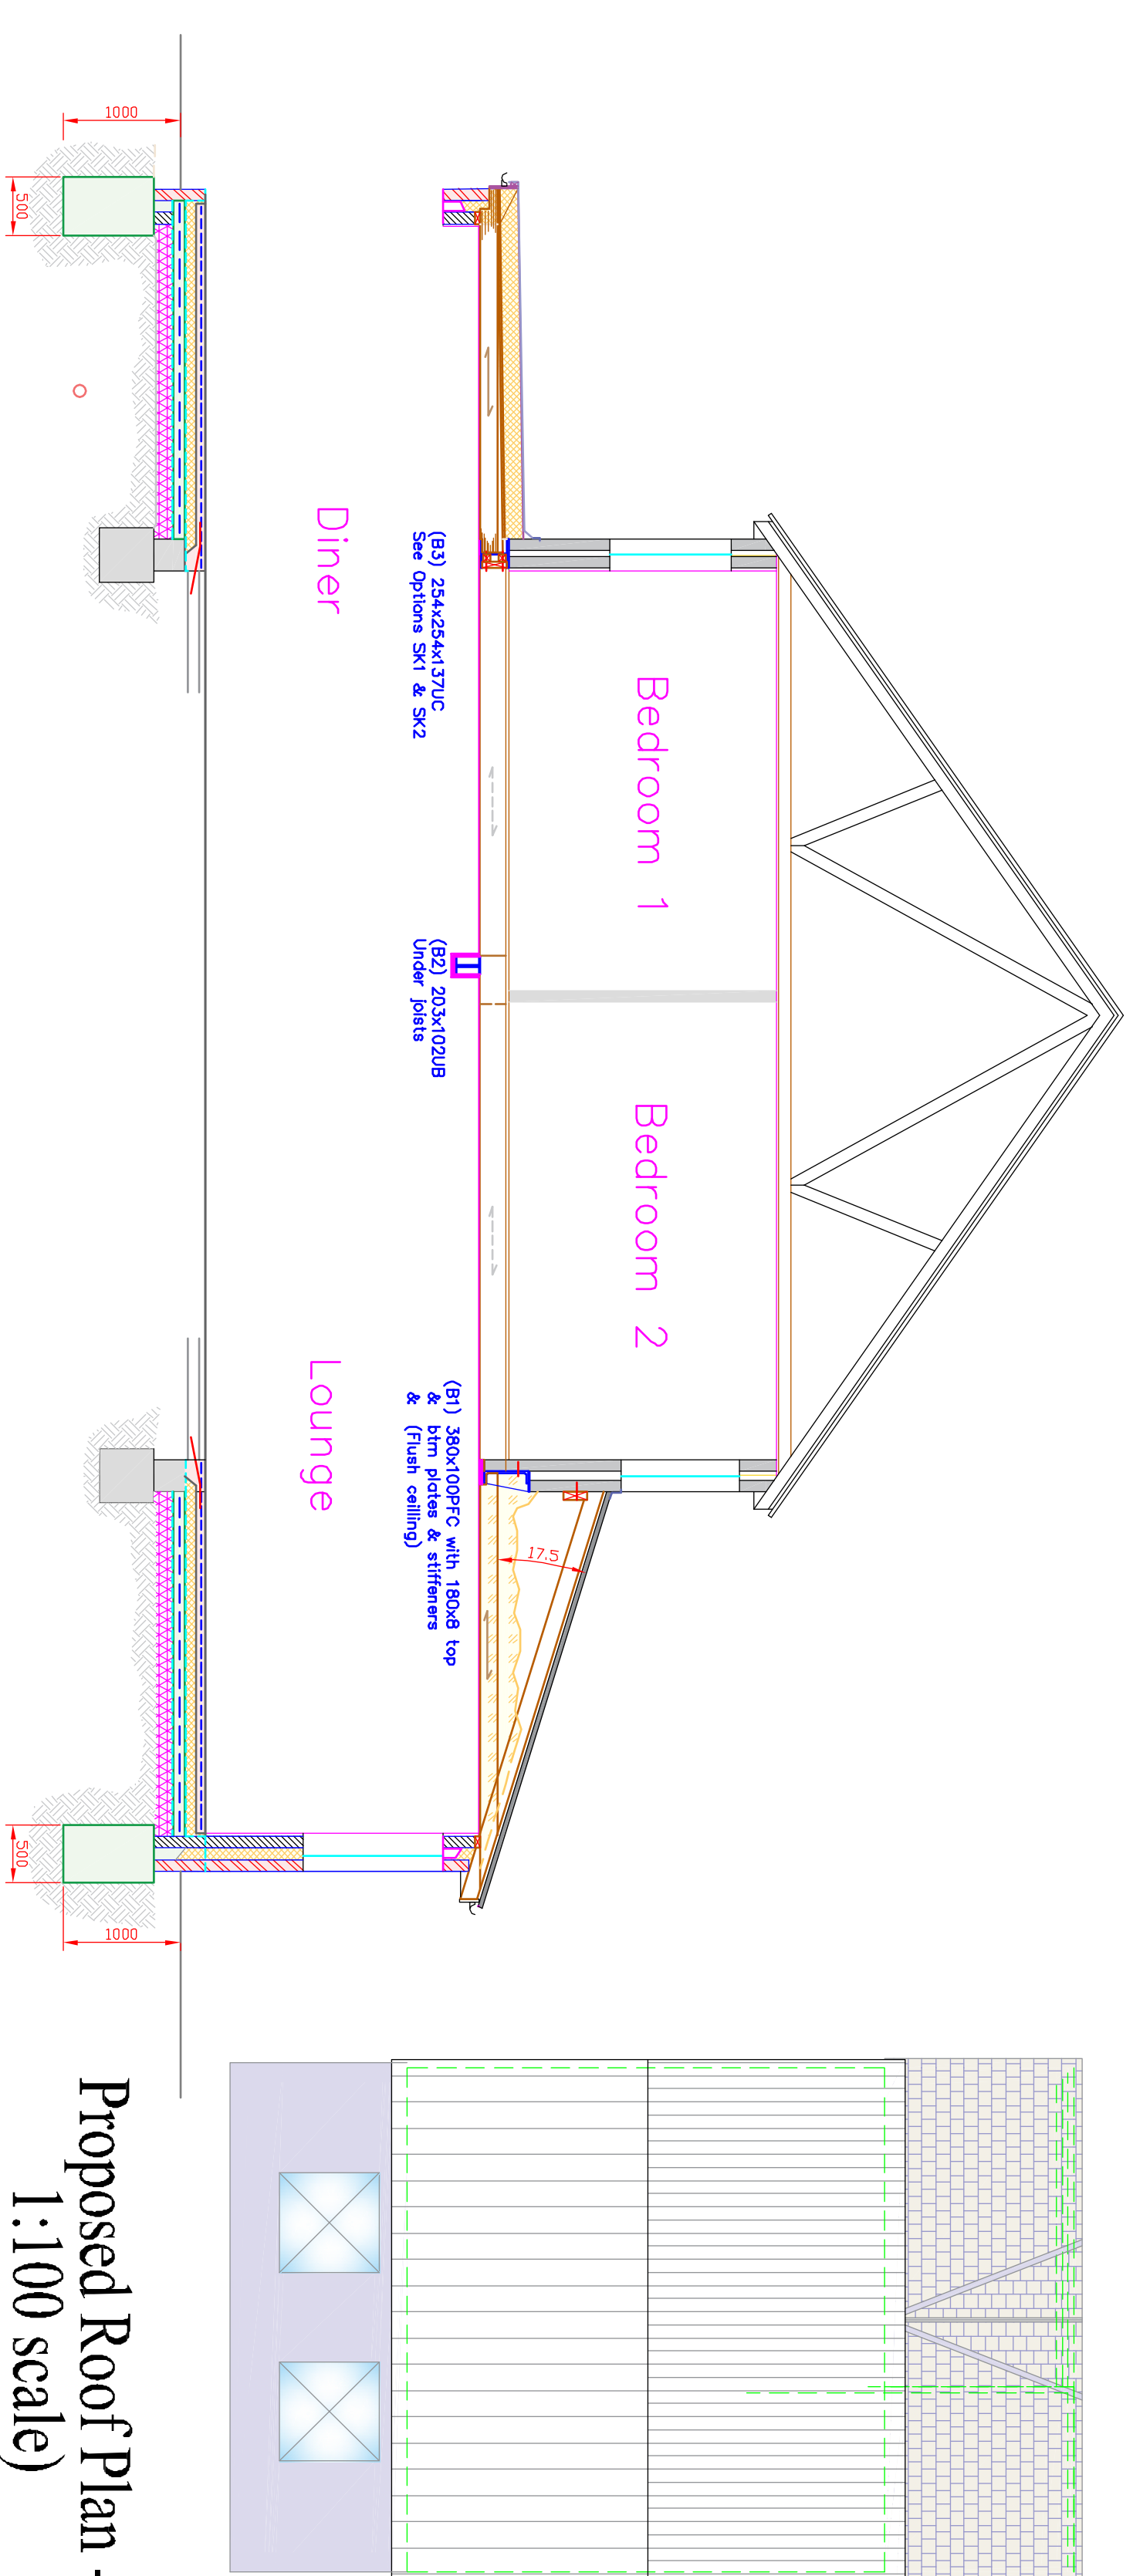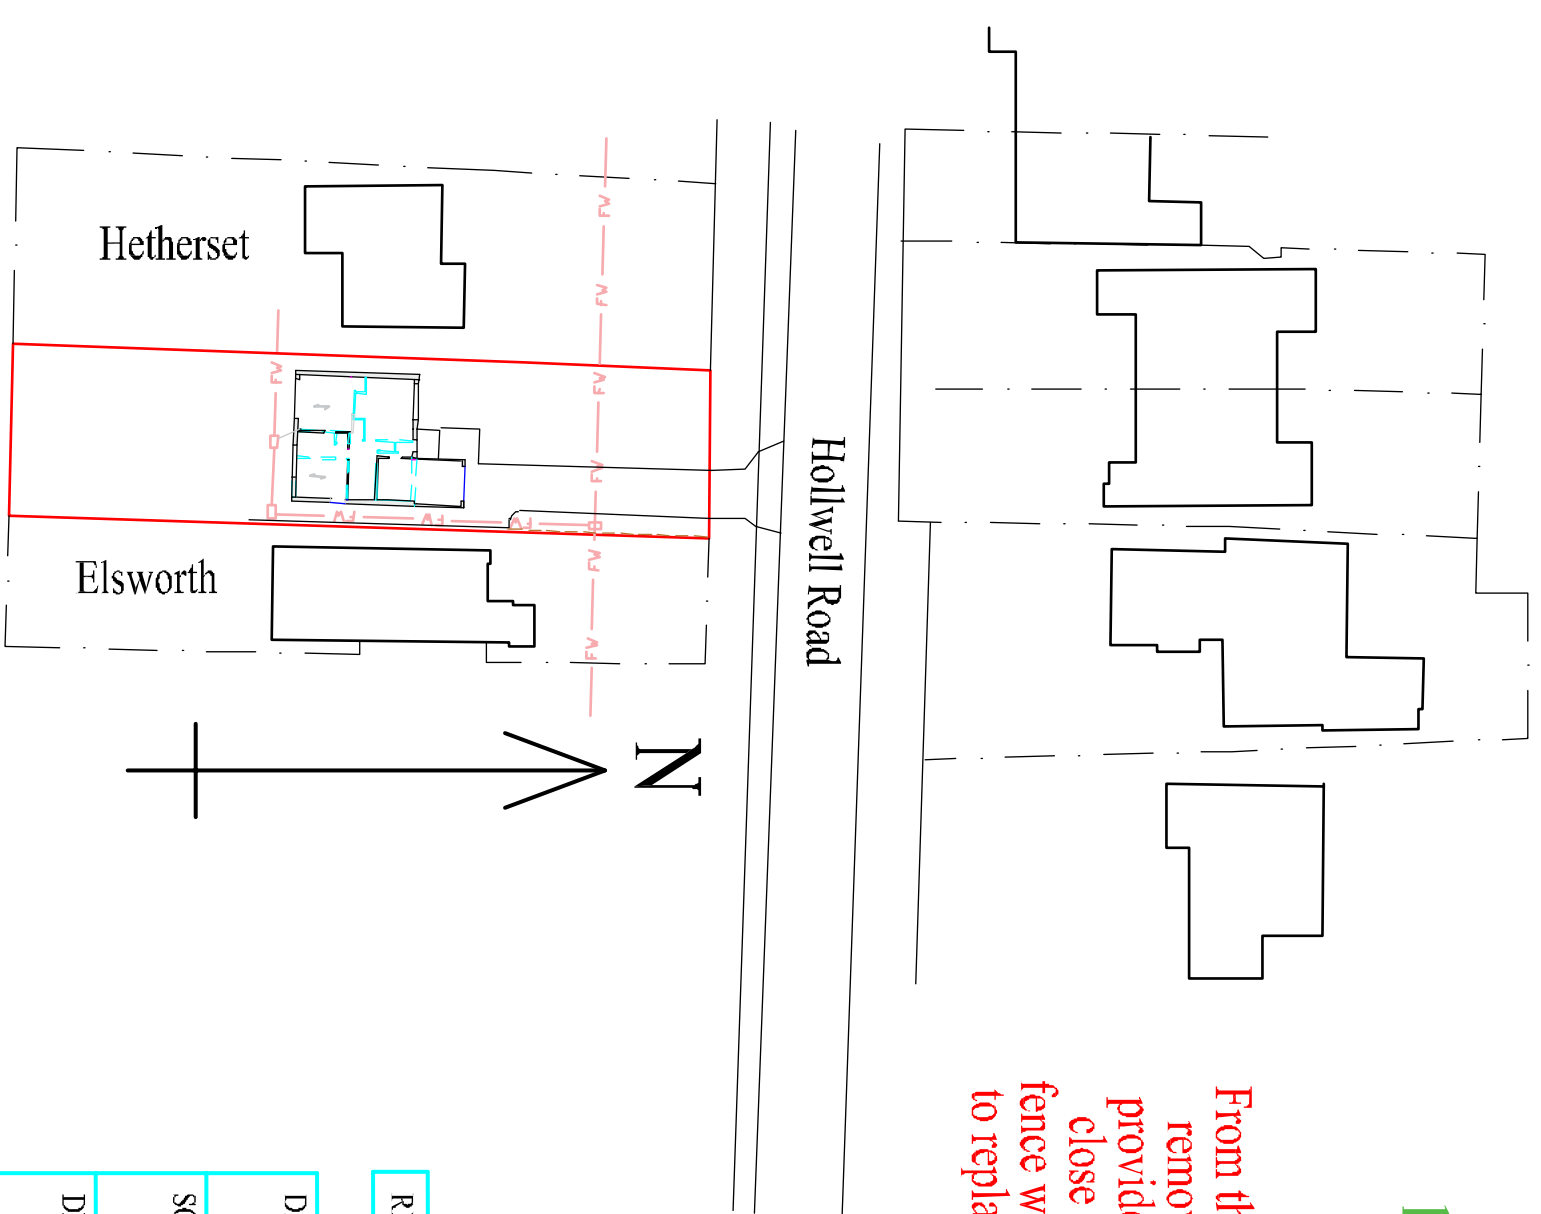Proposed Roof Plan -
1:100 scale)

Existing Site plan - (1:500 scale)

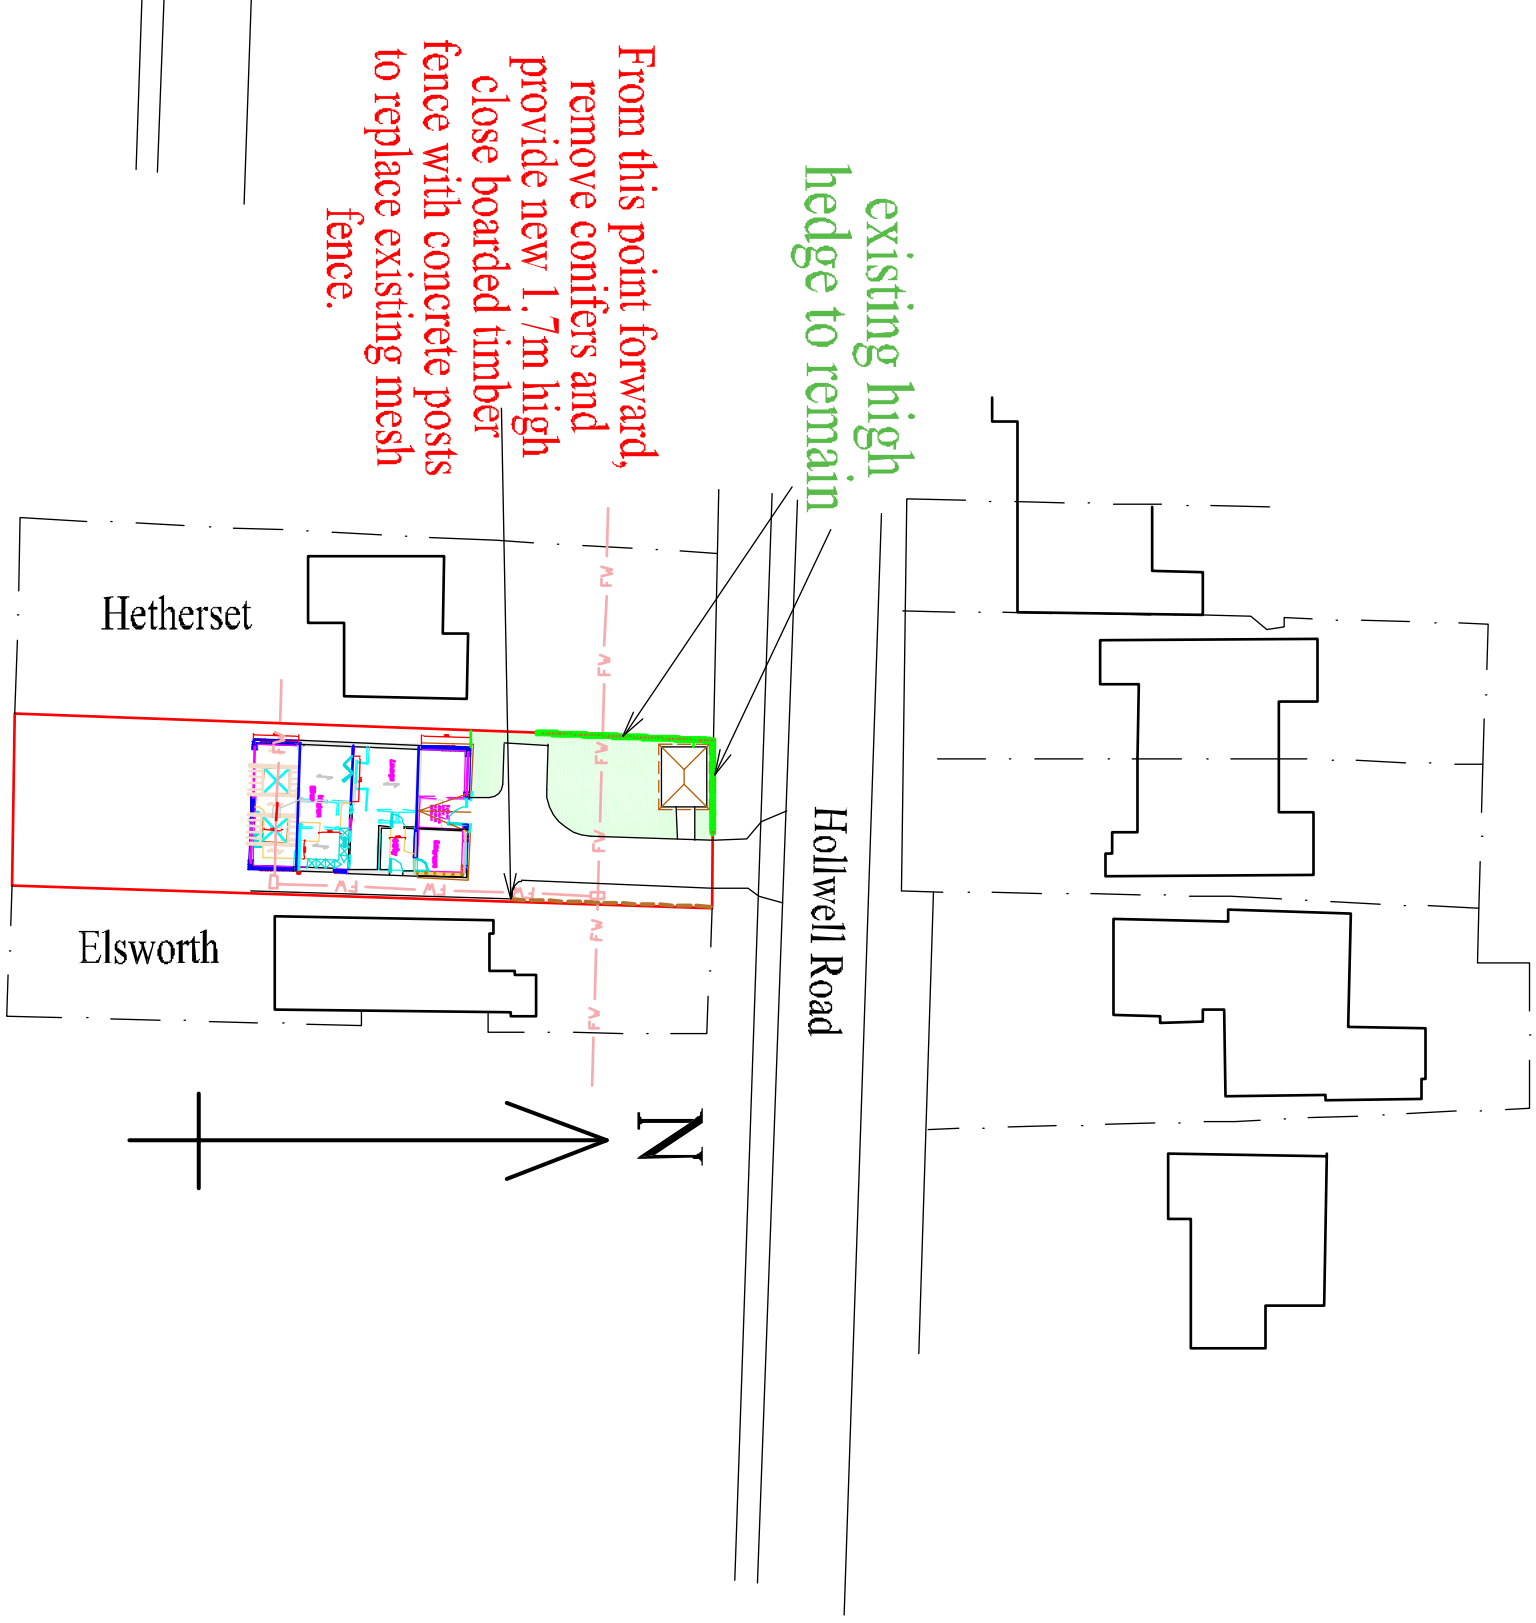

Proposed Site plan - (1:500 scale)

REVISION	DESCRIPTION	DATE
DATE June 2026	CLIENT/PROJ: Mr. Matt & Mrs Beth Lee Parthoon Holwell Road, Hitchin, Herts.	 Burton & Associates Ltd.
SCALE 1:50 & 1:10	DRAWING TITLE Home alterations.	
DRAWING STATUS Planning	Existing and proposed elevations, Proposed site plan and sections.	
NO UNAUTHORISED PRINTING OR DIGITAL SCANNING ALLOWED © COPYRIGHT 2005		65 Sherford Road Clifton Beds. SG7 5RG Tel. / Fax. 01455 650050 Ref: 203-1 02F