






From this point forward, remove conifers and provide new 1.7m high close boarded timber fence with concrete posts to replace existing mesh fence.

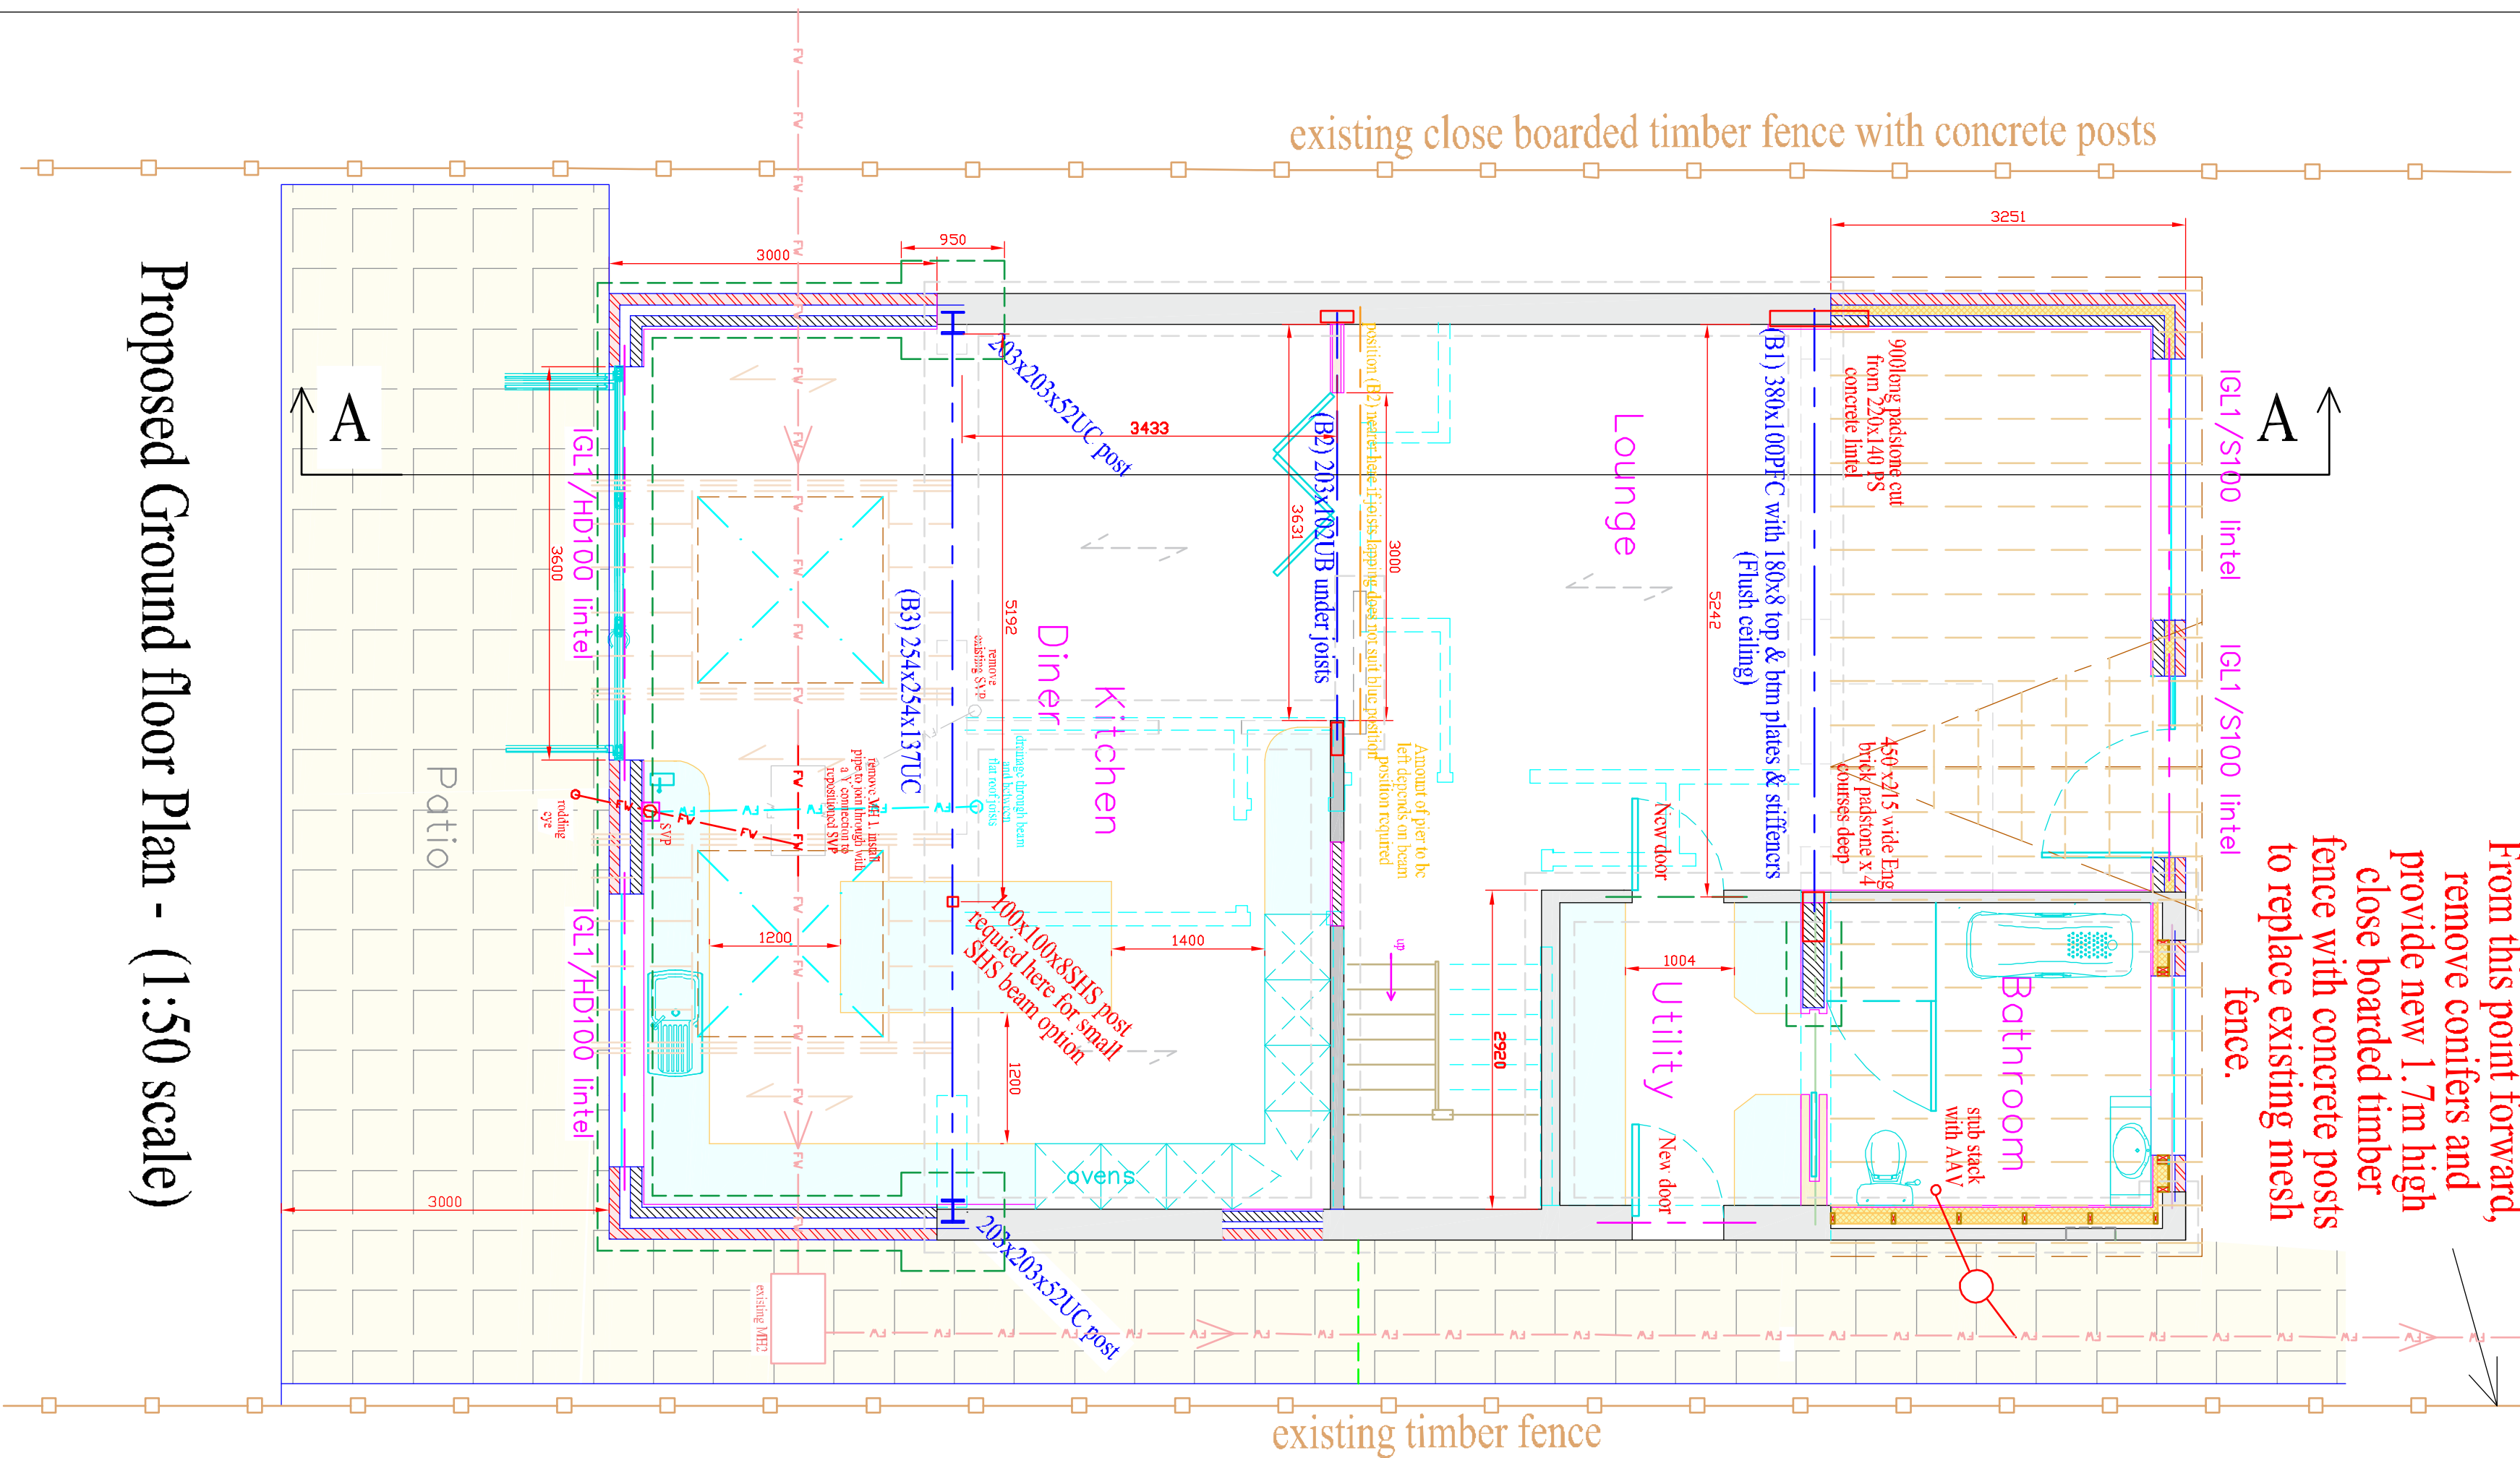


Proposed Ground floor Plan - (1:50 scale)

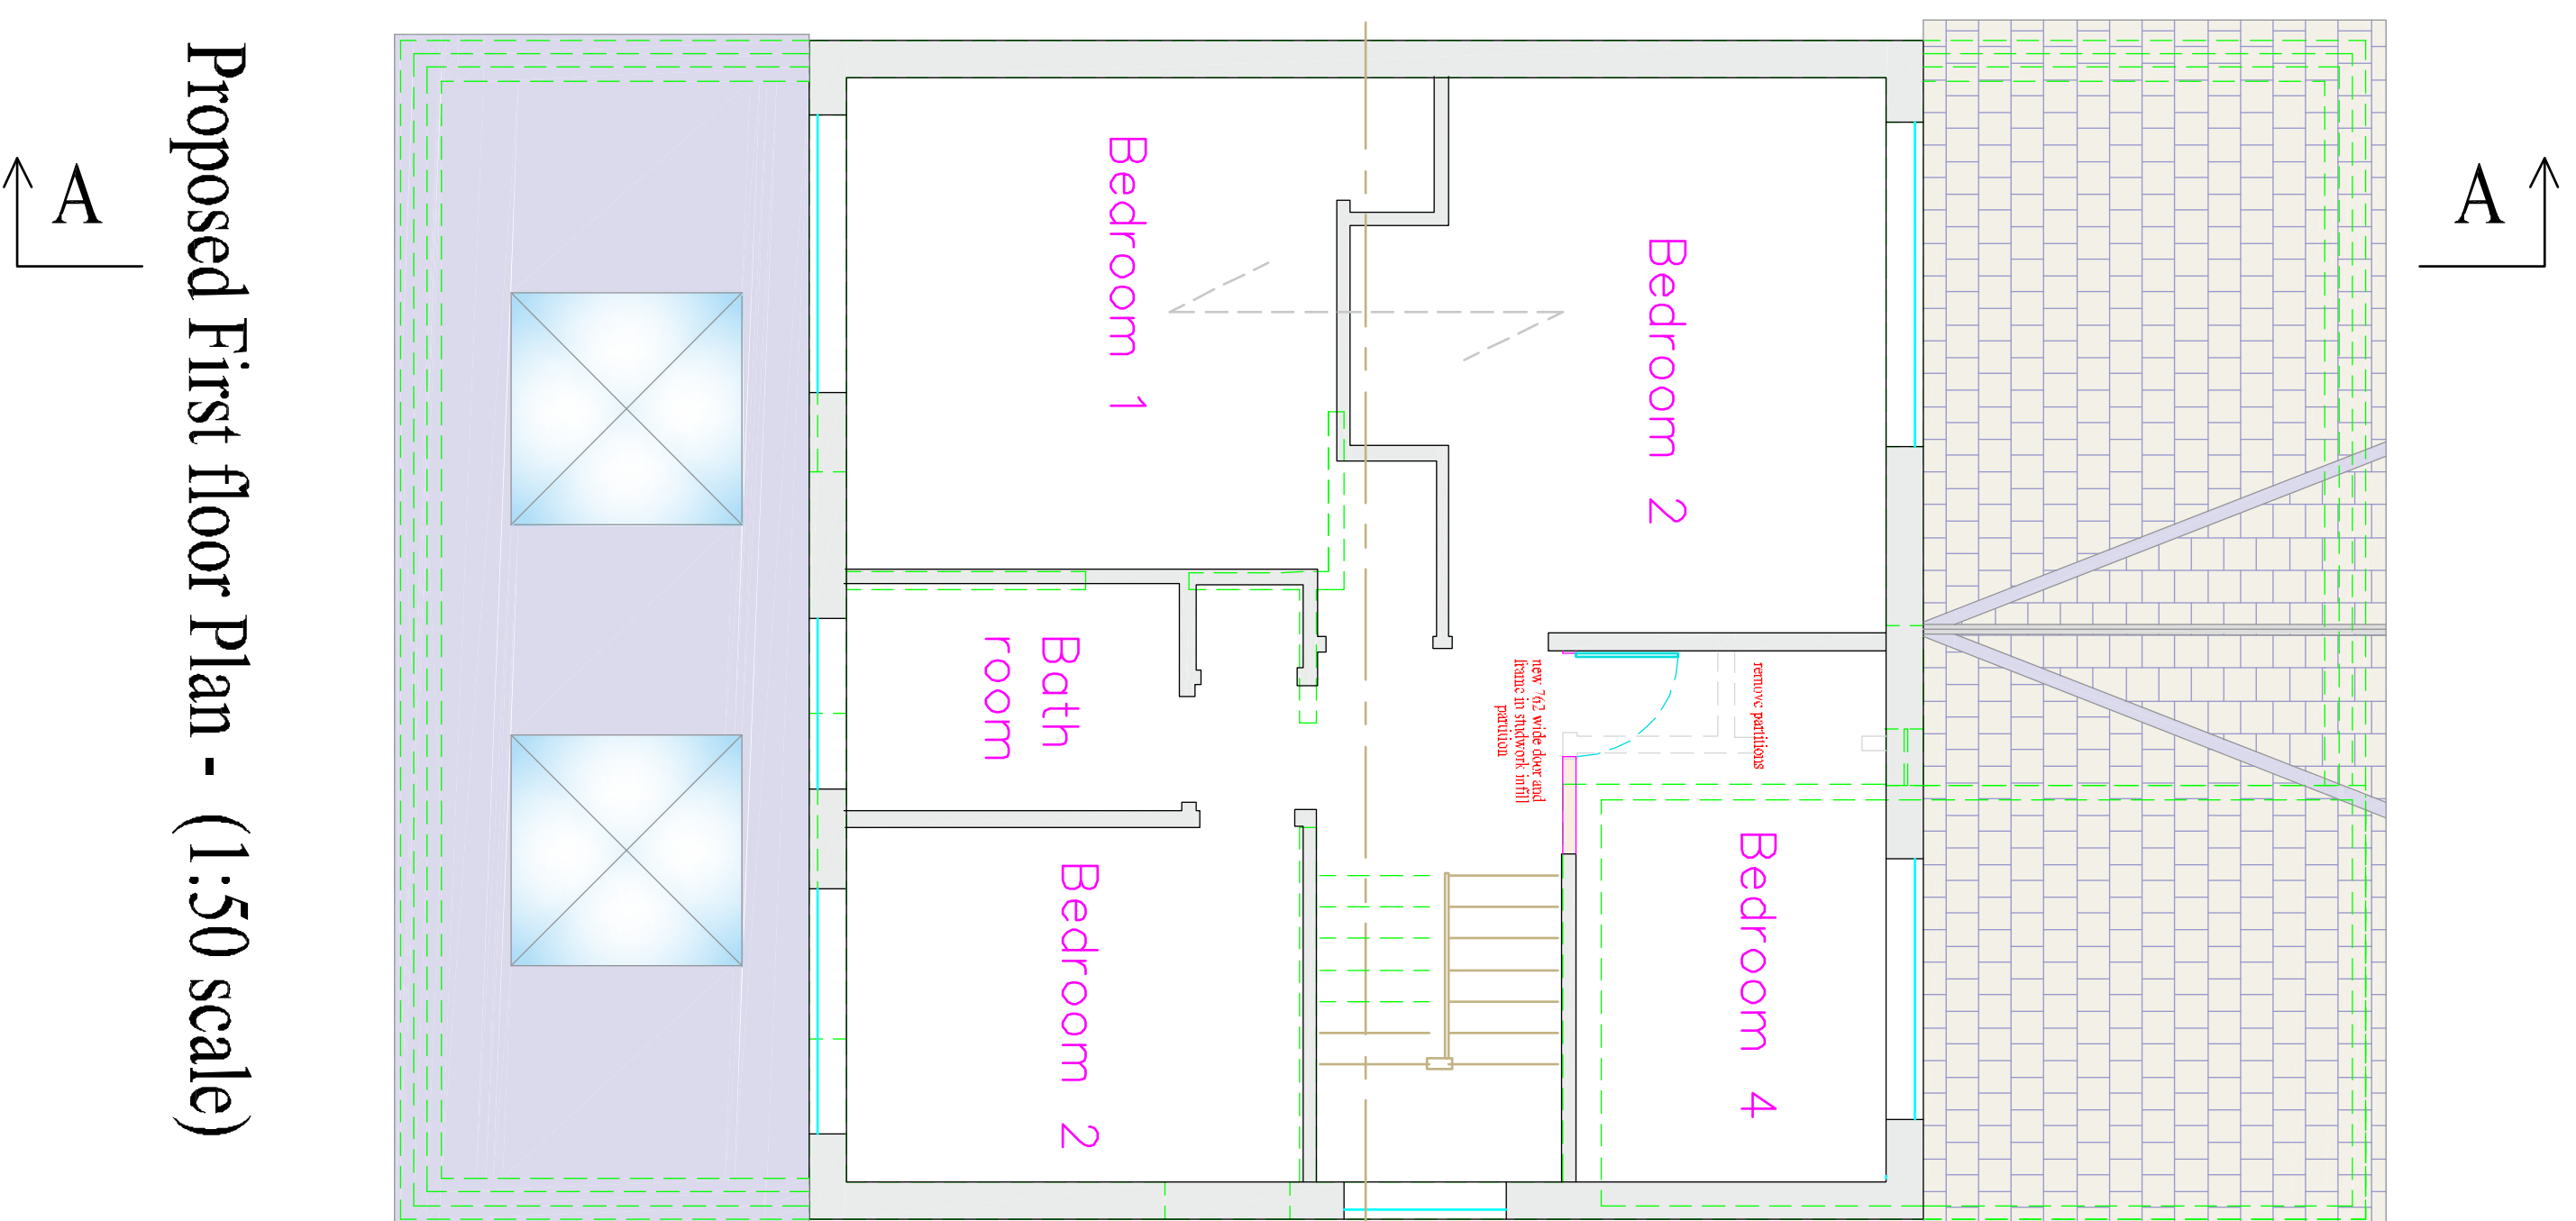

Proposed First floor Plan - (1:50 scale)

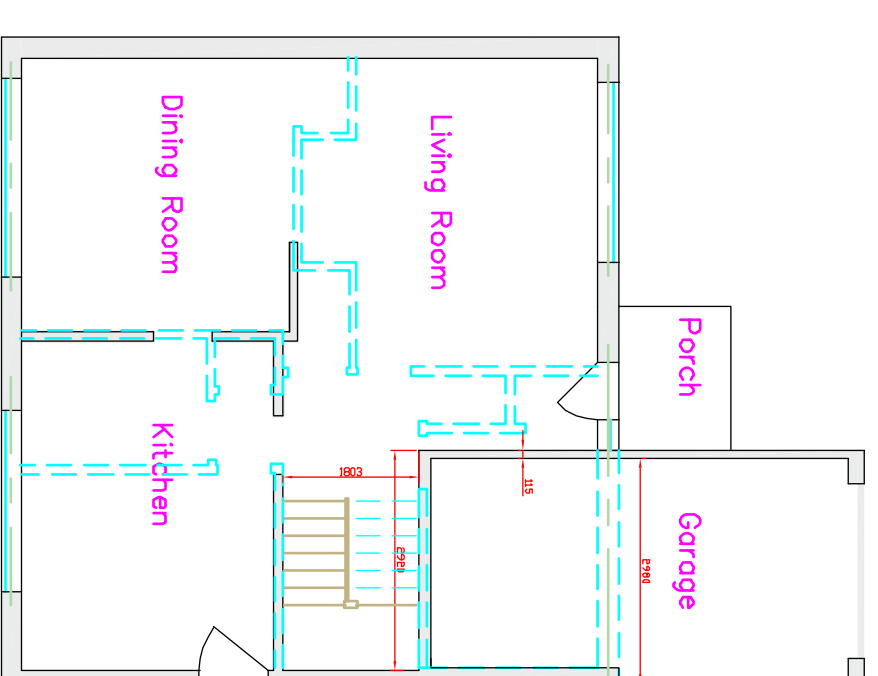


Existing Ground floor Plan - (1:100 scale)

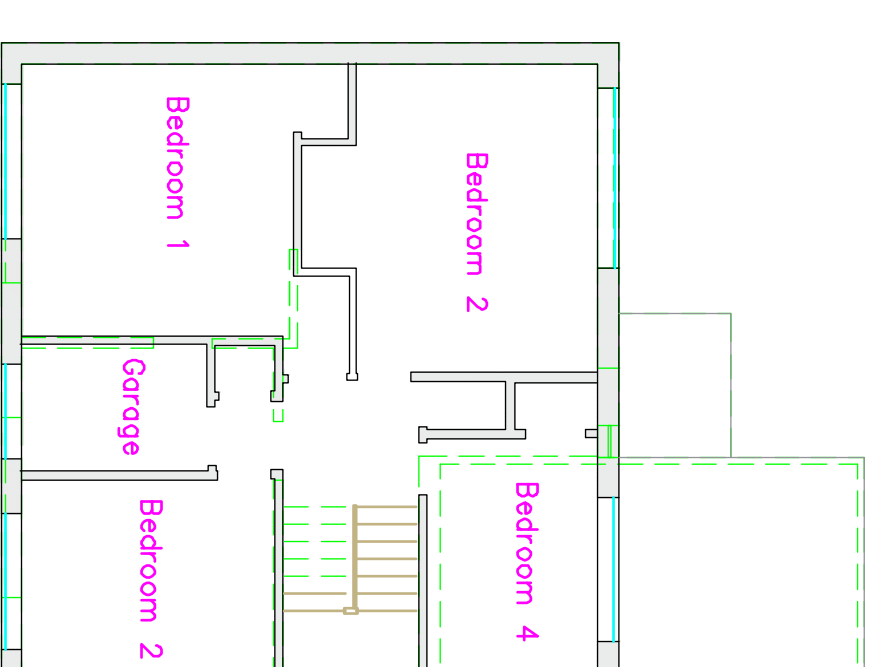

Existing First floor Plan - (1:100 scale)



Existing Roof Plan - (1:100 scale)

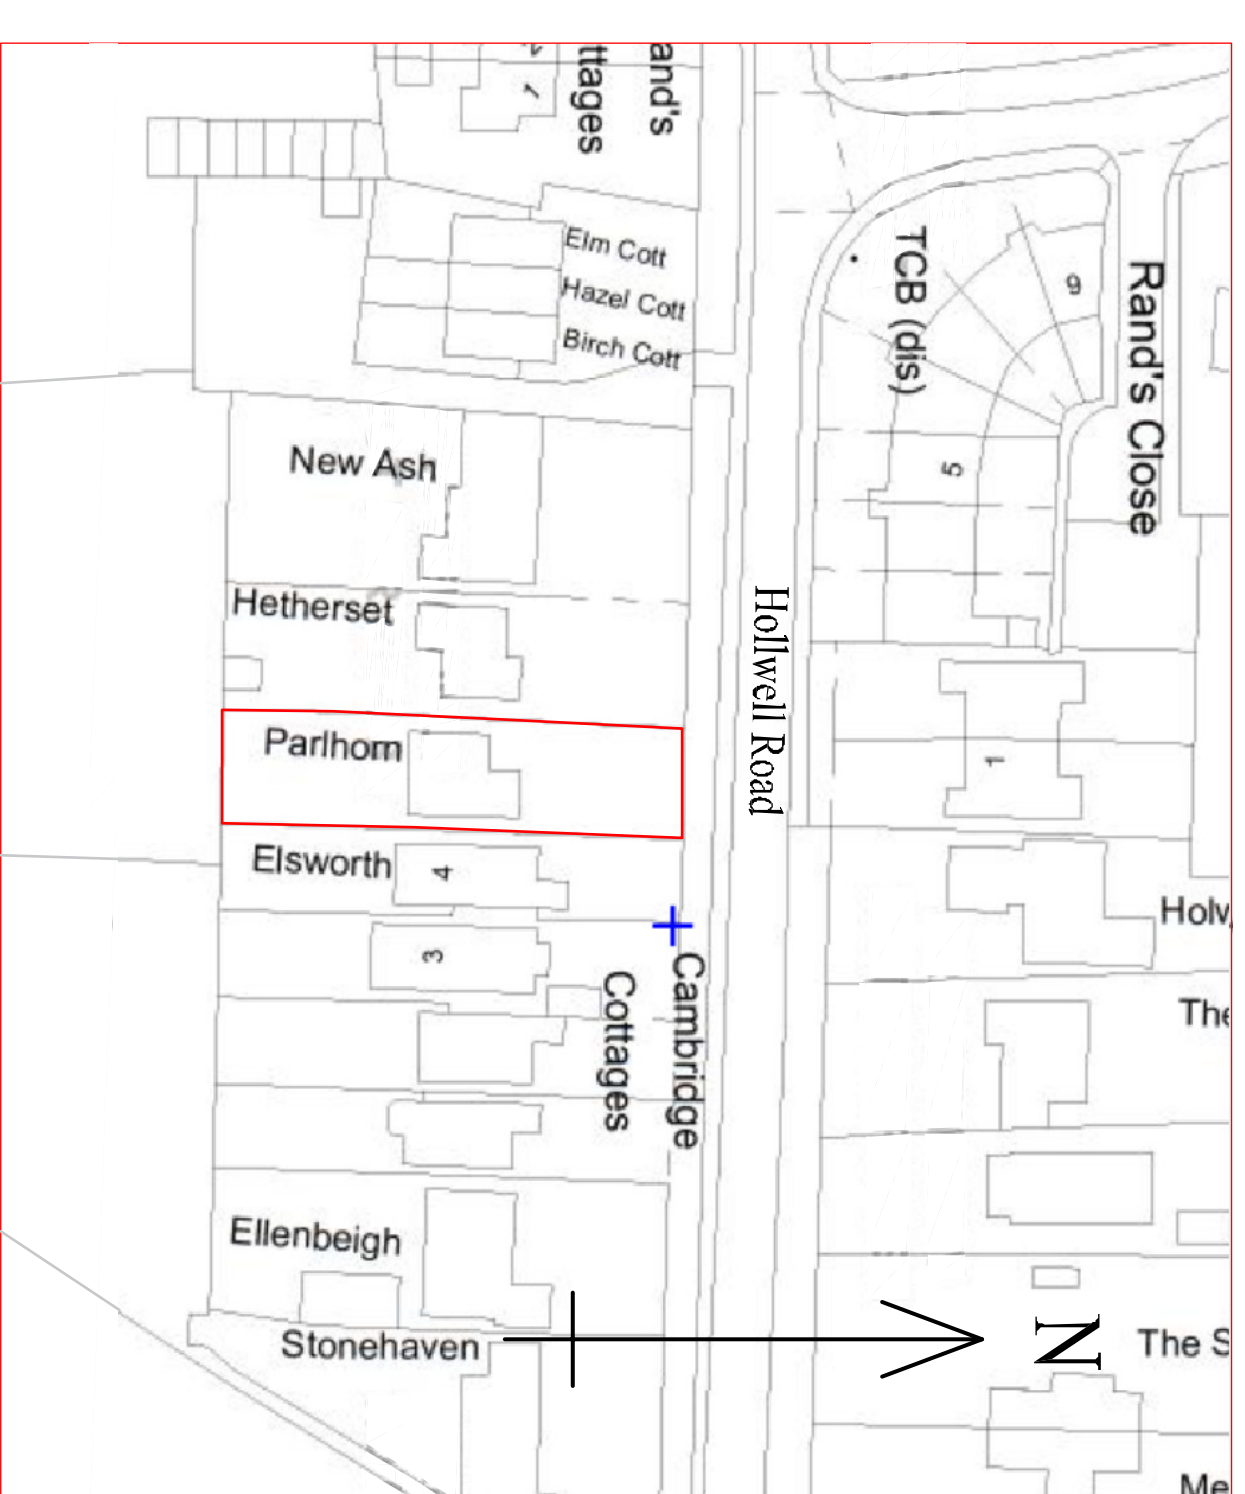

LOCATION PLAN

REVISION	DESCRIPTION	DATE
DATE	CLIENT/PROJECT	
June 2026	Mr. Matt & Mrs Beth Lee Pathom' Howell Road, Hitchin, Herts.	
SCALE	Home alterations.	Burton & Associates Ltd. 66 Clifford Beads St/Et EREC Tel. / Fax. 01462 66000
1:50 & 1:10		
DRAWING STATUS	DRAWING TITLE	
Pending	Existing and proposed floor plans and location plan	Ref:203-1 01E
NO UNAUTHORISED PRINTING OR DIGITAL SCANNING ALLOWED © COPYRIGHT 2005		