

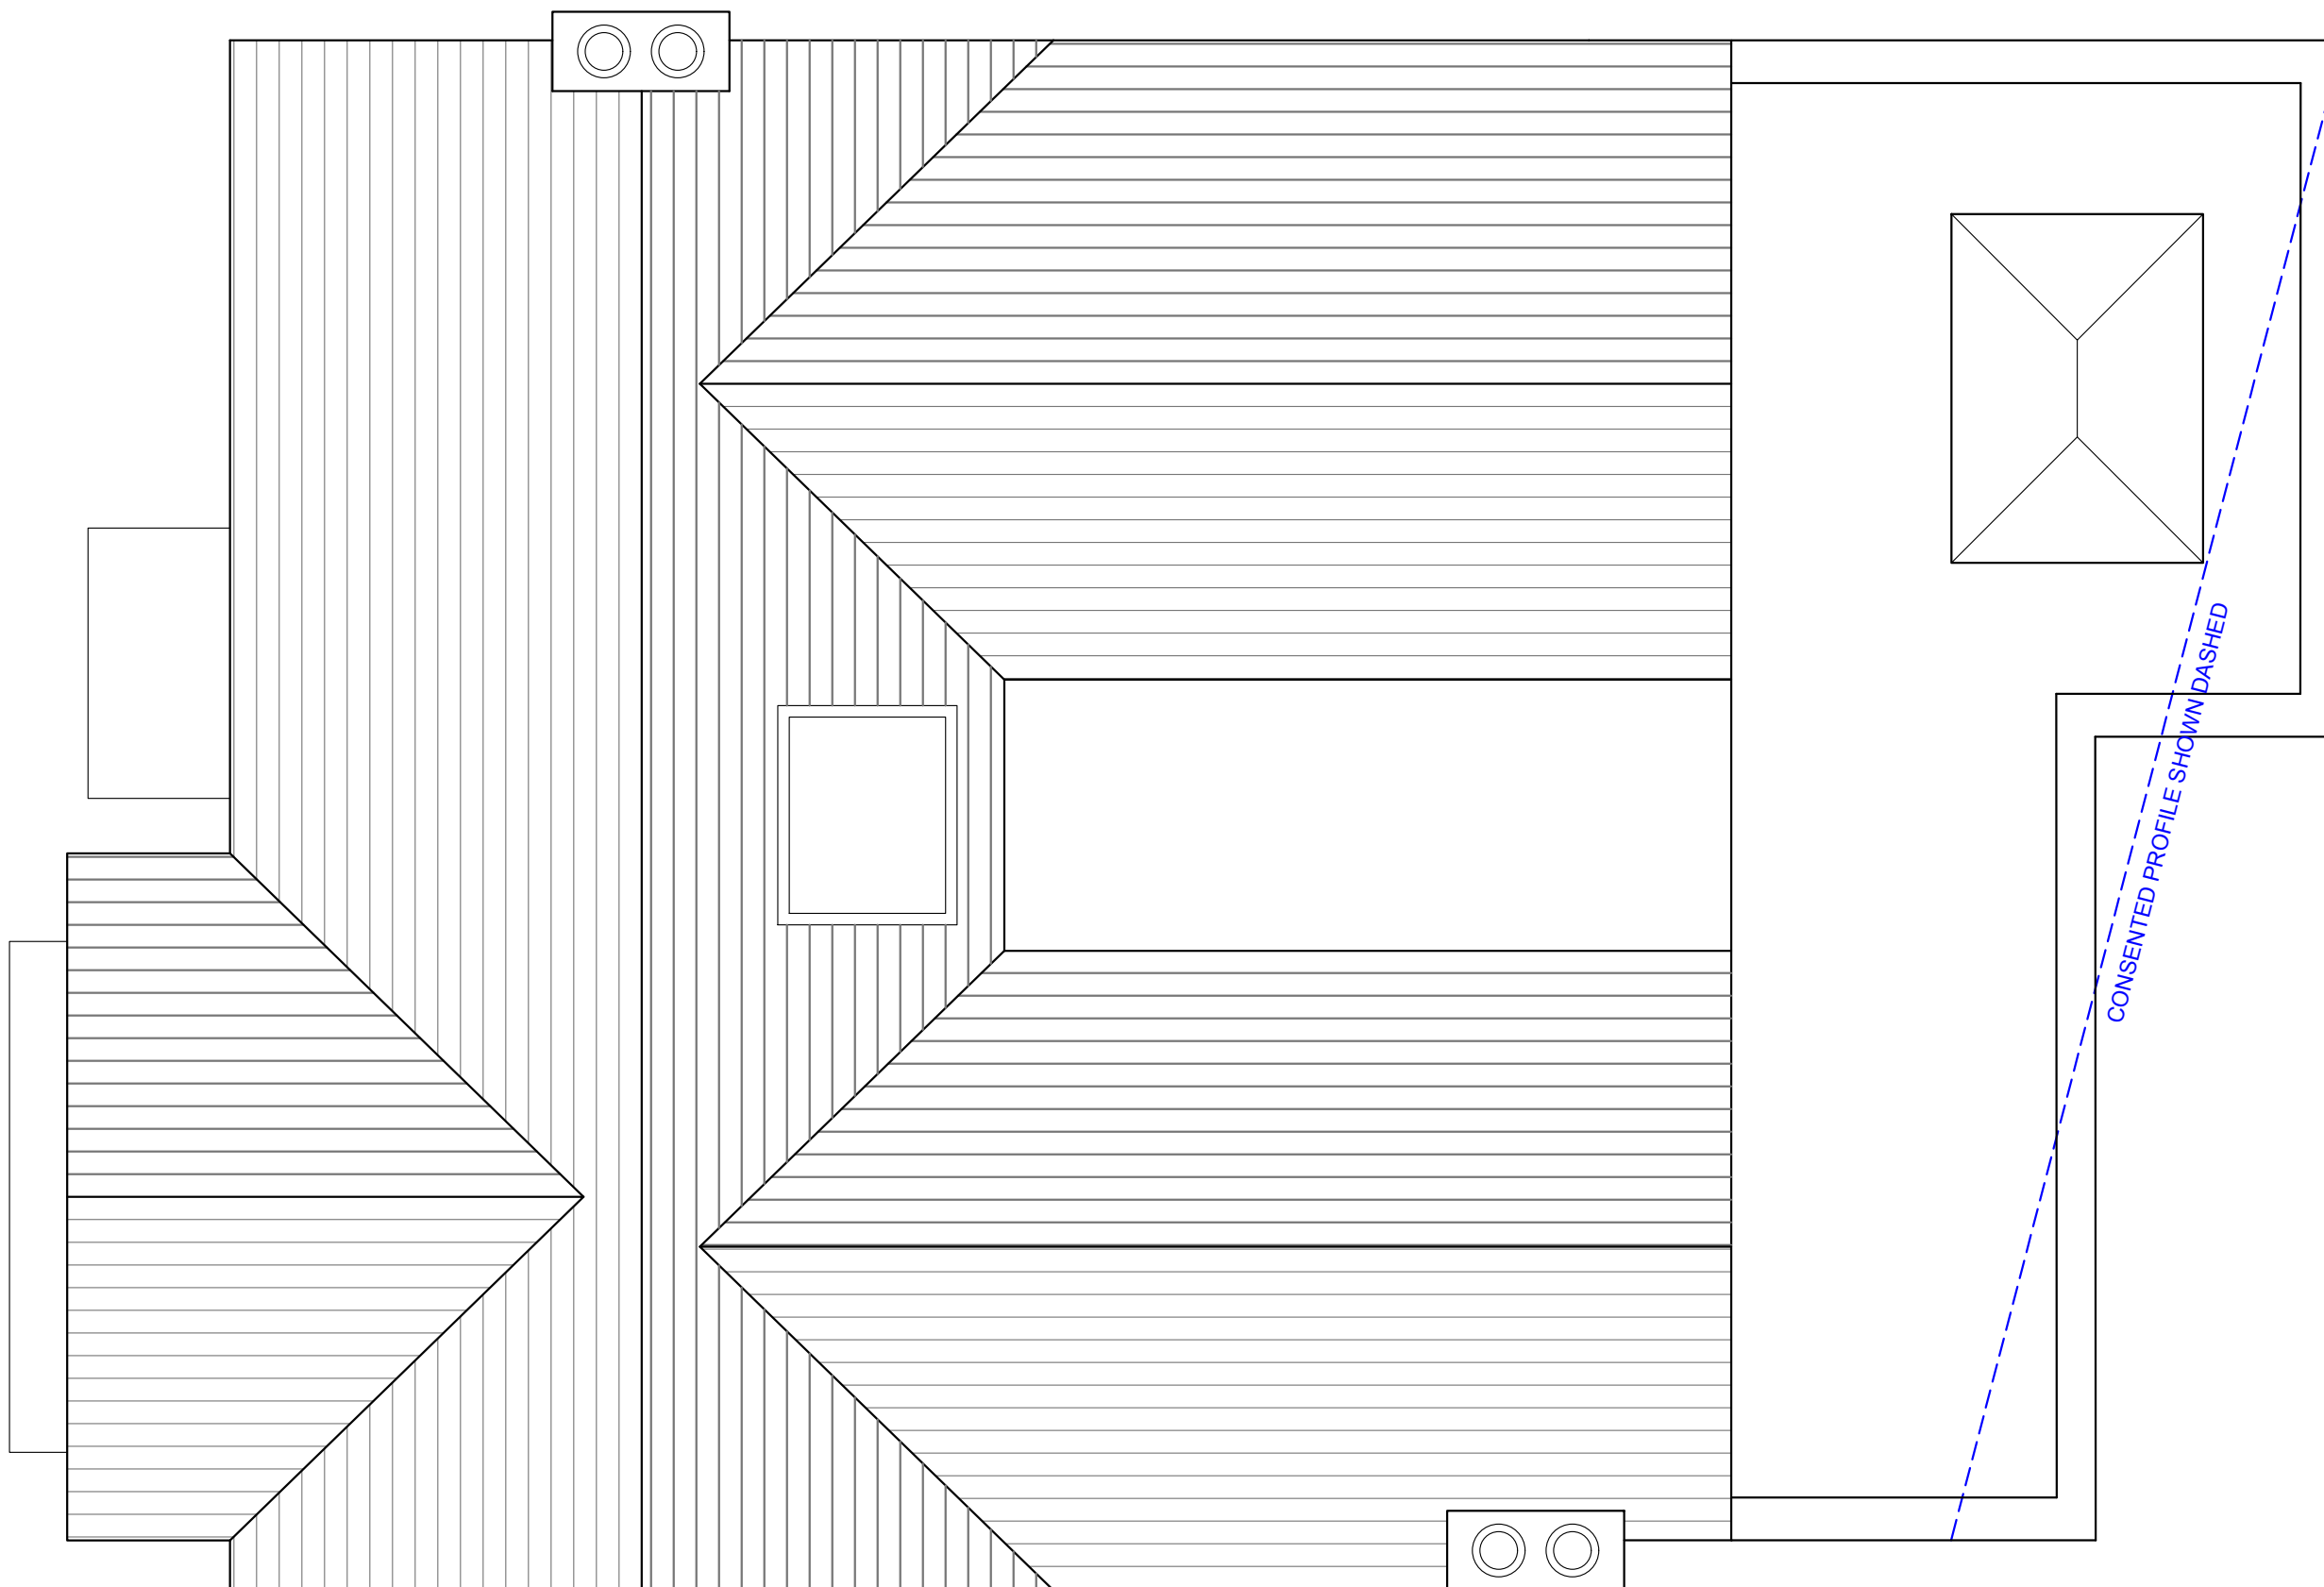


0m 1m 2m 3m 4m 5m

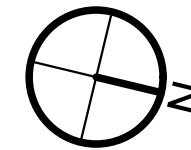

CONSENTED PROFILE SHOWN DASHED

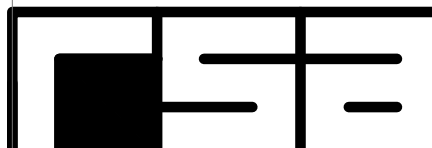

21 Coleherne Road
London SW10 9BS

020 7734 6000
079 7734 6000
scott@srgill.com

CLIENT : Florian Azemi
PROJECT : Bearton Road
SCALE : 1:50 at A3
DRAWING : Proposed Roof
ISSUE : 10th April 2025
NUMBER : BER 112 C

95 Bearton Road, Hitchin, Herts SG5 1UP

Proposed Roof Plan : Amended