


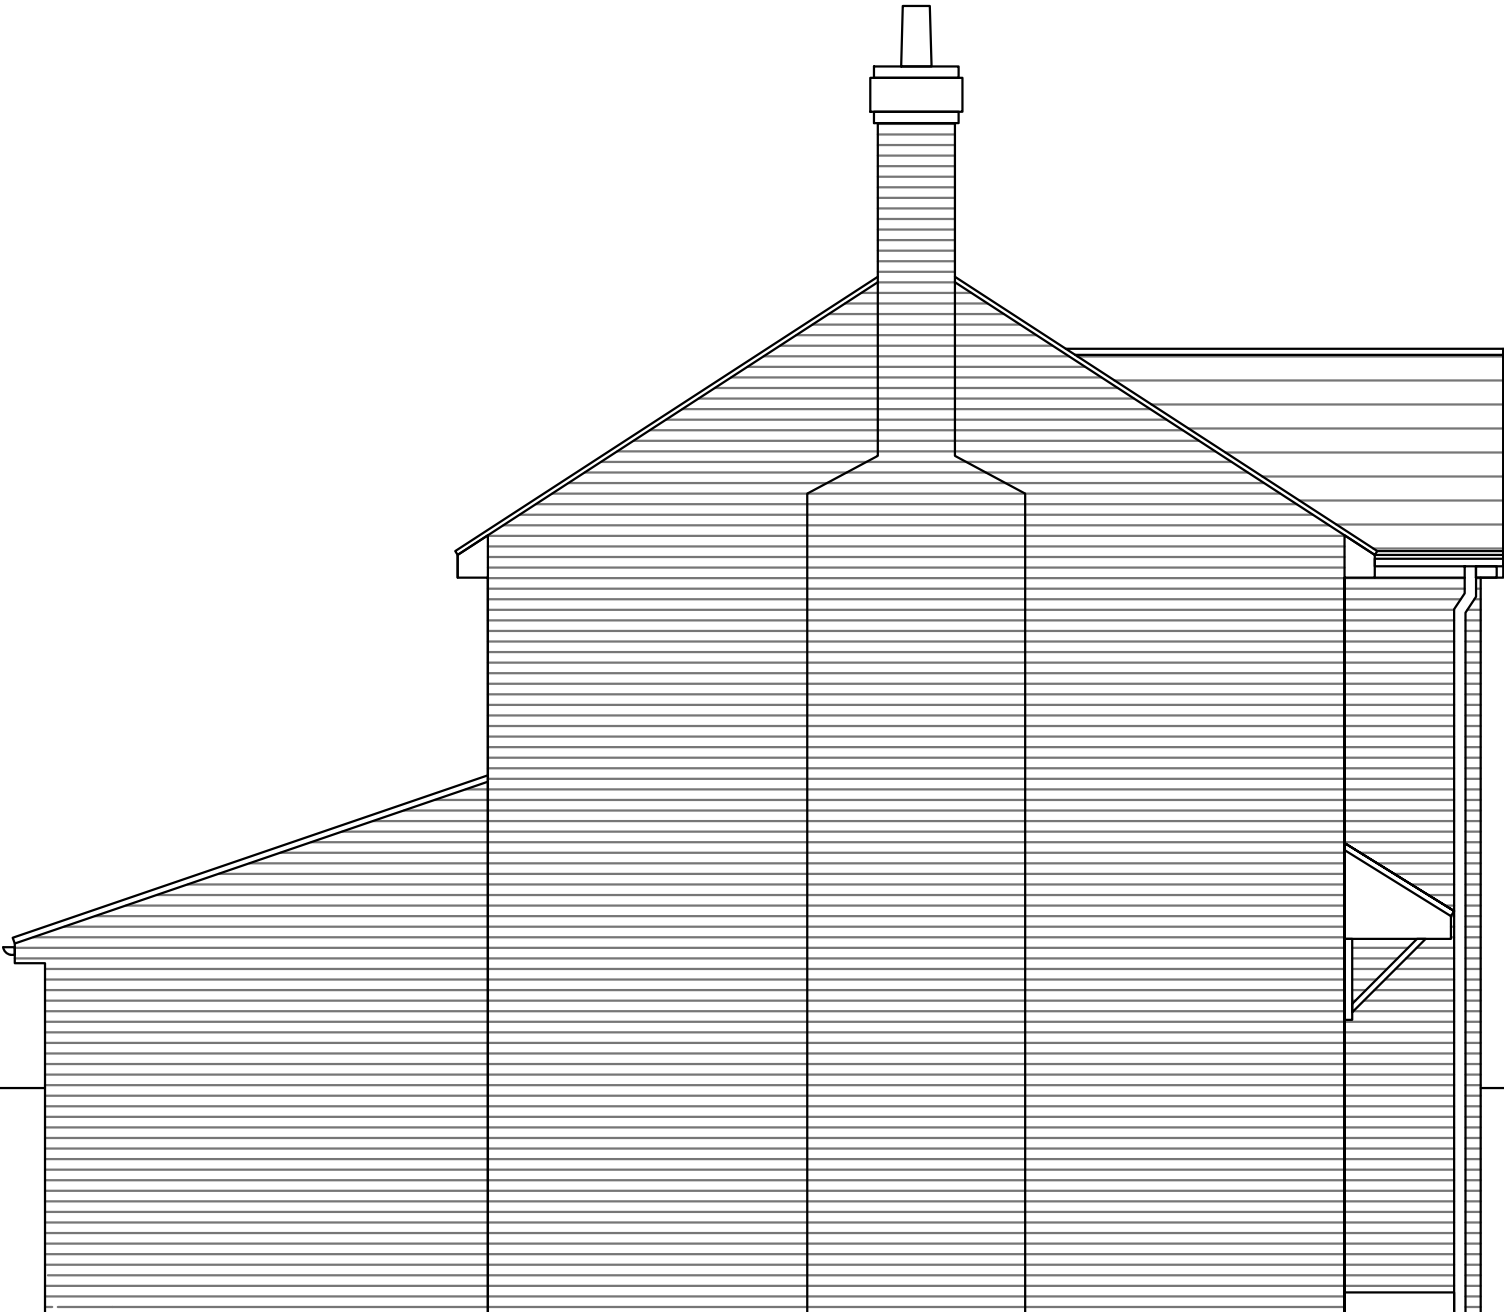

95 Bearton Road, Hitchin, Herts SG5 1UP

Existing West Elevation


21 Coleherne Road London SW10 9BS
020 7734 6000 079 7734 6000 scott@srgill.com
CLIENT : Florian Azemi PROJECT : Bearton Road SCALE : 1:50 at A3 DRAWING : Existing West ISSUE : 10th February 2023 NUMBER : BER 204