




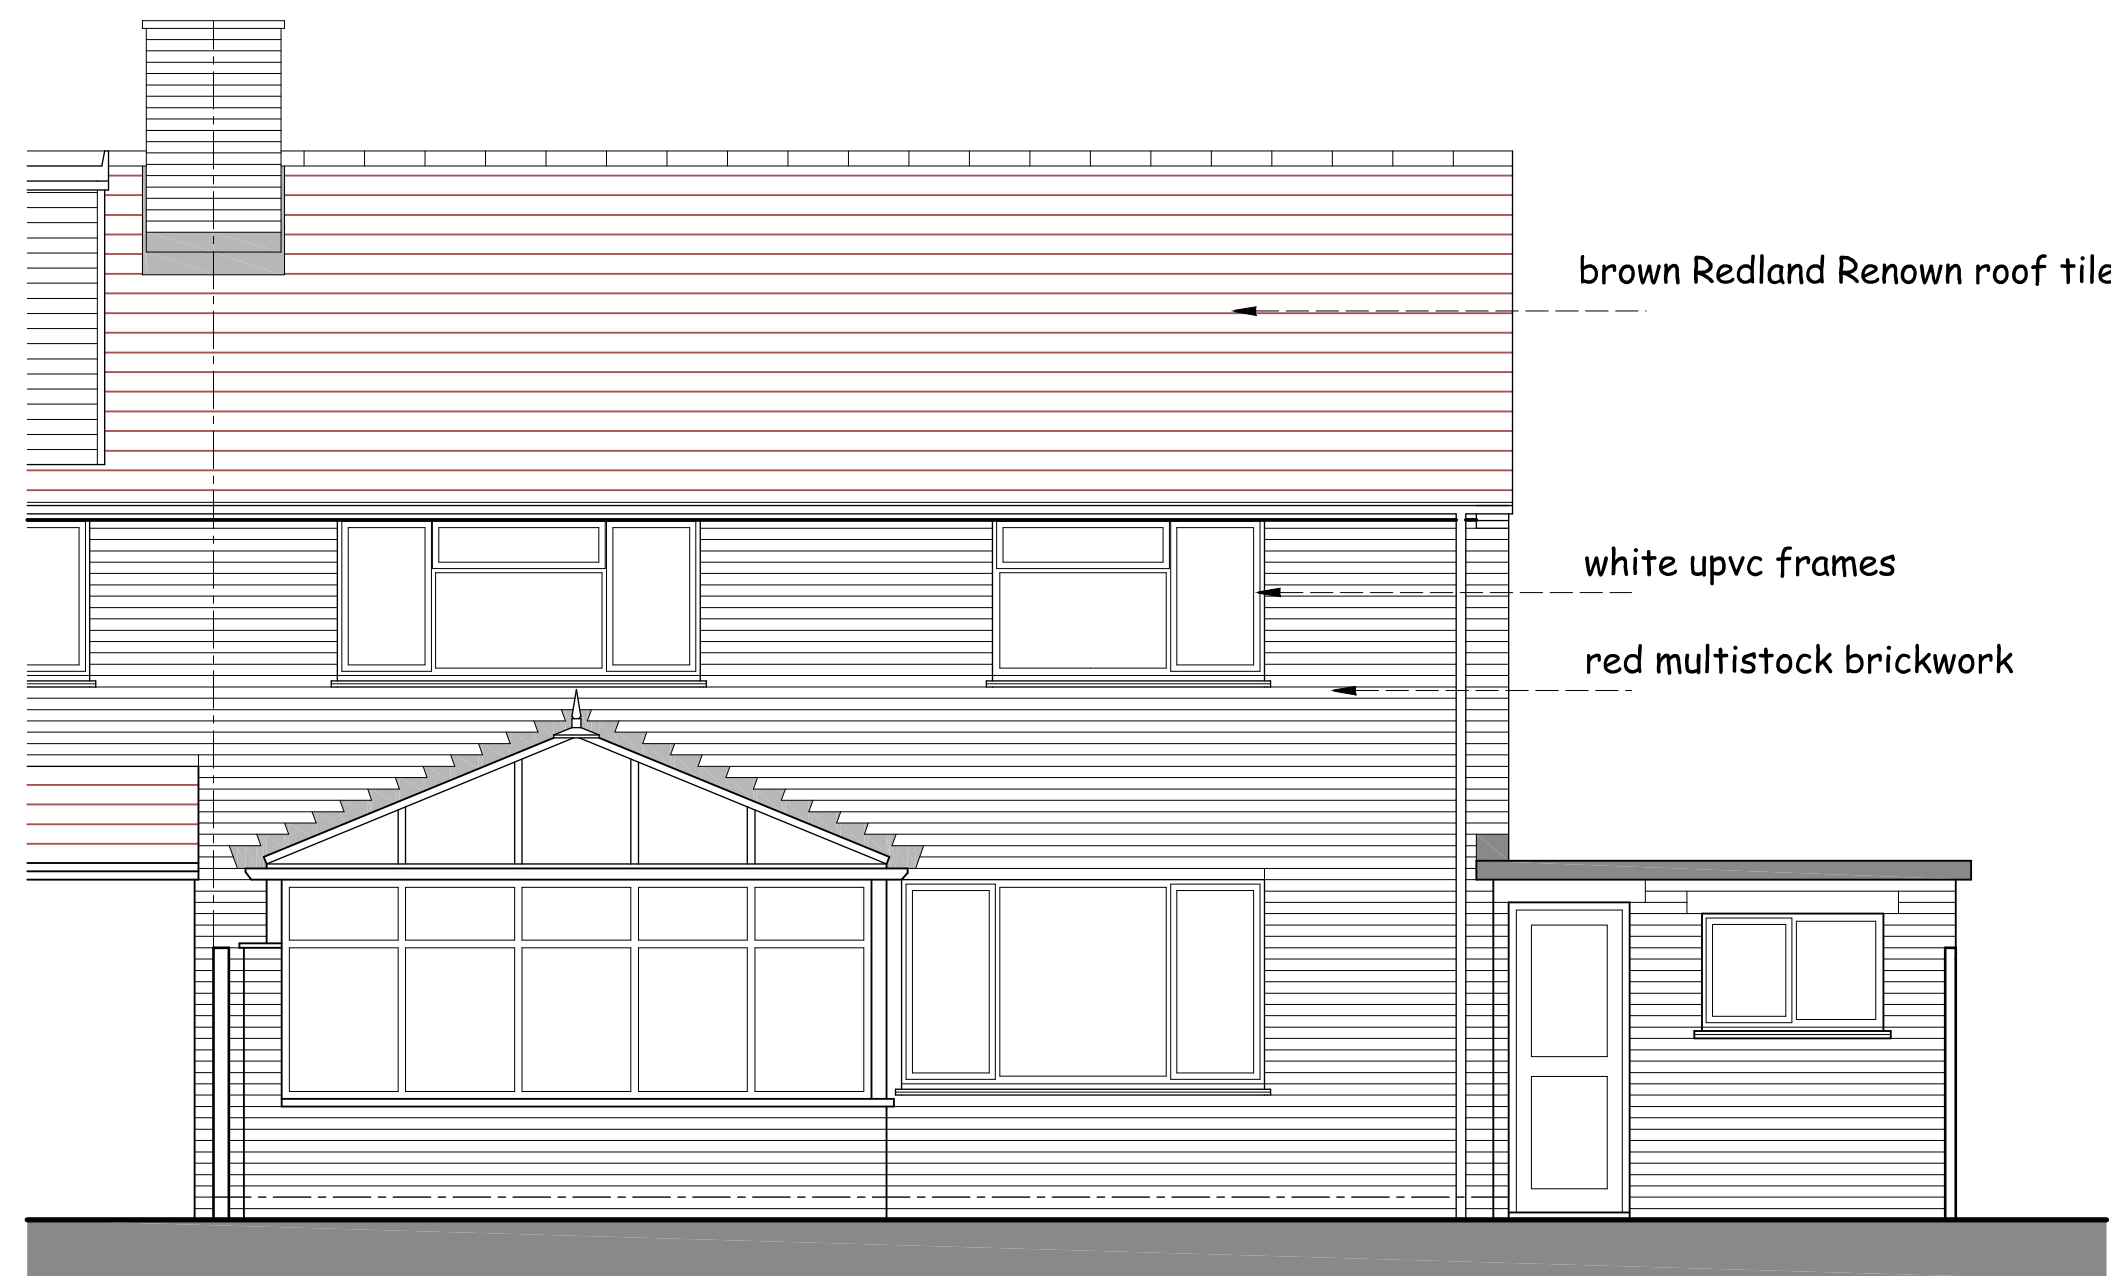


REAR (South) ELEVATION

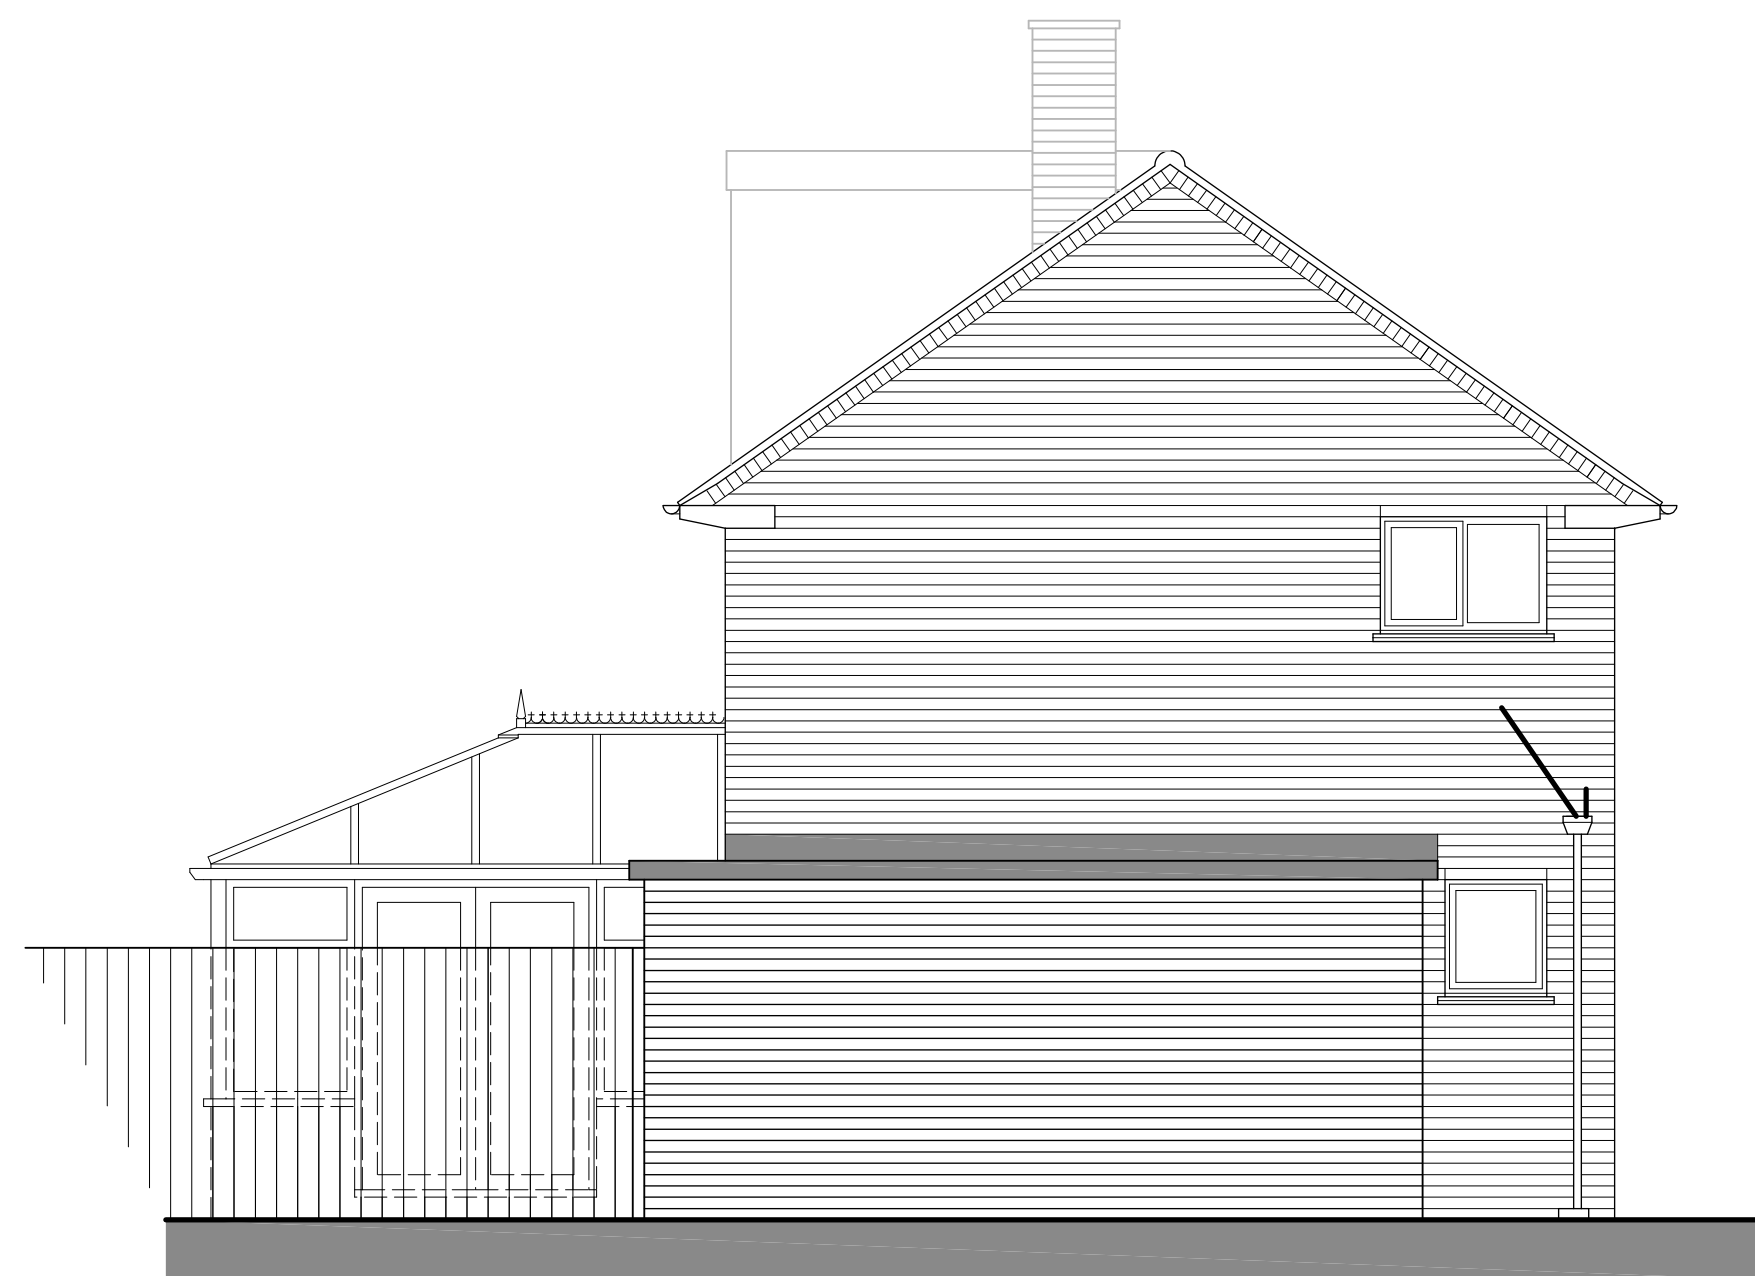



SIDE (East) ELEVATION

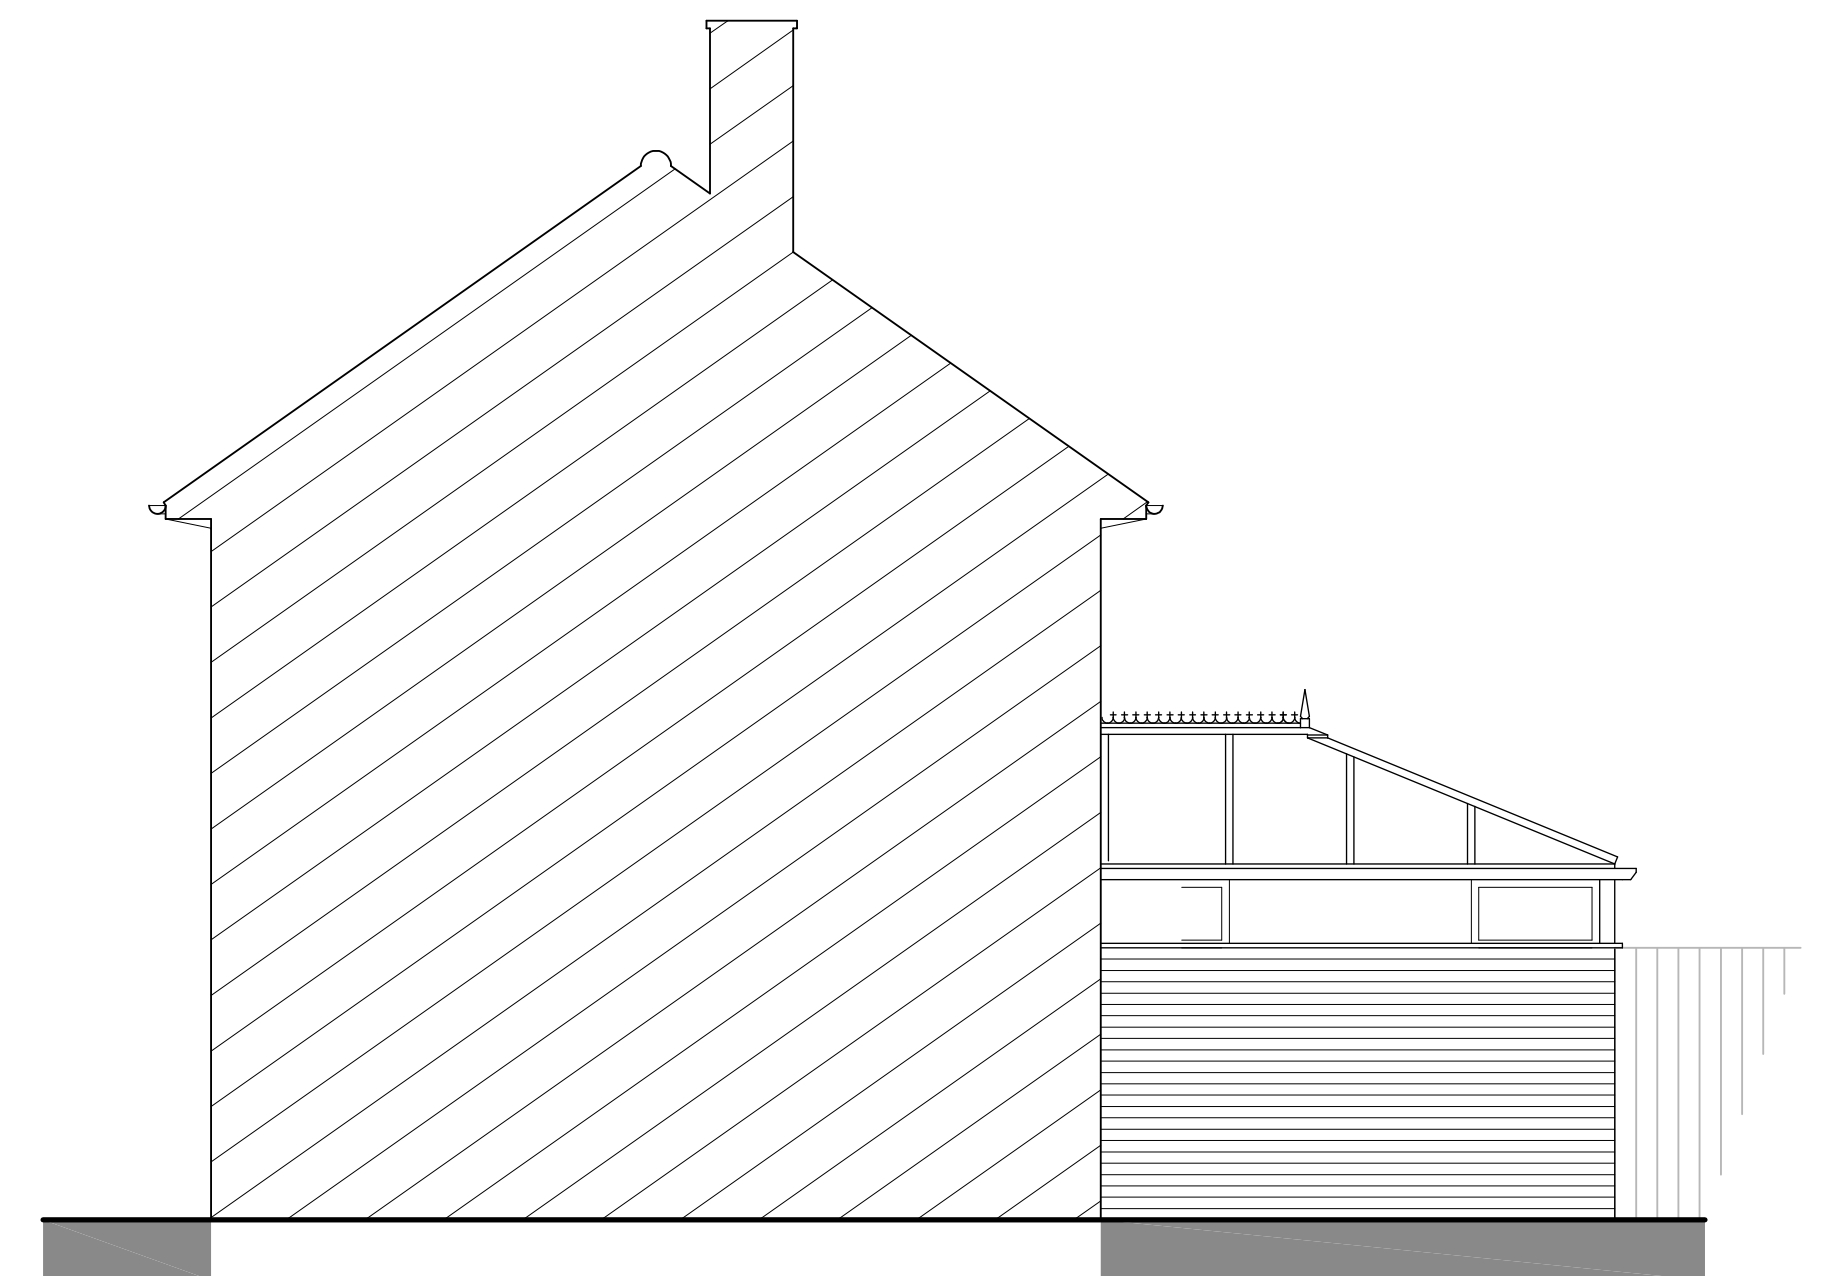

SIDE (West) ELEVATION

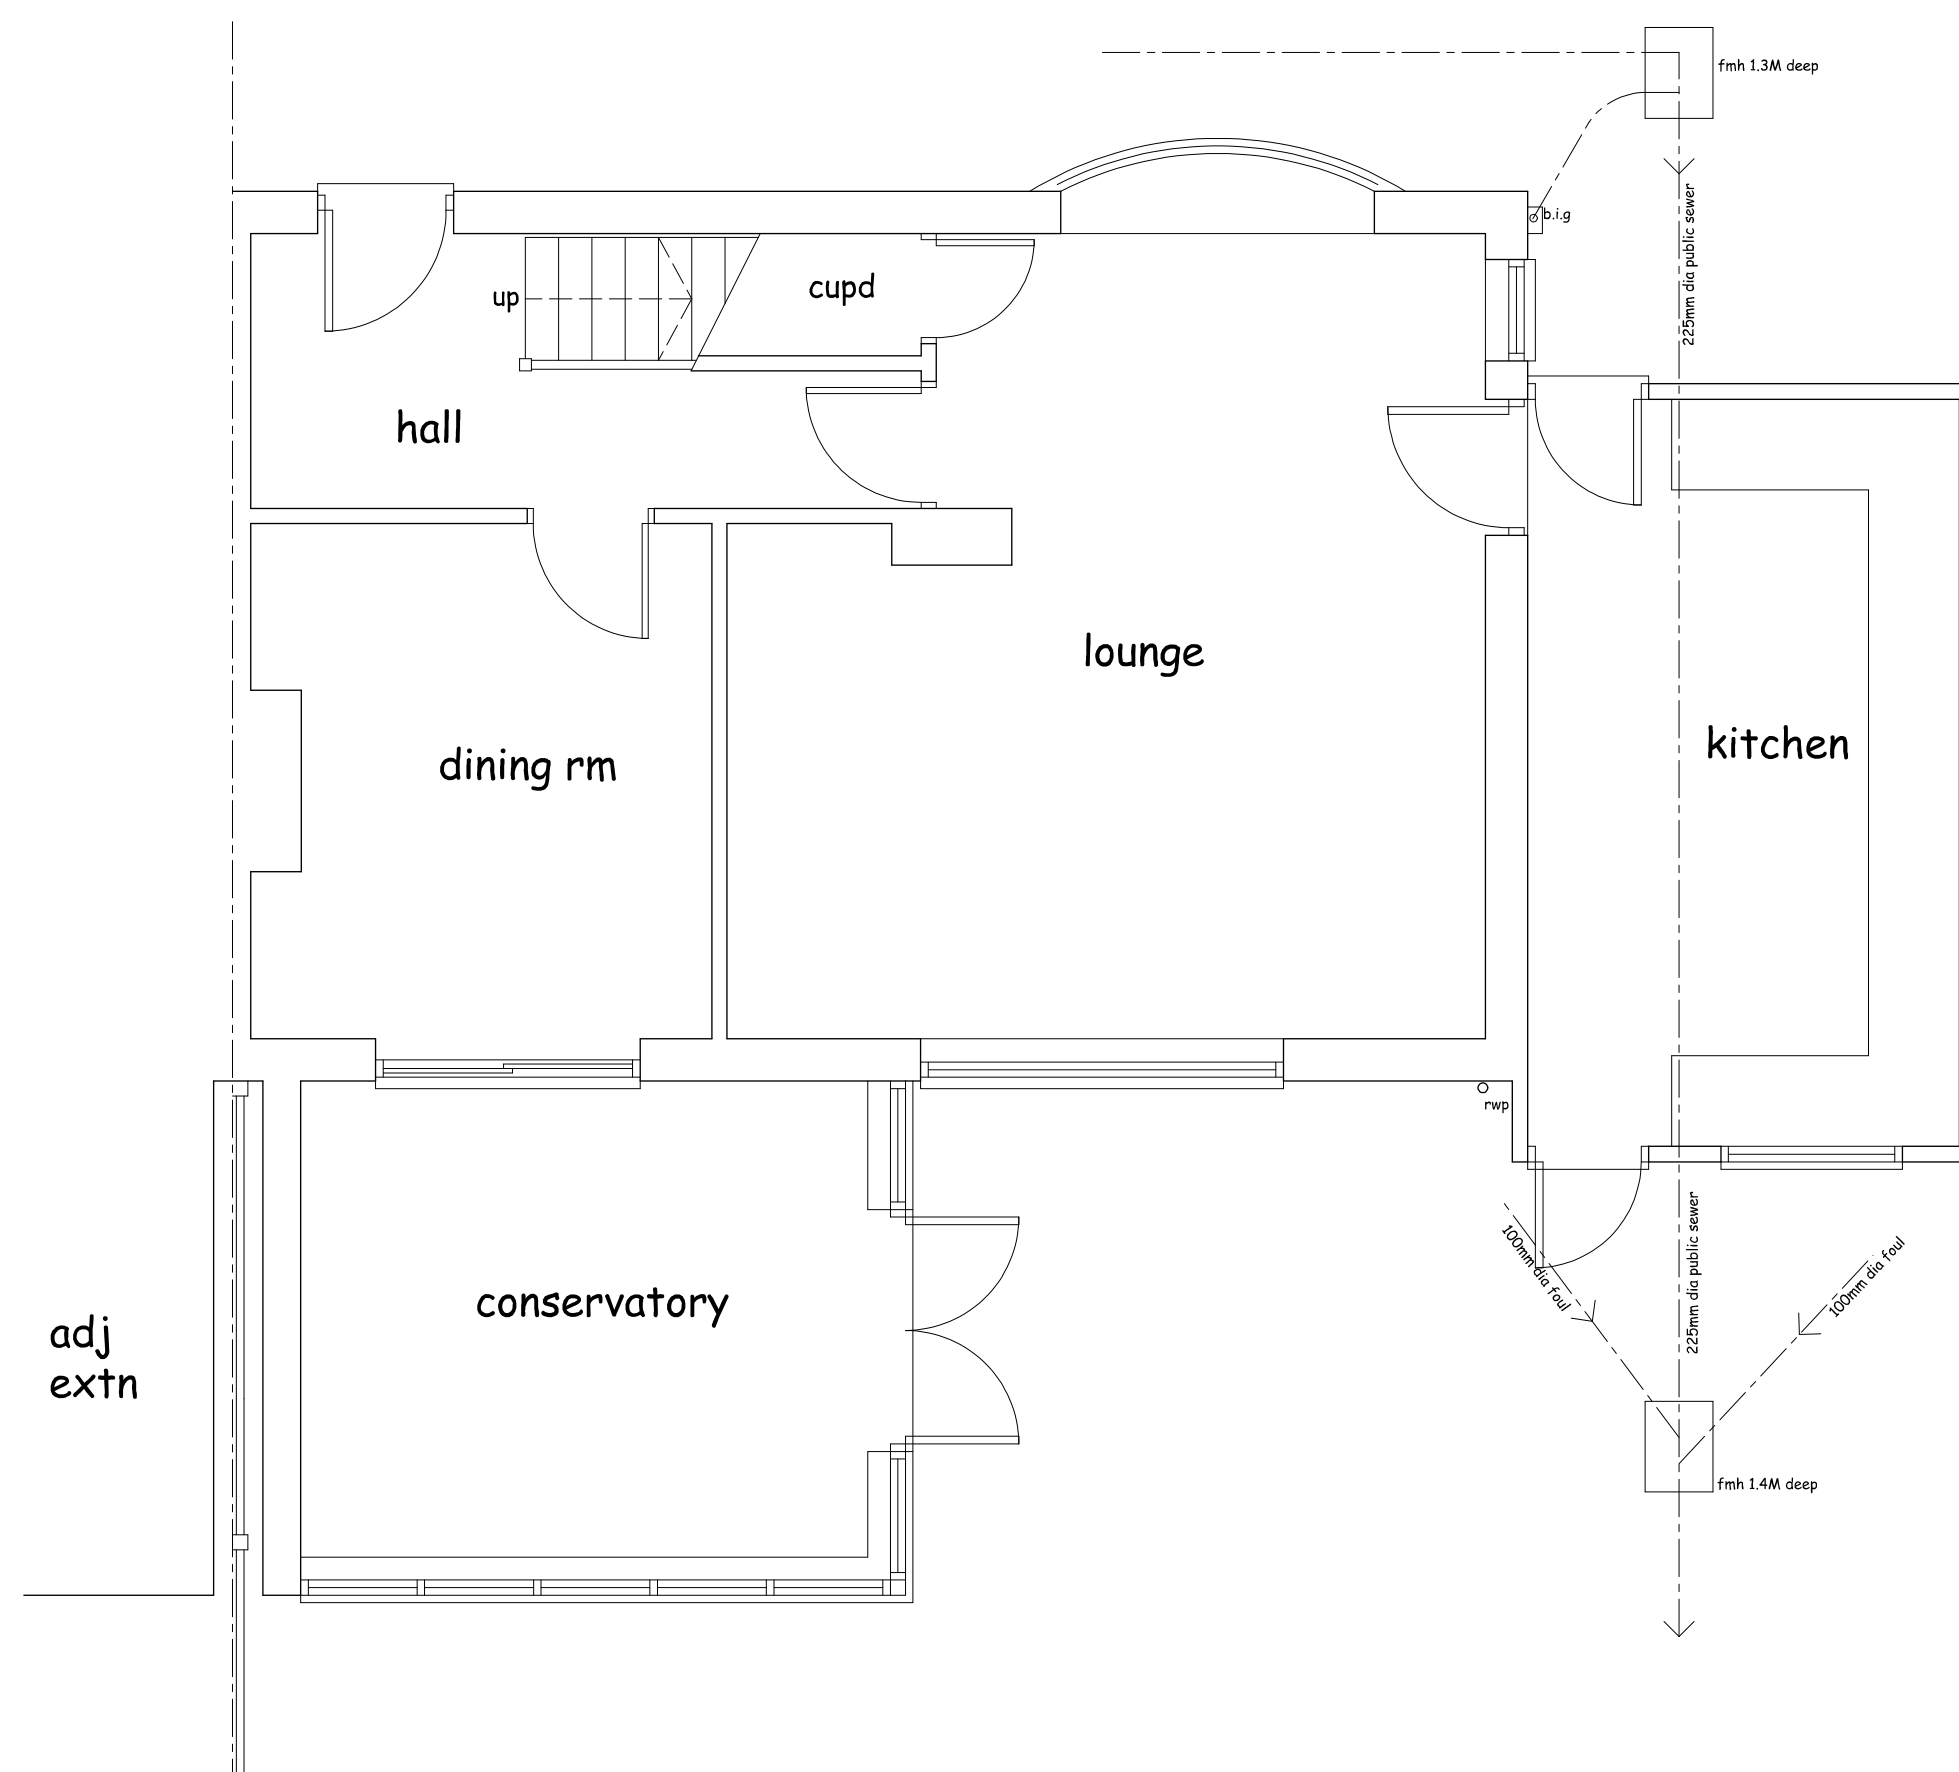

GROUND FLOOR PLAN

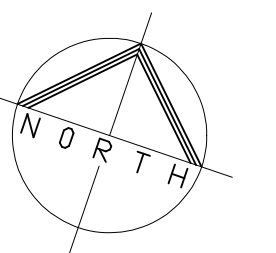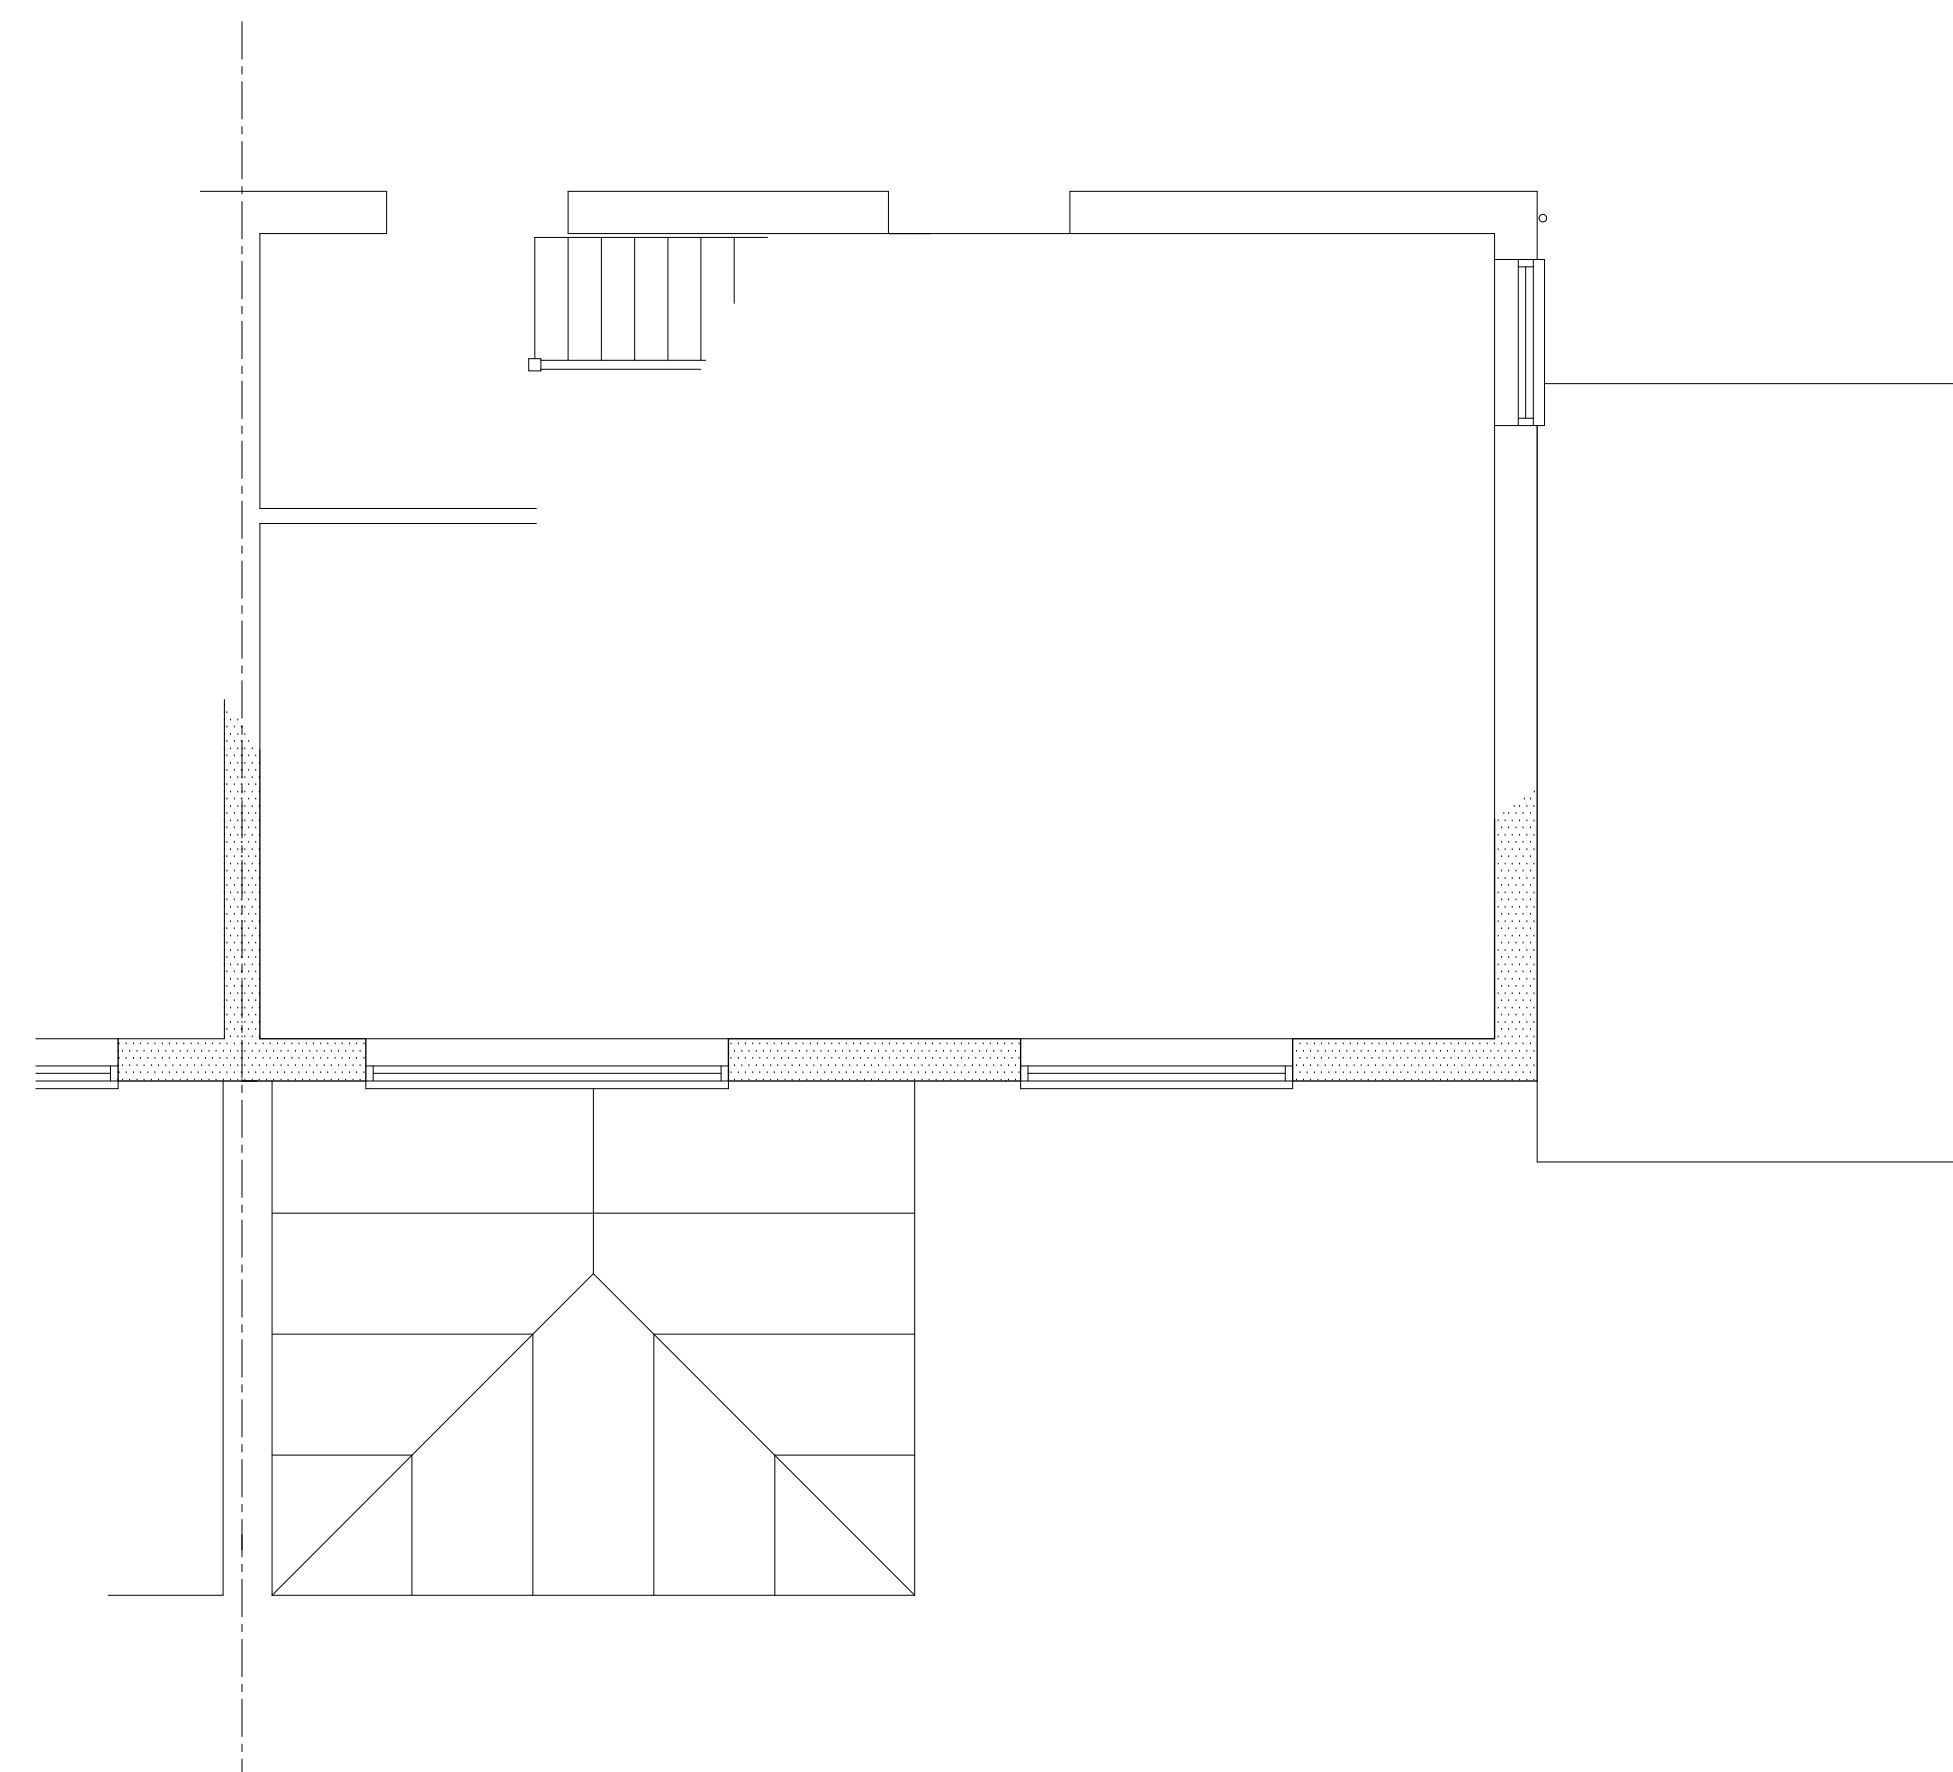

Project

PROPOSED SINGLE STOREY
REAR EXTENSION AT
No 31 ORCHARD WAY,
ROYSTON, SG8 5EX

Client

AARON & VANESSA BREBNER

Drawing

EXISTING PLAN

Scale 1:50 @ A1 Drawn C.R.

Checked Date May 26

Drawing No.

BRE/26/01

This drawing and design is copyright and must not be reproduced in part or in whole without prior written consent. Contractors must verify all dimensions on site before commencing work