


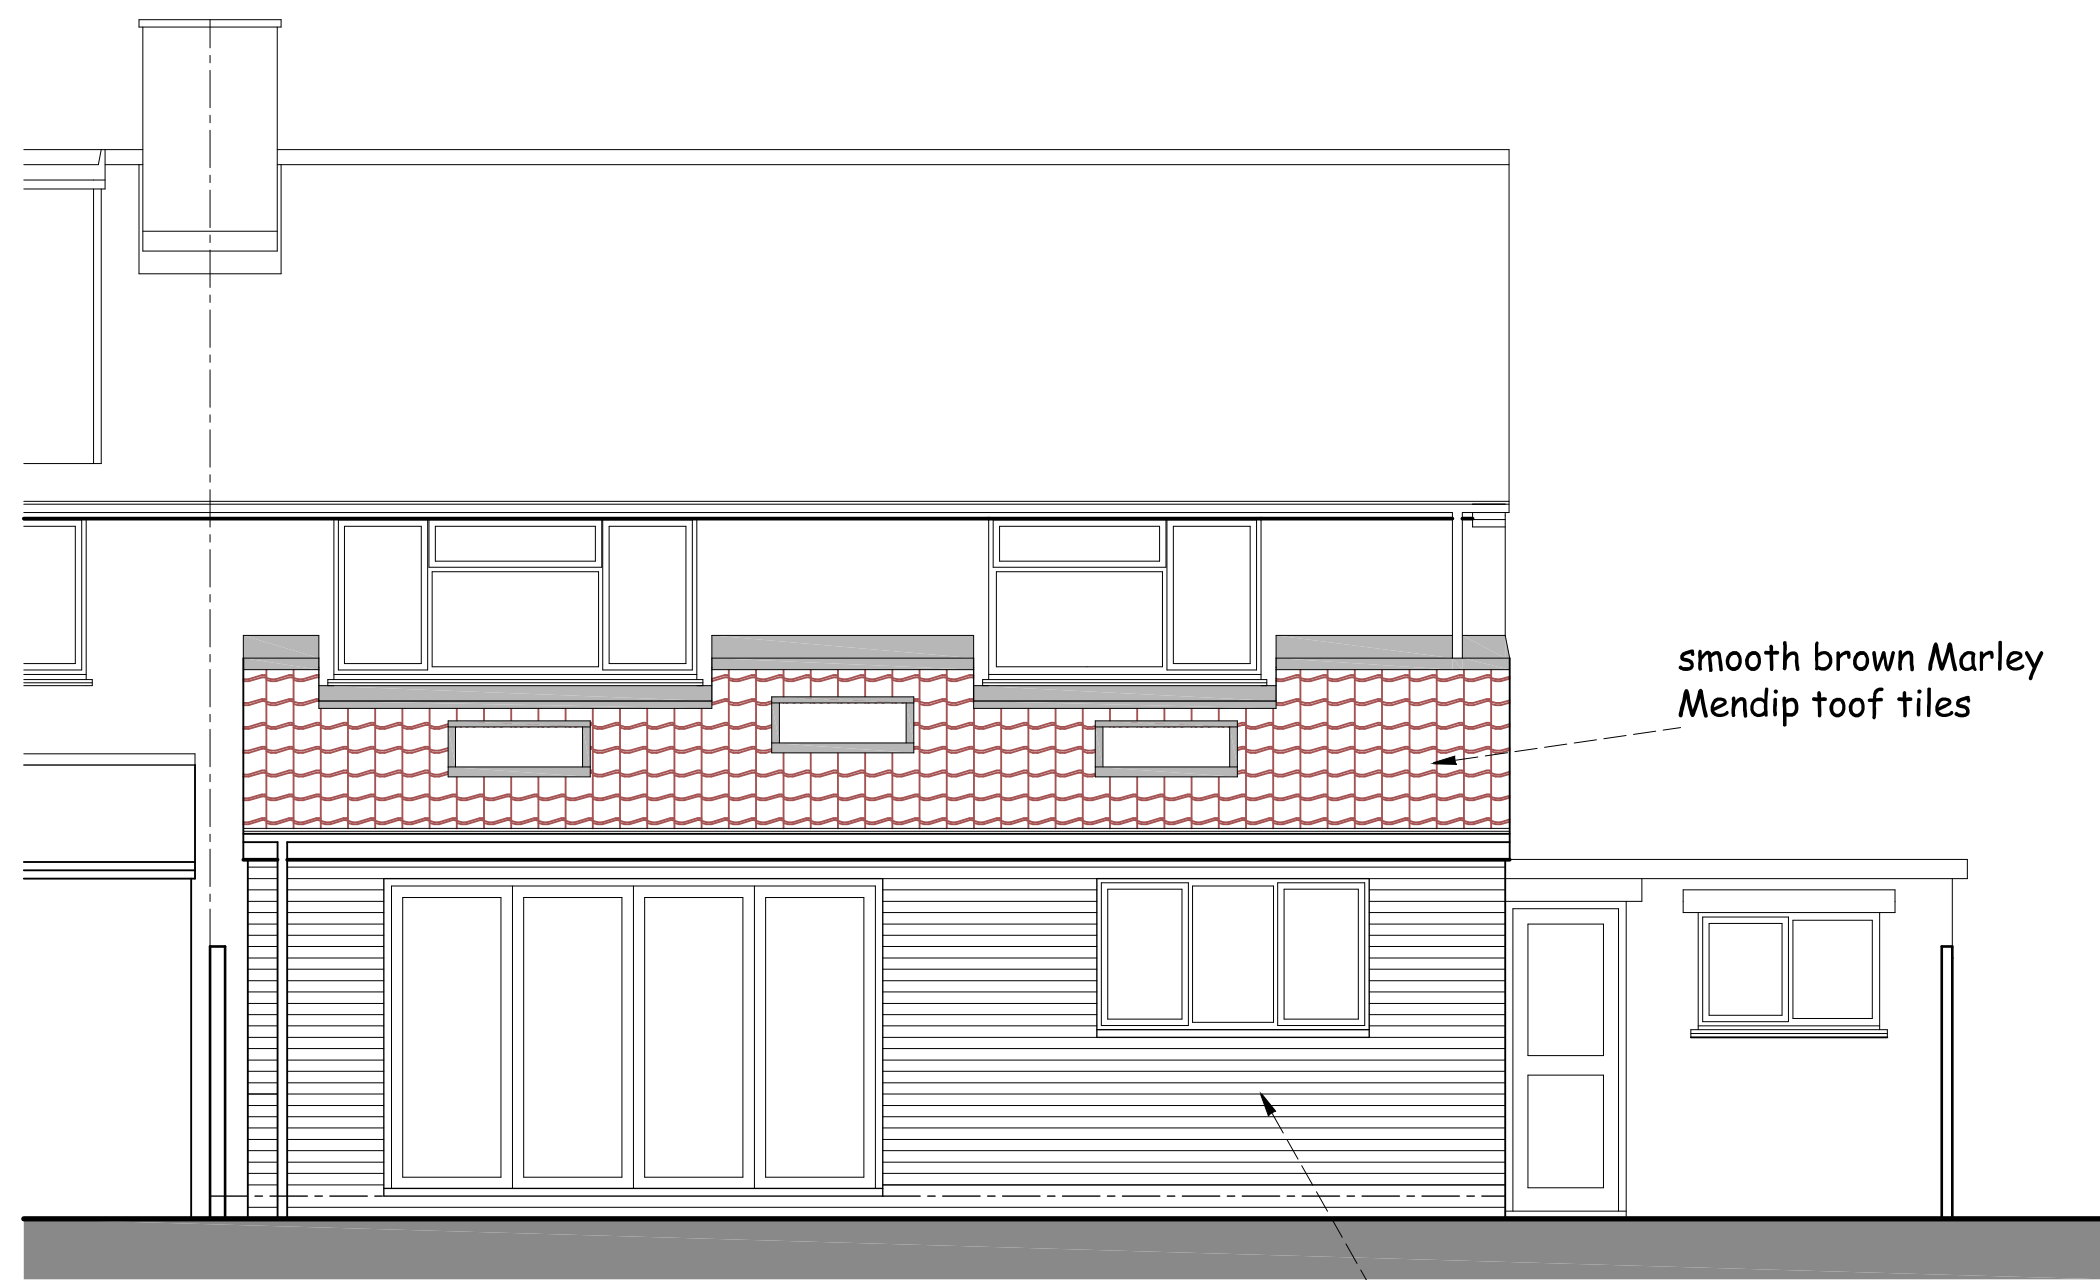

REAR (South) ELEVATION

smooth brown Marley
Mendip roof tiles

red multistock brickwork
to match extg





SIDE (East) ELEVATION




SIDE (West) ELEVATION


ORCHARD WAY

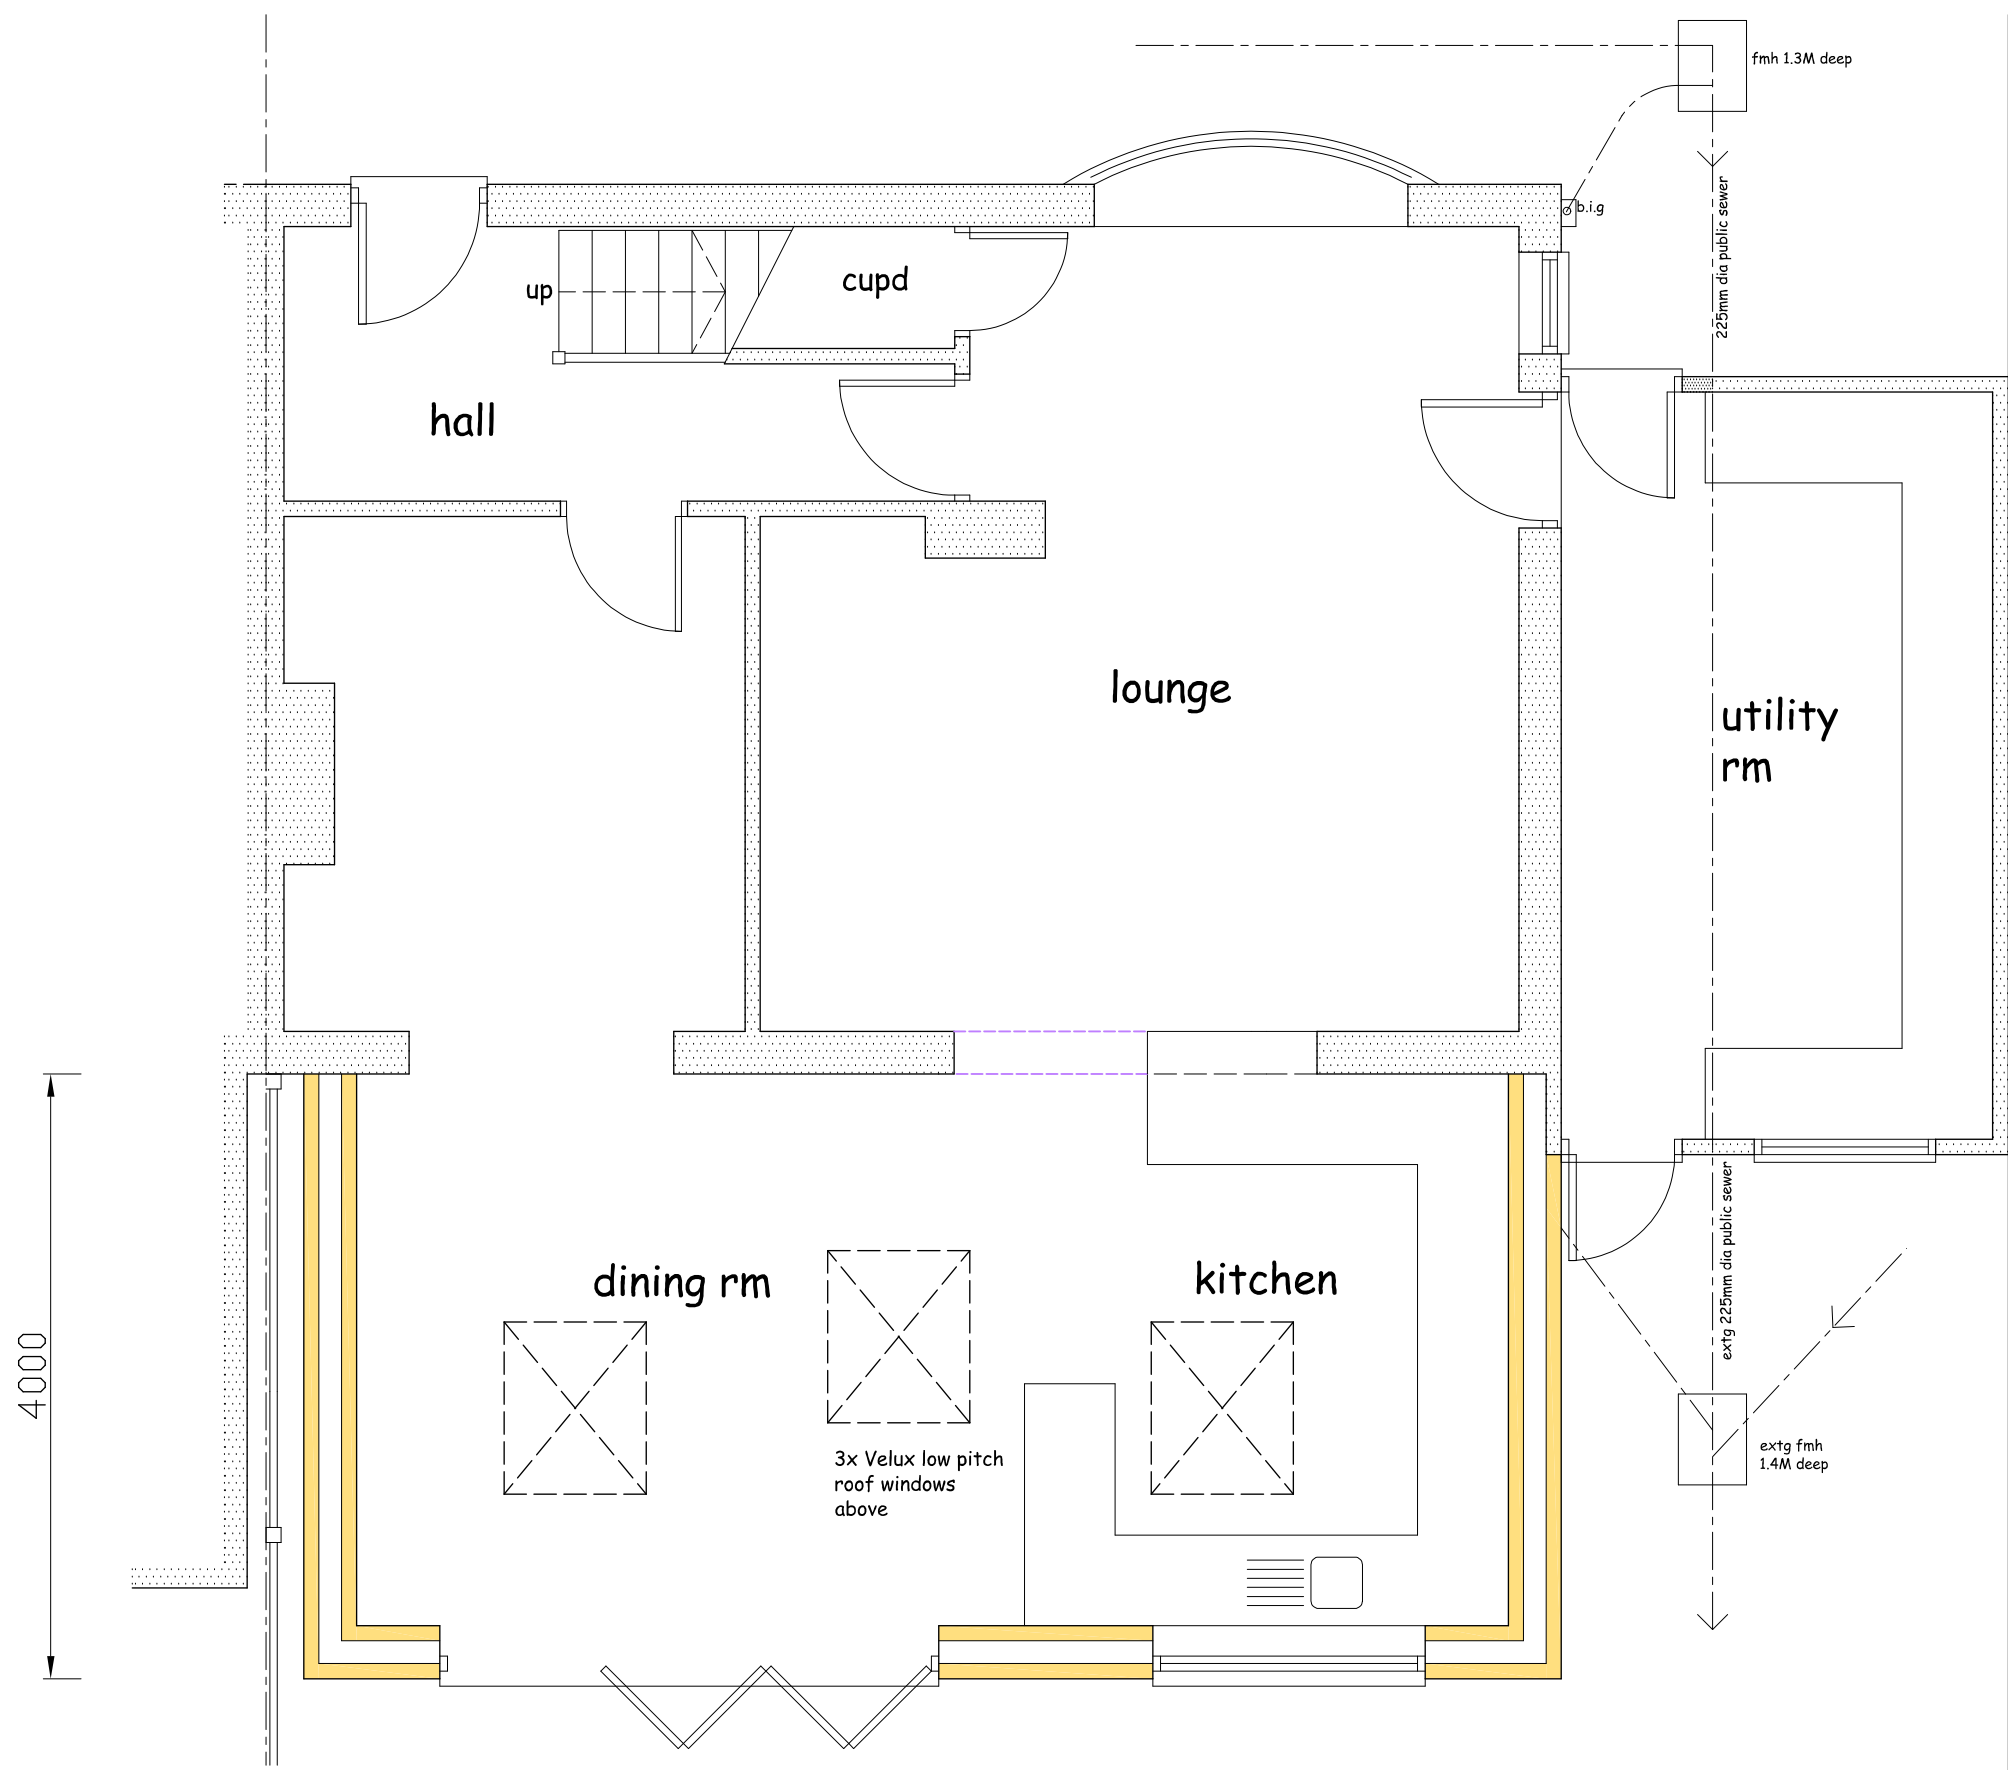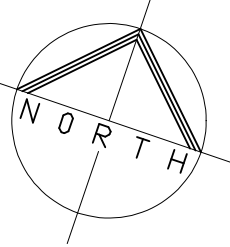

GROUND FLOOR PLAN

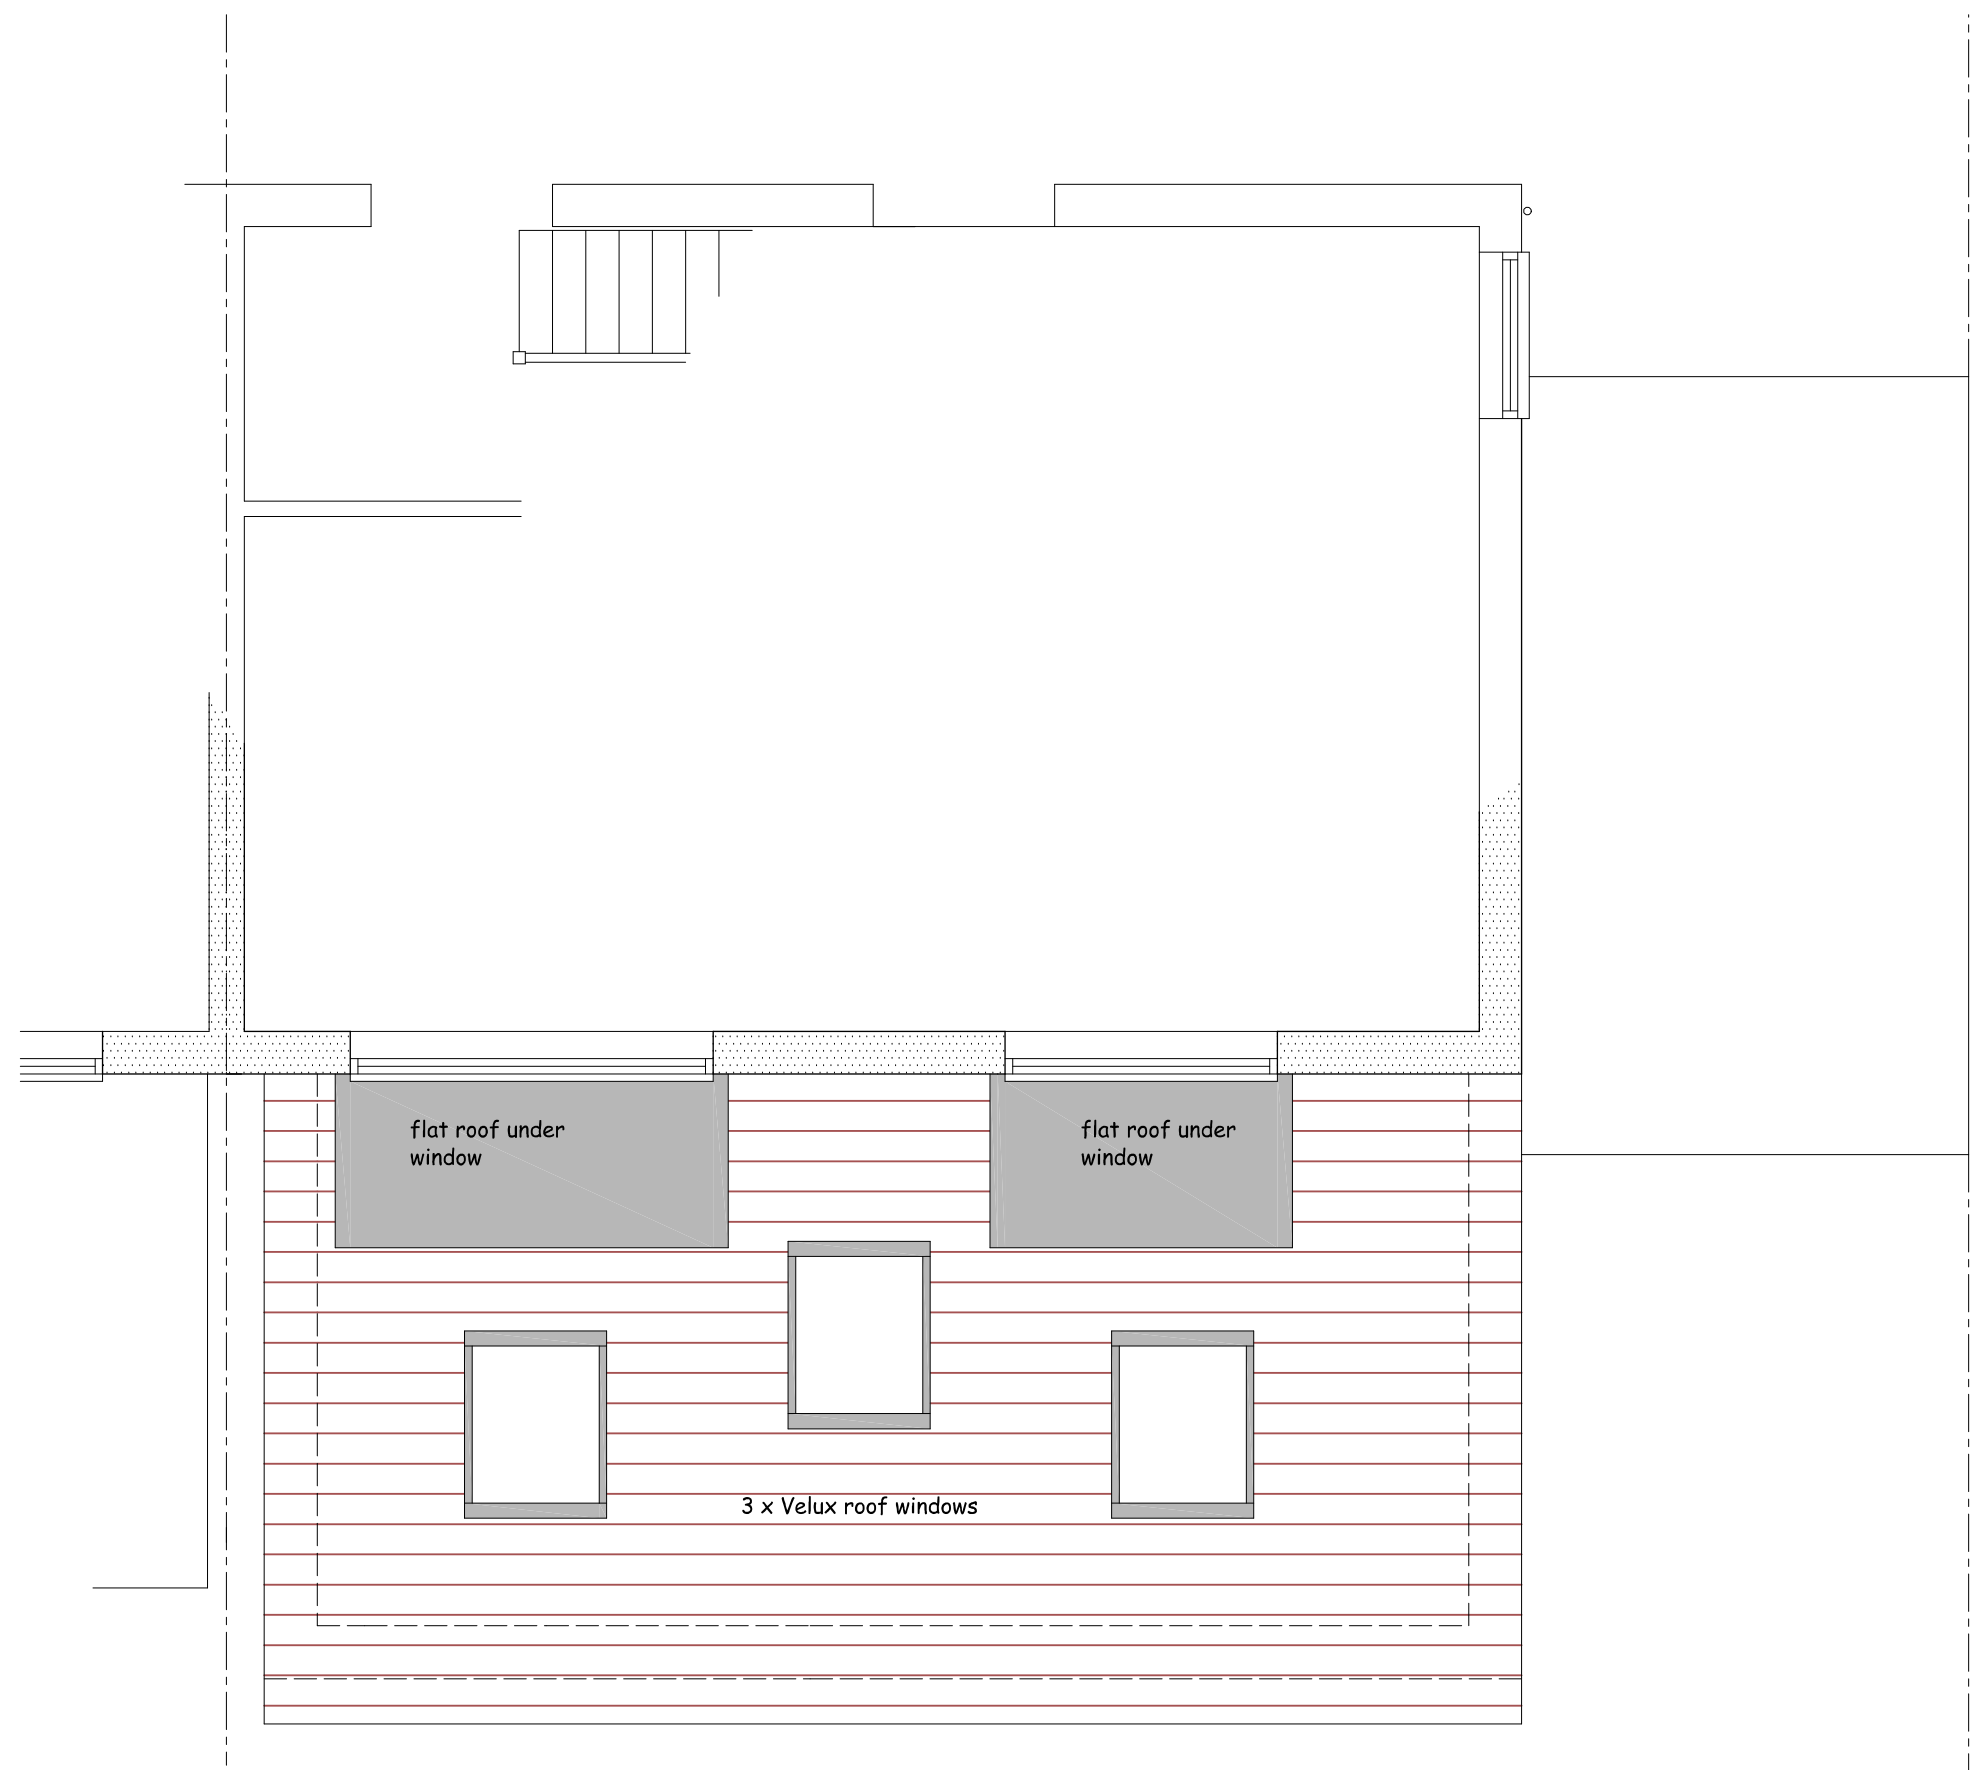

FIRST FLOOR / ROOF PLAN

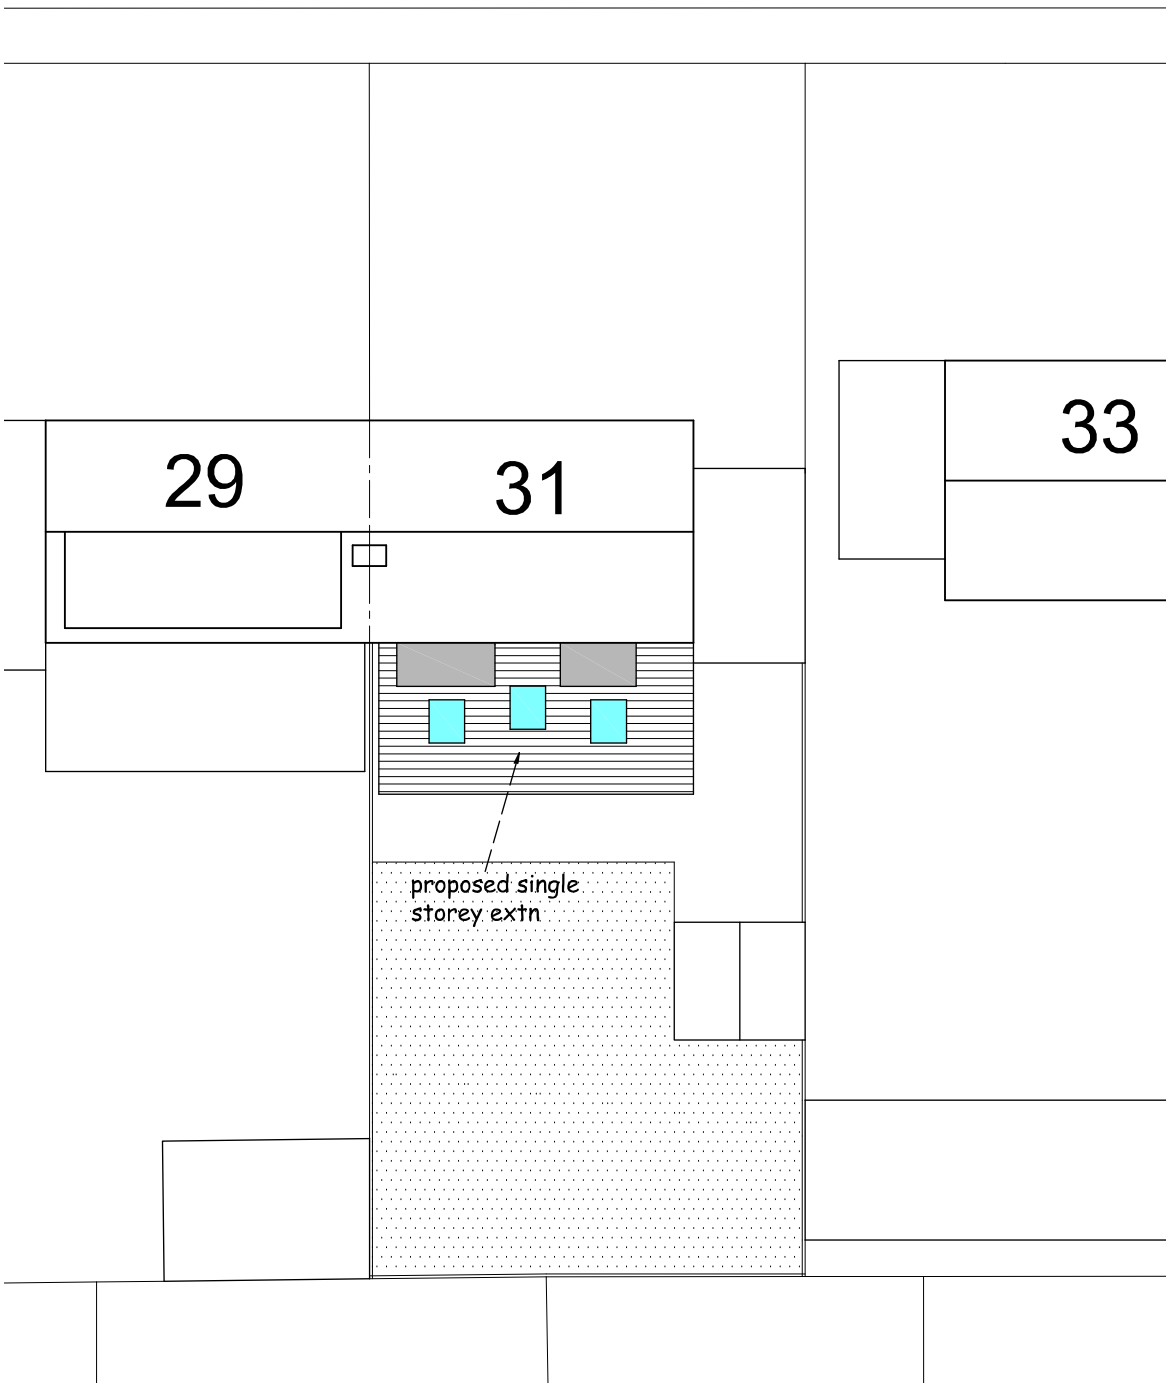

0 5 10 20
meters

SITE PLAN 1:200

Project

PROPOSED SINGLE STOREY
REAR EXTENSION AT
No 31 ORCHARD WAY,
ROYSTON, SG8 5EX

Client

AARON & VANESSA BREBNER

Drawing

PROPOSED PLAN

Scale 1:50 @ A1 Drawn C.R.

Checked Date May 26

Drawing No.

BRE/26/02

