


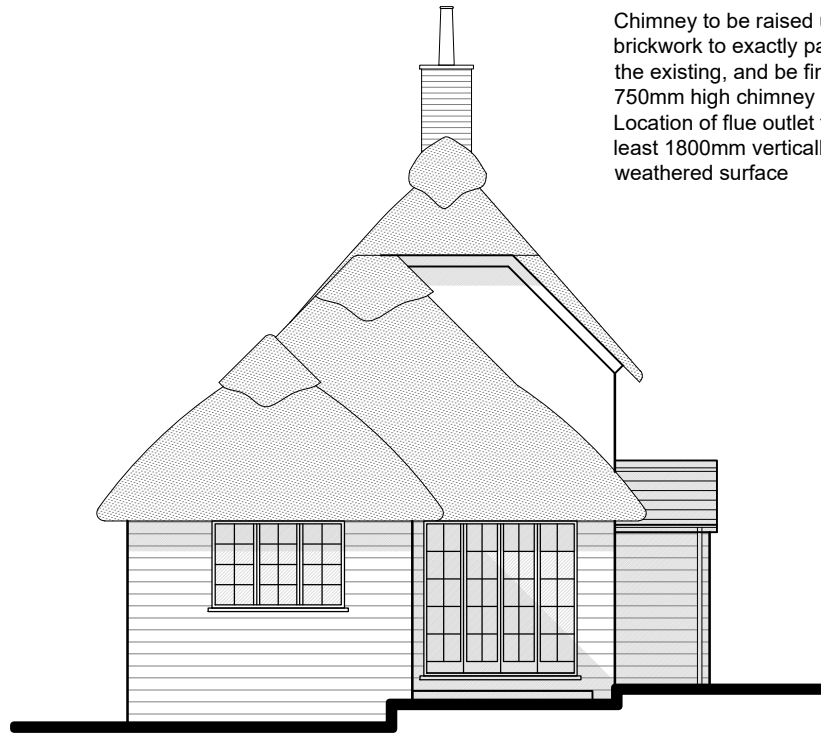


Chimney to be raised up in brickwork to exactly pattern match the existing, and be finished with a 750mm high chimney pot. Location of flue outlet to be at least 1800mm vertically above the weathered surface

West Elevation




South Elevation

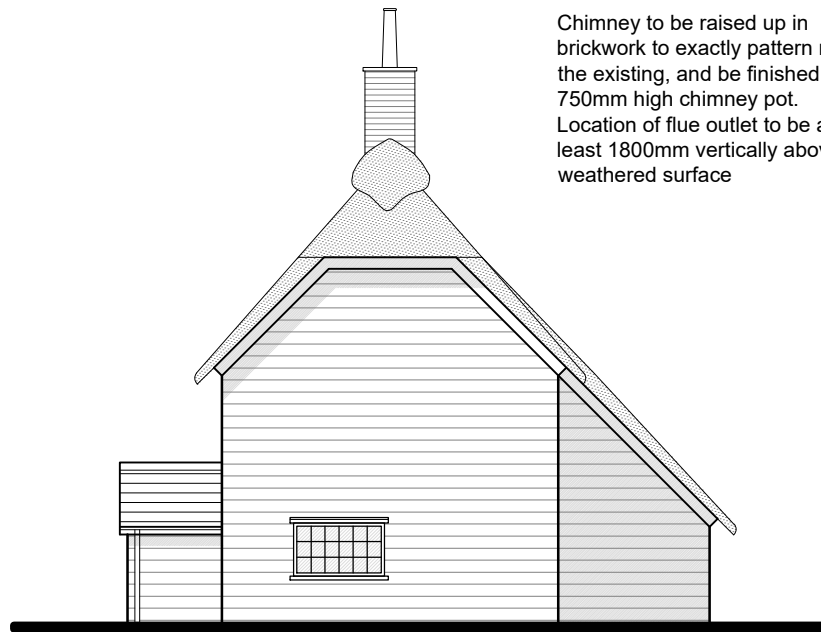

Chimney to be raised up in brickwork to exactly pattern match the existing, and be finished with a 750mm high chimney pot. Location of flue outlet to be at least 1800mm vertically above the weathered surface

East Elevation

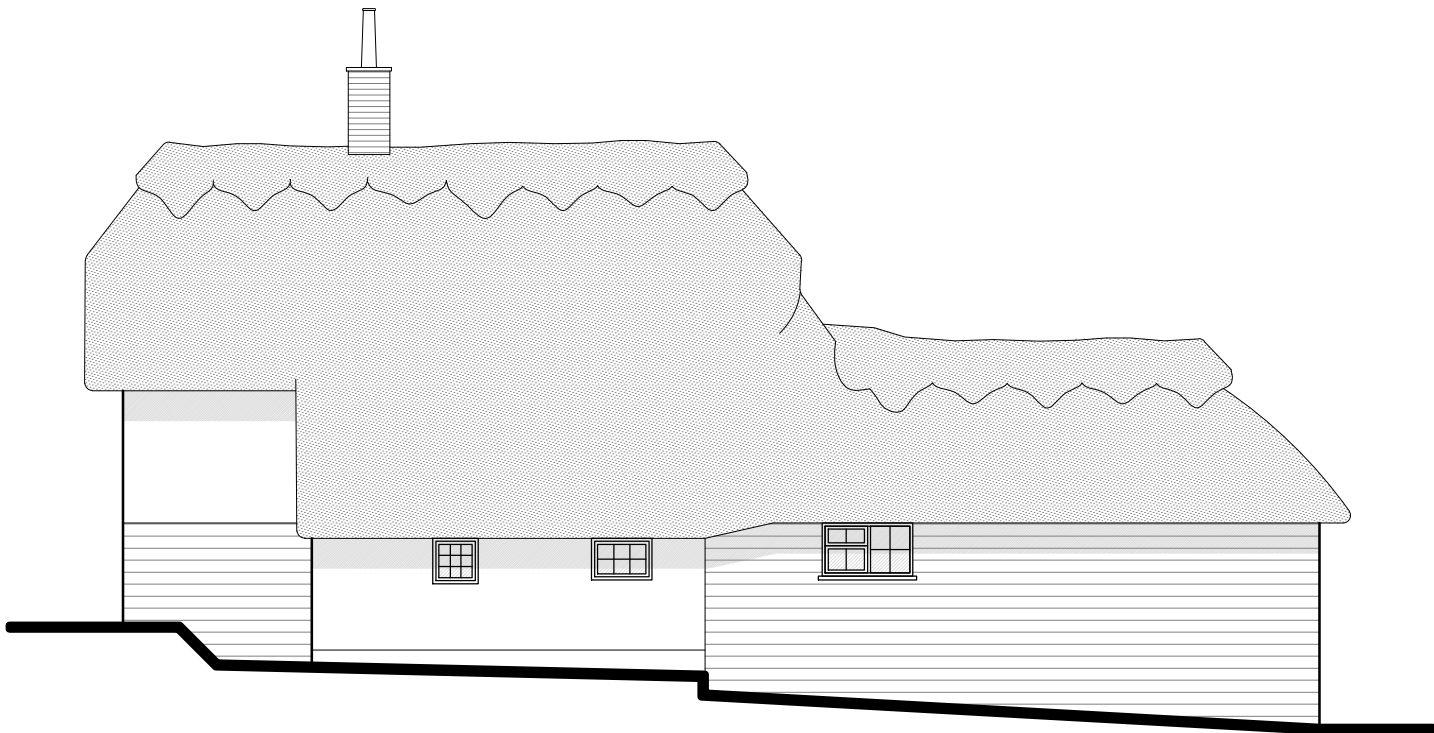

North Elevation

Notes:

This drawing is a print and must not be scaled from without reference being made to the accompanying scale bar. All dimensions of existing buildings to be verified on site.

This drawing is to be read in conjunction with all other drawings, relevant specifications and preliminary / general conditions associated with the project.

All materials and workmanship to comply with 'Approved Document 7' to support Regulation 7 2013 edition of the Building Regulations 2010.

The Contractor is to check all drawings for dimensional and co-ordination accuracy. Any discrepancy between the details shown and those by others are to be reported to the Client / Contract Administrator.

This drawing remains the copyright of ajf project design.



A	09.11.23	Chimney design amended	BY
REV	DATE	NOTE	

PRELIMINARY

ajf | project design
chartered architectural technologists - building surveyors

Baldock
Hertfordshire

tel: 07970 273238
email: info@ajfprojectdesign.co.uk
web: www.ajfprojectdesign.co.uk

CLIENT
Mr P McCarthy

PROJECT
Chimney alterations
7 Church End, Bennetts Lane
Rushden
Herts SG9 0SG

DRAWING TITLE
Elevations
as proposed

SCALE	1:100 @ A3	DRAWING NUMBER	REVISION
DATE	Nov 2023	301	A
DRAWN	AJF		CHECKED BY
JOB NUMBER	0297		

Scale @ 1:100

