

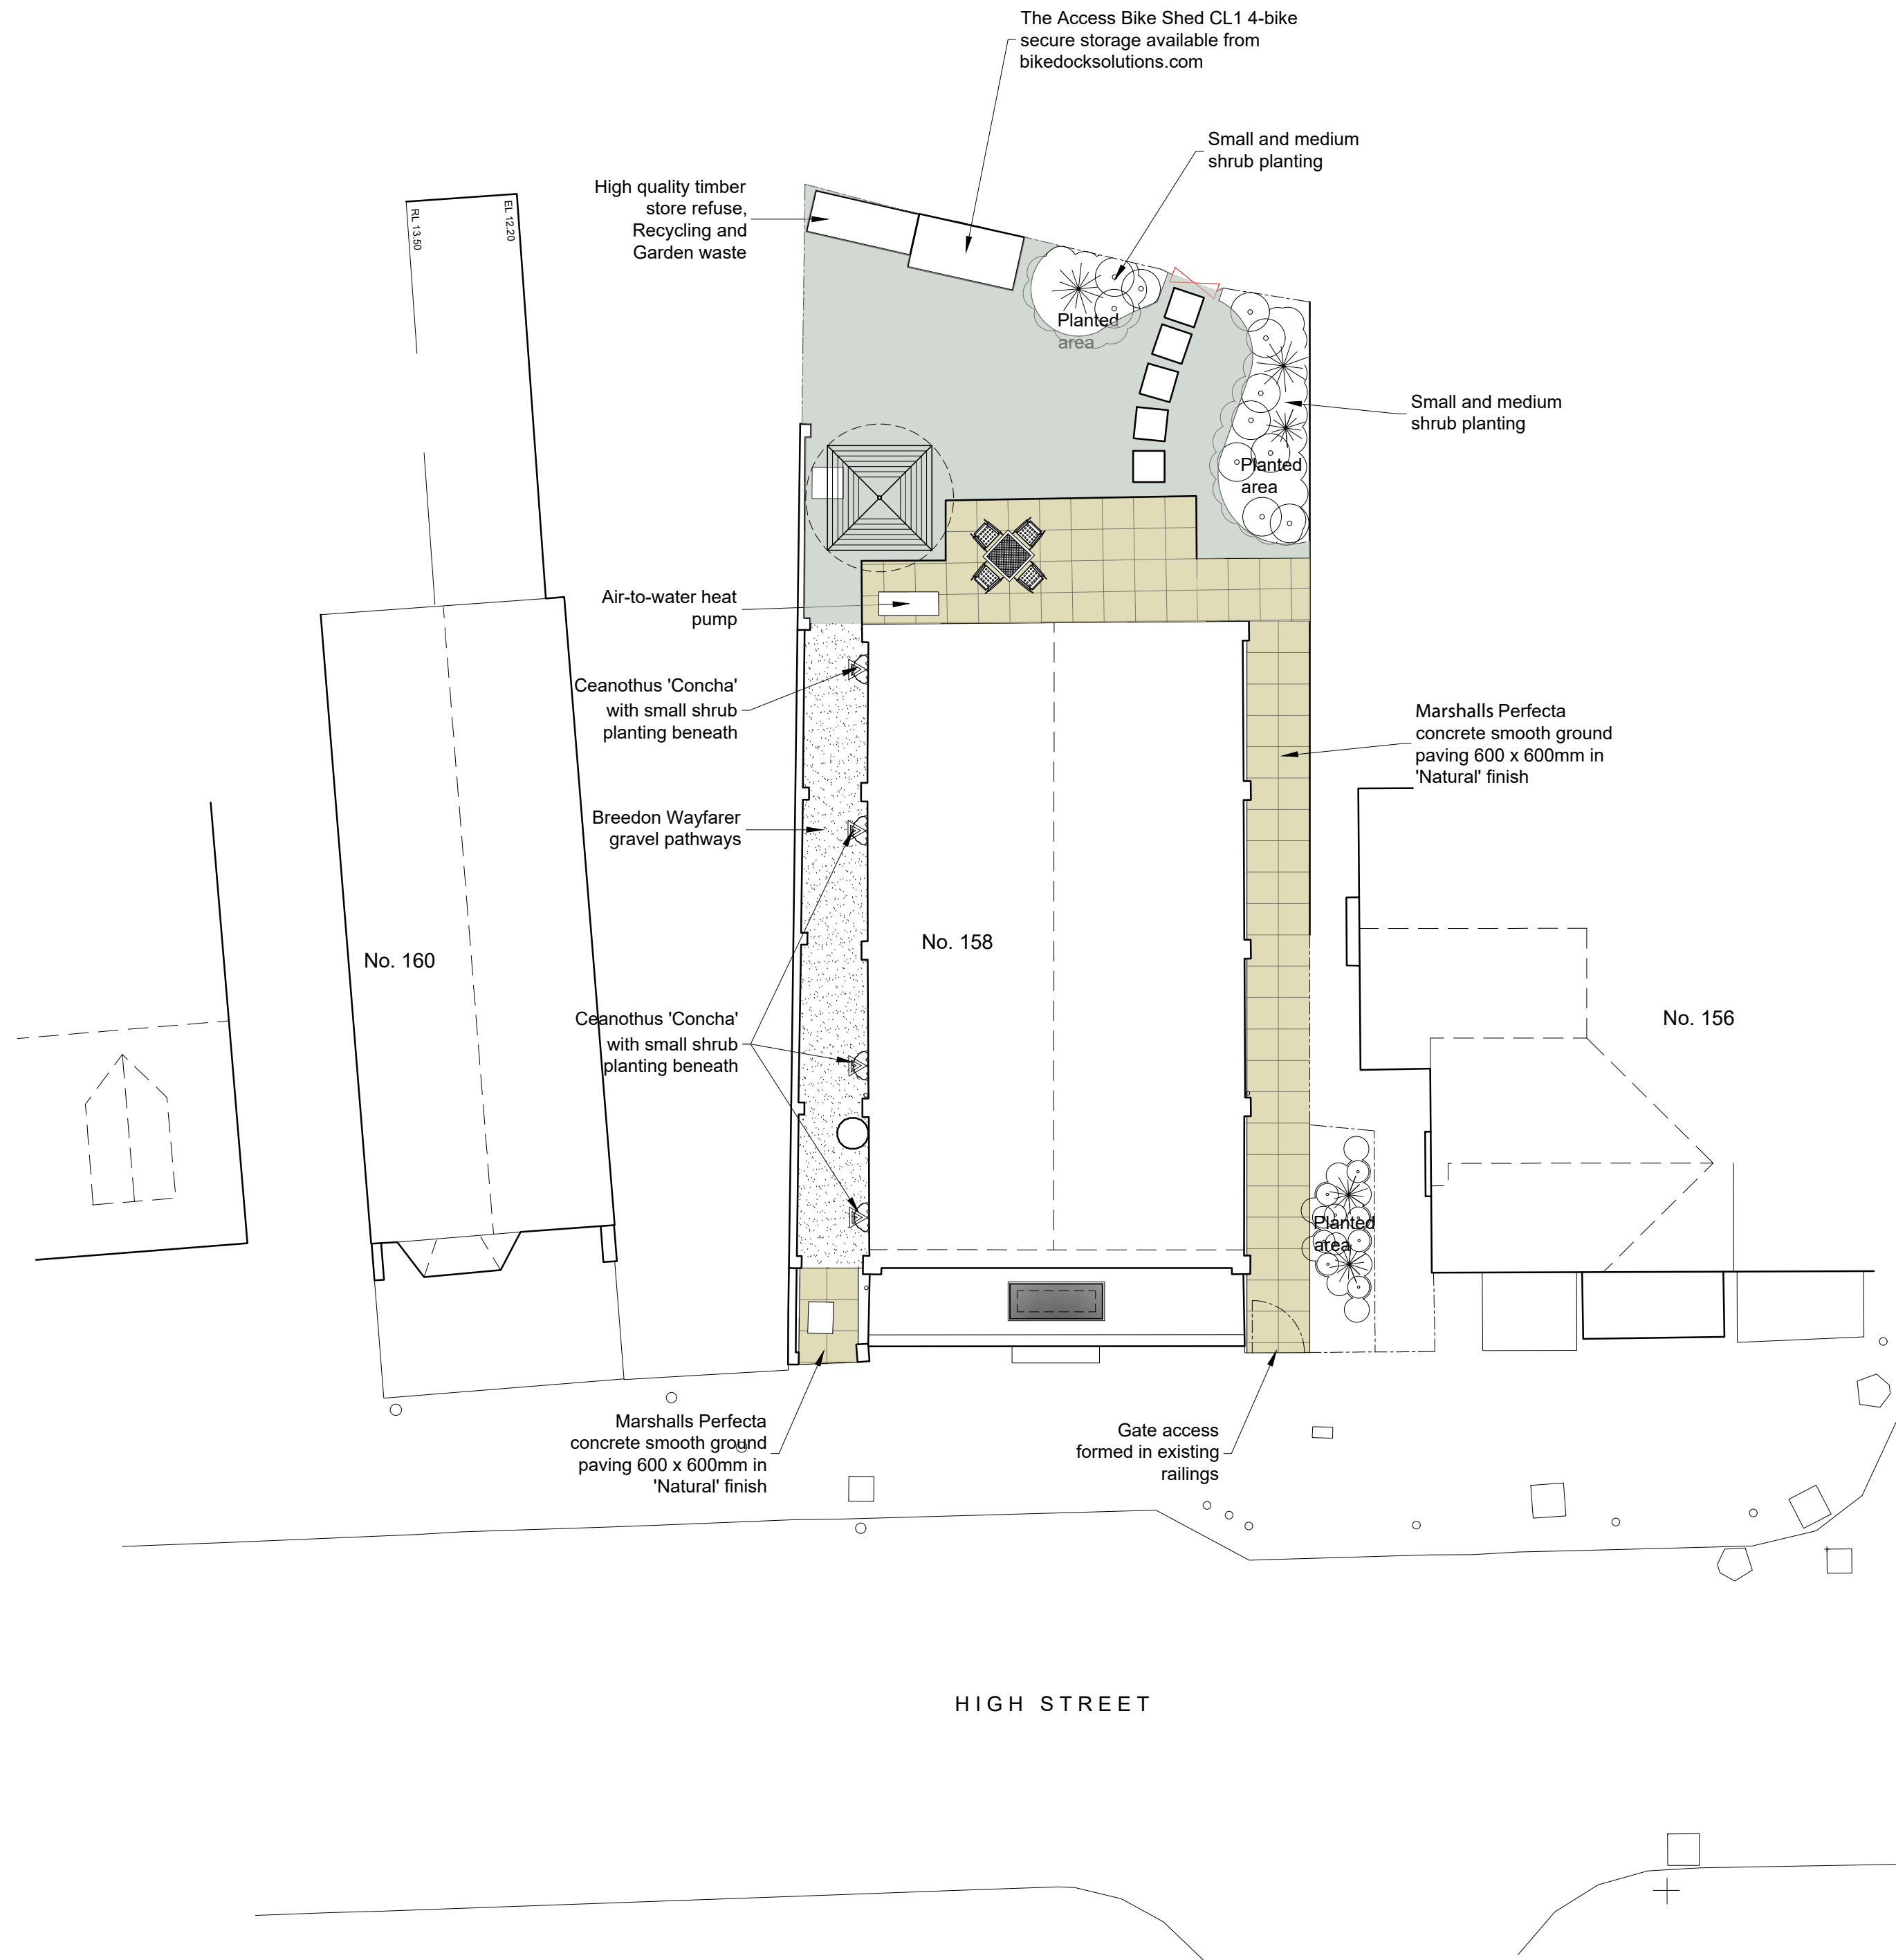
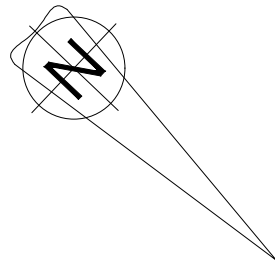


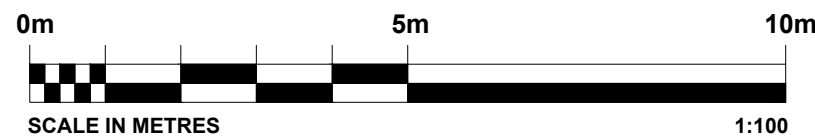

PROPOSED SITE PLAN
scale 1 to 100@A1

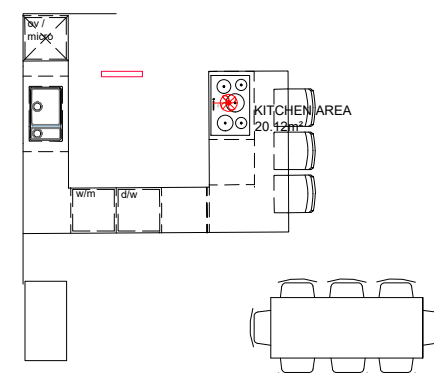

This drawing and any information hereon is the Copyright (C) property of Gardiner Design Associates. All rights reserved.

All dimensions in millimetres.

This drawing original is at A1.

Rev.	Date.	Description.
------	-------	--------------

PROJECT:
CONVERSION OF OFFICE TO
RESIDENTIAL DWELLING

CLIENT:
MR D JENKINS
CHAPEL STUDIO
158 HIGH STREET, CODICOTE
HERTFORDSHIRE. SG4 8UB

JOB No	GDA-653	DRG. No.	07
SCALE:	1/100@A1	DATE:	JUNE 2023

DRG. TITLE:
PROPOSED SITE PLAN

GARDINER DESIGN ASSOCIATES



Tel: 01707 272 185
info@gardinerdesign.co.uk
www.gardinerdesign.co.uk